
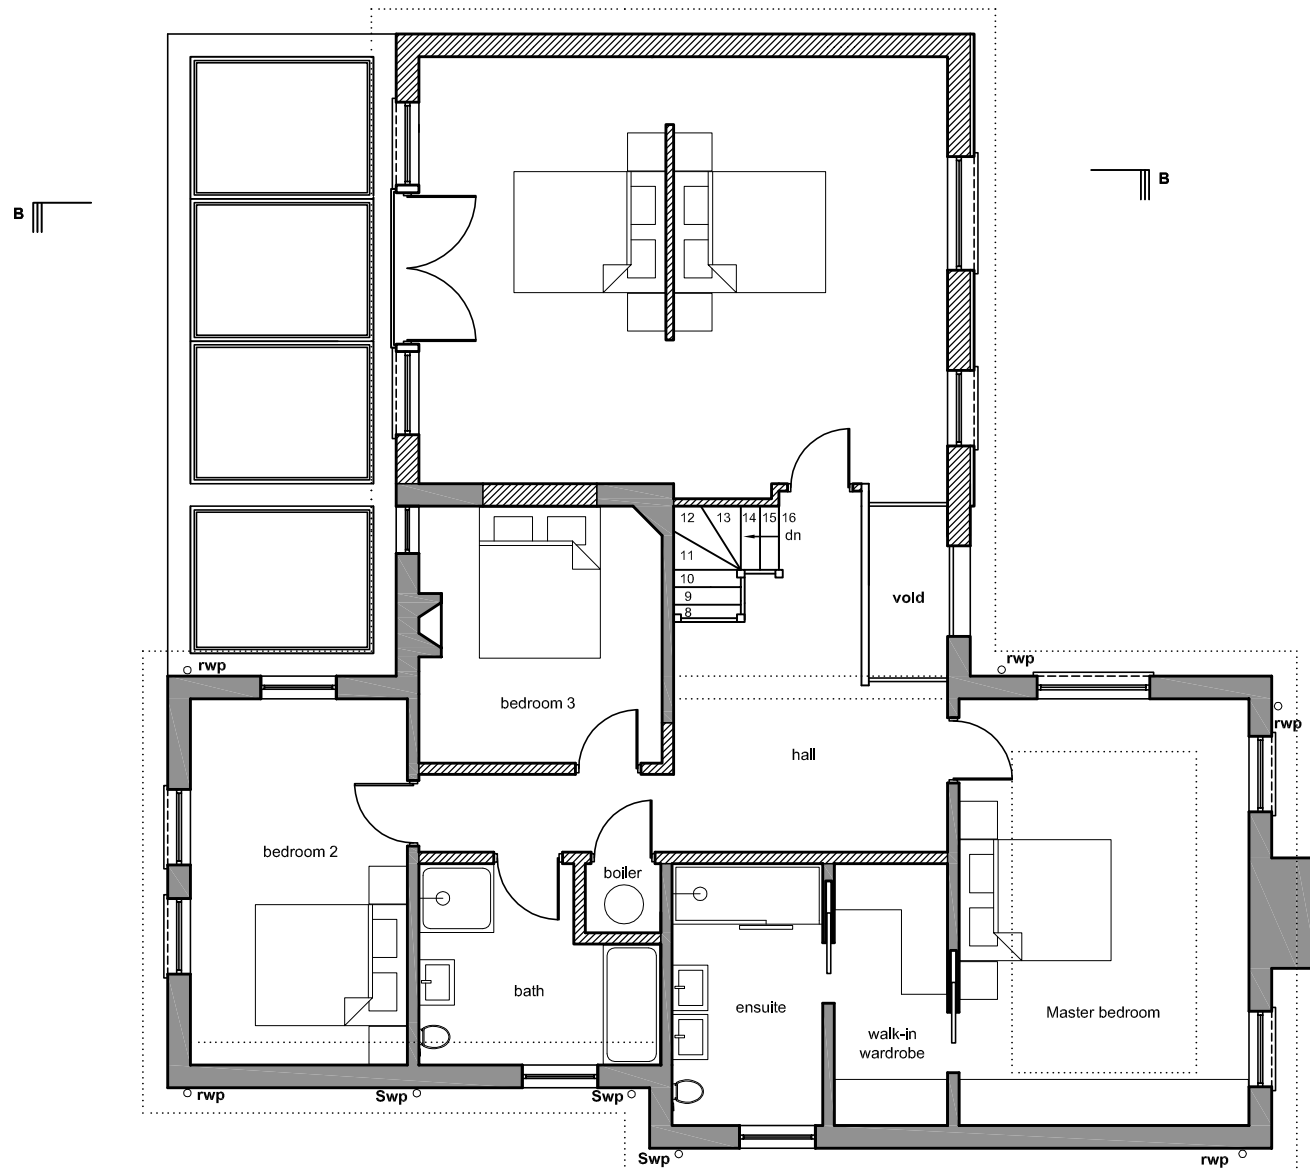


A


A

 $\equiv$
A

Scale 1:100

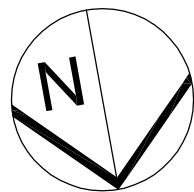


PROPOSED WALLS

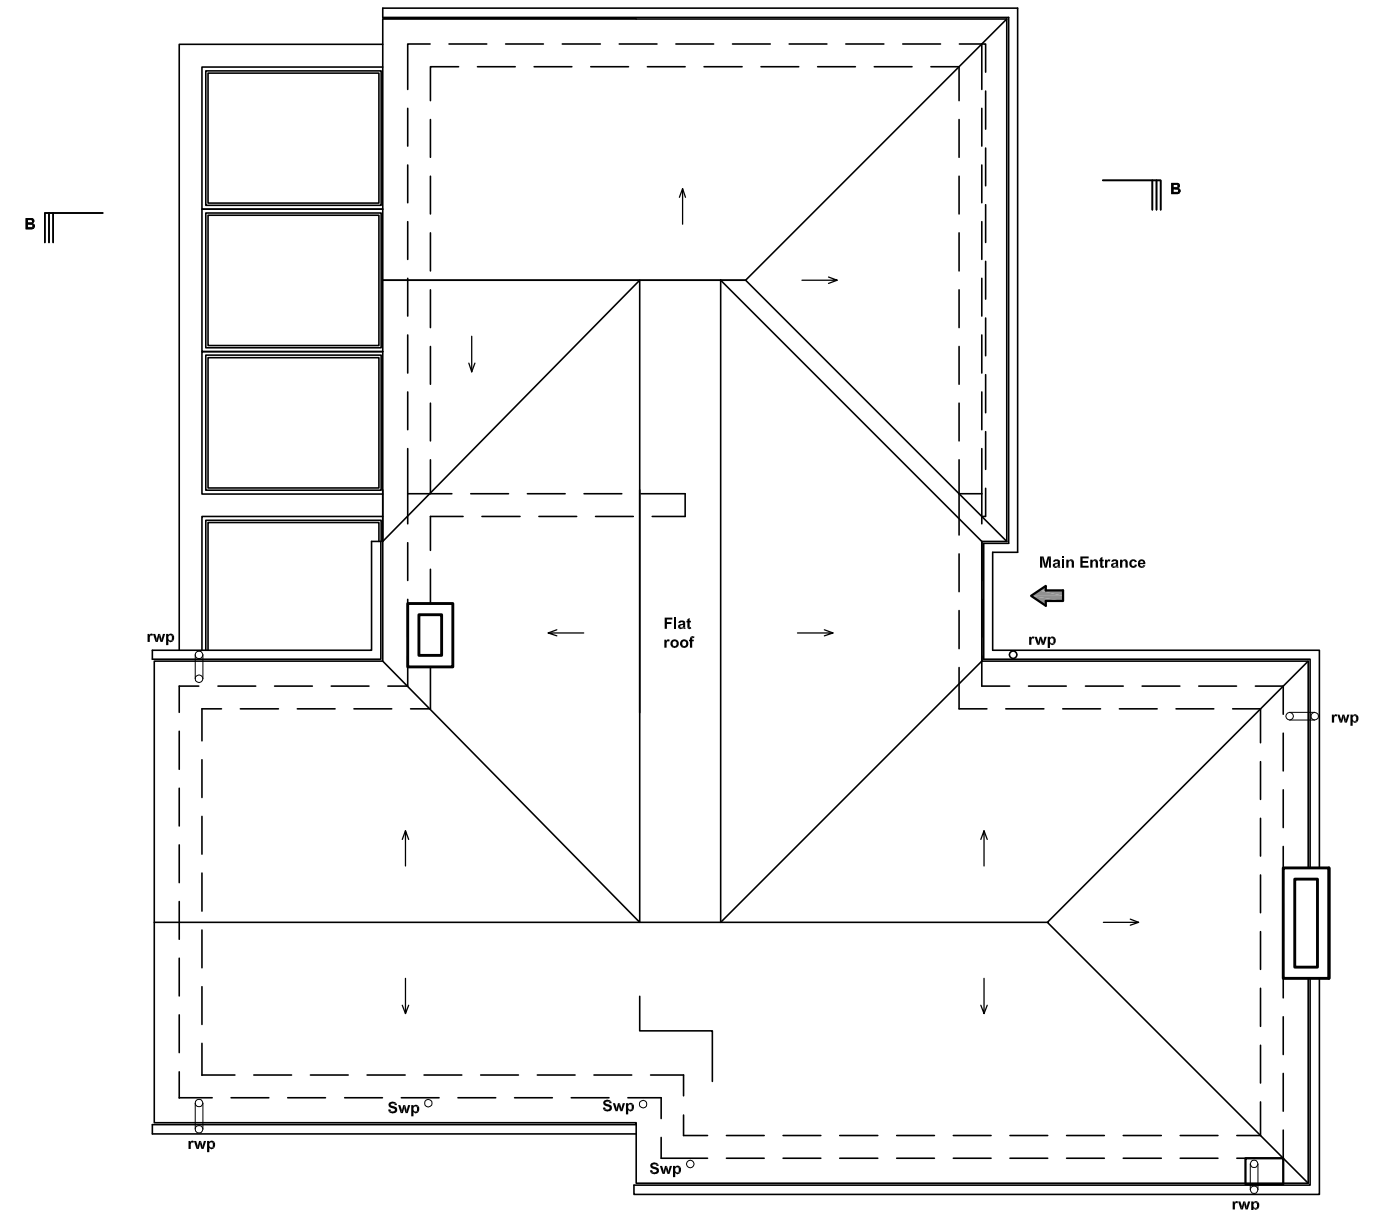

A=

Scale 1:100

 

JETVIEW PROPERTIES LIMITED CHARTERED STRUCTURAL ENGINEERS & ARCHITECTURAL DESIGNERS ARGYLE HOUSE, 3RD FLR, JOEL STREET, NORTHWOOD HILLS MIDDLESEX HA6 1NW TEL:01923 834 290FAX:01923 825 122EMAIL:info@jvpdesignbuild.com	NOTES 1. THIS DRAWING IS TO BE READ IN CONJUNCTION WITH ALL RELEVANT ARCHITECTURAL AND ENGINEERING DWGS	REVISION	DESCRIPTION	DATE	PROJECT NINE ACRES (formerly CARISBROOKE), ASPREY LANE, OFF CAREW ROAD, NORTHWOOD DESCRIPTION TWO STOREY FRONT EXTENSION, SINGLE STOREY EXTENSION, BASEMENT AND INTERNAL ALTERATIONS	DRAWING TITLE PROPOSED FIRST FLOOR & AND ROOF PLANS				
		A	Remove balcony	150314		SCALE	1 : 100	@ A3	STATUS	PA
						DATE	19/01/2015		CHECKED	MC
						JOB.NO.			DRAWN	PL
						DWG.NO.	PA-09		REVISION	A
	THIS DRAWING IS SUBJECT TO COPYRIGHT DO NOT REPRODUCE THIS DRAWING WITHOUT PRIOR PERMISSION FROM JETVIEW PROPERTY LIMITED									