


DO NOT SCALE THIS DRAWING, IF IN DOUBT ASK


FOR INFORMATION ONLY
NOT APPROVED FOR CONSTRUCTION

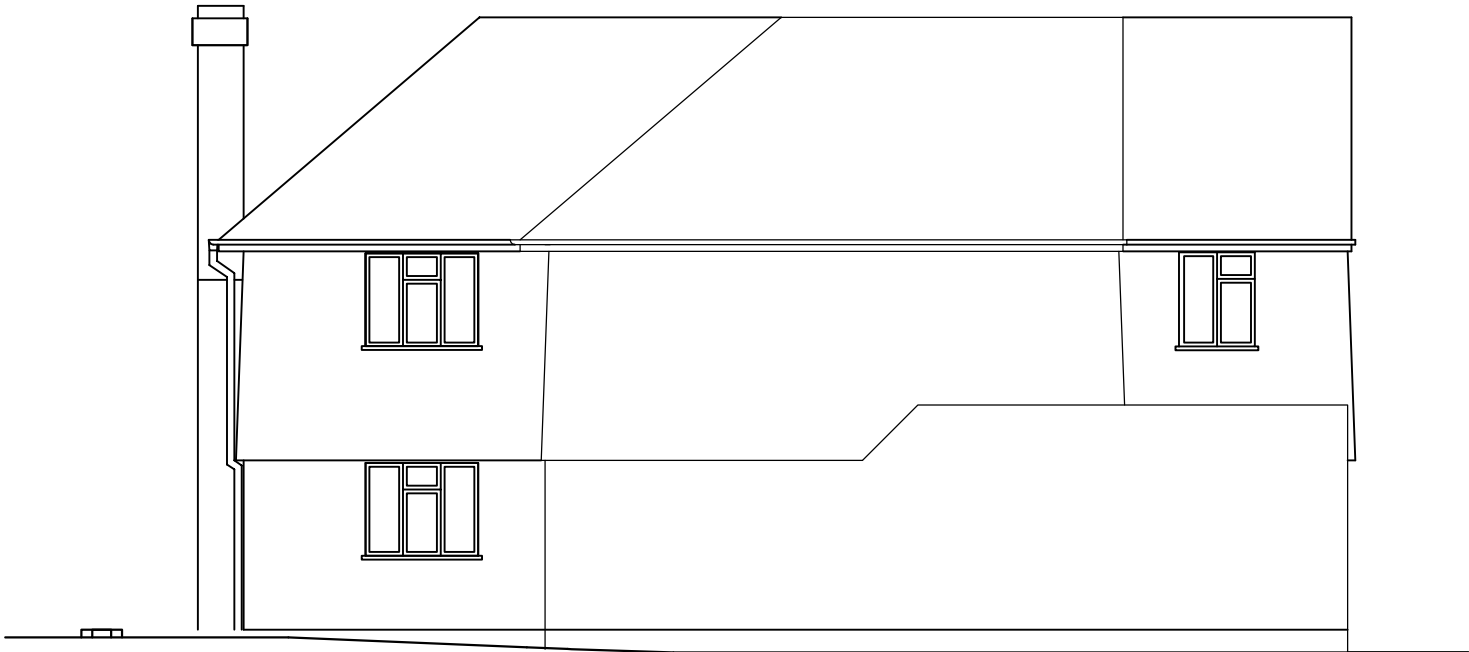

PROPOSED SIDE ELEVATION
Scale 1:100



PROPOSED SIDE ELEVATION
Scale 1:100

 

PROPOSED FRONT ELEVATION
Scale 1:100



PROPOSED REAR ELEVATION
Scale 1:100

JETVIEW PROPERTIES LIMITED

CHARTERED STRUCTURAL ENGINEERS & ARCHITECTURAL DESIGNERS

ARGYLE HOUSE, 3RD FLR, JOEL STREET,
NORTHWOOD HILLS MIDDLESEX HA6 1NW

TEL: 01923 834 290 FAX: 01923 825 122 EMAIL: info@jvpdesignbuild.com

NOTES

1. THIS DRAWING IS TO BE READ IN CONJUNCTION
WITH ALL RELEVANT ARCHITECTURAL AND
ENGINEERING DWGS

REVISION

A

DESCRIPTION

Remove balcony

DATE

150314

PROJECT

NINE ACRES (formerly CARISBROOKE), ASPREY
LANE, OFF CAREW ROAD, NORTHWOOD
DESCRIPTION
TWO STOREY FRONT EXTENSION, SINGLE STOREY
EXTENSION, BASEMENT AND INTERNAL
ALTERATIONS

MOB:

EMAIL:

DRAWING TITLE

PROPOSED
ELEVATIONS

SCALE	1 : 100	@ A3	STATUS	PA
DATE	19/01/2015		CHECKED	MC
JOB.NO.			DRAWN	PL
DWG.NO.	PA-11		REVISION	A

THIS DRAWING IS SUBJECT TO COPYRIGHT DO NOT REPRODUCE THIS DRAWING WITHOUT PRIOR PERMISSION FROM JETVIEW PROPERTY LIMITED