


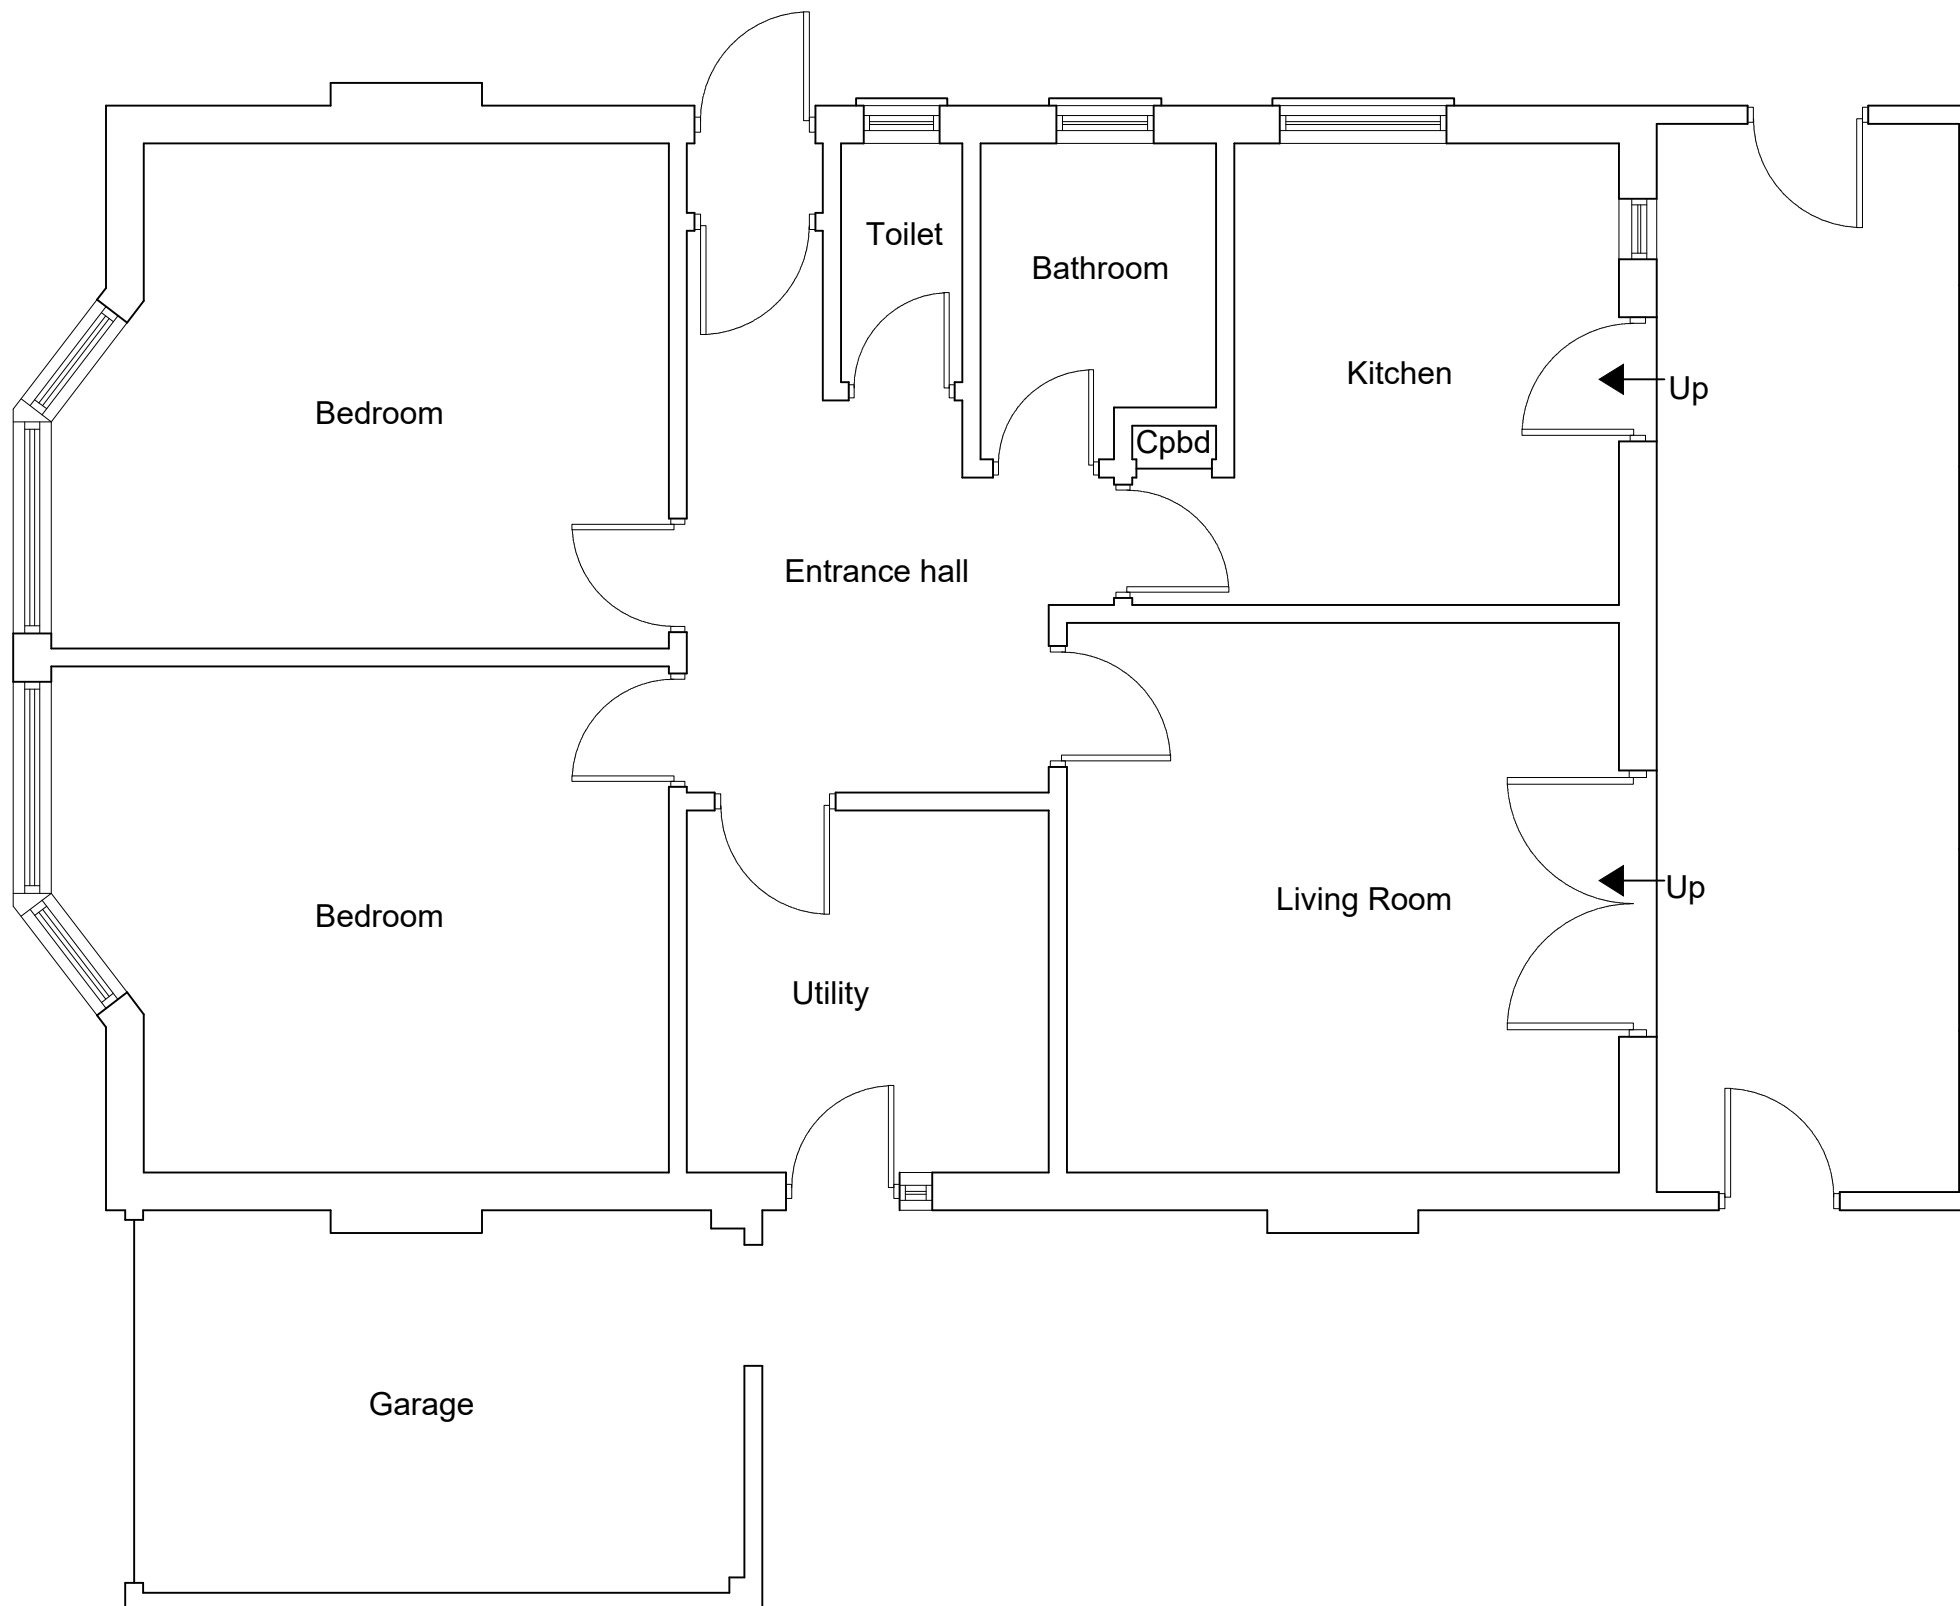

EXISTING GROUND FLOOR PLAN
SCALE 1:50



www.FastPlansUK.co.uk

Project: EXTENSION


Address: 78 PEMBROKE ROAD HA4 8NE

Scale: 1:50 @ A3 Dwg. no: A01

Drawn by: O.B.S Date Drawn: 16-SEP-2026

For Drawings Tel: 0208 154 5569

E-mail: plans@FastPlansUK.co.uk

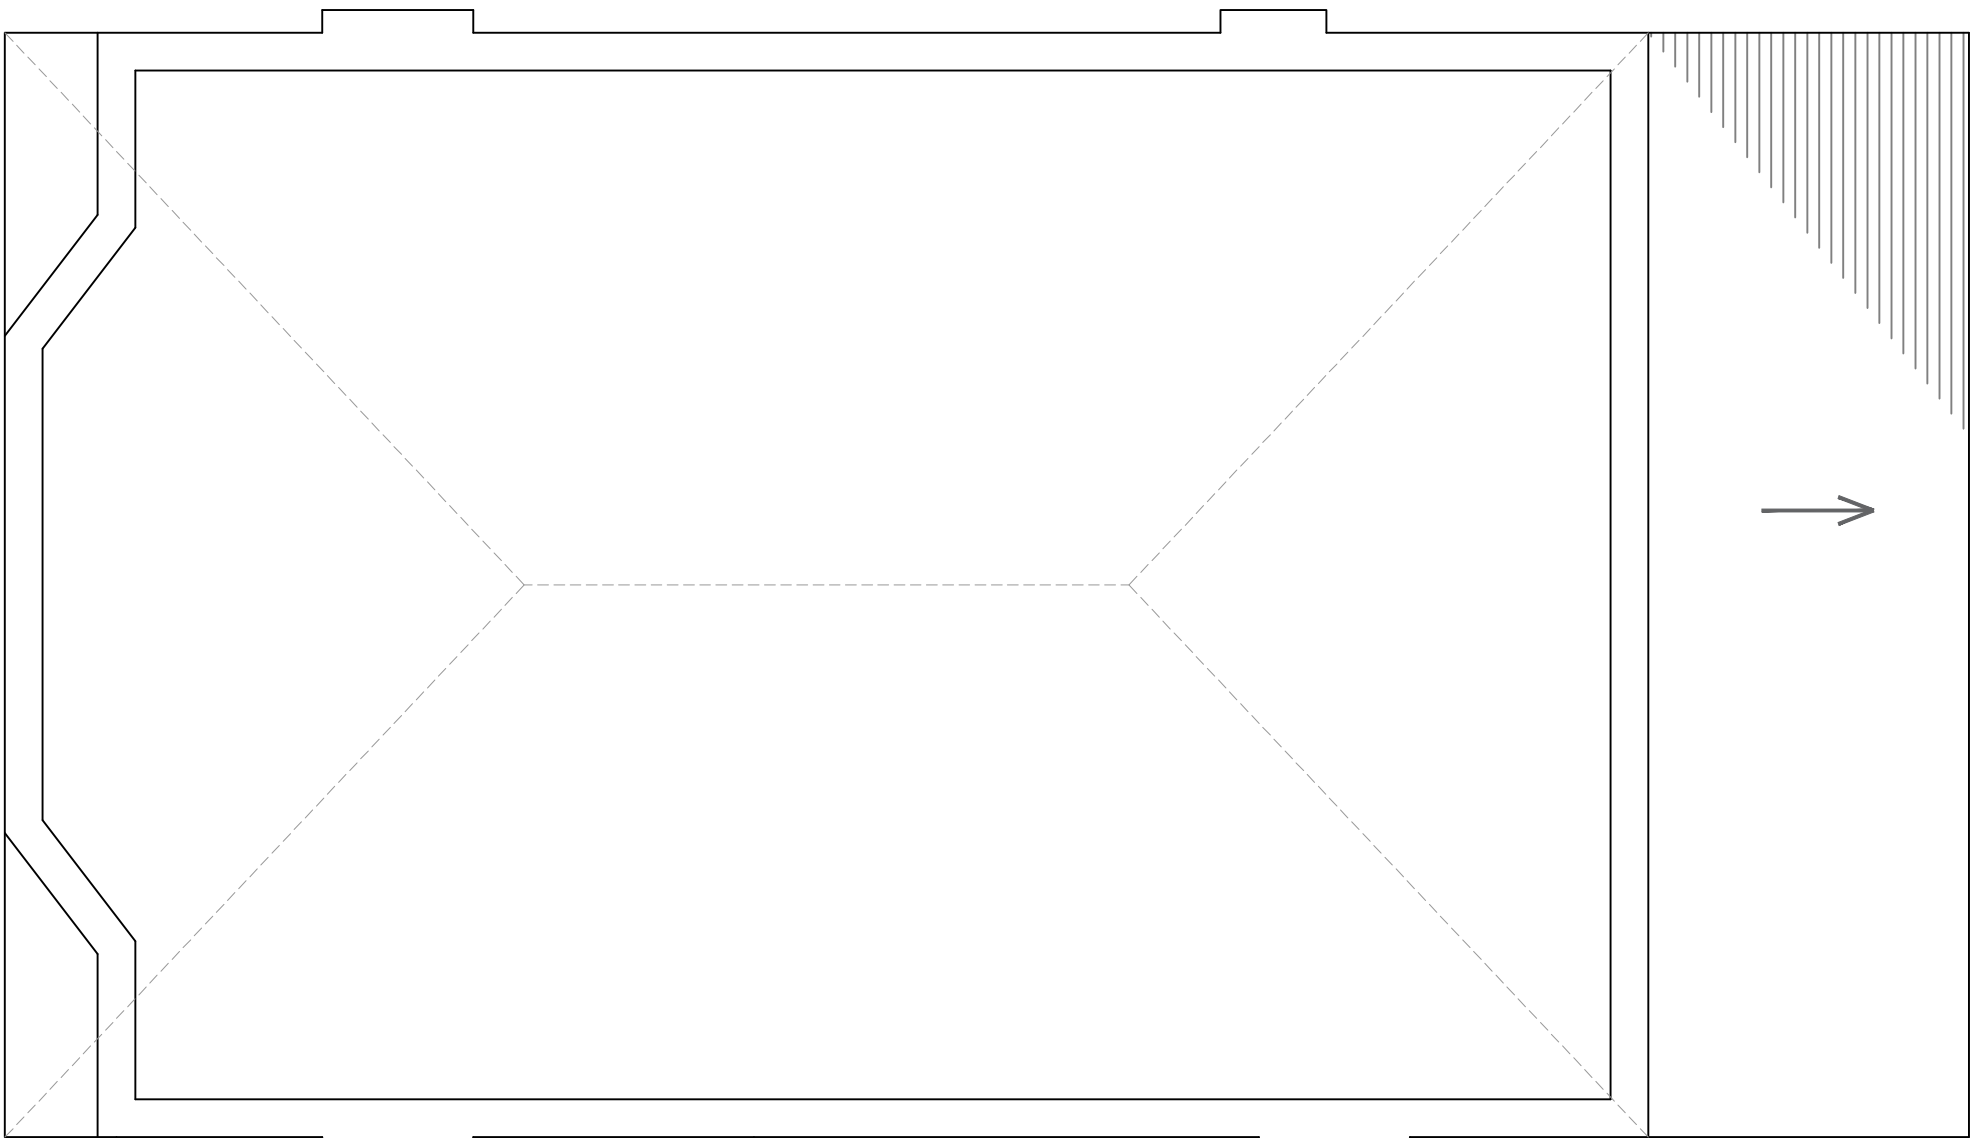

EXISTING LOFT PLAN
SCALE 1:50




www.FastPlansUK.co.uk

Project:
EXTENSION

Address:
78 PEMBROKE ROAD HA4 8NE

Scale: 1:50 @ A3	Dwg. no: A02
Drawn by: O.B.S	Date Drawn: 16-SEP-2026

For Drawings Tel: 0208 154 5569
E-mail: plans@FastPlansUK.co.uk

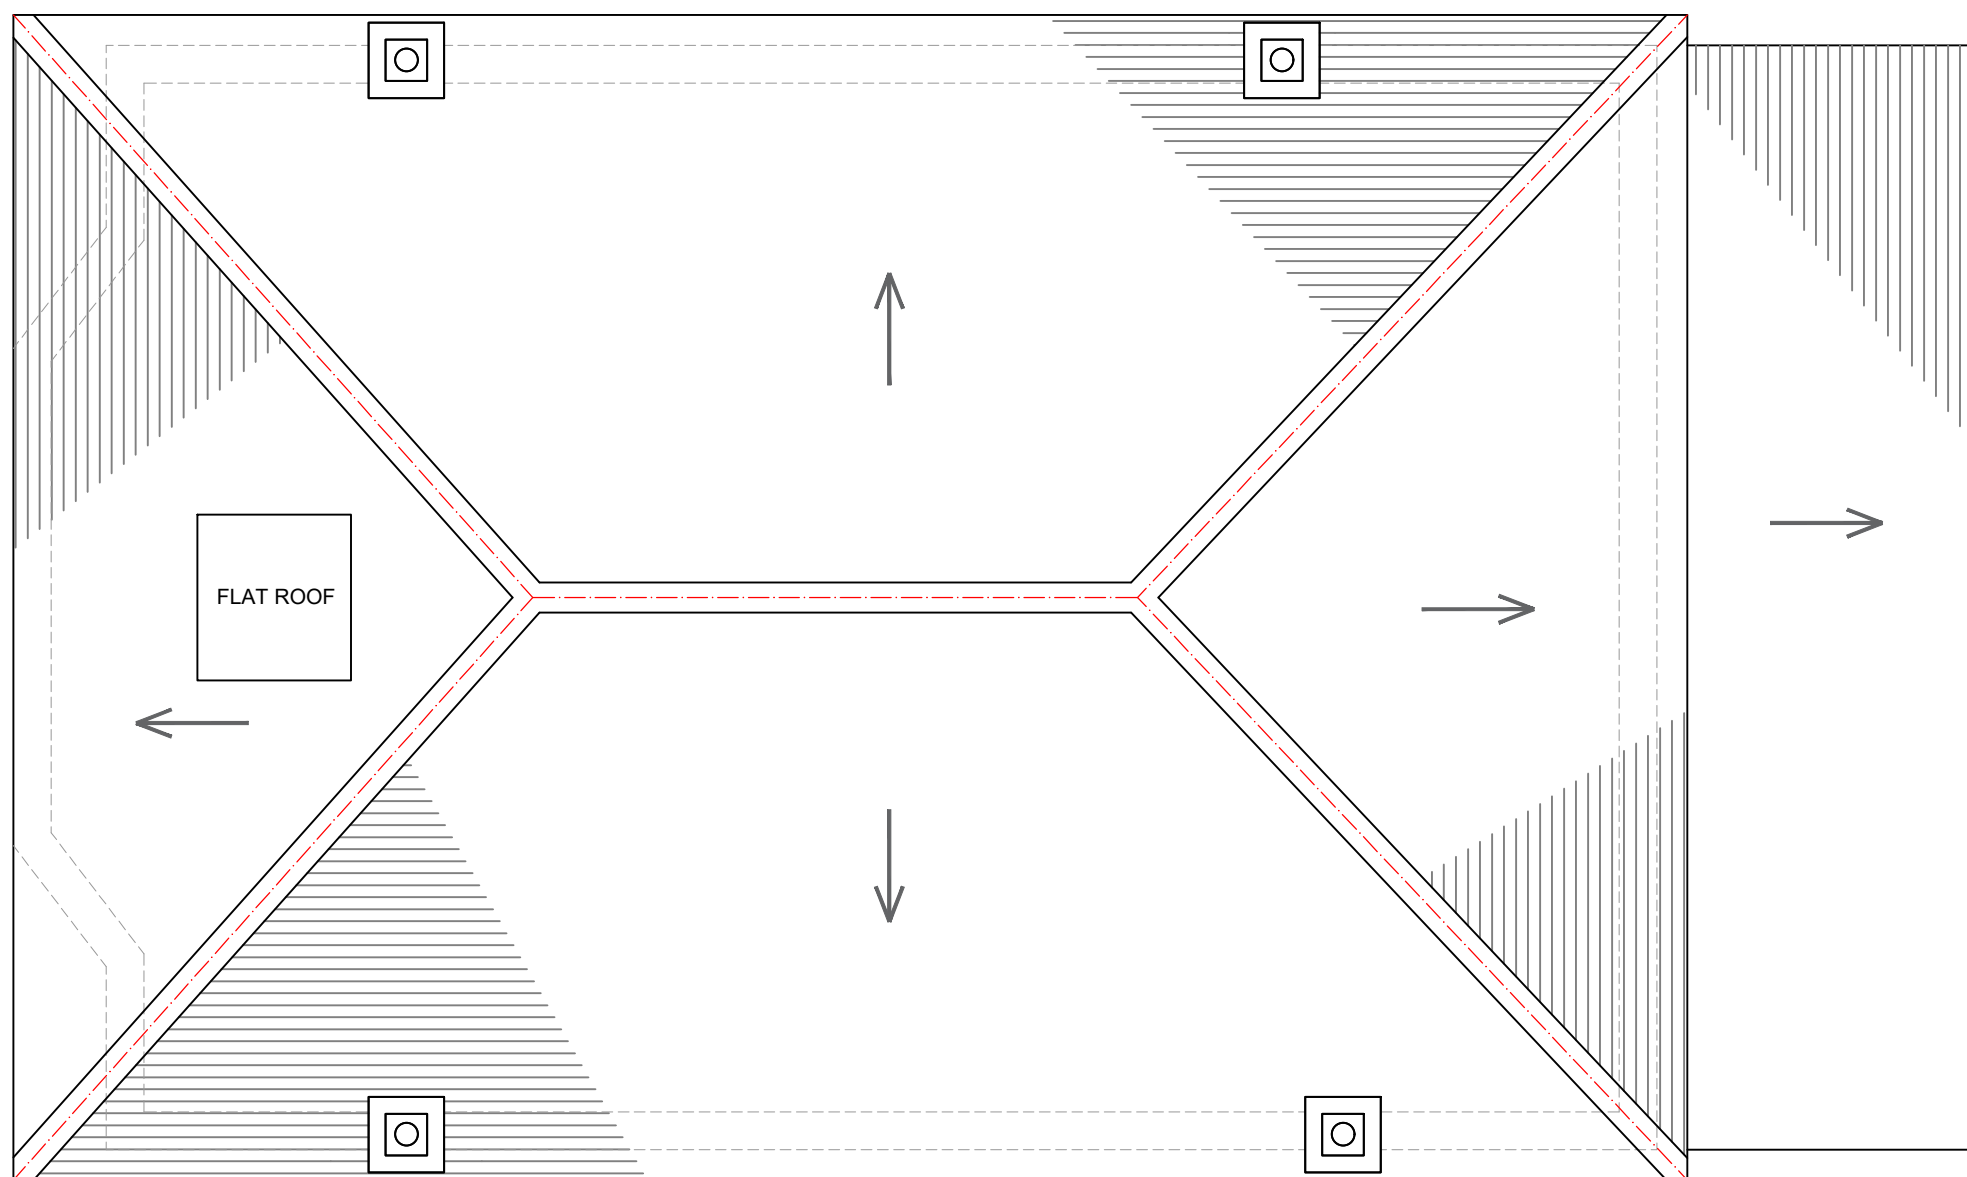

EXISTING ROOF PLAN
SCALE 1:50



www.FastPlansUK.co.uk

Project: EXTENSION



Address: 78 PEMBROKE ROAD HA4 8NE

Scale: 1:50 @ A3 Dwg. no: A03

Drawn by: O.B.S Date Drawn: 16-SEP-2026

For Drawings Tel: 0208 154 5569

E-mail: plans@FastPlansUK.co.uk

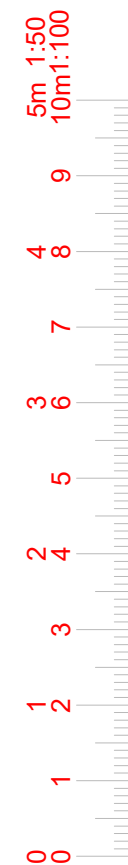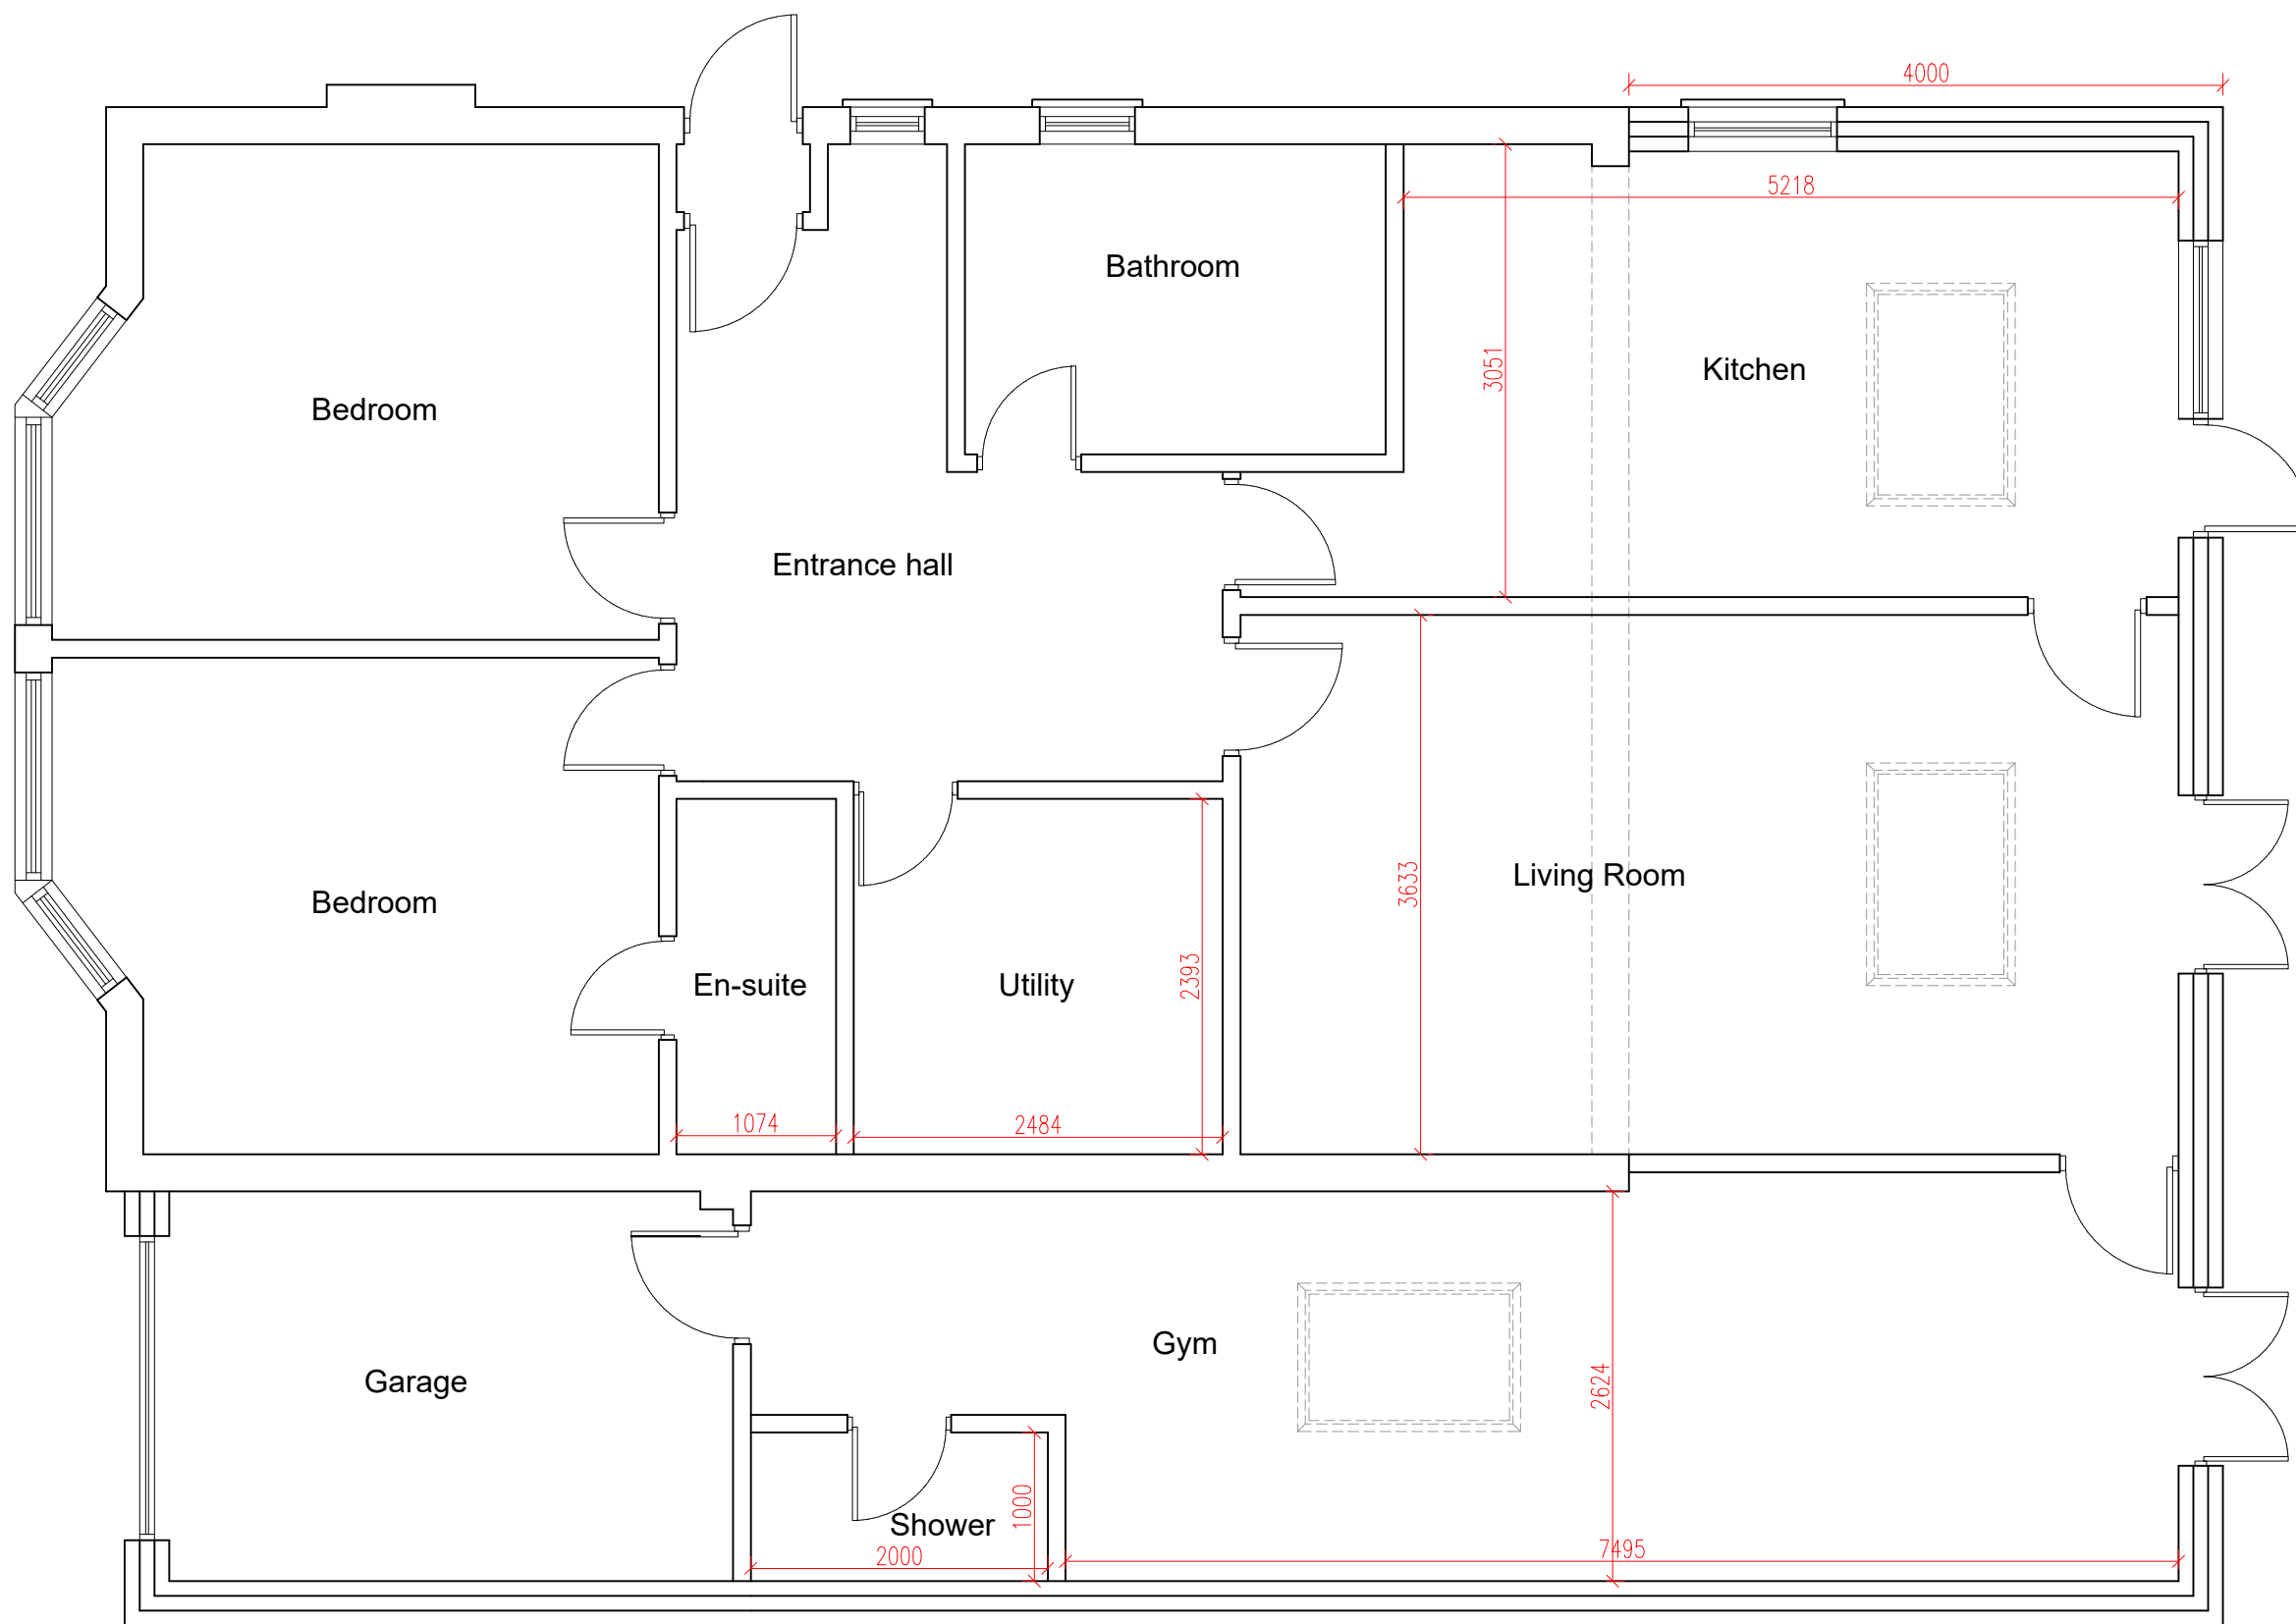

www.FastPlansUK.co.uk

Project: EXTENSION

Address: 78 PEMBROKE ROAD HA4 8NE

Scale: 1:50 @ A3 Dwg. no: A04


Drawn by: O.B.S Date Drawn: 16-SEP-2026

For Drawings Tel: 0208 154 5569

E-mail: plans@FastPlansUK.co.uk

PROPOSED GROUND FLOOR PLAN

SCALE 1:50

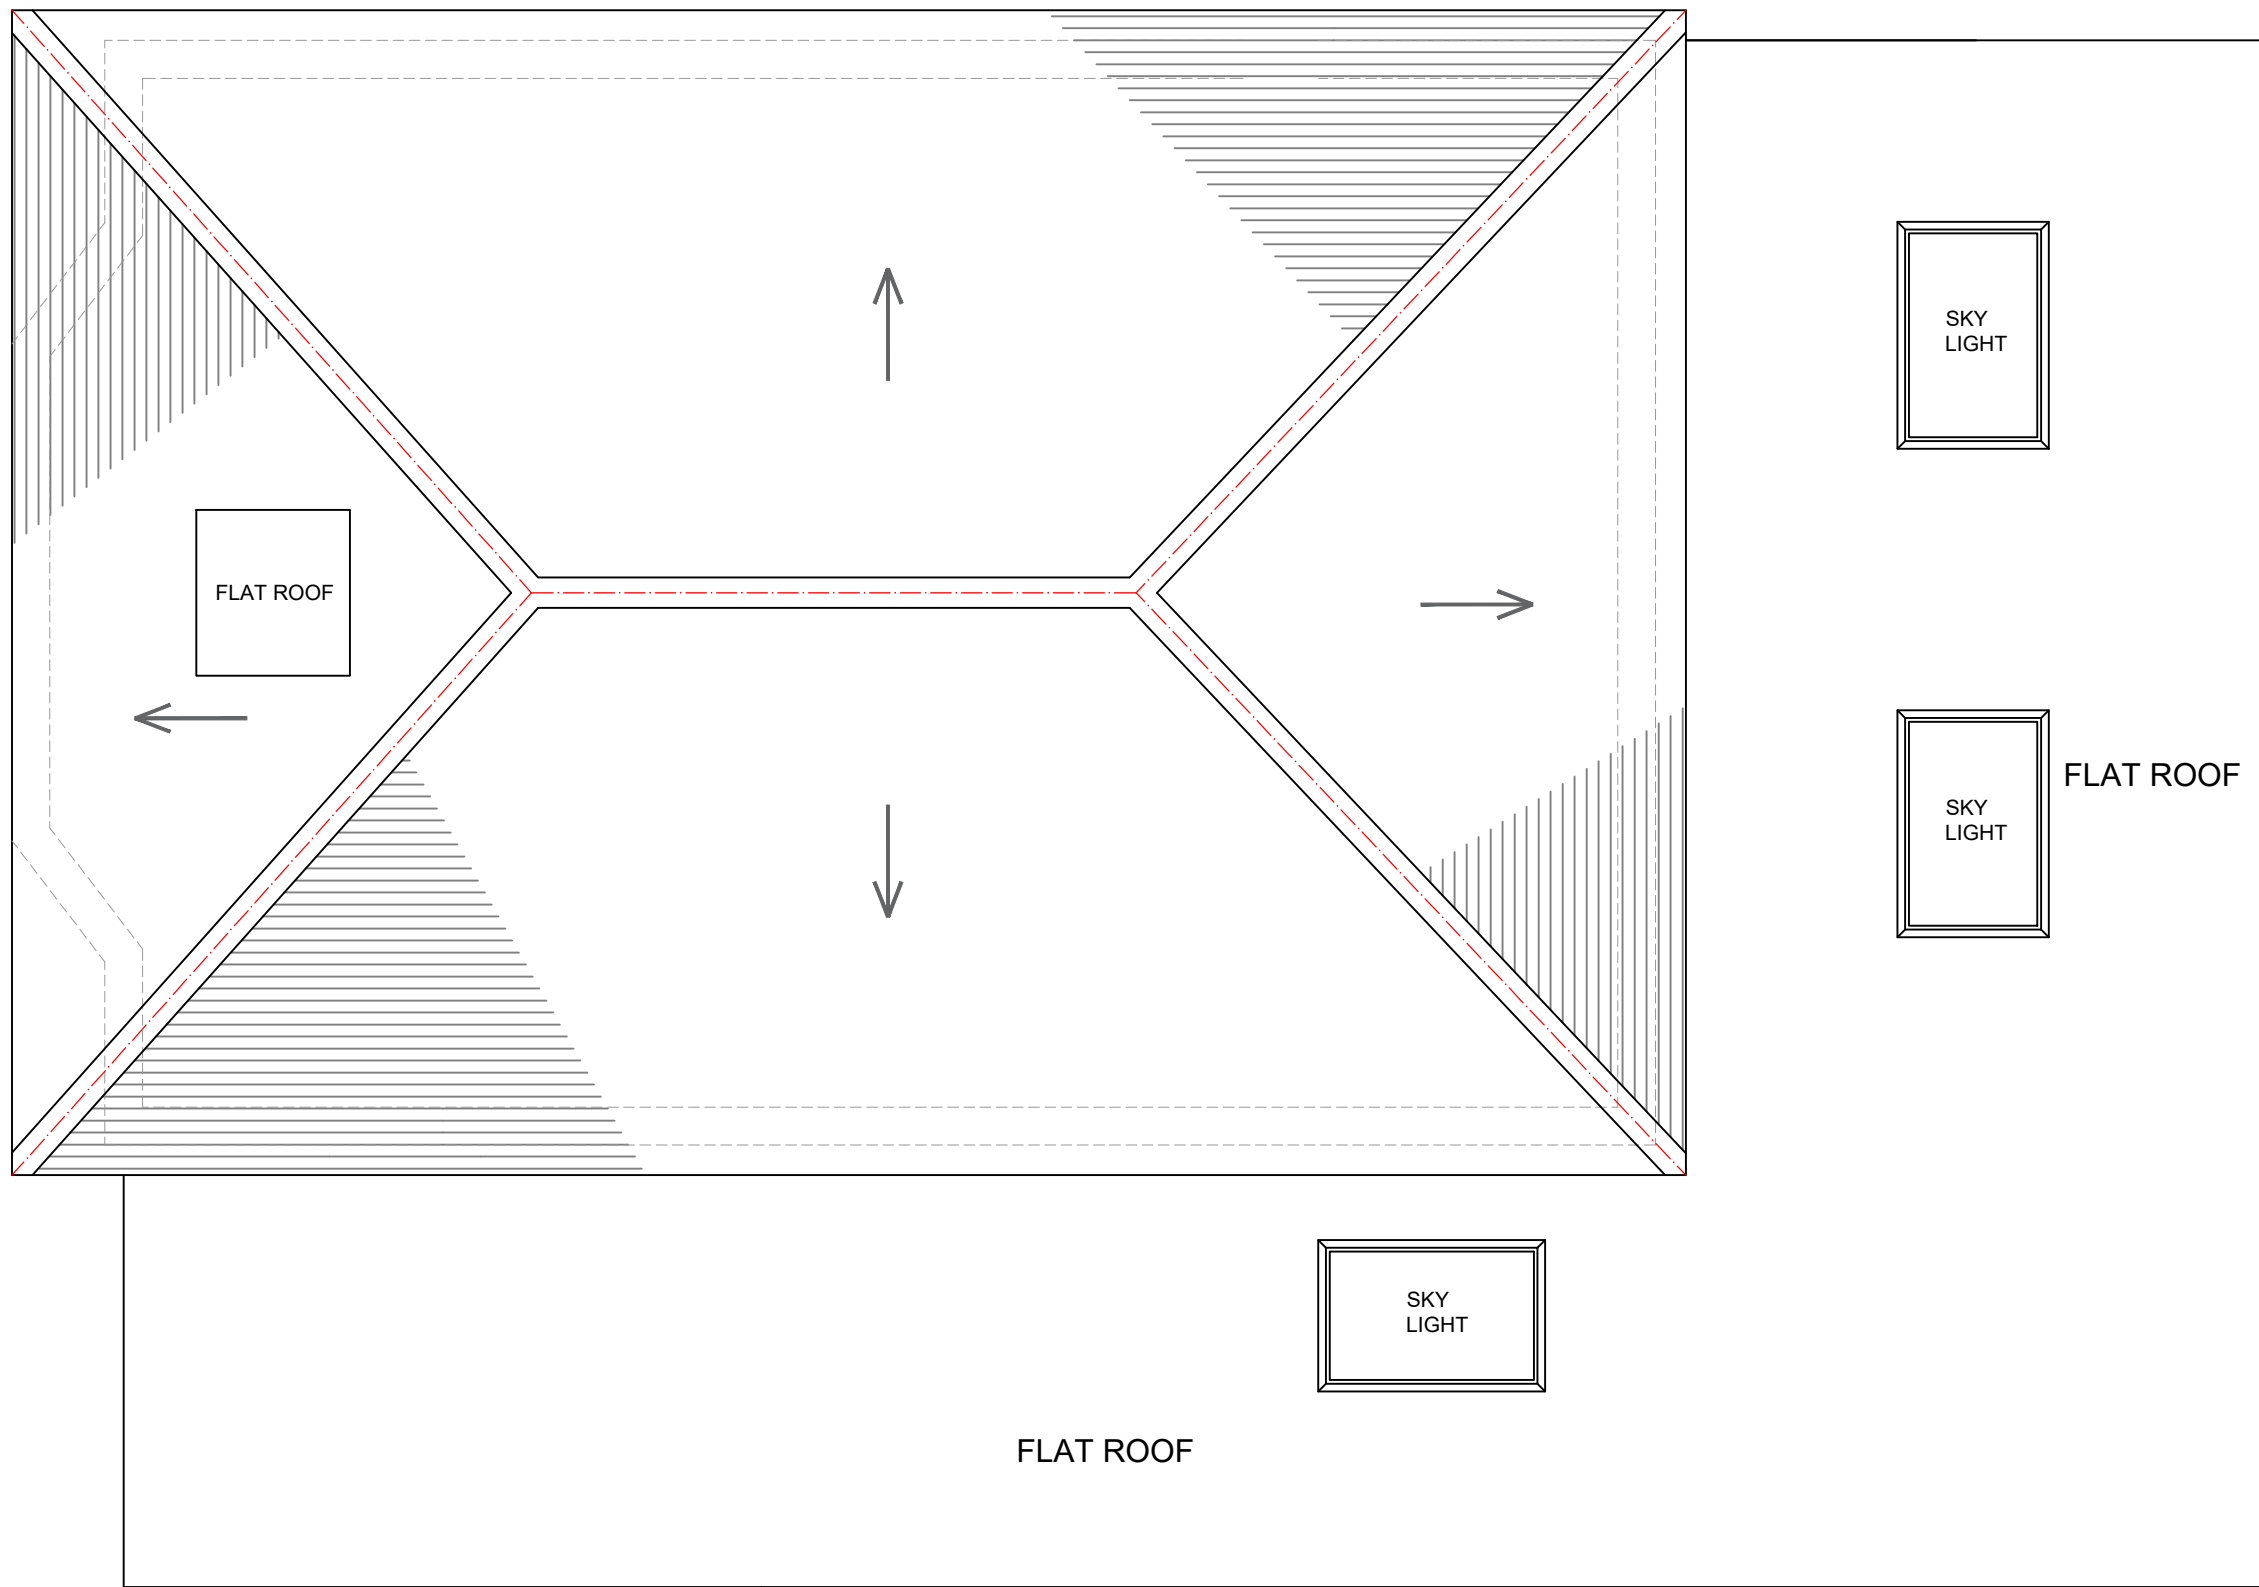

5m 1:50
10m 1:100

0 0

1 1

2 2

334 334




EXISTING FRONT ELEVATION
SCALE 1:100




EXISTING ELEVATION SIDE A
SCALE 1:100

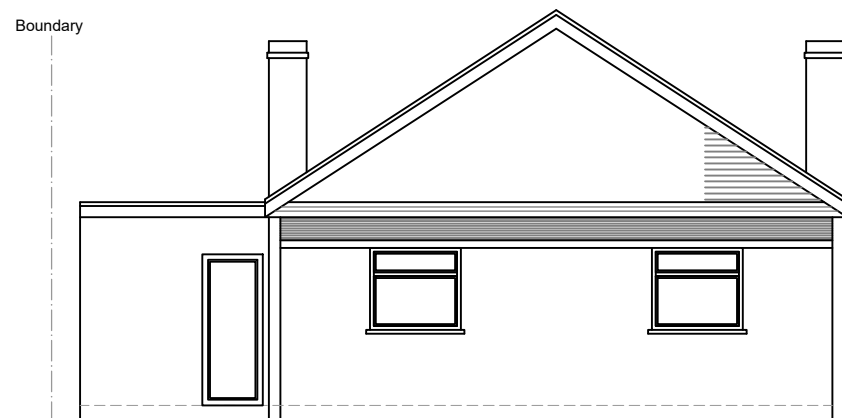

EXISTING REAR ELEVATION
SCALE 1:100

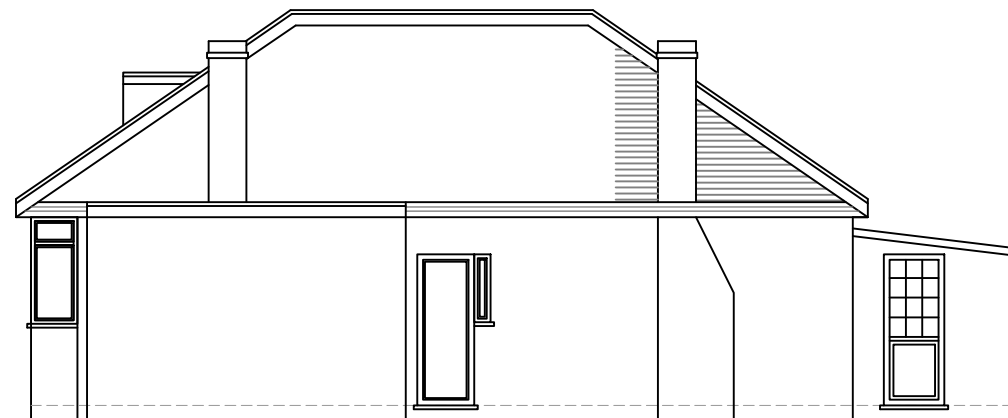

EXISTING ELEVATION SIDE B
SCALE 1:100

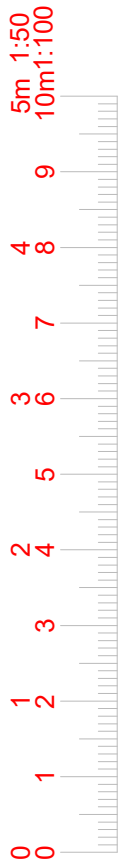

www.FastPlansUK.co.uk

Project:
EXTENSION

Address:
78 PEMBROKE ROAD HA4 8NE

Scale: 1:100 @ A3	Dwg. no: A06
Drawn by: O.B.S	Date Drawn: 16-SEP-2026

For Drawings Tel: 0208 154 5569


E-mail: plans@FastPlansUK.co.uk




PROPOSED FRONT ELEVATION
SCALE 1:100

Boundary


ALL PROPOSED MATERIALS TO MATCH
THOSE OF EXISTING PROPERTY

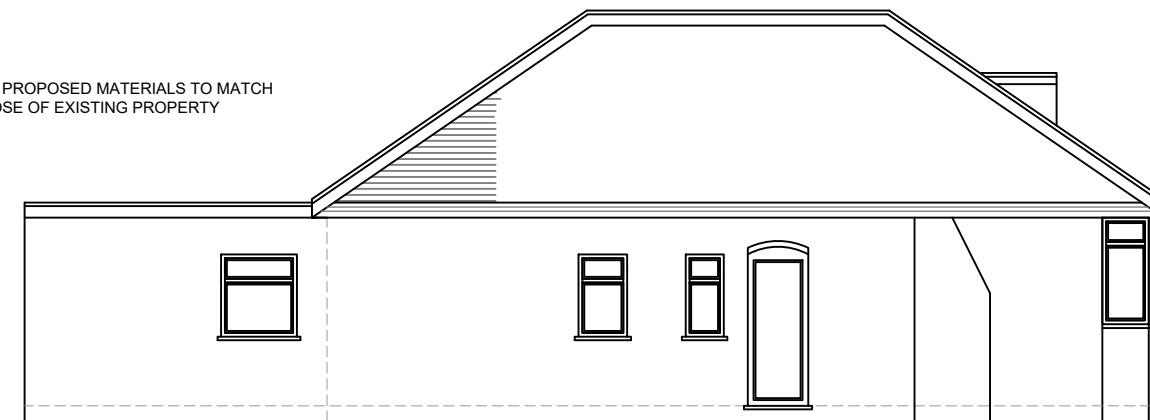

PROPOSED ELEVATION SIDE A
SCALE 1:100

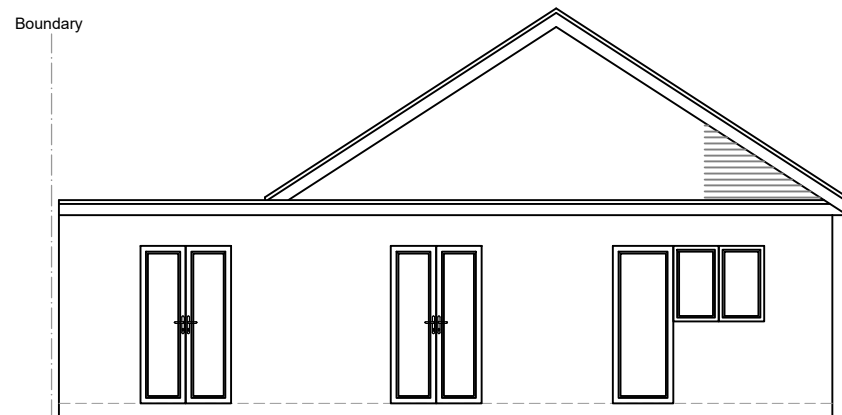

PROPOSED REAR ELEVATION
SCALE 1:100

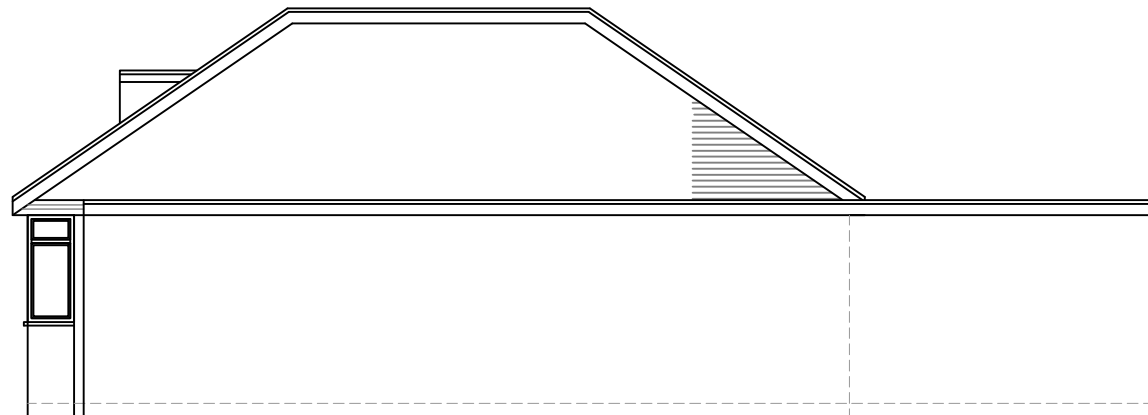

PROPOSED ELEVATION SIDE B
SCALE 1:100

5m 1:50
10m 1:100



www.FastPlansUK.co.uk


Project:
EXTENSION

Address:
78 PEMBROKE ROAD HA4 8NE


Scale: 1:100 @ A3	Dwg. no: A07
Drawn by: O.B.S	Date Drawn: 16-SEP-2026

For Drawings Tel: 0208 154 5569

E-mail: plans@FastPlansUK.co.uk

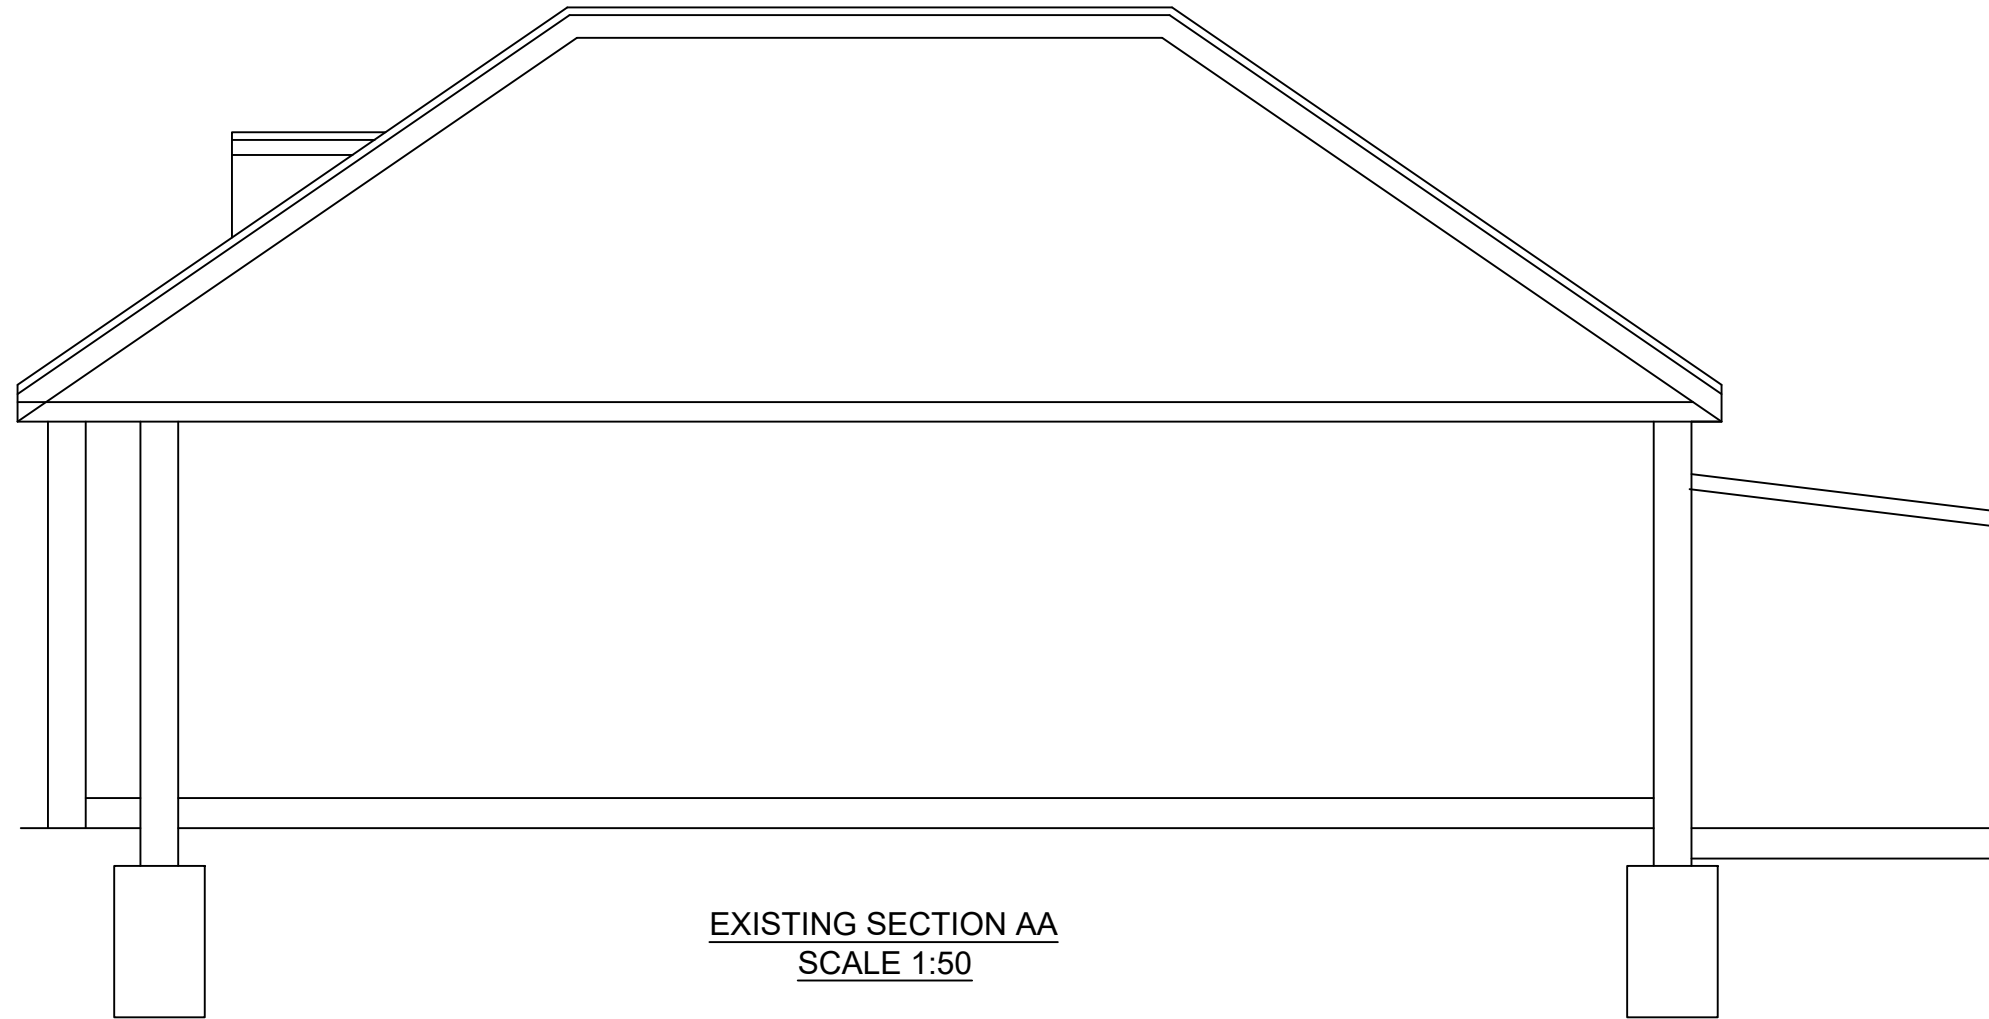

EXISTING SECTION AA
SCALE 1:50

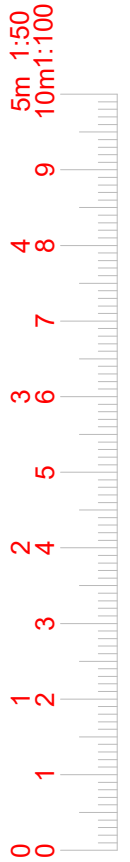

www.FastPlansUK.co.uk


Project:
EXTENSION

Address:
78 PEMBROKE ROAD HA4 8NE

Scale: 1:50 @ A3	Dwg. no: A08
Drawn by: O.B.S	Date Drawn: 16-SEP-2026

For Drawings Tel: 0208 154 5569

E-mail: plans@FastPlansUK.co.uk

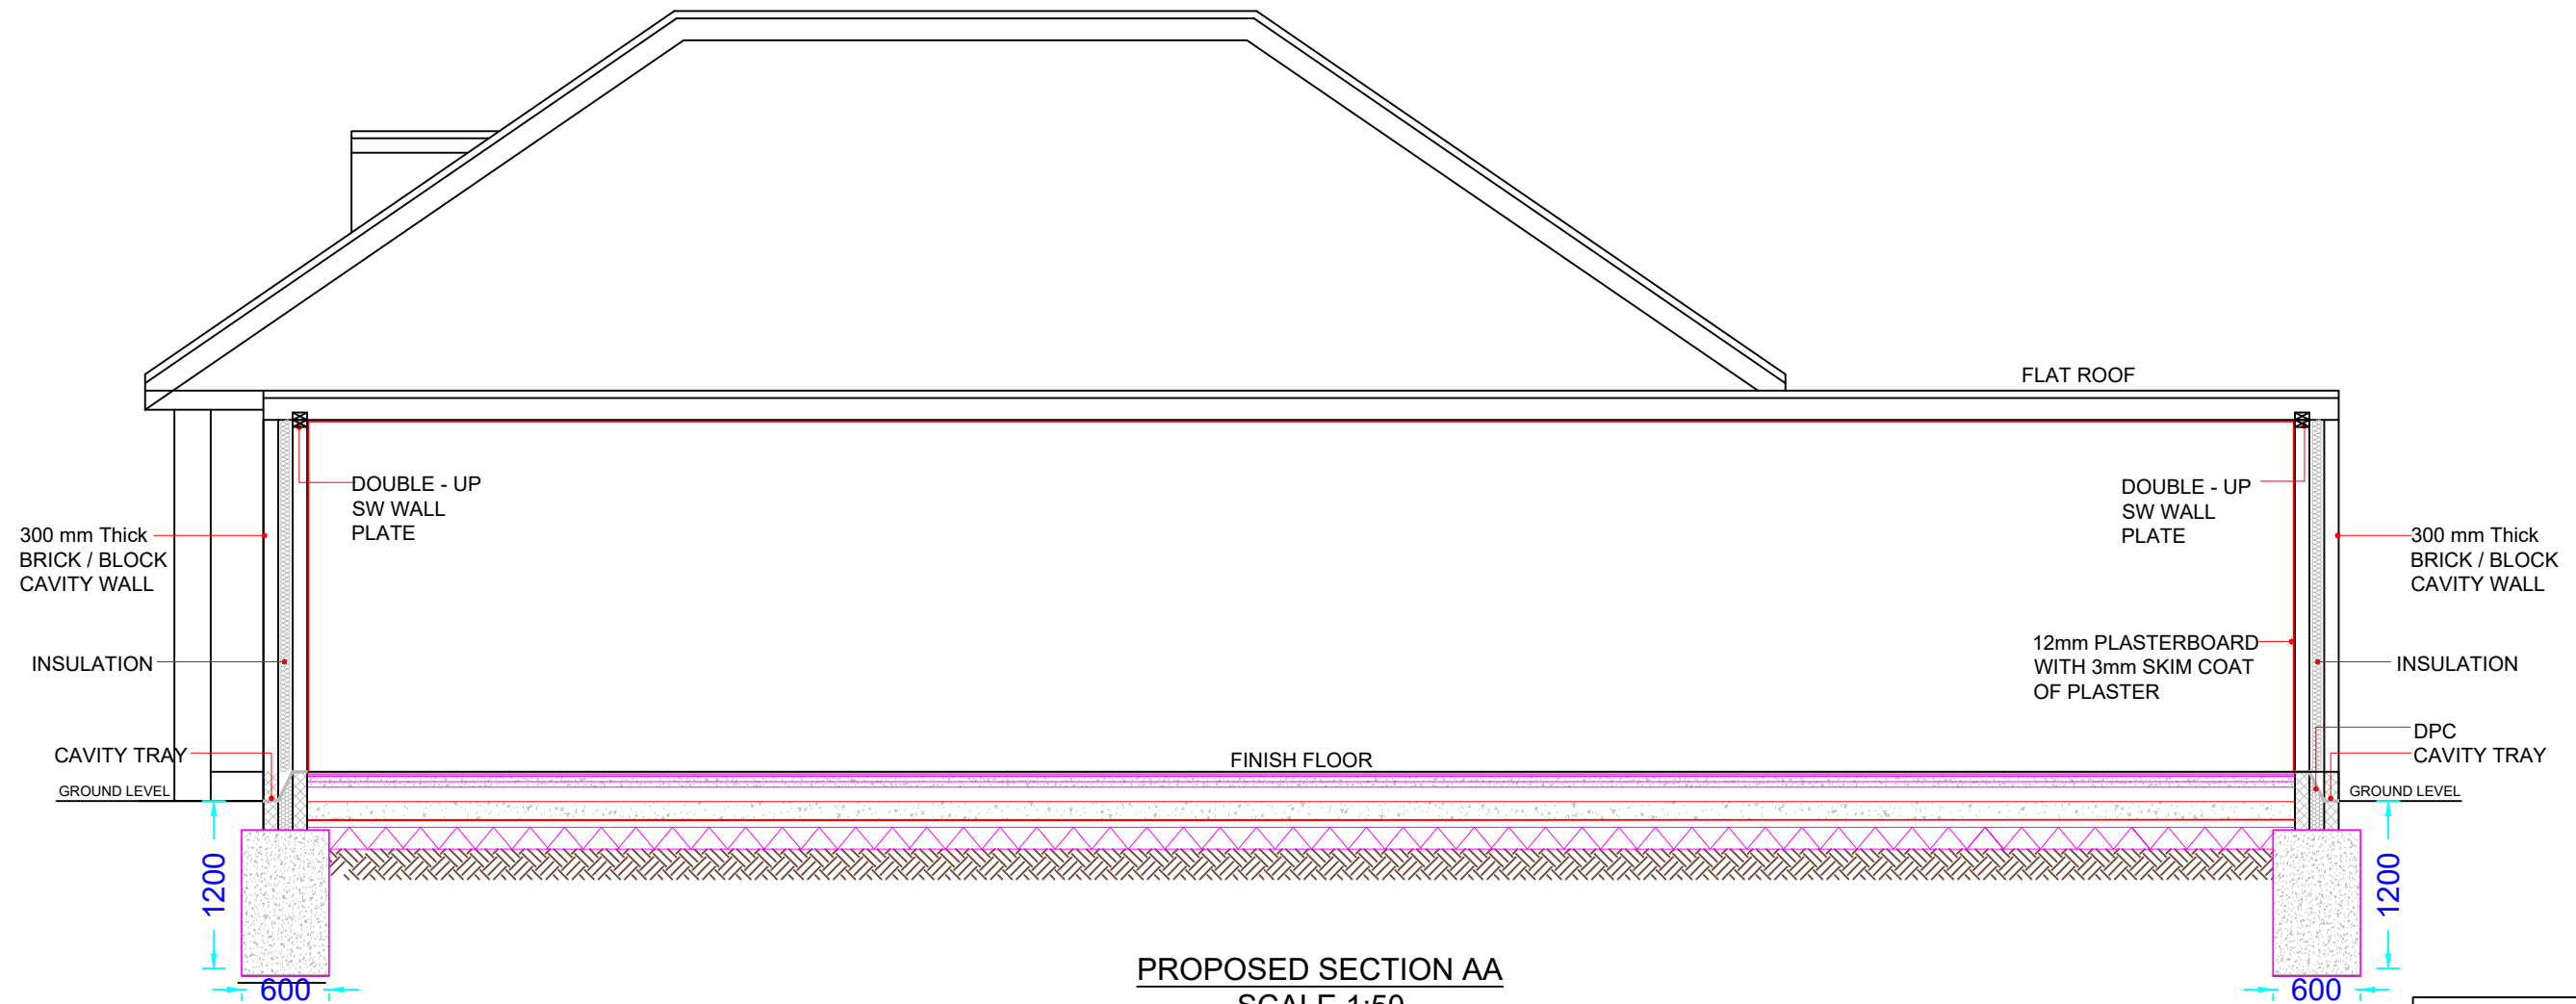

PROPOSED SECTION AA
SCALE 1:50



www.FastPlansUK.co.uk


Project: EXTENSION

Address: 78 PEMBROKE ROAD HA4 8NE


Scale: 1:50 @ A3	Dwg. no: A09
Drawn by: O.B.S	Date Drawn: 16-SEP-2026

For Drawings Tel: 0208 154 5569



E-mail: plans@FastPlansUK.co.uk

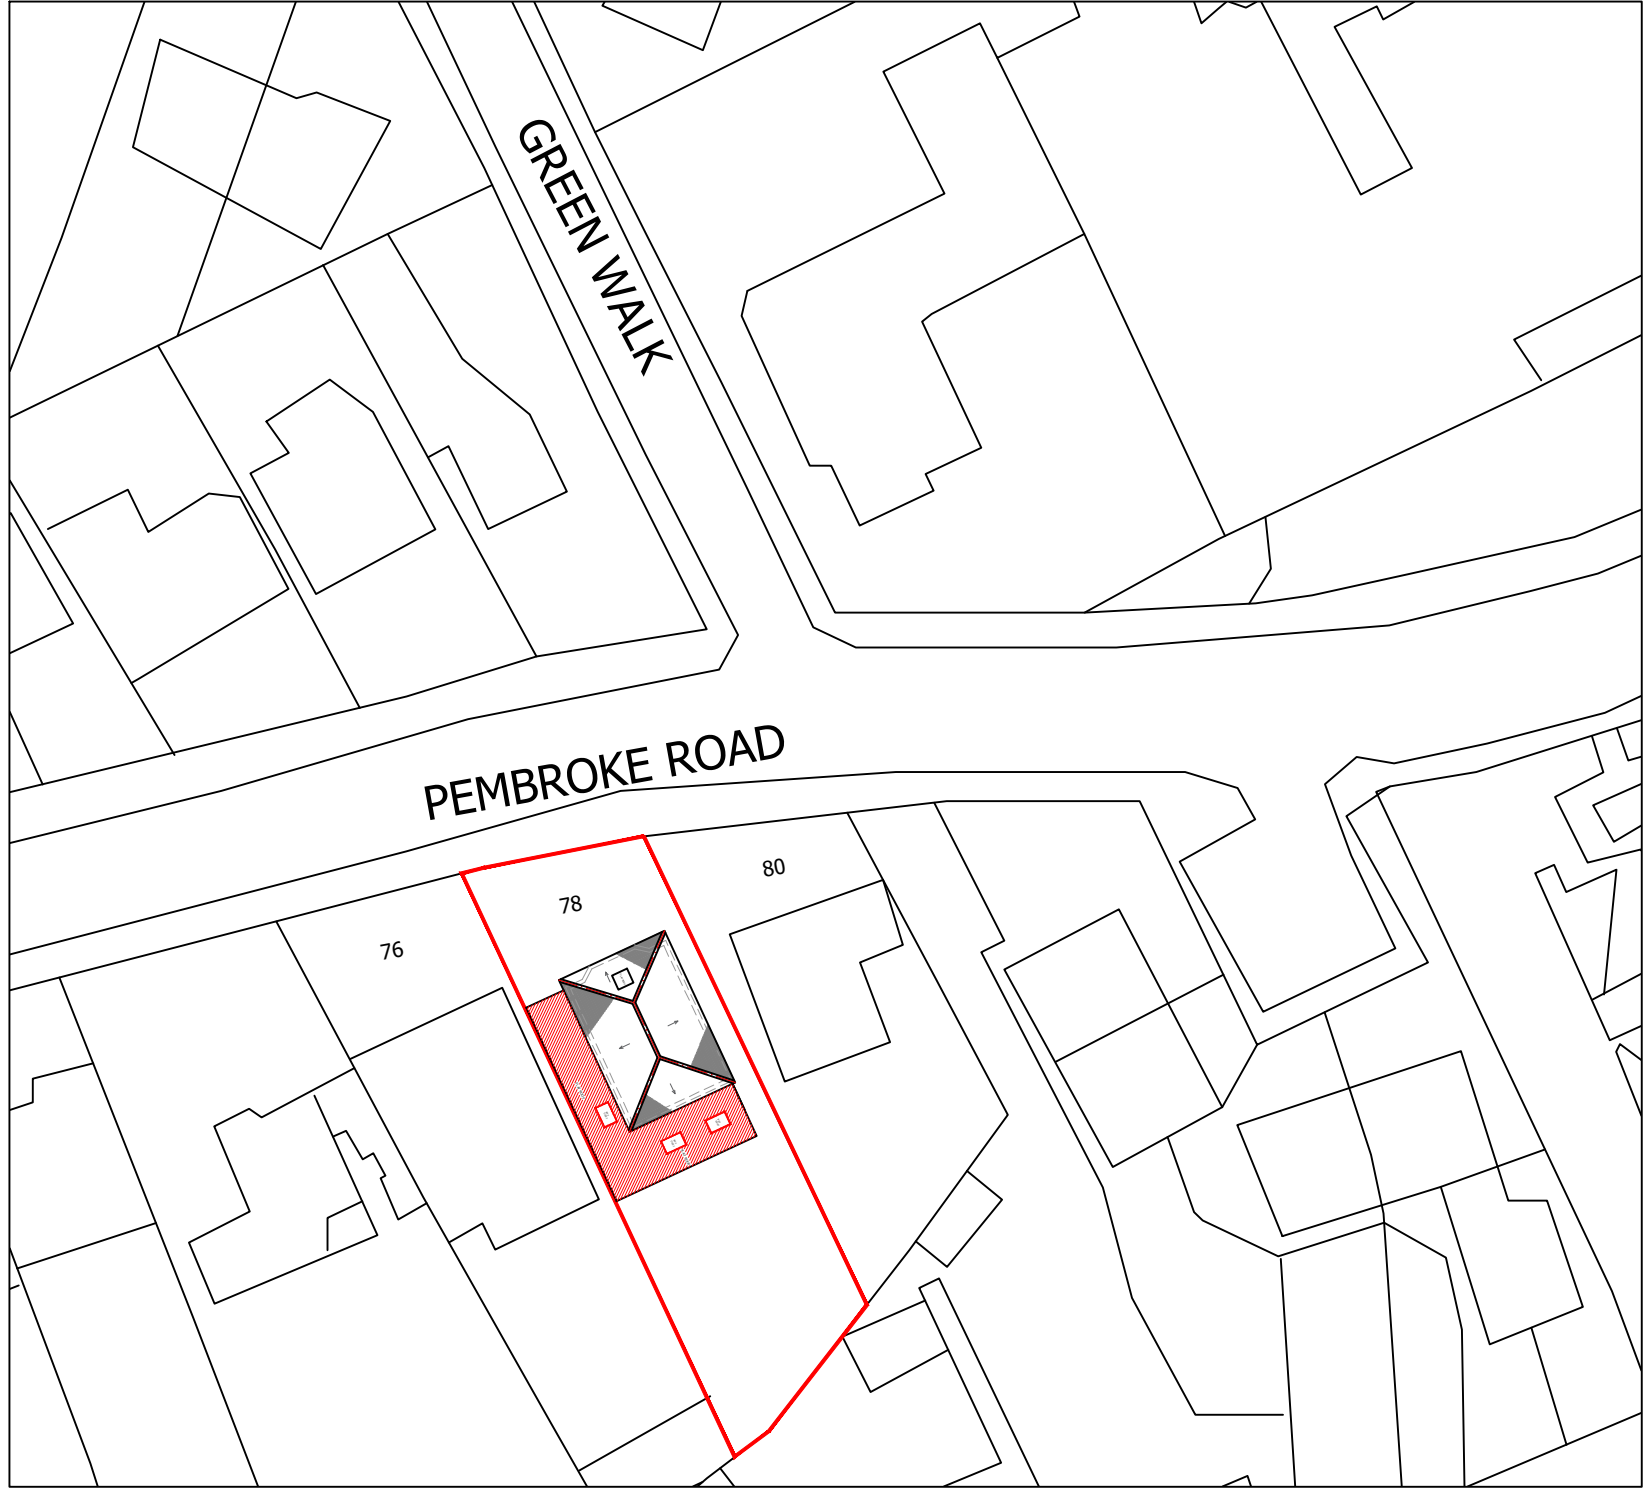

BLOCK PLAN
SCALE 1:500

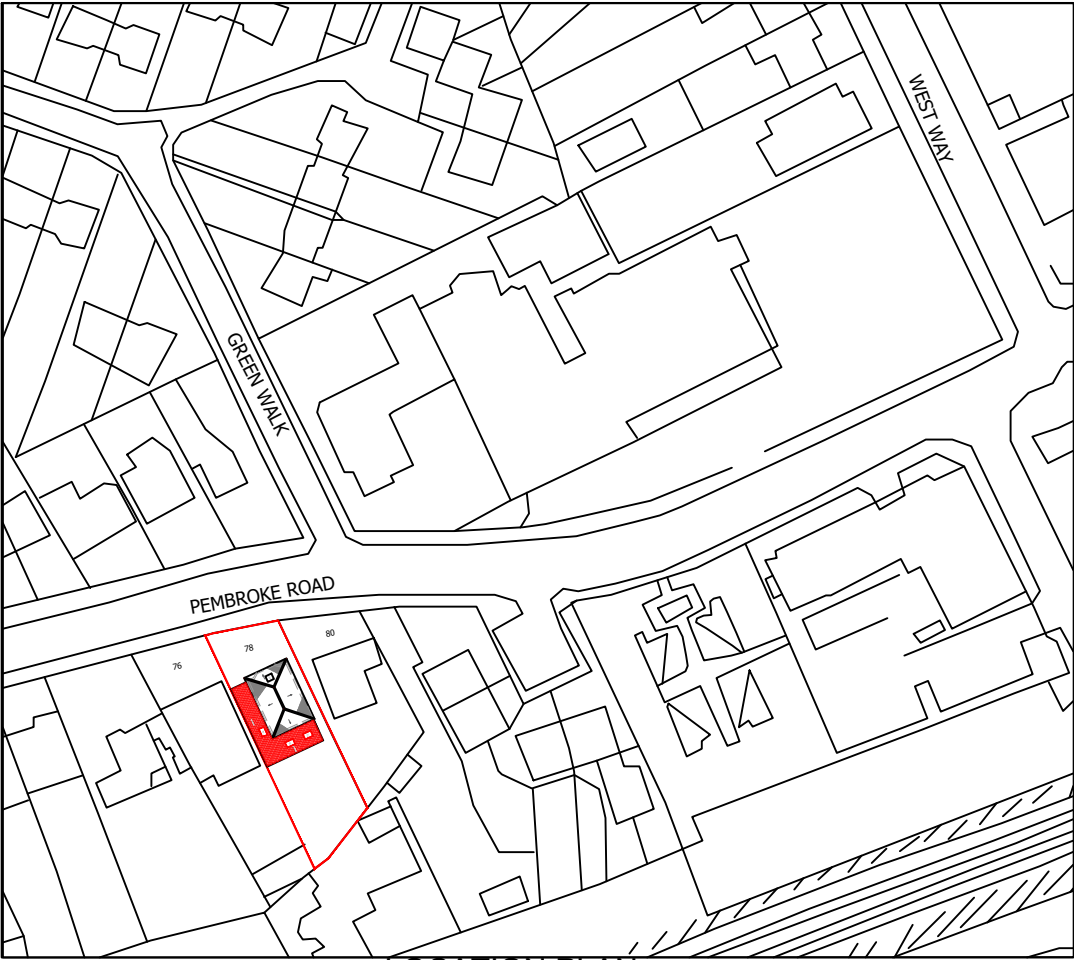

LOCATION PLAN
SCALE 1:1250

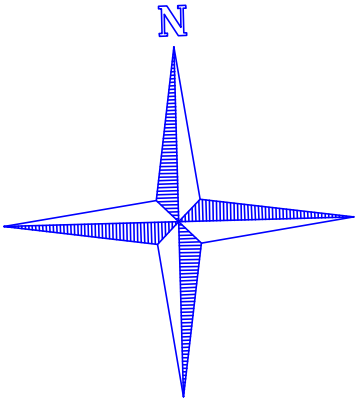 

www.FastPlansUK.co.uk

Project:
EXTENSION

Address:
78 PEMBROKE ROAD HA4 8NE

Scale:
1:500 @ A3

Dwg. no:
A10

Drawn by:
O.B.S

Date Drawn:
16-SEP-2026

For Drawings Tel: 0208 154 5569

E-mail: plans@FastPlansUK.co.uk