


Location Plan of UB8 2QN

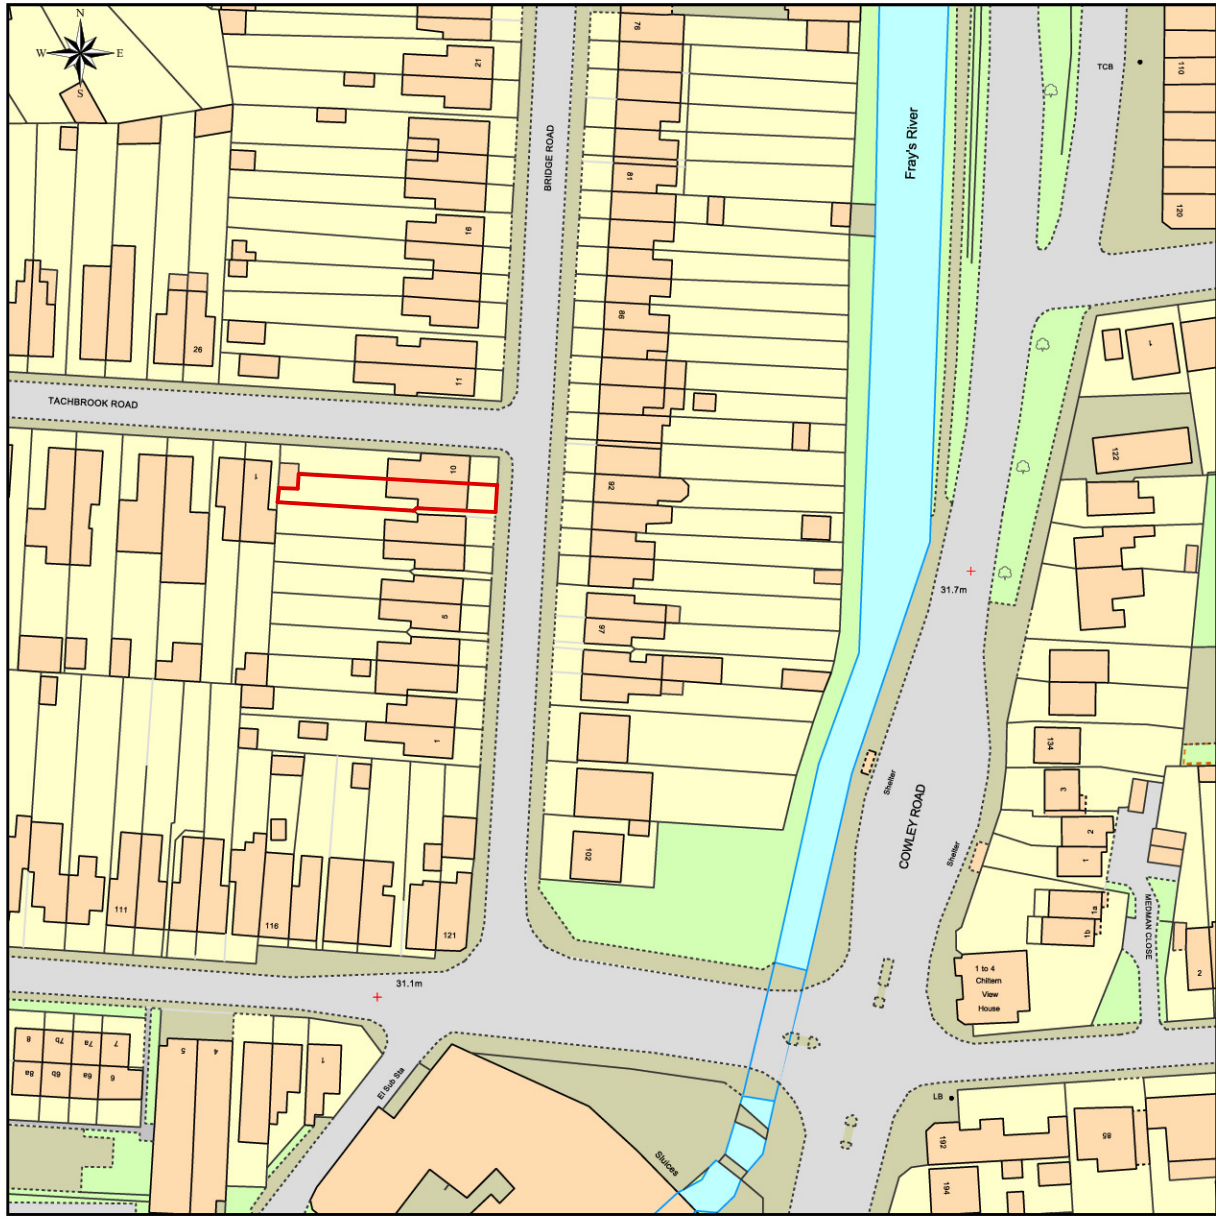


This Plan includes the following Licensed Data: OS MasterMap Colour PDF Location Plan by the Ordnance Survey National Geographic Database and incorporating surveyed revision available at the date of production. Reproduction in whole or in part is prohibited without the prior permission of Ordnance Survey. The representation of a road, track or path is no evidence of a right of way. The representation of features, as lines is no evidence of a property boundary. © Crown copyright and database rights, 2018. Ordnance Survey 0100031673

Scale: 1:1250, paper size: A4




plans ahead by emapsite


Site Location Plan 1:1250

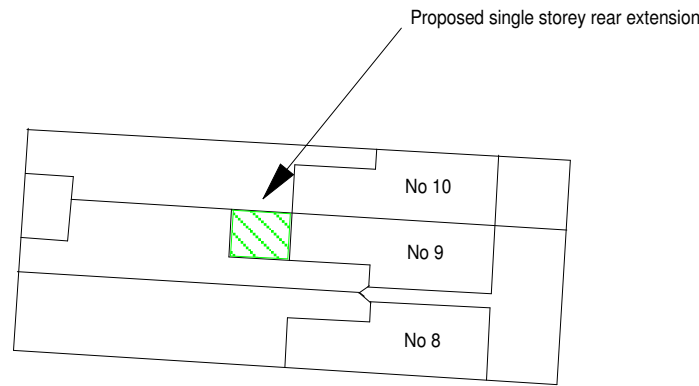



Proposed Site Plan 1:500

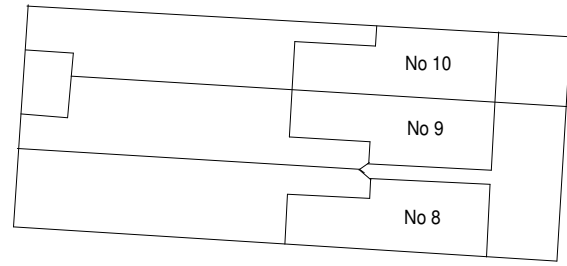



Site Plan 1:500

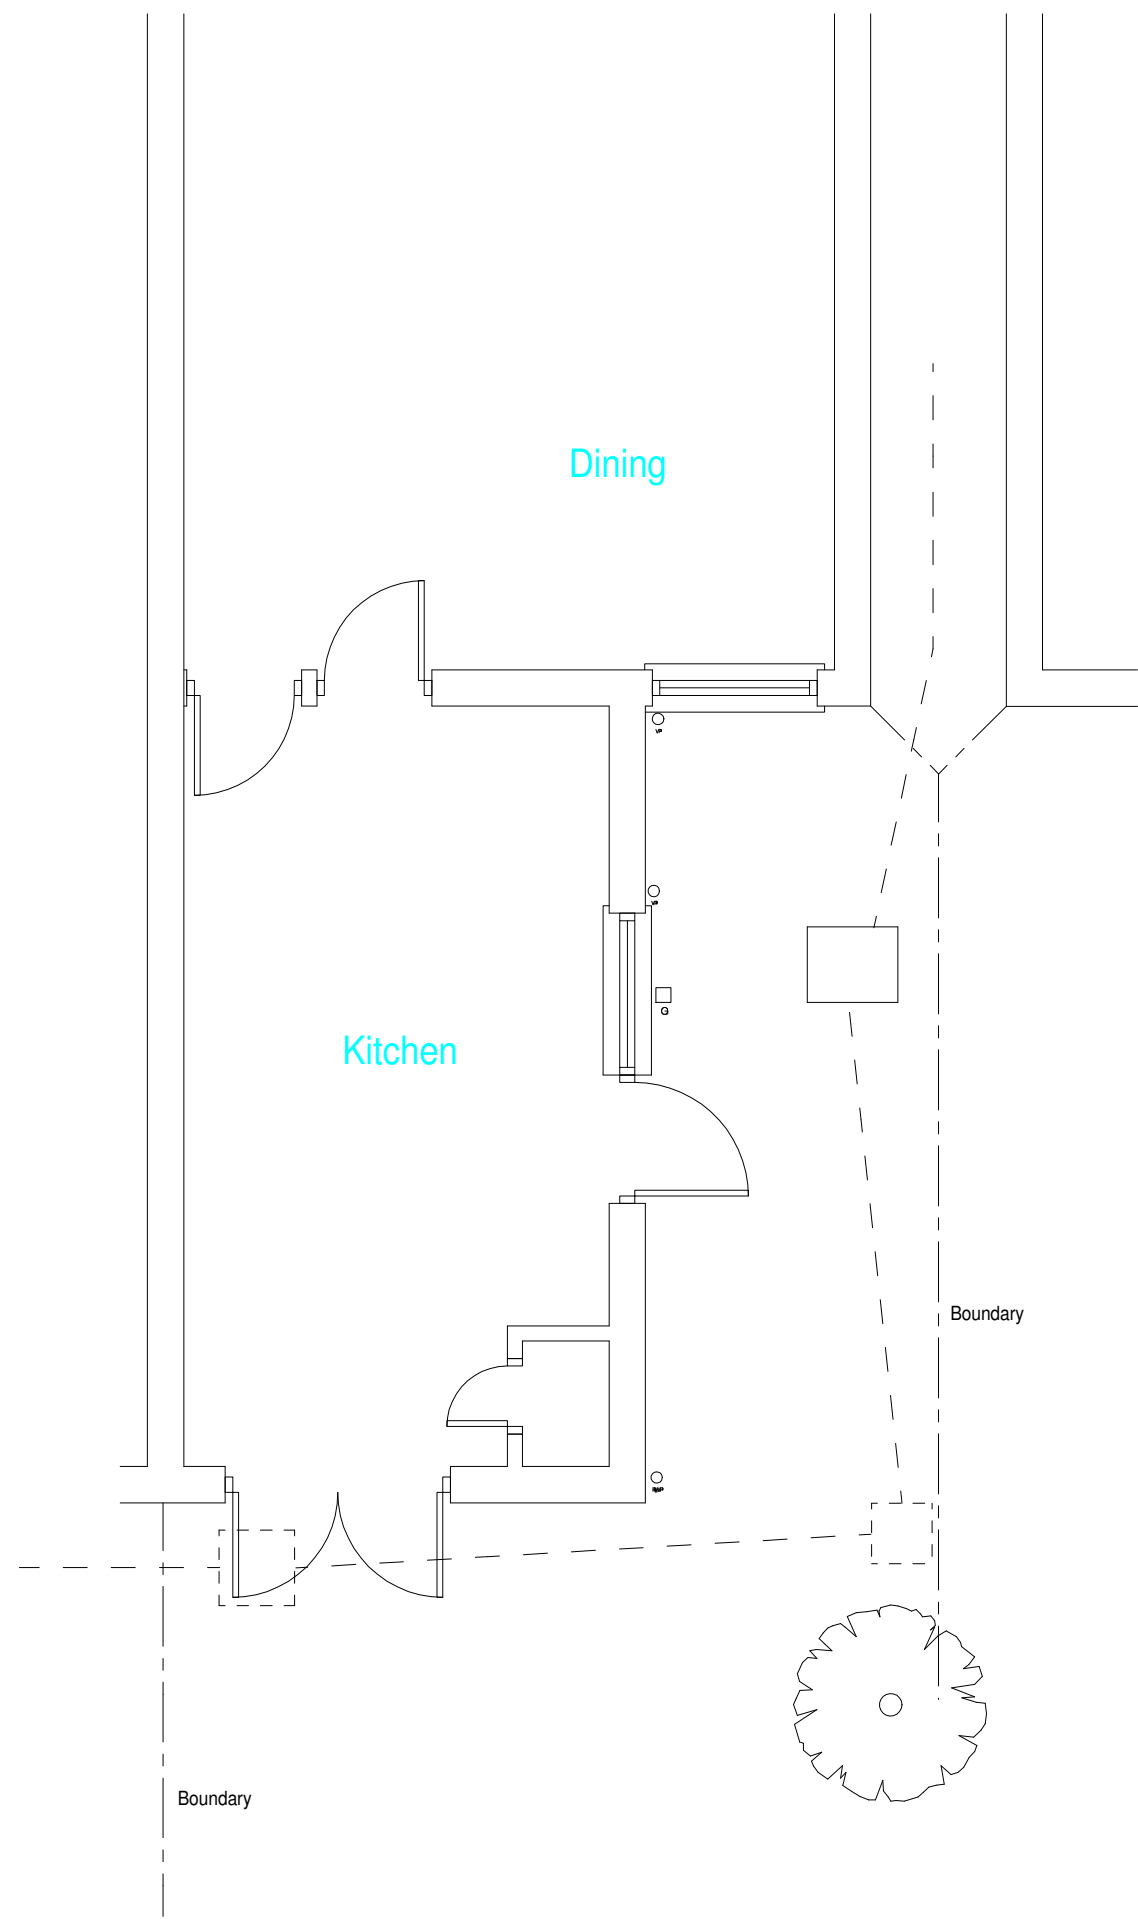

Existing Ground Floor Plan 1:50

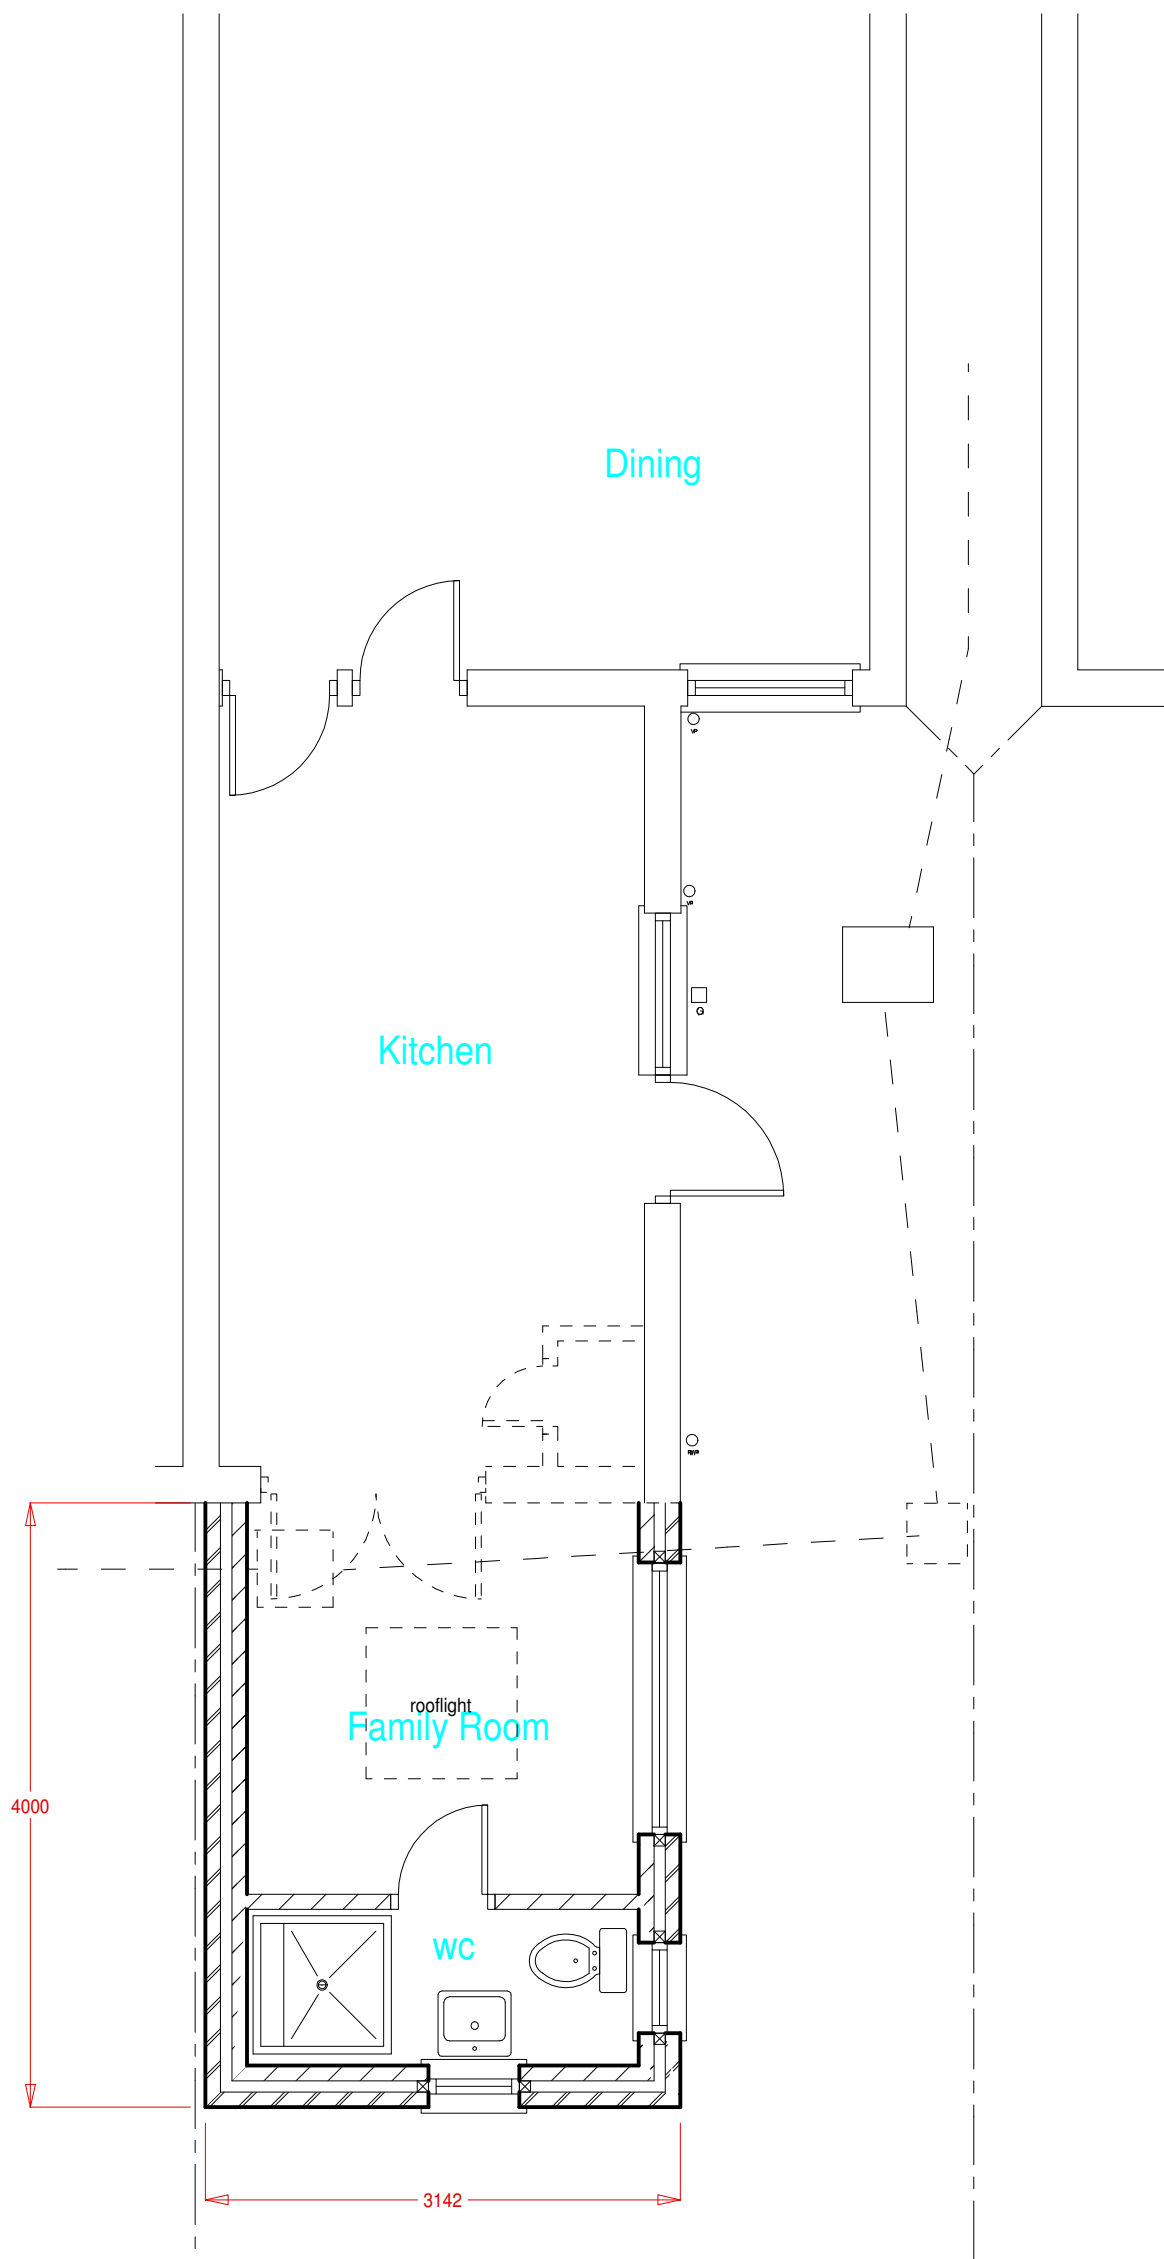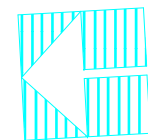


Proposed Ground Floor Plan 1:50

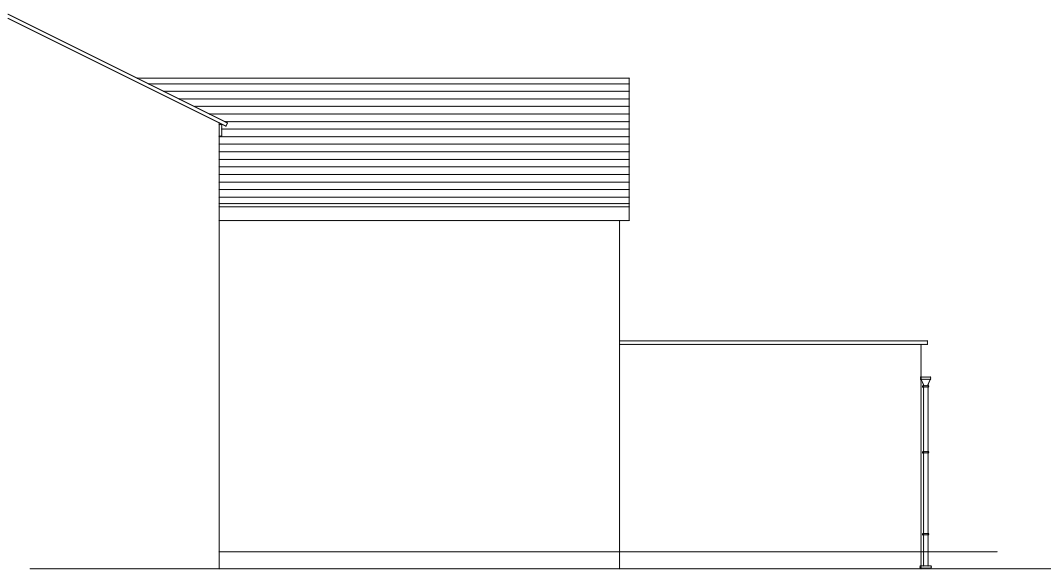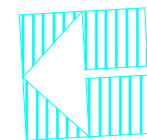


Proposed Side Elevation 1:100




Proposed Side Elevation 1:100

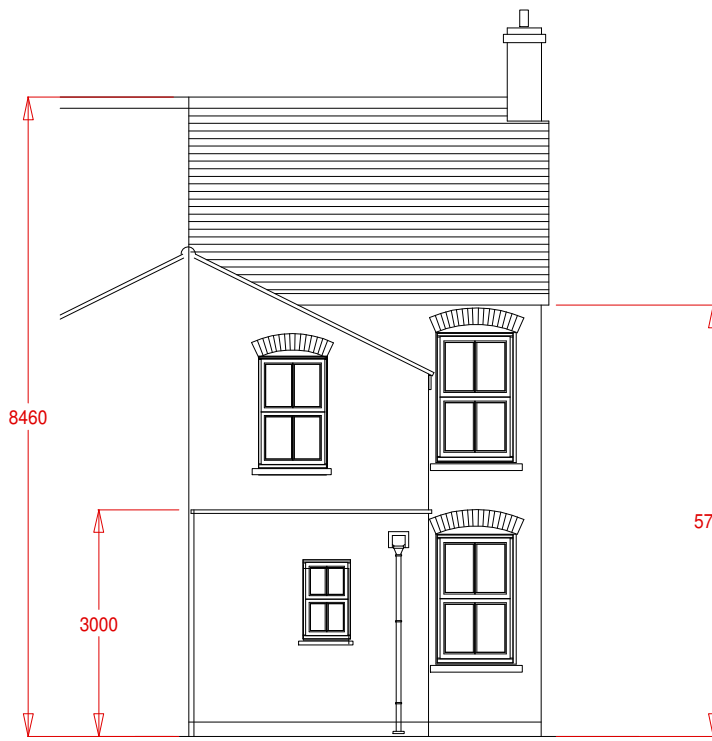


Proposed Rear Elevation 1:100

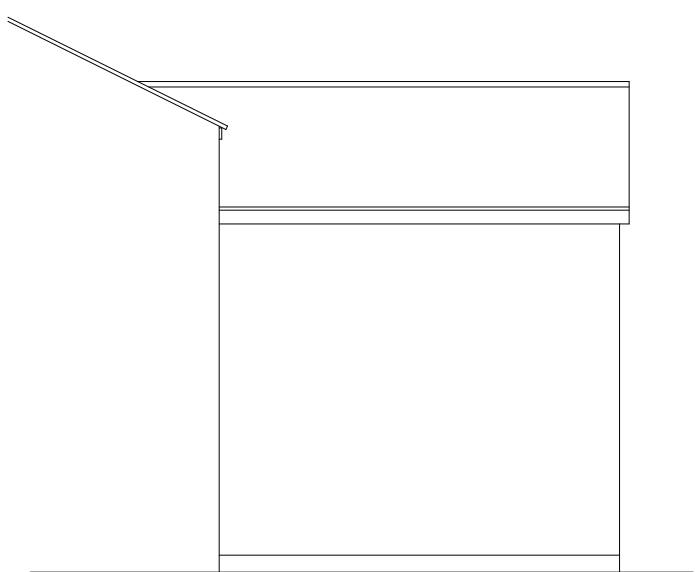


Existing Side Elevation 1:100

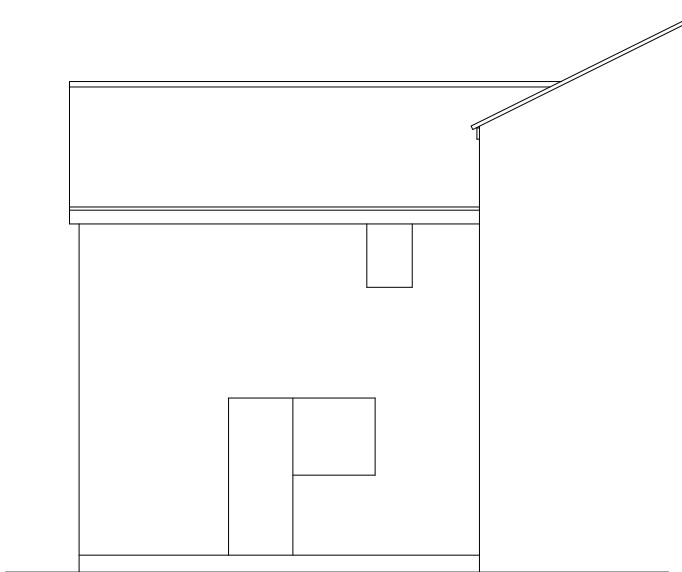

Existing Side Elevation 1:100

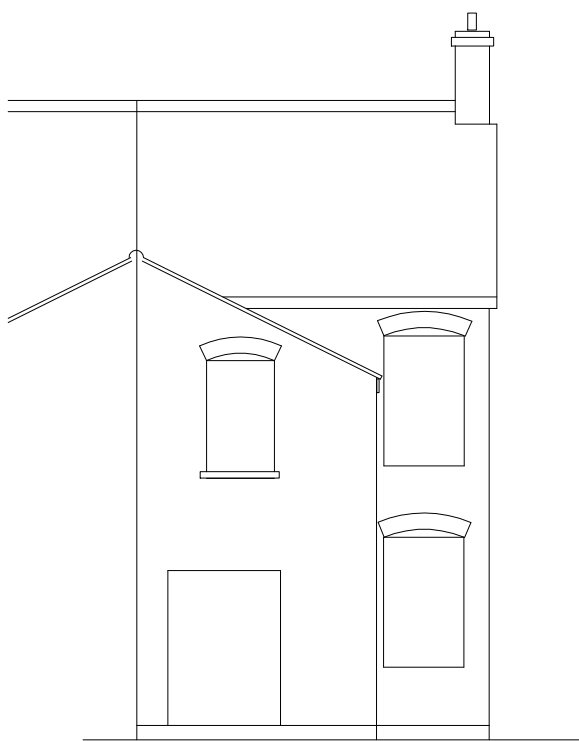

Existing Rear Elevation 1:100

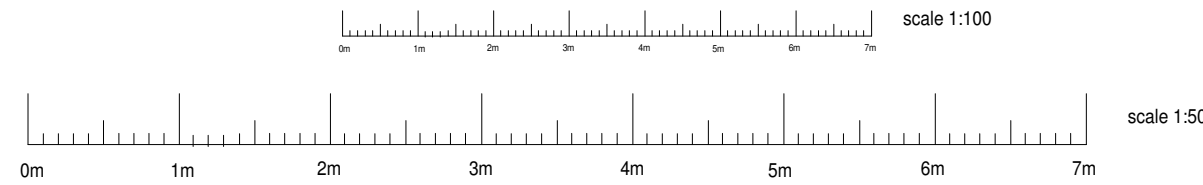

BSL DESIGN

Residential Architecture
Interior Design

Contact Brian Laver
07910026754
bsl.design@outlook.com

Client : Mr & Mrs Hussain
Address 9 Bridge Road Uxbridge UB8 2QN
Drawing No: BL2018/1 Rev 3