
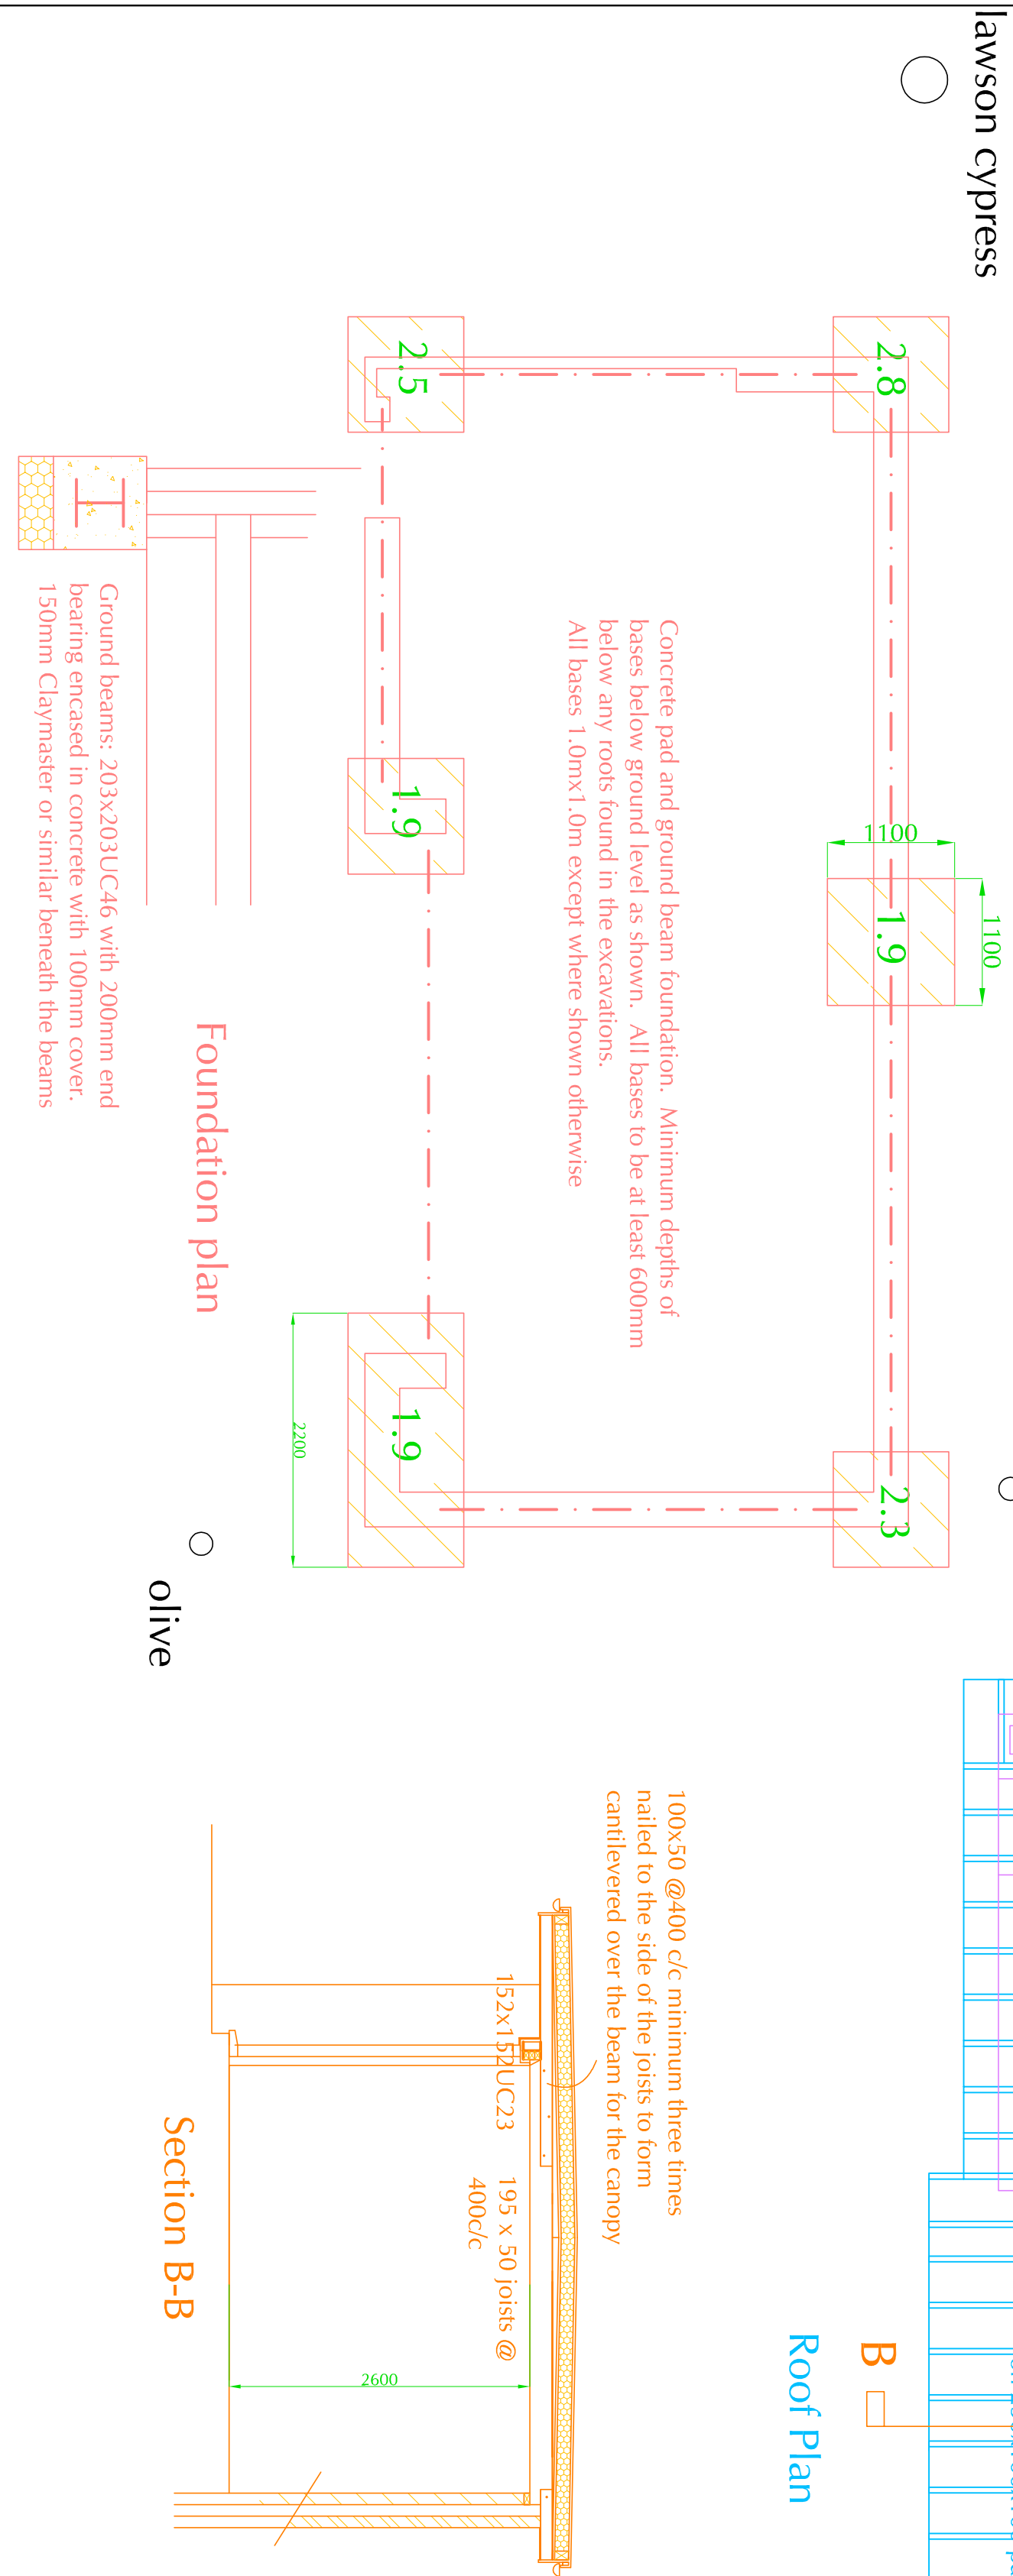
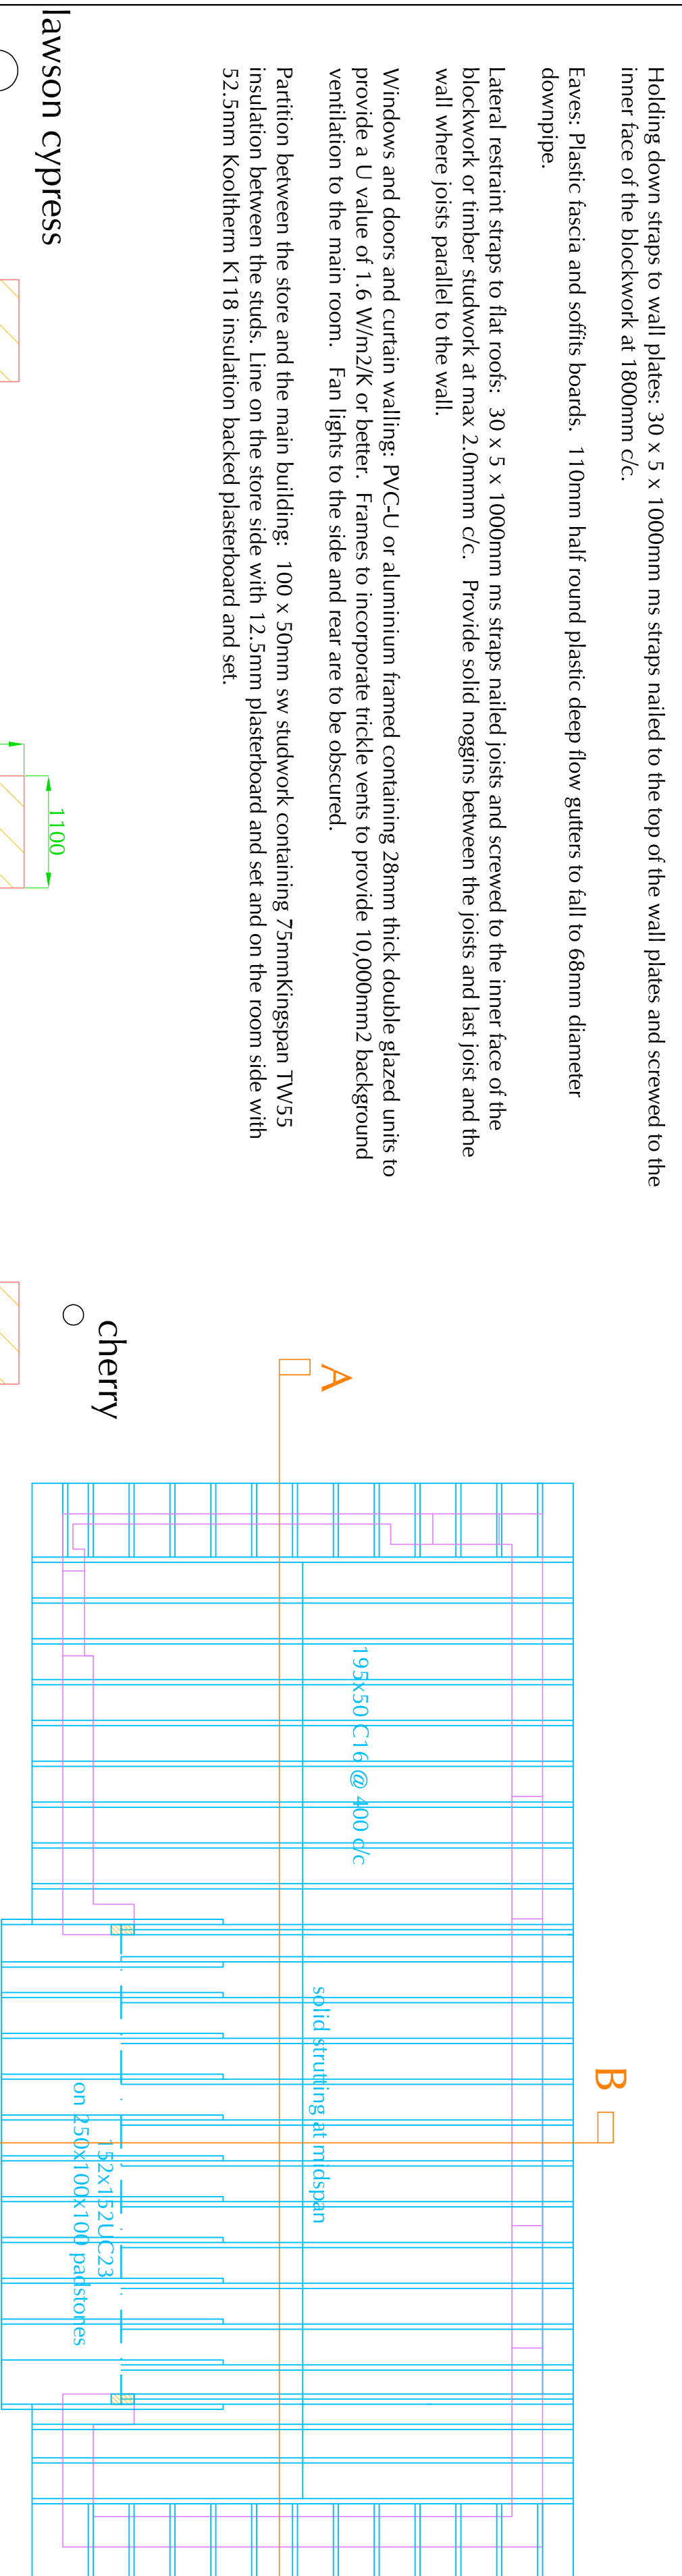
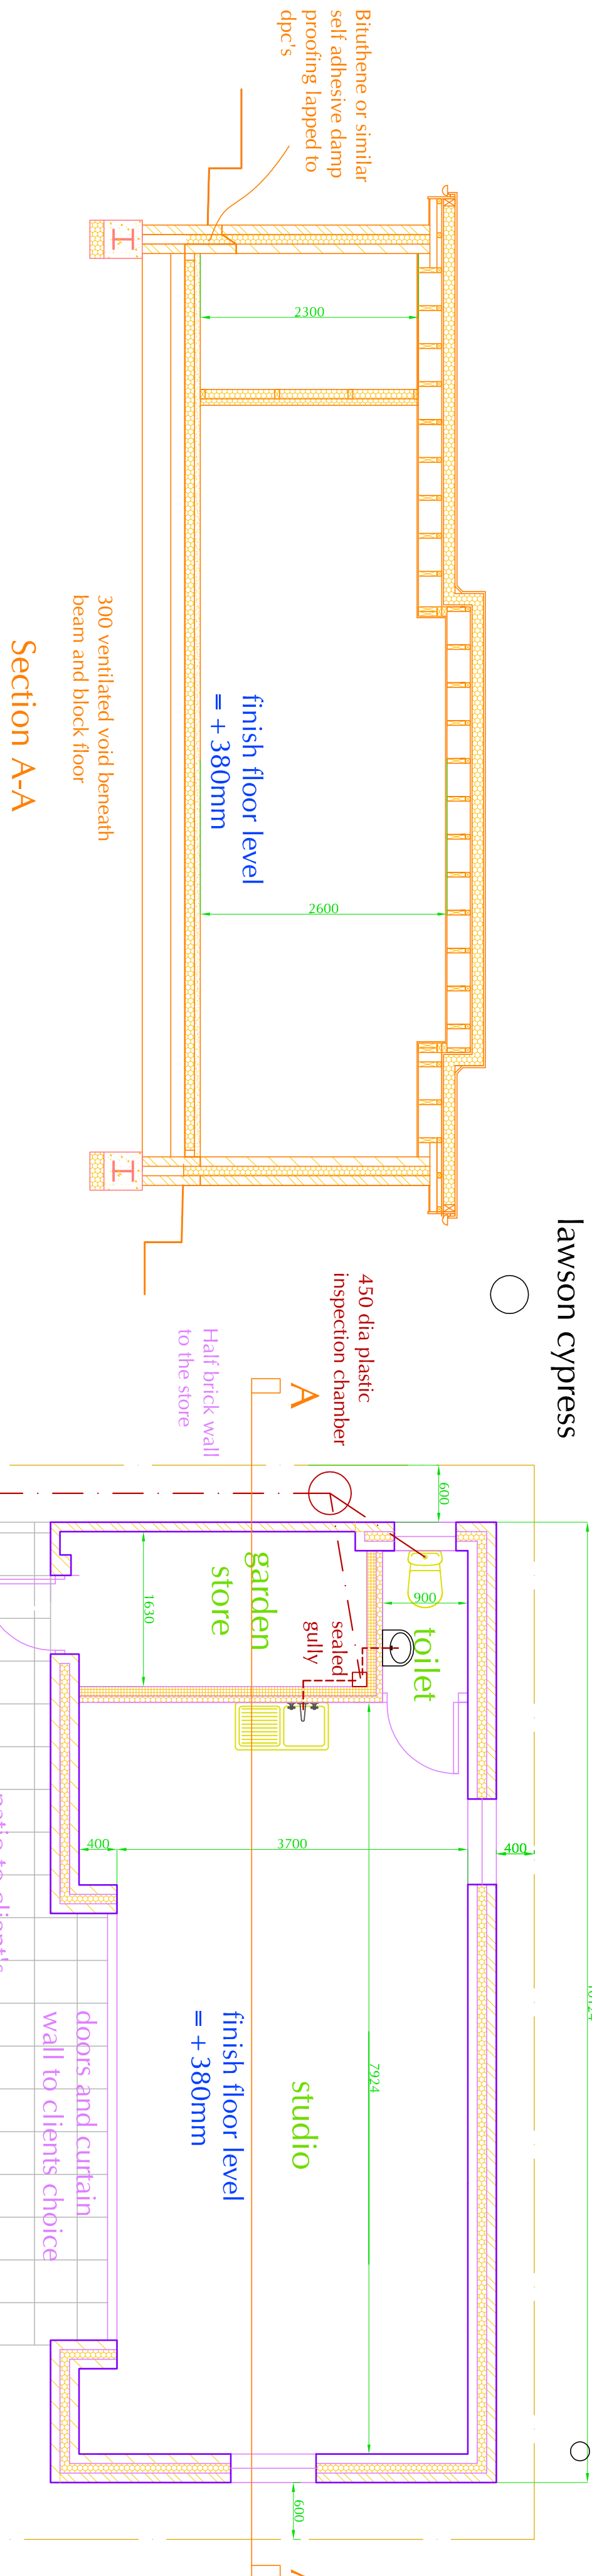


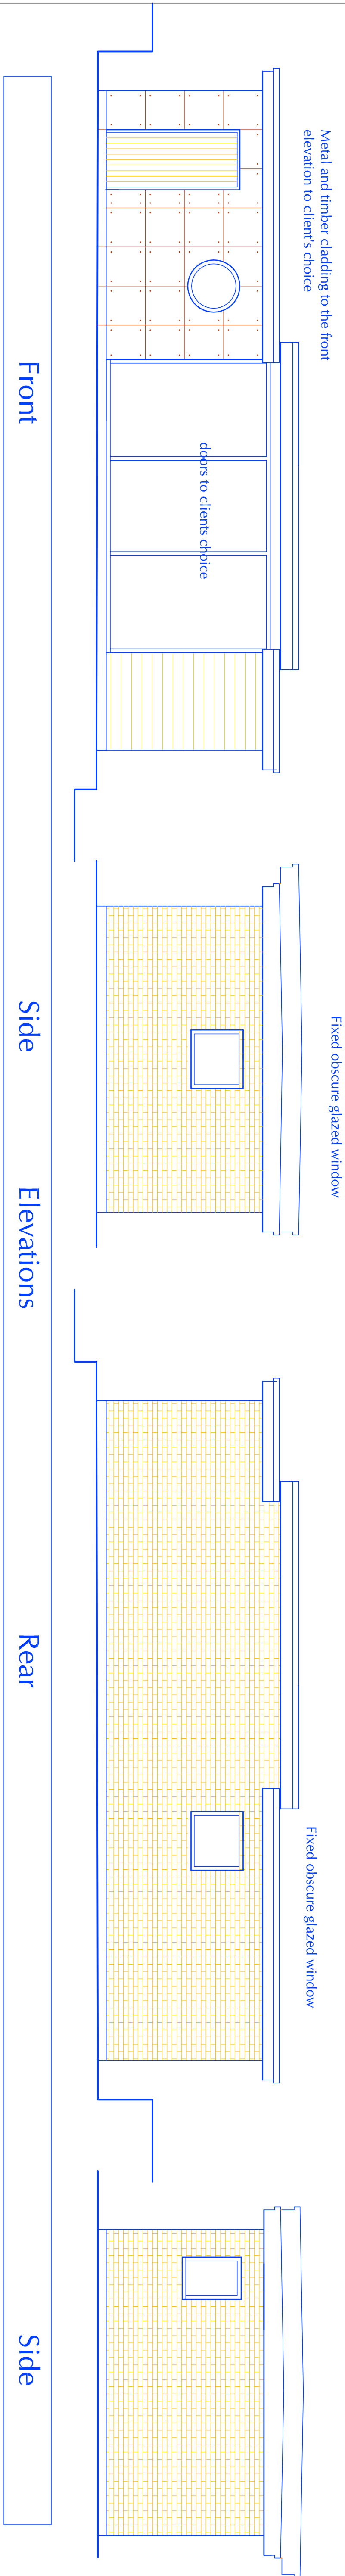

Proposed Studio		
SCALE	DRAWN	DATE
1:50	CMV	08/18
PROJECT	DRAWING NUMBER	
V1834	1	2
	C	

REVISION	C	Back site and rear elevations	CMV	12/18
	B	Roof and windows altered	CMV	12/18
	A	Pad and beam foundation	CMV	11/18
			DRWN	DATE

LAWRENCE-VACHER PARTNERSHIP CHARTERED BUILDING SURVEYORS METROLINE HOUSE, COLLEGE ROAD, HARROW HA1 1BQ Tel: 020 8863 5231 Fax: 020 8863 6016 enquiries@lvsurveyors.co.uk				
CLIENT	Mr and Mrs Kapoor			
ADDRESS	147 Northwood Way,			
DESCRIPTION	Proposed Studio			
SCALE	1:50	DRWN	CMV	DATE
PROJECT	V1834	DRAWING NUMBER	2	REVISION
				C