



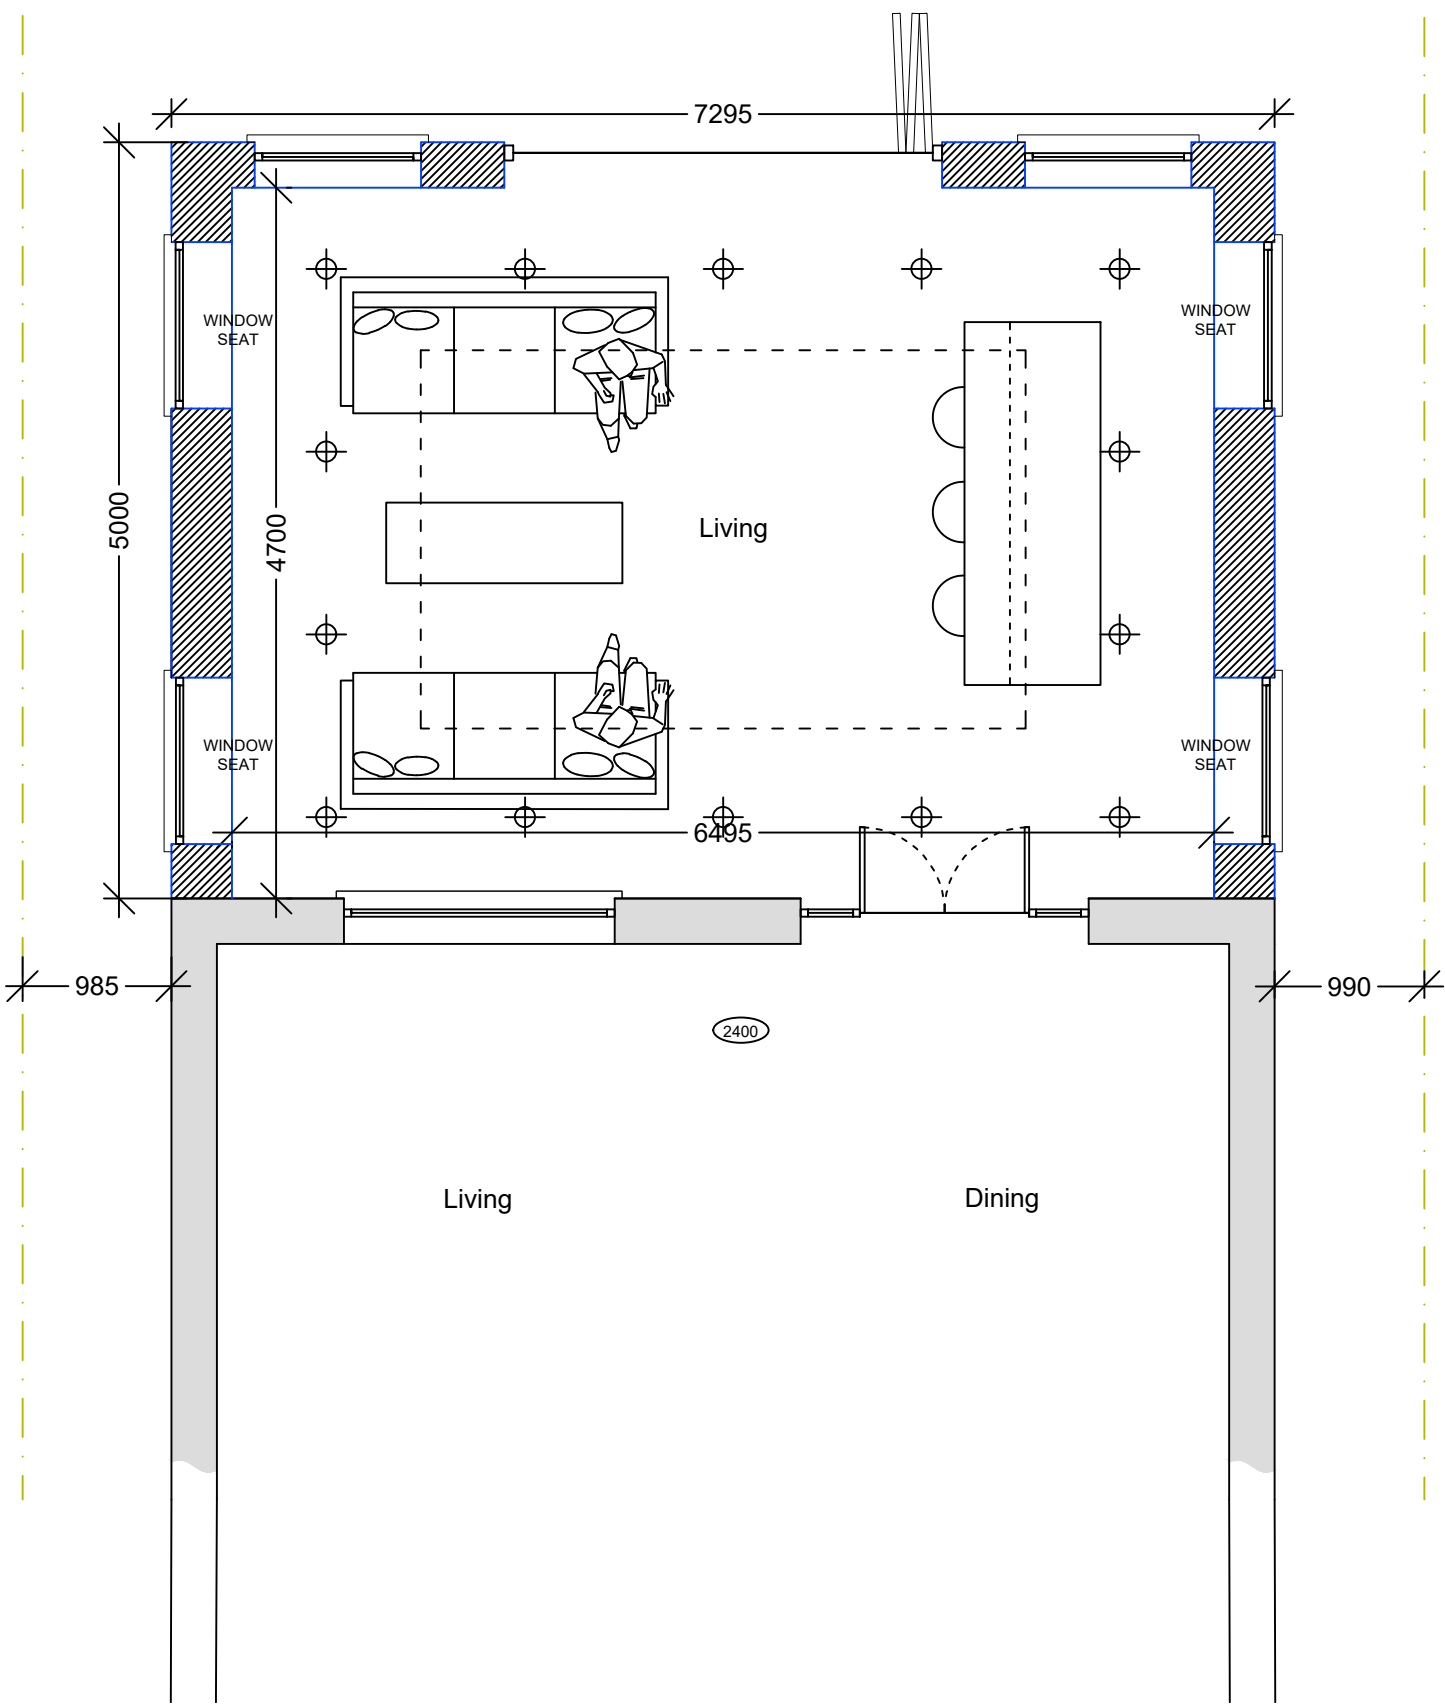


Ground Floor Plan
1:50

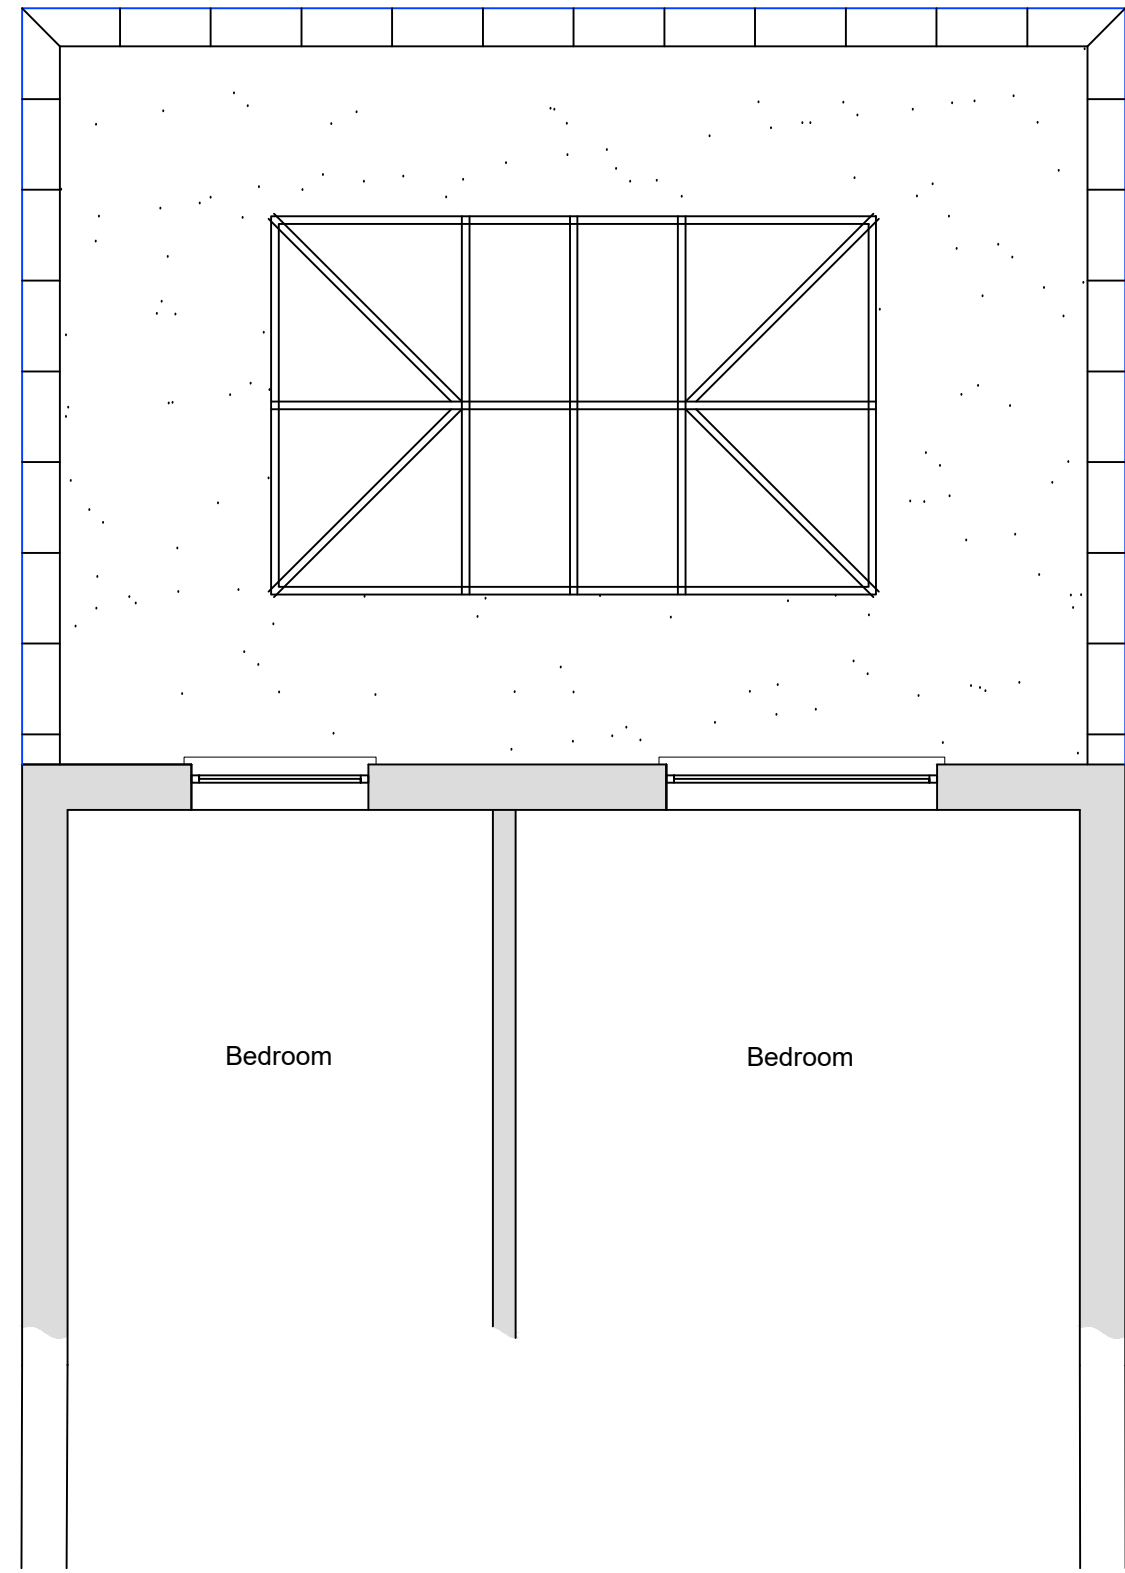

First Floor Plan
1:50

1:1250 0m 10m 20m 30m 40m 50m 60m 70m 80m 90m 100m

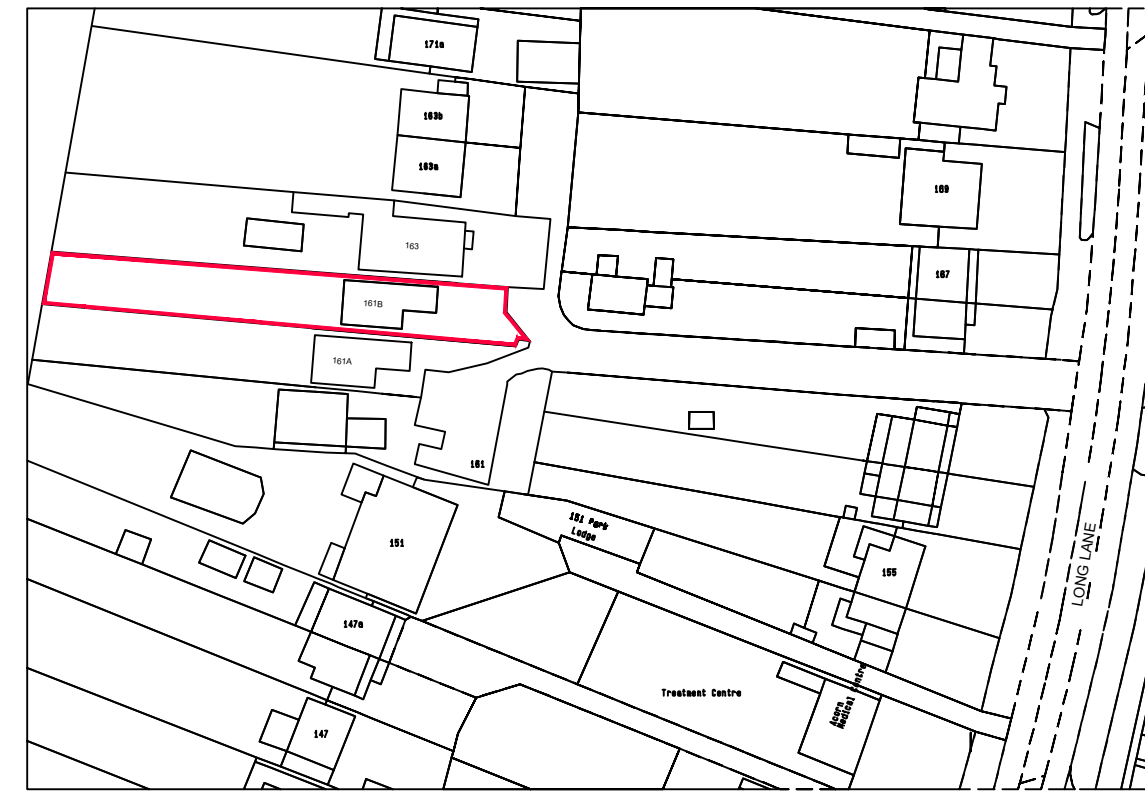


Location Plan
1:1250
North

1:500 0m 10m 20m 30m 40m 50m




Block Plan
1:500

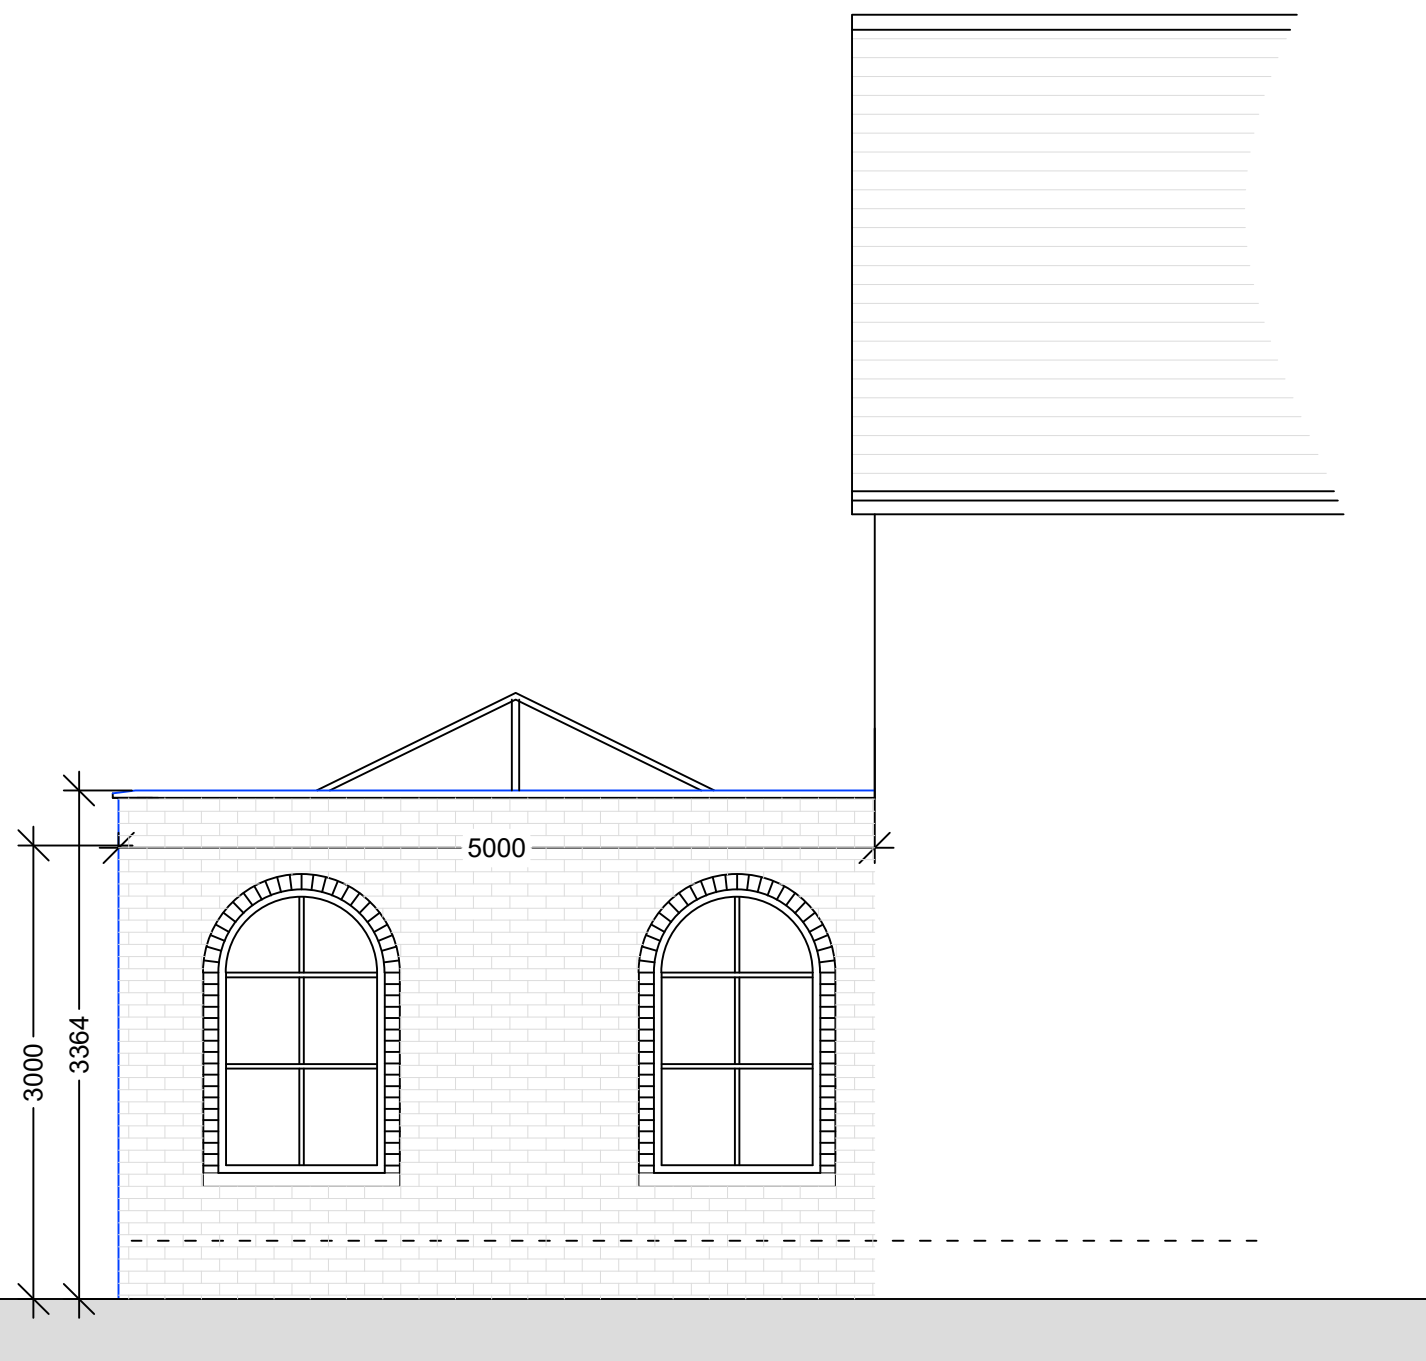

Side Elevation 1
1:50



Rear Elevation
1:50

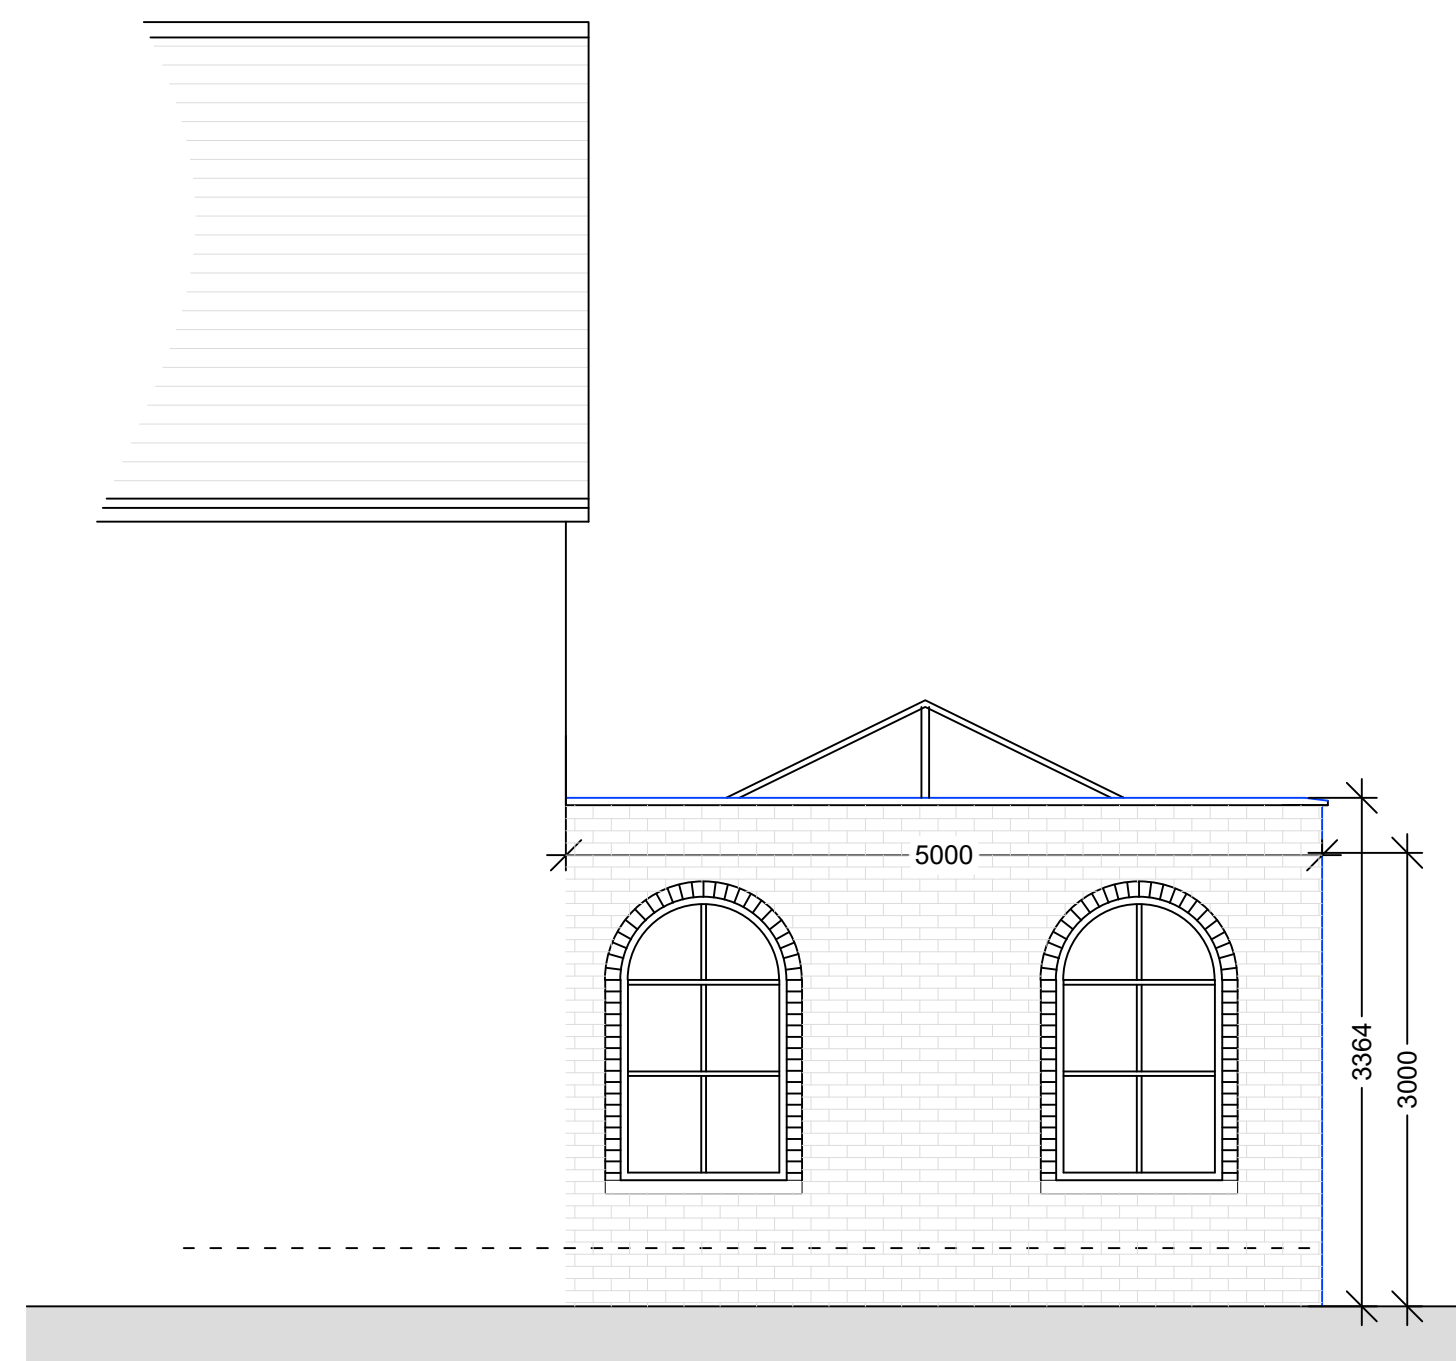

Side Elevation 2
1:50

- NOTES GENERAL:
- Work to figured dimensions and relative position only, confirm to designer
 - This drawing is to be read in conjunction with all relevant drawings, detailed specifications where applicable and all associated drawings in this series (if any)
 - Any discrepancy on this drawing is to be reported immediately to Oakman Architecture Ltd for clarification
 - The contractor is responsible for all temporary works and for the stability of the works in progress

	05.01.21	BJS			
Revision	Date	Drawn	Designer	Checked	Approved

Revision History

OAKMAN
ARCHITECTURE.

© Address:
7 Denham Way
Denham
UB9 5AX

© Mob : 07787 197752
E mail : benjamin@oakmanltd.com

Project Address:
161B Long Lane
Hillingdon
UXBRIDGE
UB10 9JN

Client:
Mr Hussain

PROPOSED

Drawing Title:

PRIOR APPROVAL LOCATION AND BLOCK
PLANS, FLOOR PLANS AND ELEVATIONS

Drawing Number:
2069-P.A-101

Scales:
1:1250/1:500
@ A1

Rev. No.
—