



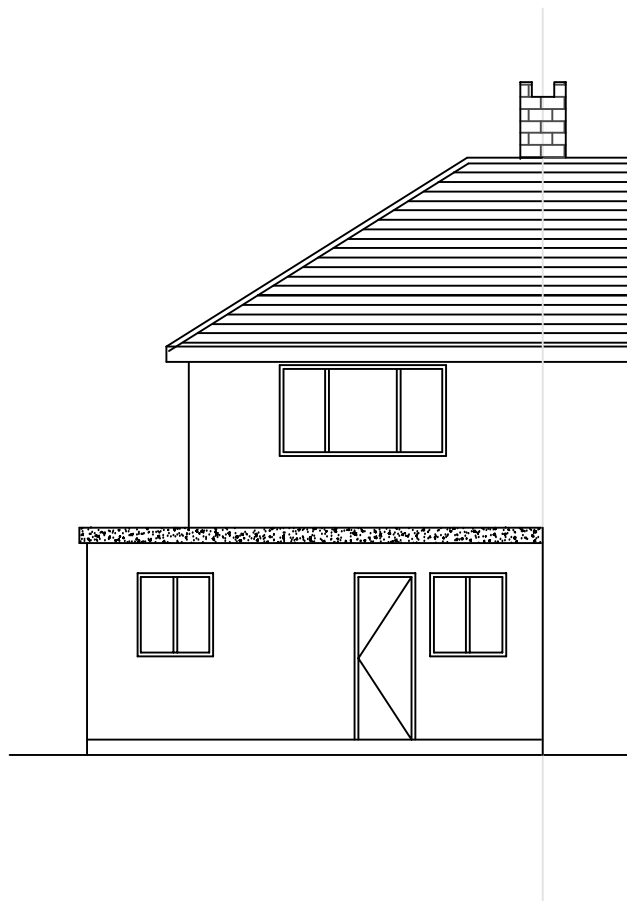

EXISTING REAR ELEVATION

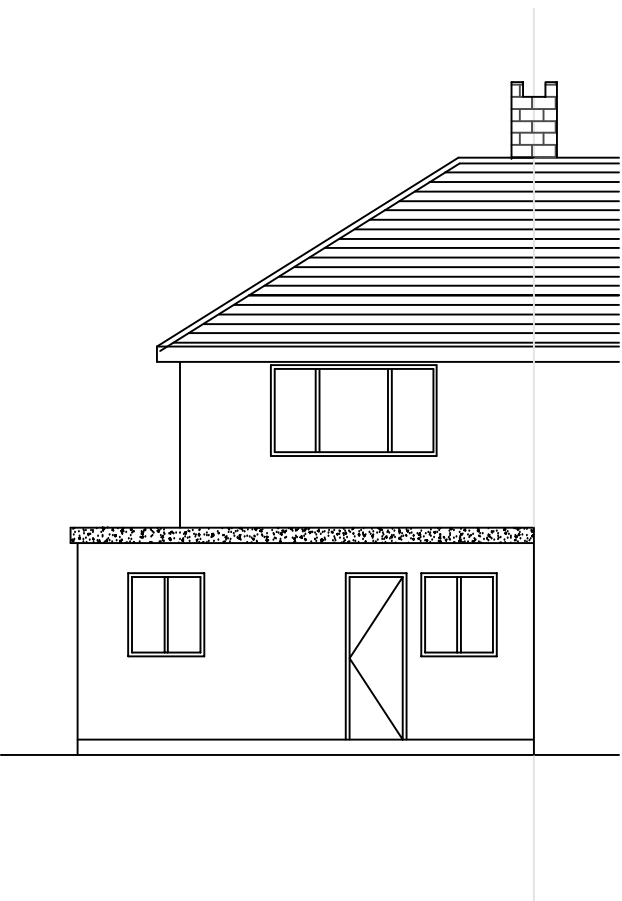

PROPOSED REAR ELEVATION



NOTES:

- 1. This drawing is to be read in conjunction with all relevant Architects and Engineers drawings
- 2. Only figured dimensions are to be used for construction
- 3. All dimensions are to be verified on site prior to work commencing
- 4. This drawing is not to be scaled under any circumstances
- 5. All temporary works are the responsibility of the contractor

CLIENT : Mr.S.Thayalan 130 Ashford Avenue Hayes UB4 0ND	DRAWN BY : B.J	REVISION :
	DESIGNED BY : B.J	
TITLE : CHANGE OF USE OF GROUND FLOOR ROOM TO USE AS PRIVATE TUTION	DRAWING NO : BJ/2016/42/04	SCALE : 1:100
	DATE : 20/05/2016	ORG.SIZE : A3

The pupose of the drawing is for Planning Application .