




Amendments/Notes			
Rev.	Detail	By	Date
A	Section lines clarified	BT	02-05-18

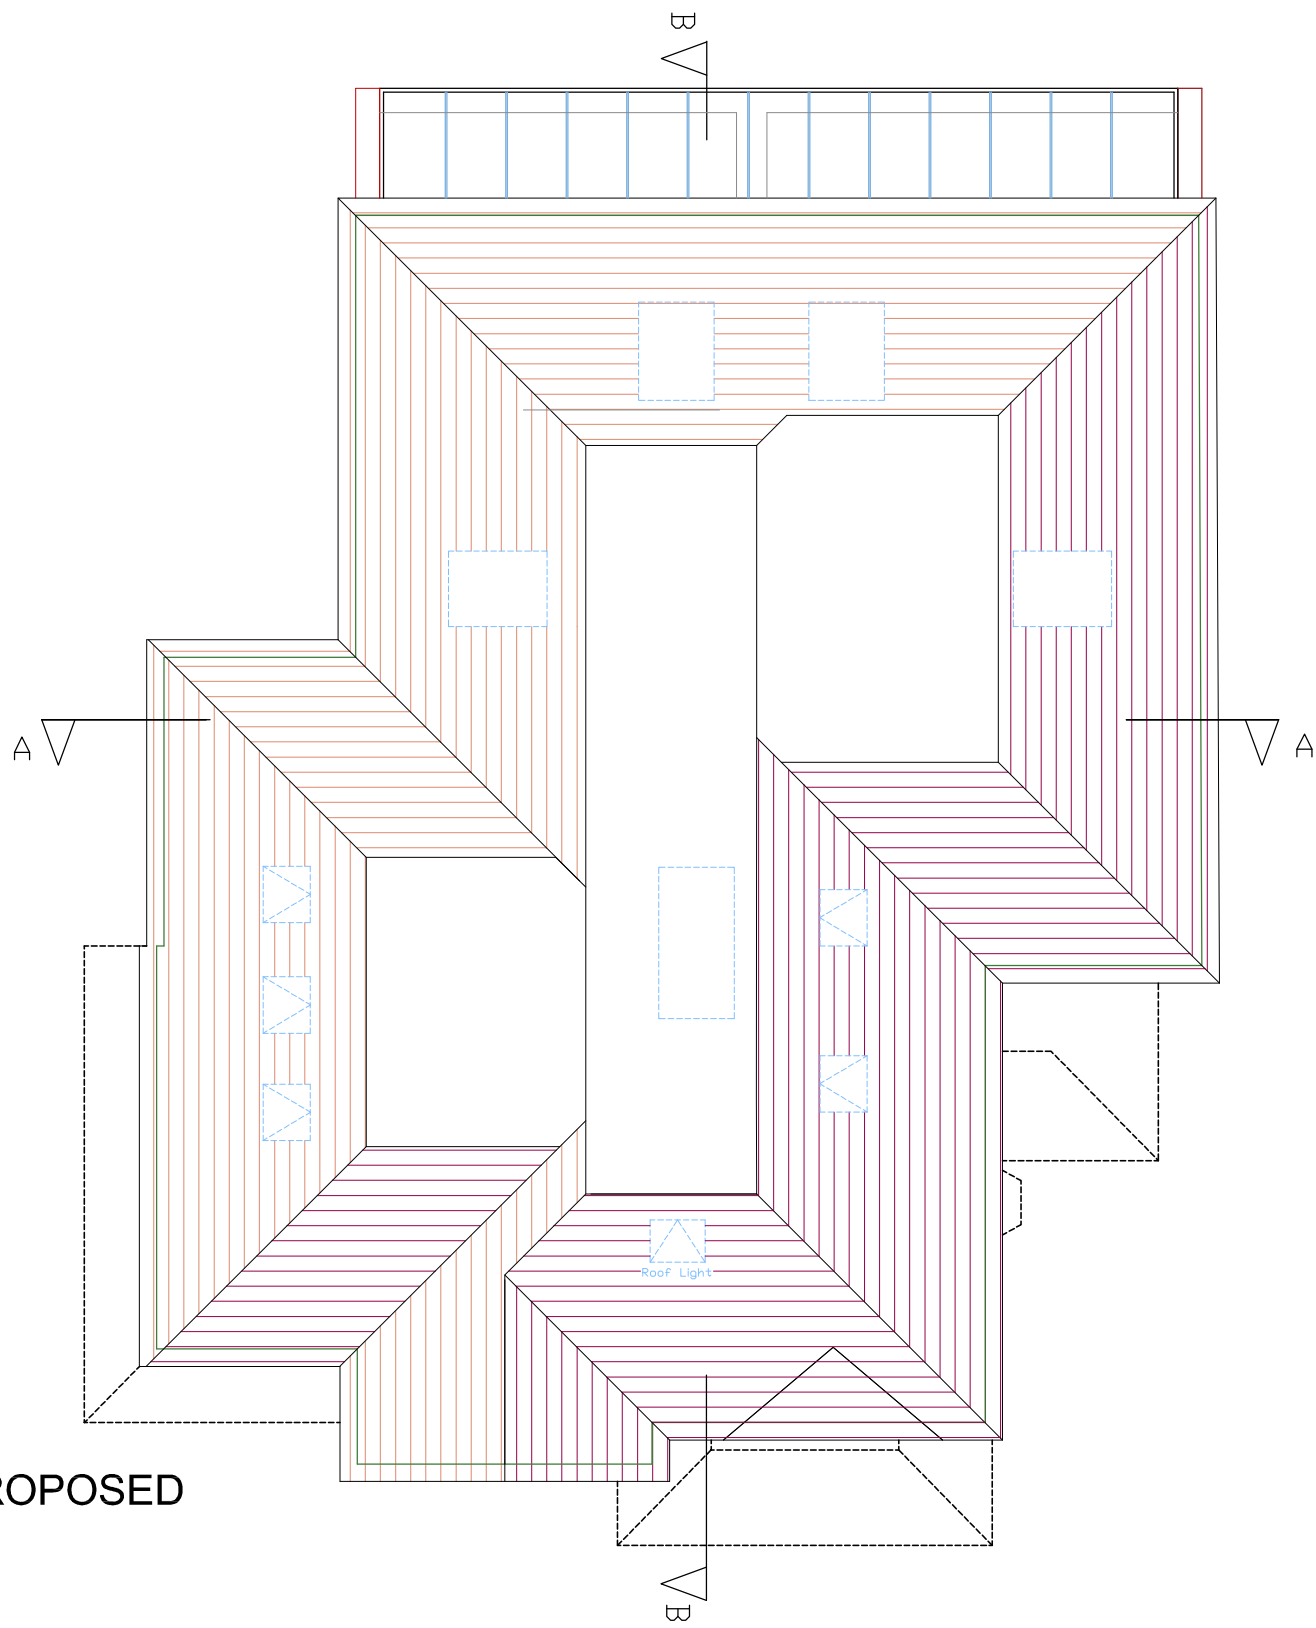


ROOF PLAN PROPOSED
SCALE: 1:100

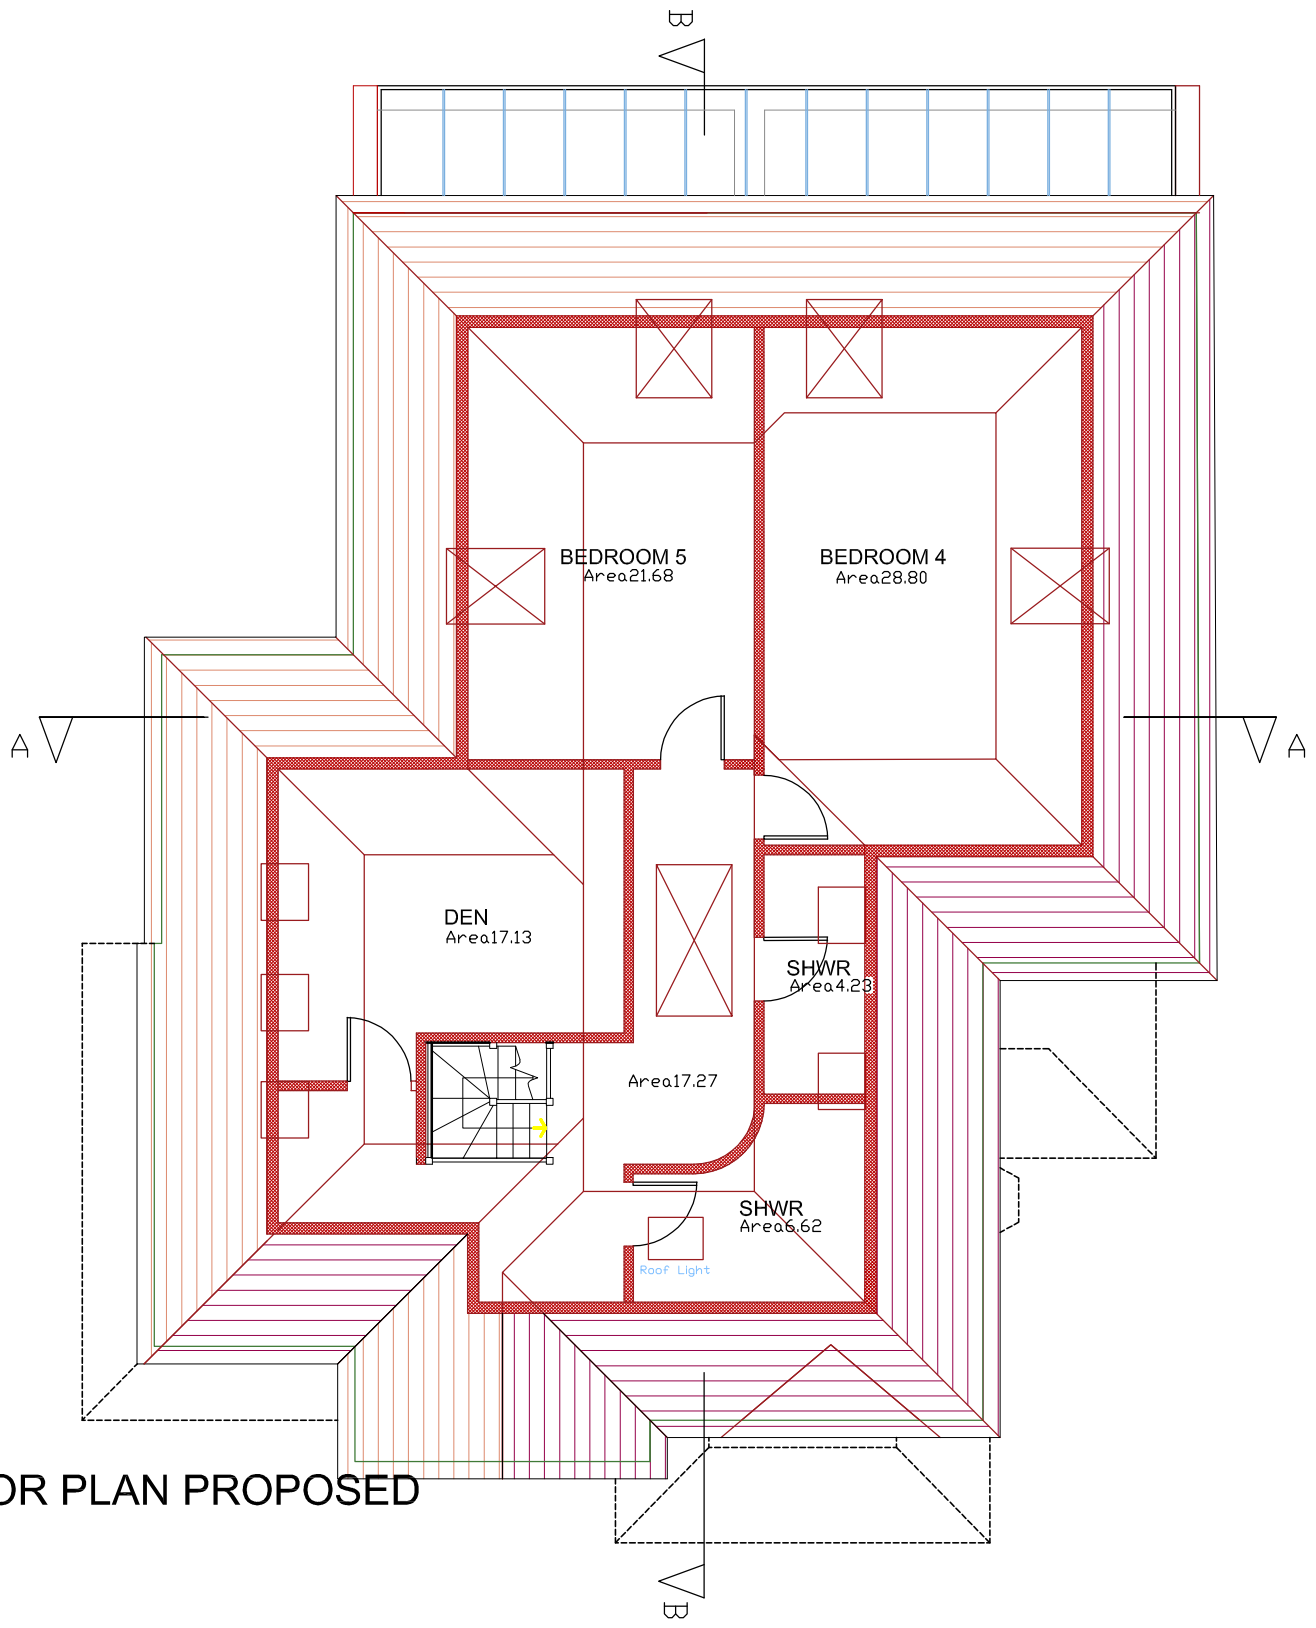


SECOND FLOOR PLAN PROPOSED
SCALE: 1:100

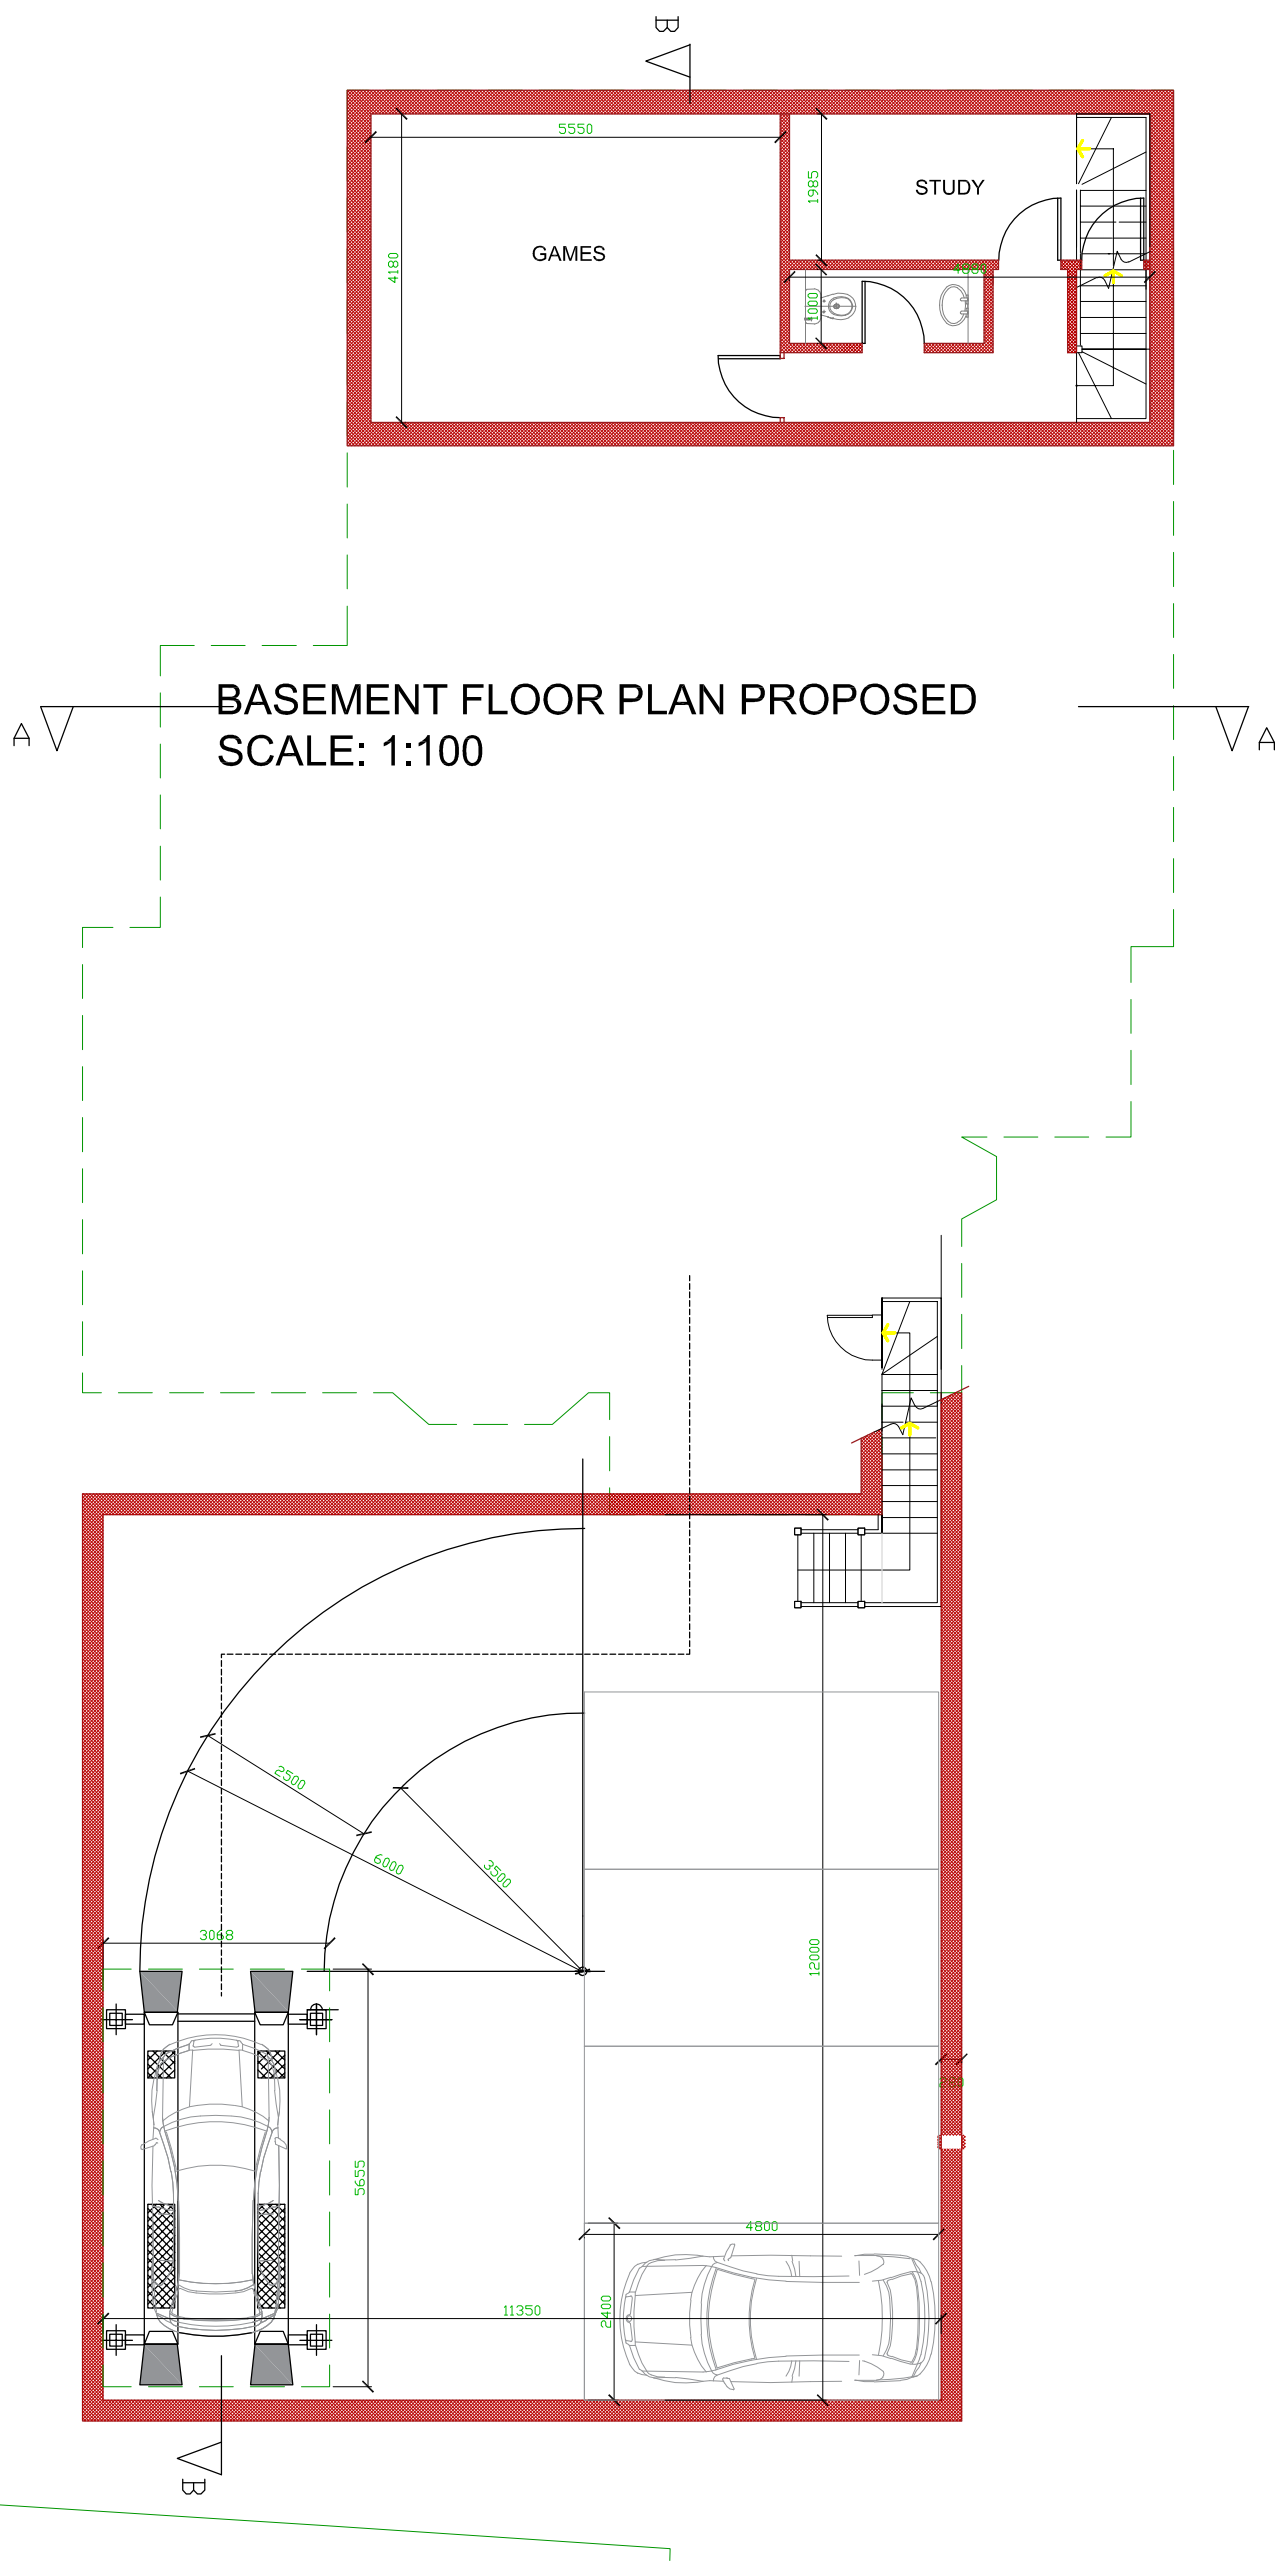



BASEMENT FLOOR PLAN PROPOSED
SCALE: 1:100

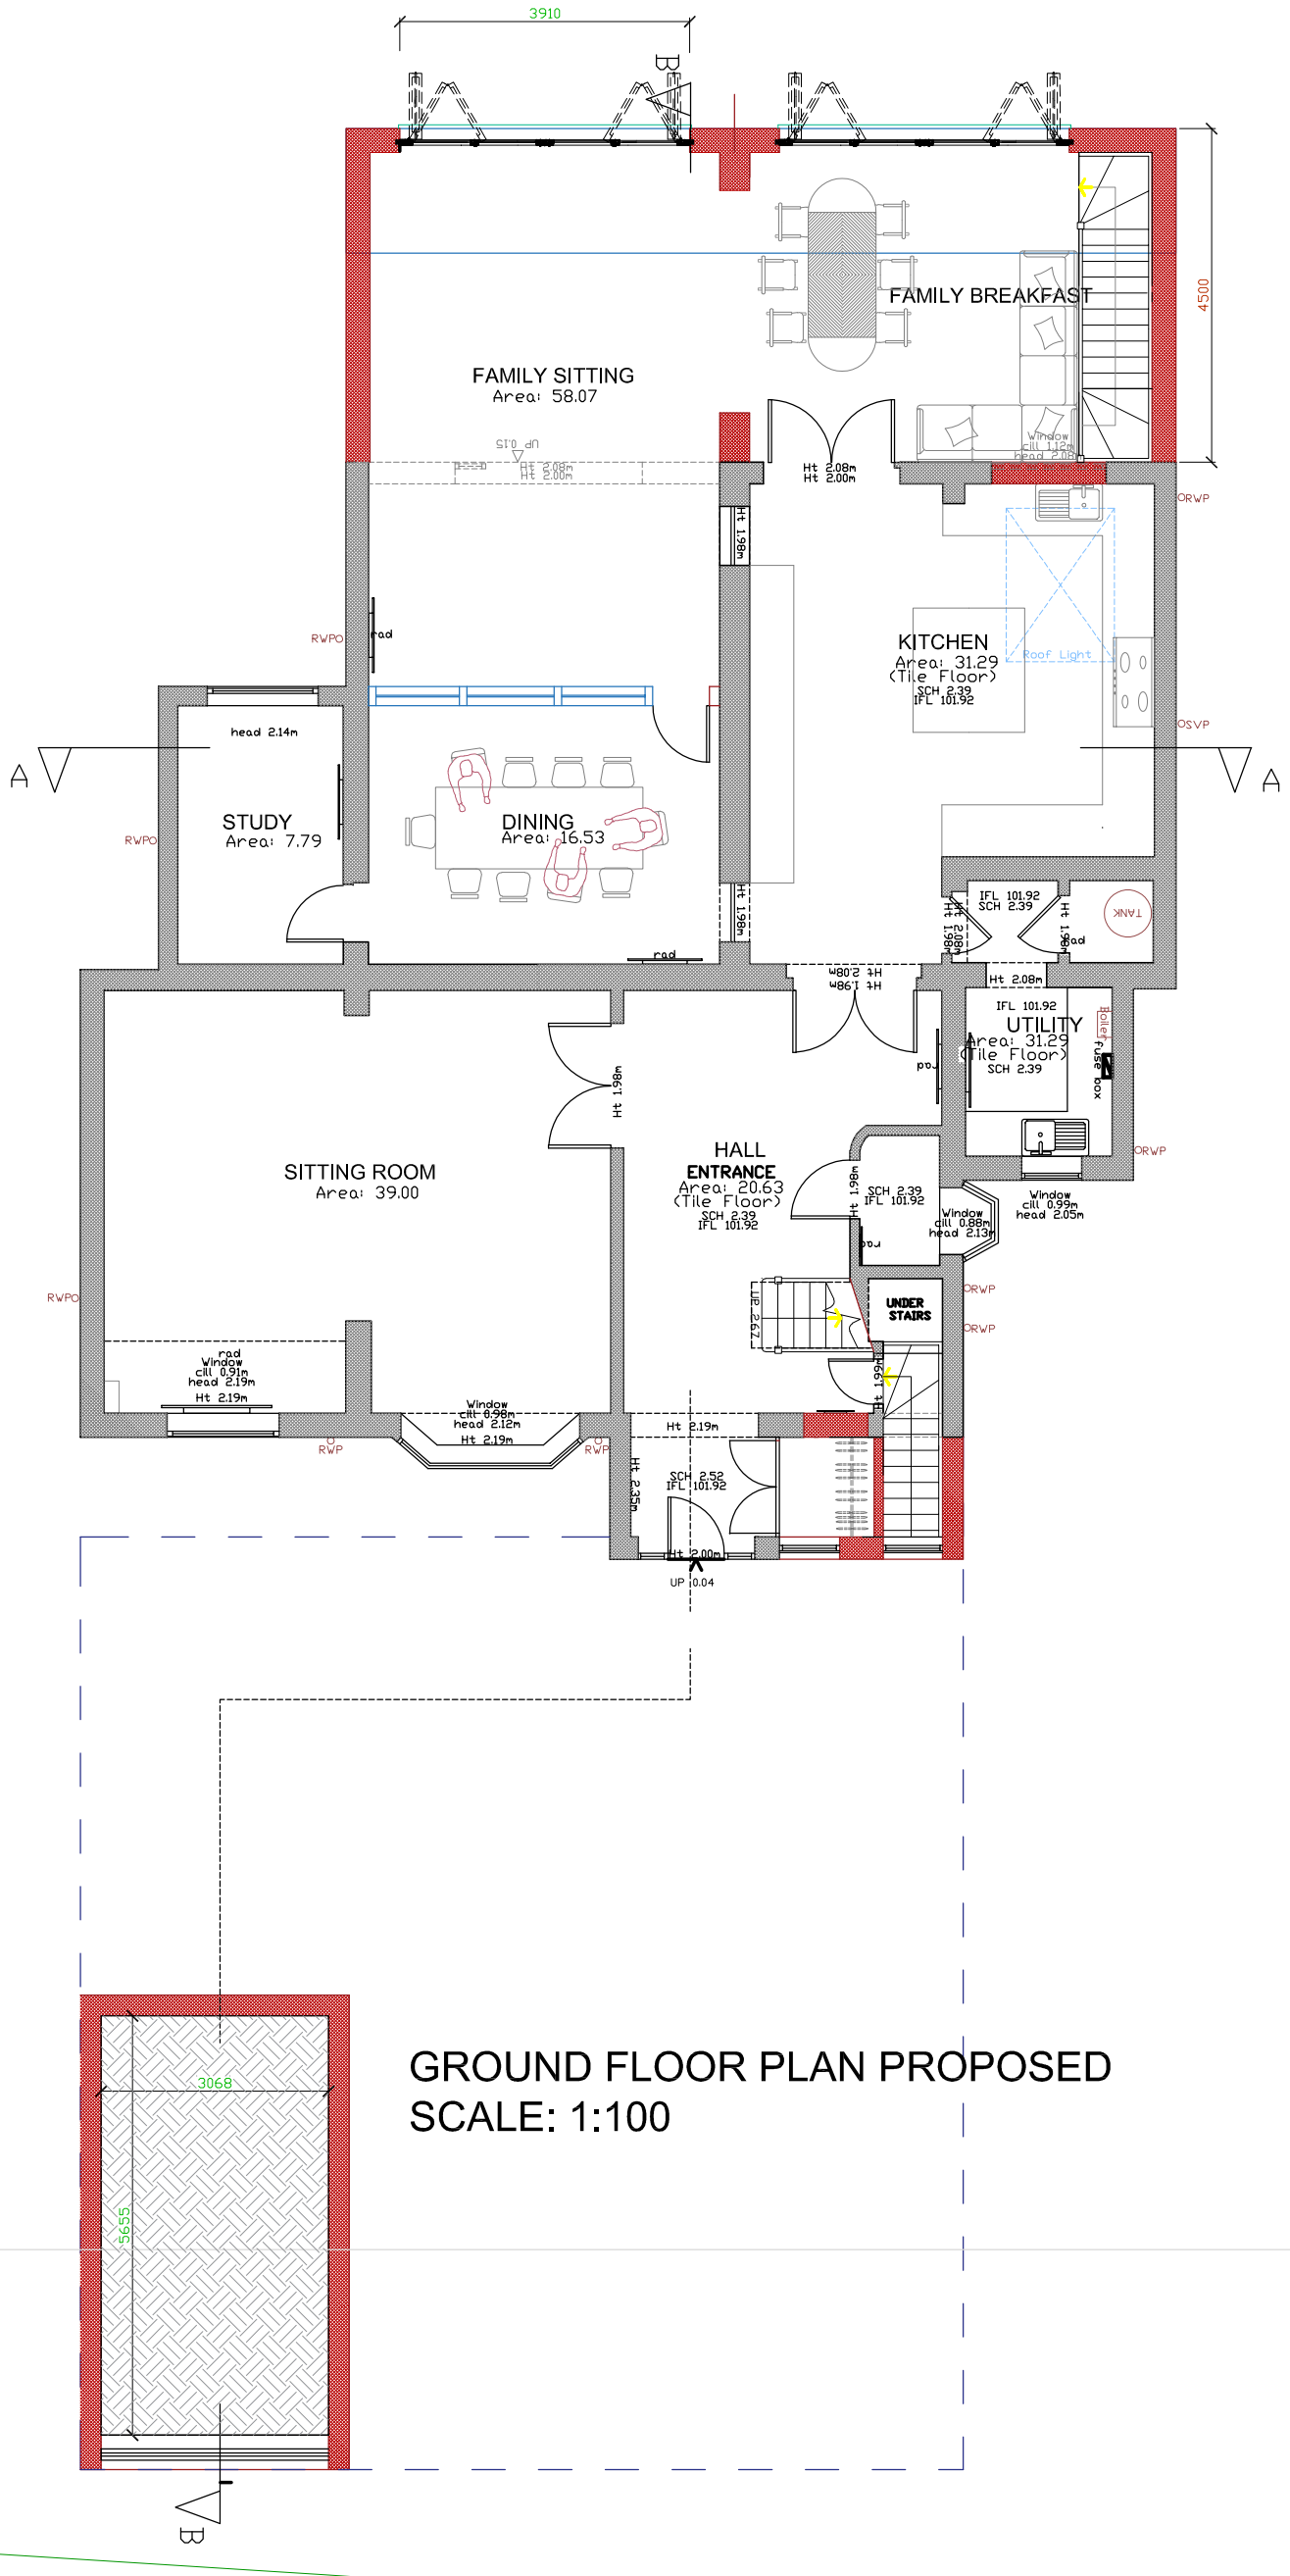

GROUND FLOOR PLAN PROPOSED
SCALE: 1:100

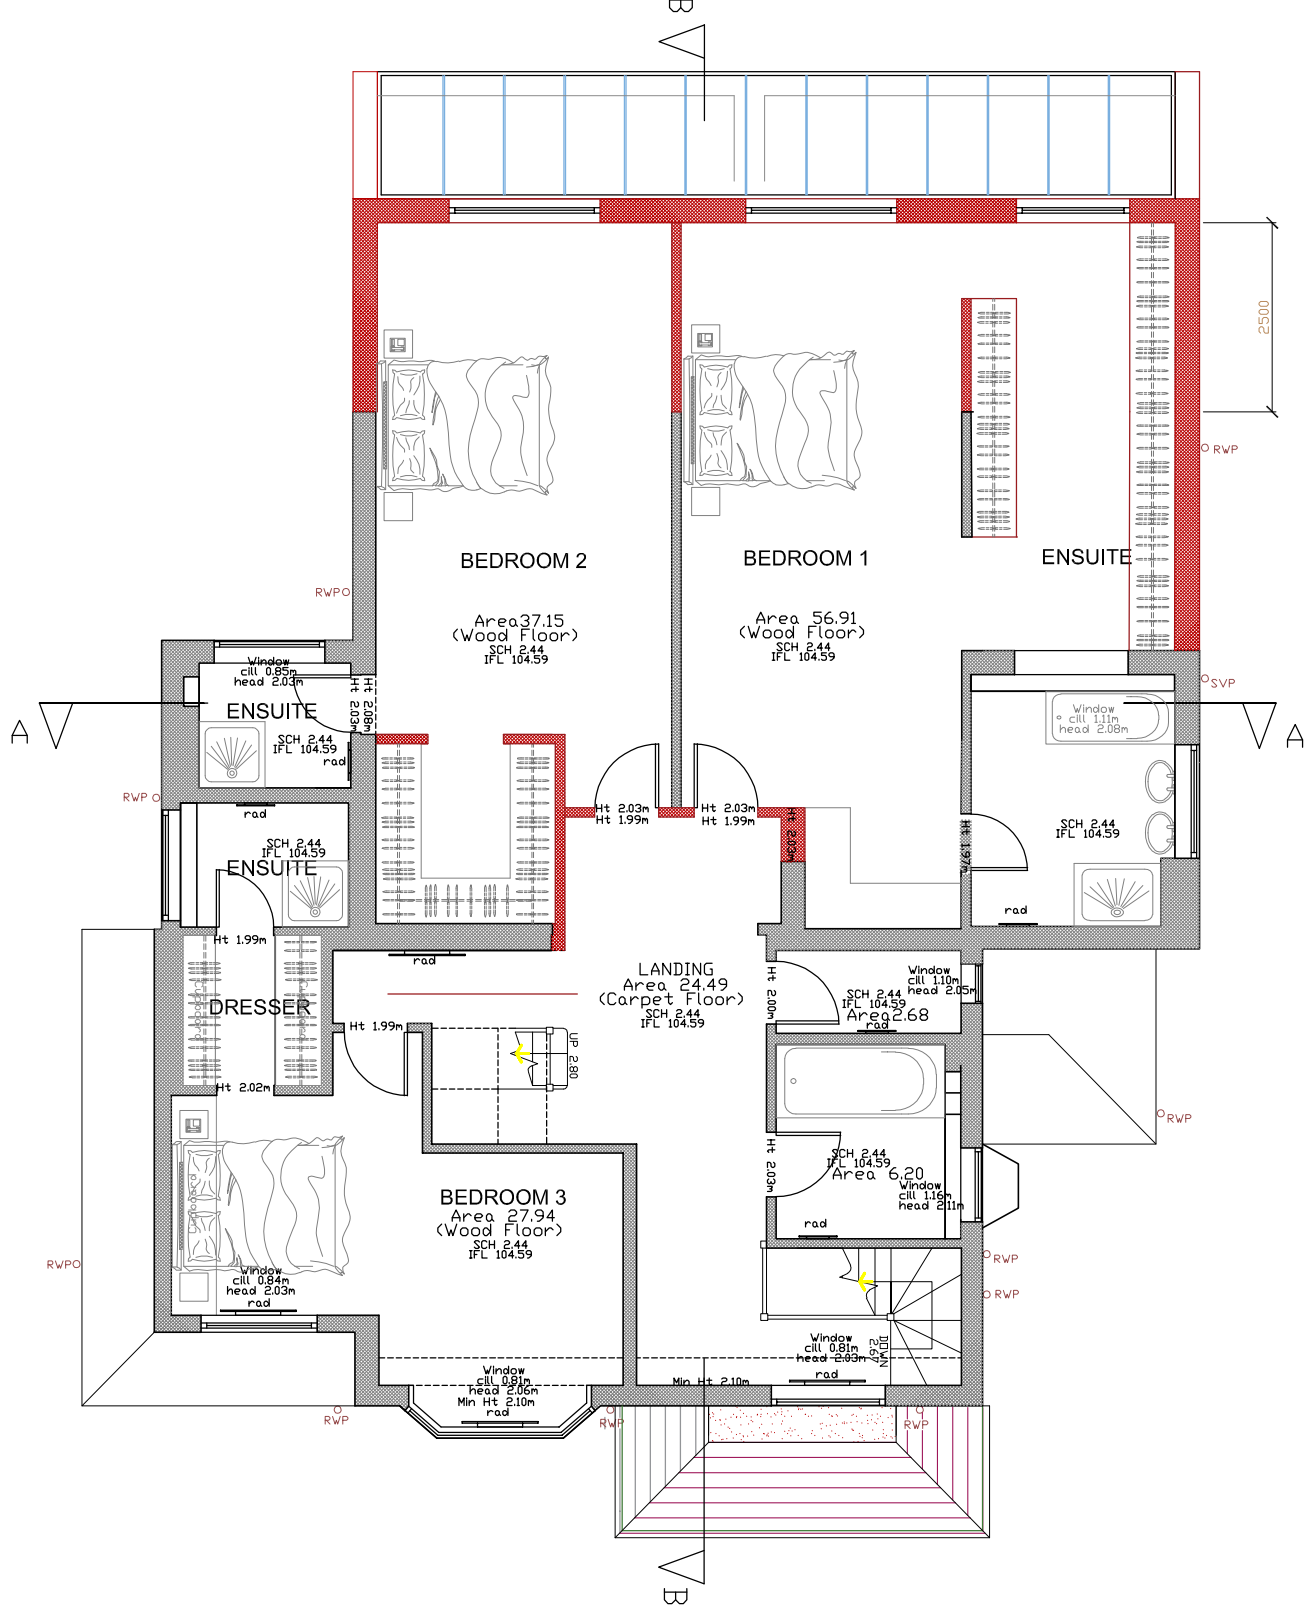

FIRST FLOOR PLAN PROPOSED
SCALE: 1:100

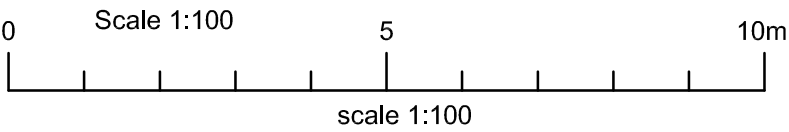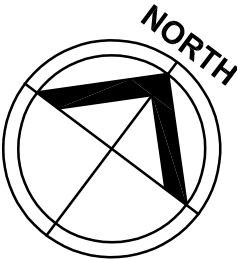

All dimensions and levels to be checked on site by contractor prior to preparation of shop drawings and commencement of work on site.
Dimensions MUST NOT be scaled from this drawing.
This drawing and the copyrights and patents therein are the property of the Architect and may not be used or reproduced without consent.
This drawing is to be read in conjunction with all relevant consultants and/or specialist's drawings/documents and any discrepancies or variations are to be notified to the Architect before the affected work commences.
All works on site are to be carried out fully in accordance with current CDM regulations and recommendations, current Building Regulations, British Standards and Codes of Practice as appropriate.

Project	
6 THE COVERT NORTHWOOD	
Drawing	
FLOOR PLANS PROPOSED	
SEABROOK ARCHITECTS CHARTERED ARCHITECTS LINK HOUSE, ST Mary's Way, CHESHAM, Bucks, HP5 1HR Tel: 01494 778918 Seabrook Architects LLP e-mail: info@seabrookarchitects.co.uk	
Drawn By	BOON TAN
Date	03-04-18
Checked By	
Approved By	
Scale	1:100
Drawing No.	
5529 PL 001	
Rev.	
A	