




Amendments/Notes			
Rev.	Detail	By	Date
A	Section lines clarified	BT	02-05-18
B	Entrance porch redesigned and centred	BT	18-07-18

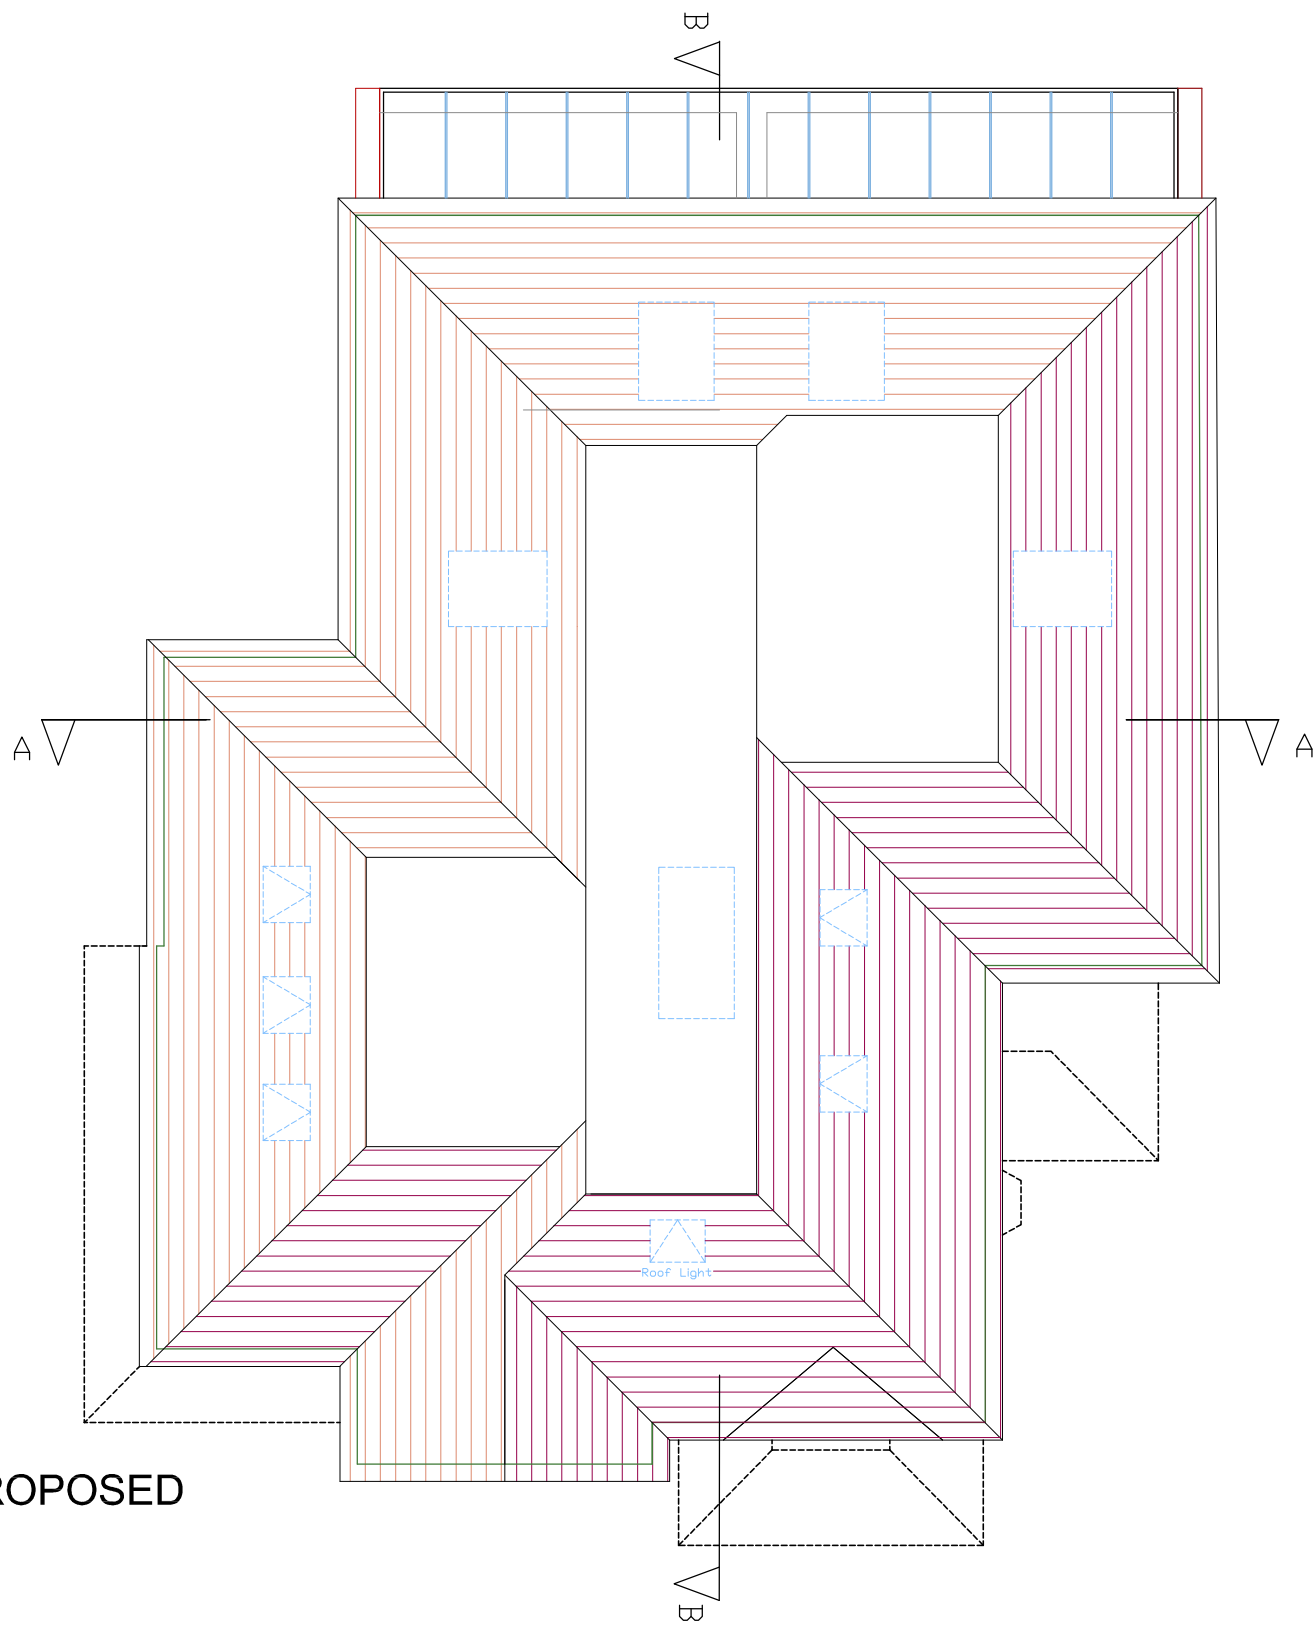


ROOF PLAN PROPOSED
SCALE: 1:100

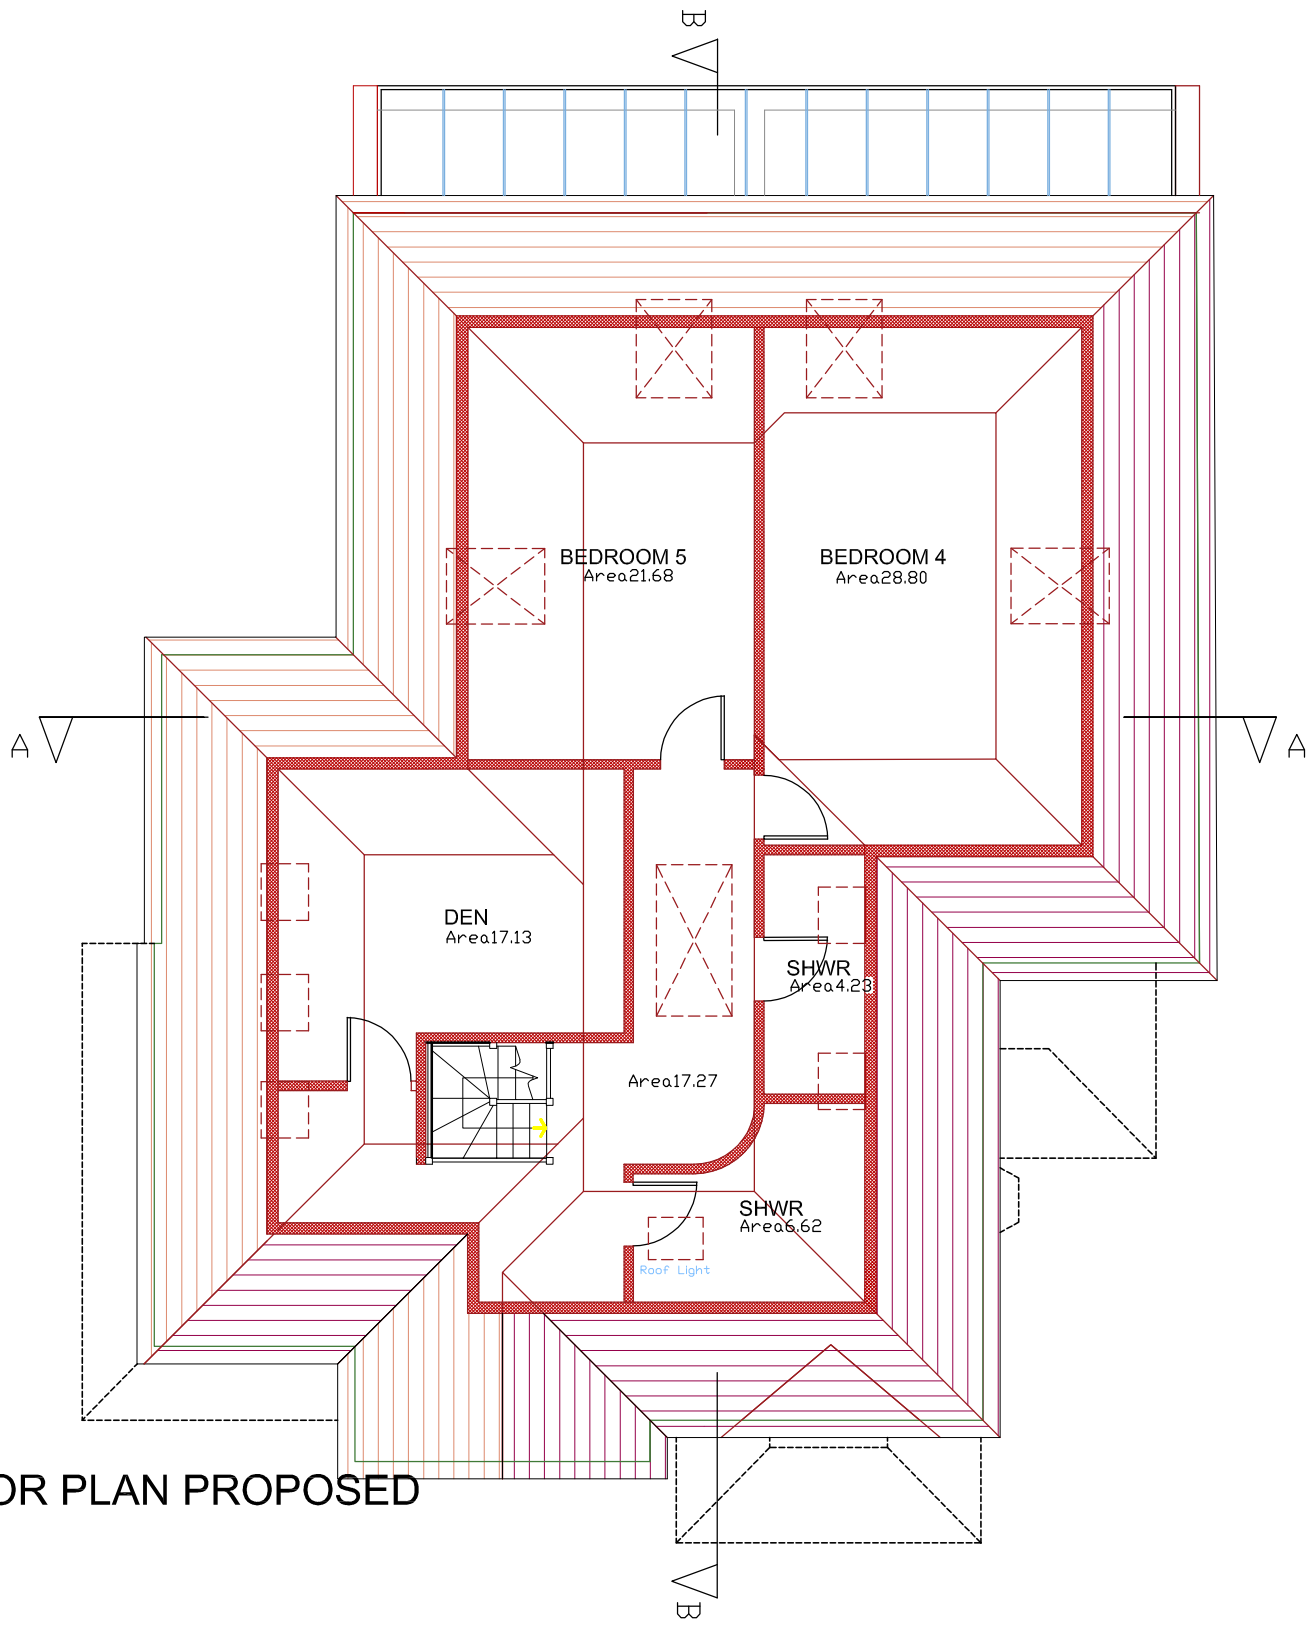


SECOND FLOOR PLAN PROPOSED
SCALE: 1:100

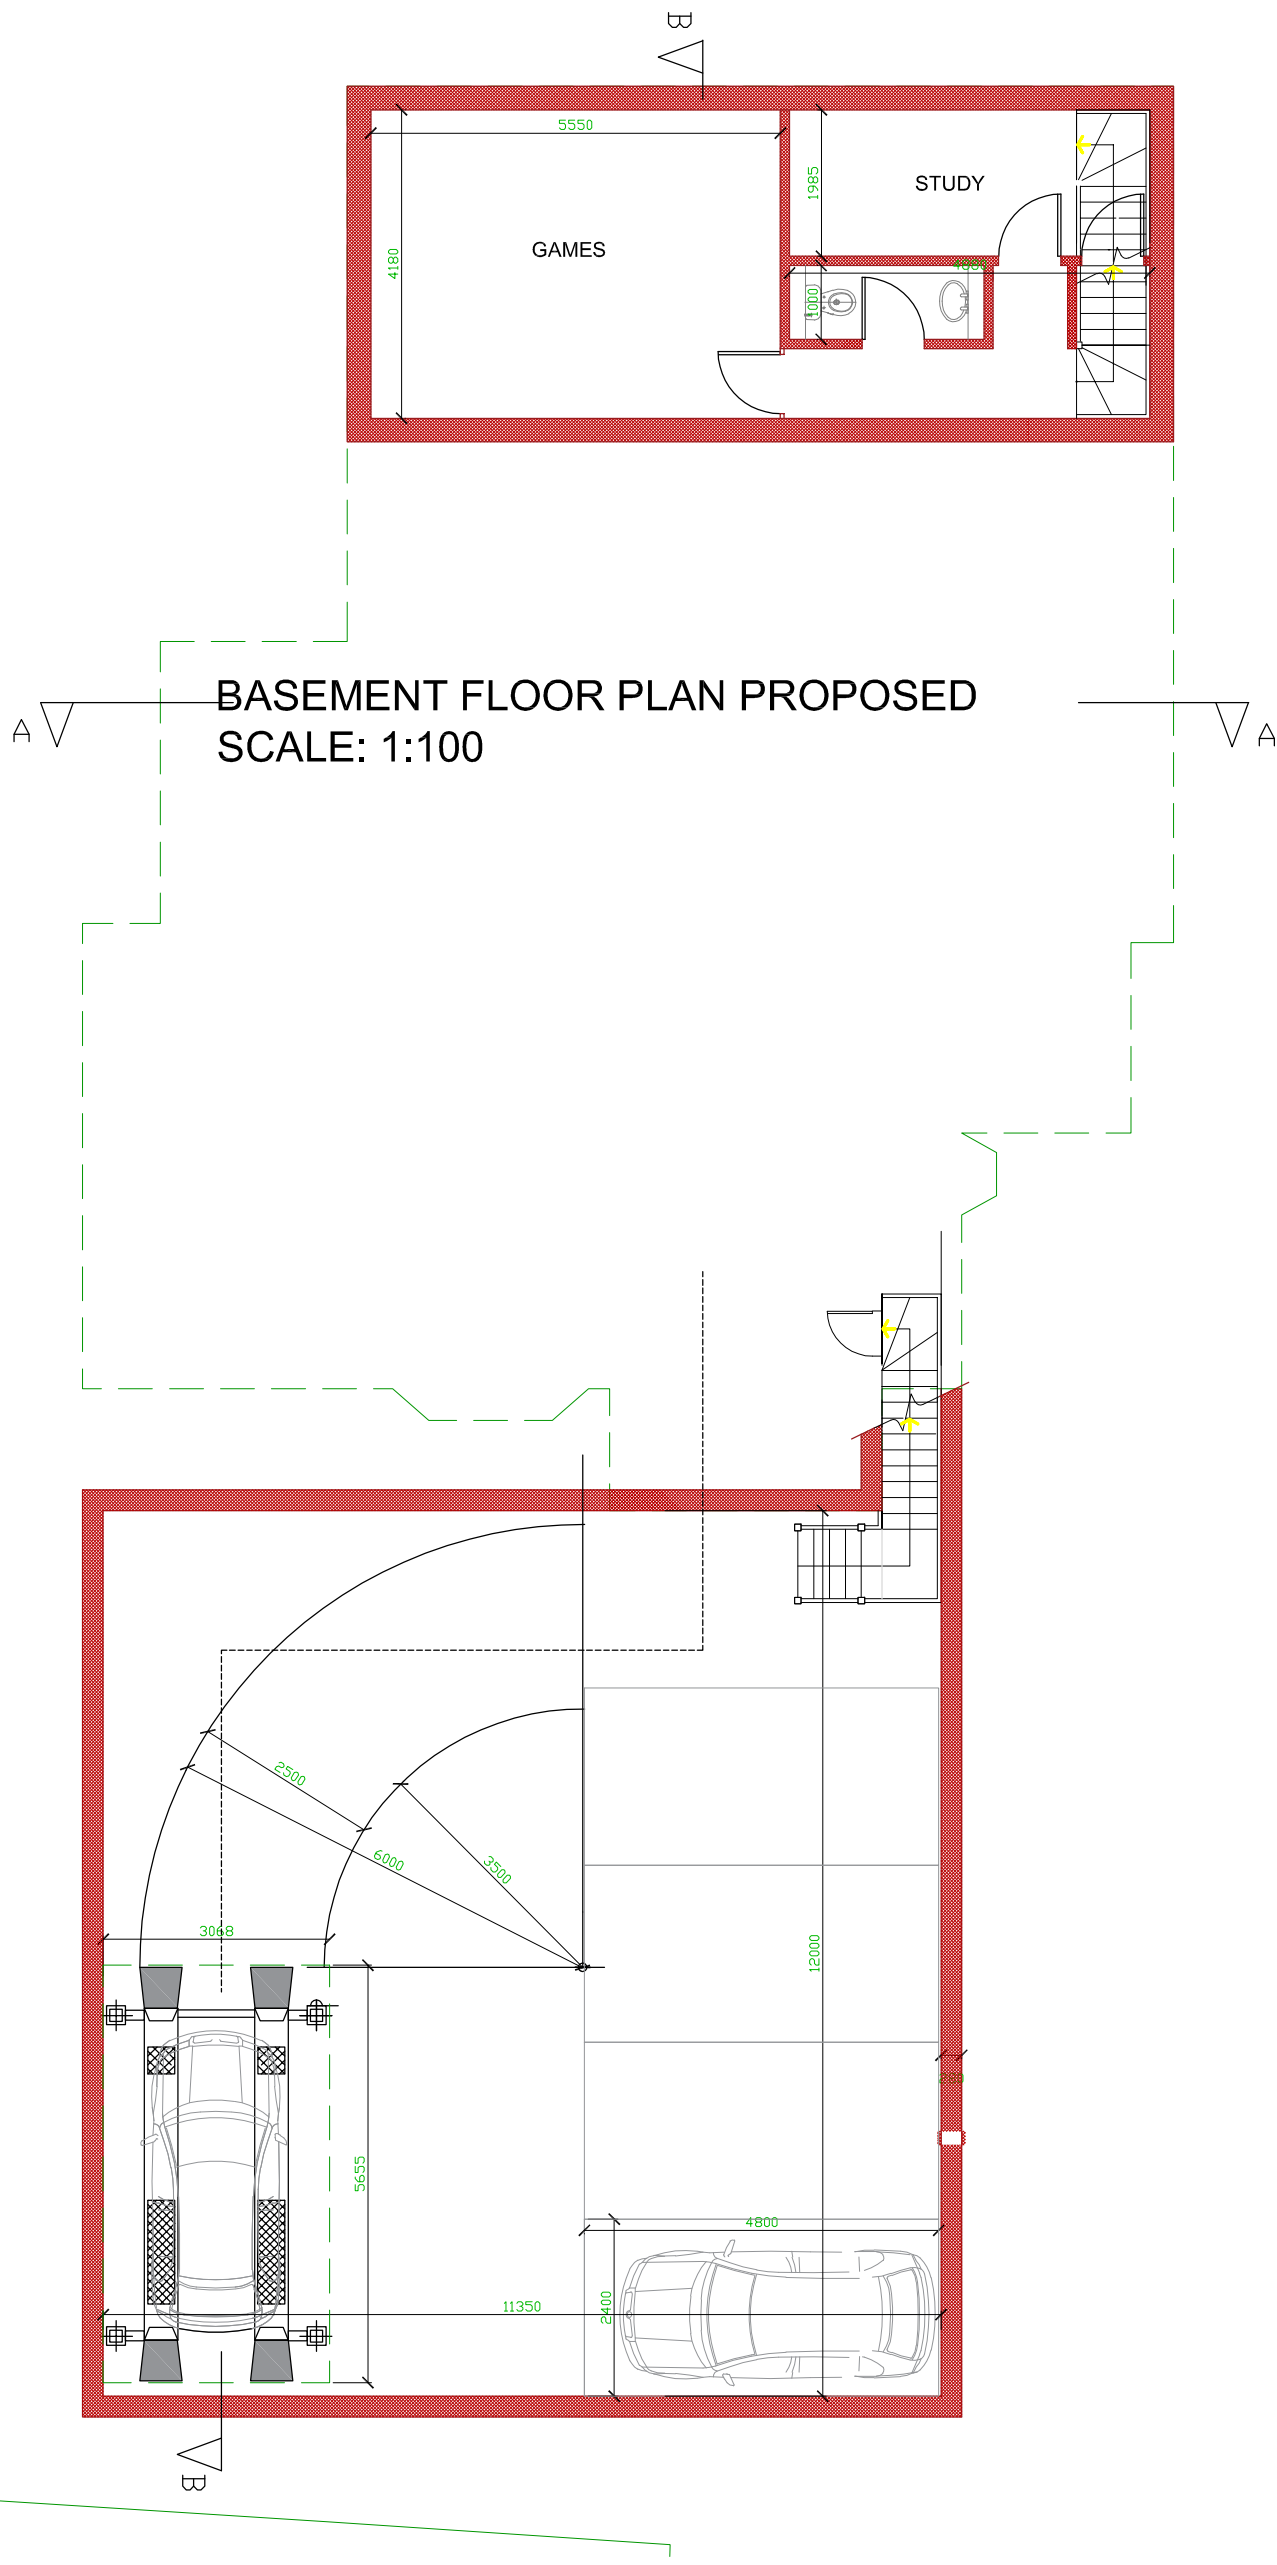



BASEMENT FLOOR PLAN PROPOSED
SCALE: 1:100

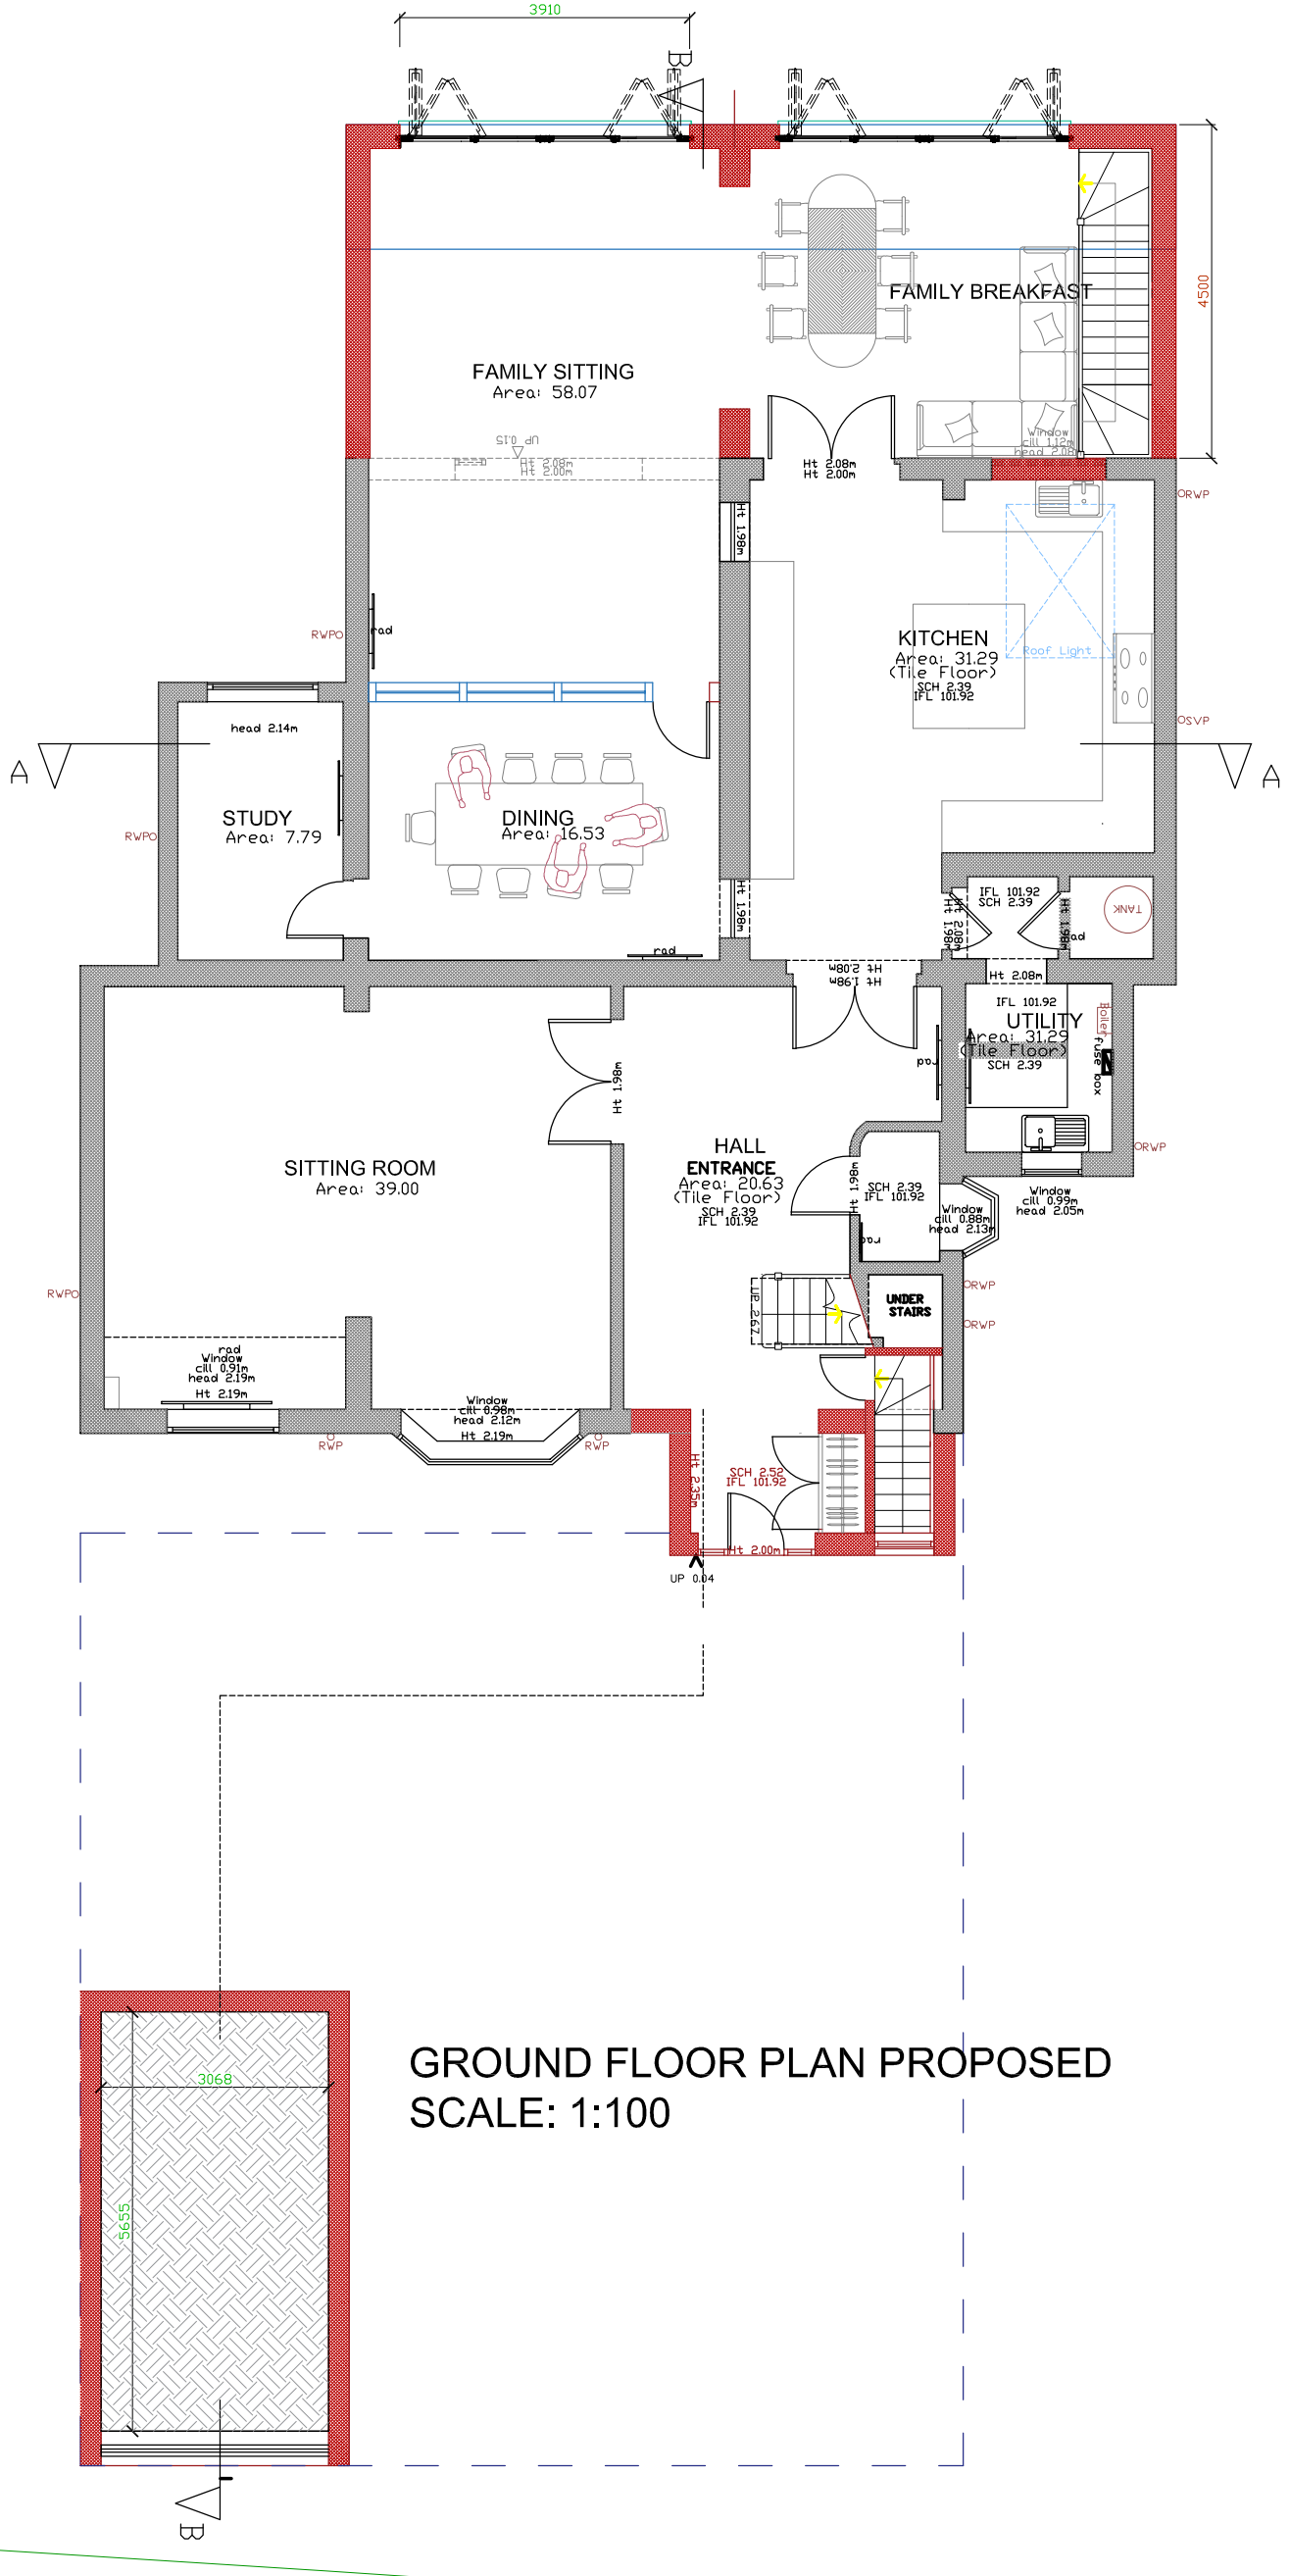

GROUND FLOOR PLAN PROPOSED
SCALE: 1:100

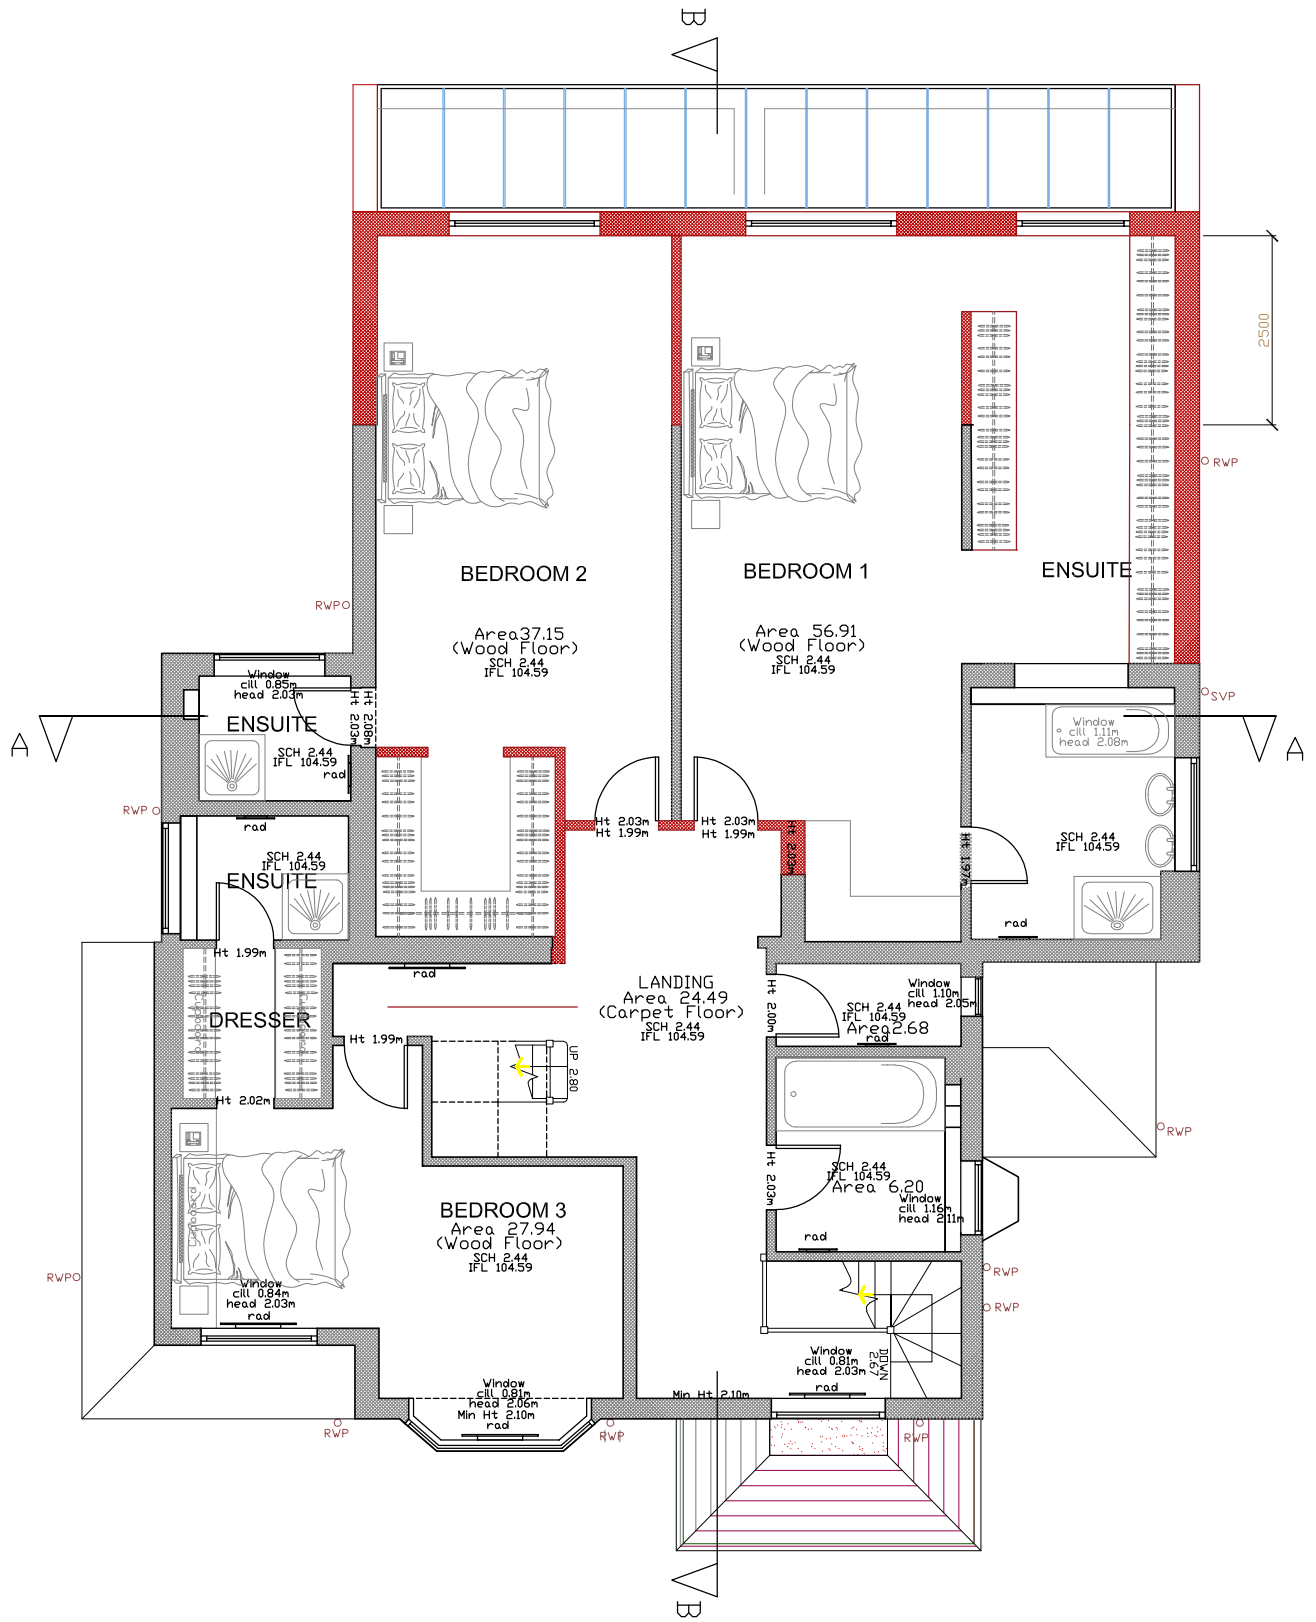

FIRST FLOOR PLAN PROPOSED
SCALE: 1:100

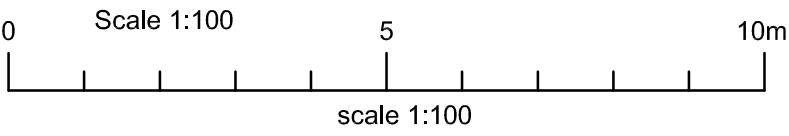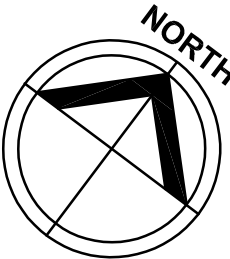

All dimensions and levels to be checked on site by contractor prior to preparation of shop drawings and commencement of work on site.
Dimensions MUST NOT be scaled from this drawing.
This drawing and the copyrights and patents therein are the property of the Architect and may not be used or reproduced without consent.
This drawing is to be read in conjunction with all relevant consultants and/or specialist's drawings/documents and any discrepancies or variations are to be notified to the Architect before the affected work commences.
All works on site are to be carried out fully in accordance with current CDM regulations and recommendations, current Building Regulations, British Standards and Codes of Practice as appropriate.

Project

6 THE COVERT
NORTHWOOD

Drawing

FLOOR PLANS
PROPOSED

SEABROOK ARCHITECTS
CHARTERED ARCHITECTS
LINK HOUSE, ST Mary's Way, CHESHAM, Bucks, HP5 1HR
Tel: 01494 778918
Seabrook Architects LLP e-mail: info@seabrookarchitects.co.uk

Drawn By	BOON TAN	Date	03-04-18
Checked By		Date	
Approved By		Scale	1:100

Drawing No.	Rev.
5529 PL 001	B