




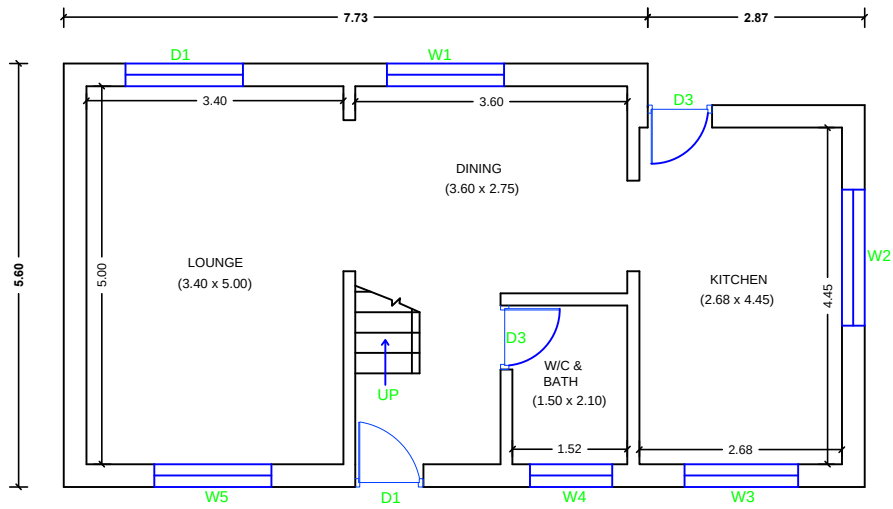

EXISTING GROUND FLOOR
SCALE :- 1:100

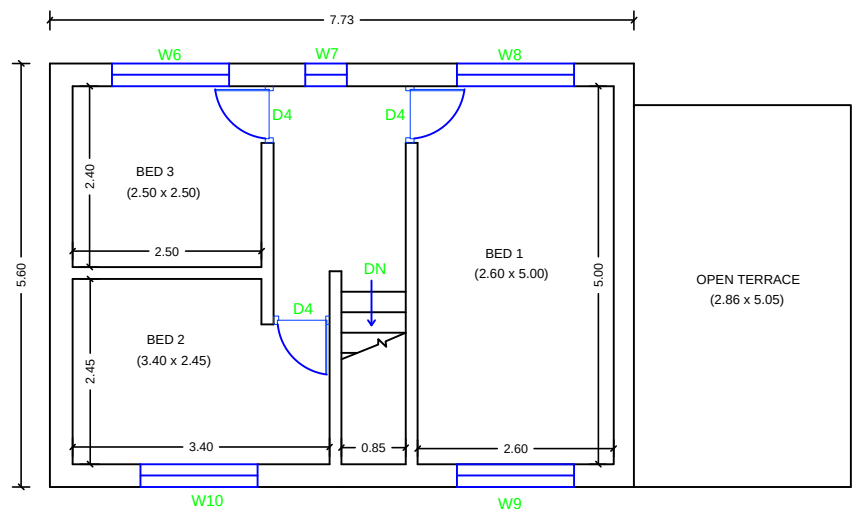


EXISTING 1ST FLOOR
SCALE :- 1:100

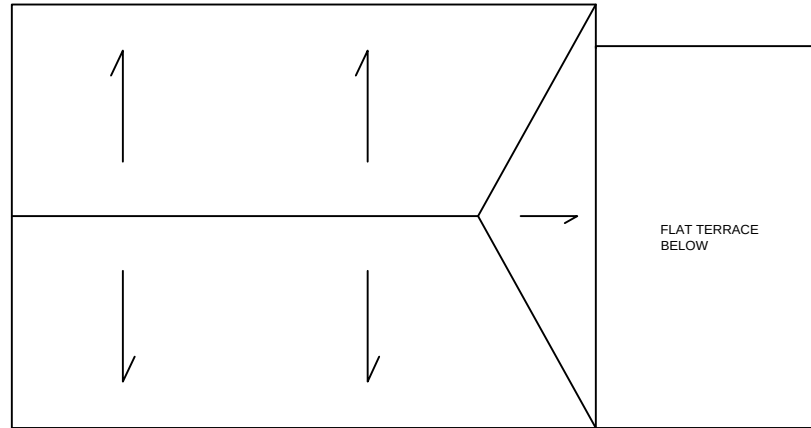

EXISTING ROOF PLAN
SCALE :- 1:100



EXISTING FRONT ELEVATION
SCALE :- 1:100

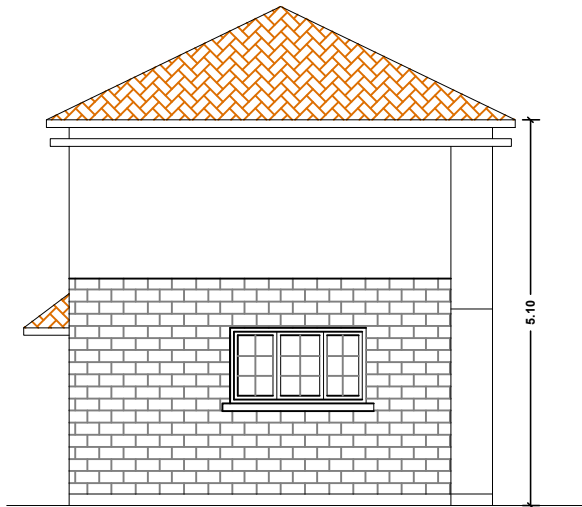


EXISTING EAST ELEVATION
SCALE :- 1:100




EXISTING BACK ELEVATION
SCALE :- 1:100

SCHEDULE OF DOORS/WINDOWS		SCHEDULE OF DOORS/WINDOWS	
TYPE	SIZE	TYPE	SIZE
MD	1.40 X 2.10	W4	1.10 X 1.00
D1	1.55 X 2.05	W5	1.55 X 1.25
D2	0.90 X 2.10	W6	1.55 X 0.95
D3	0.85 X 2.05	W7	0.55 X 1.00
D4	0.75 X 2.05	W8,W9,W10	1.55 X 0.95
W1	1.55 X 1.00	W11	1.18 X 0.95
W2	1.80 X 0.95		
W3	1.50 X 1.00		

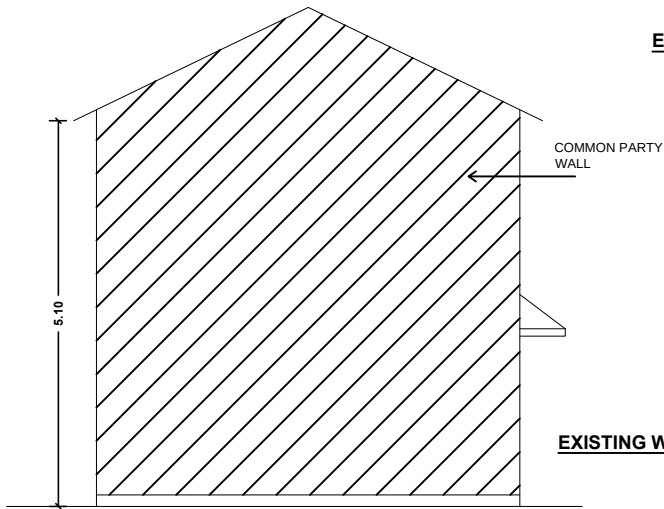

EXISTING WEST ELEVATION
SCALE :- 1:100

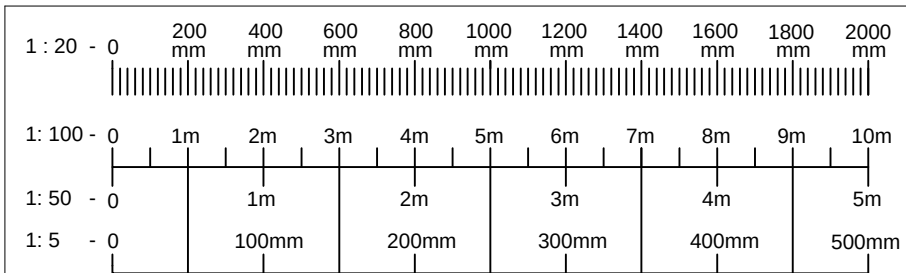

N 	REV	DESCRIPTION	DATE	BRIDGES & BUILDINGS			PROJECT DETAILS : PROPOSED EXTENSION/ADDITION TO EXISTING HOUSE		OWNER NAME : MR. VIJESH MOTE			
				DRAWING TITLE : EXISTING PLANS			SITE ADDRESS : SOUTHWOOD, WEST, DRAYTON		DATE : 08.08.2019	SCALE : 1:100	PAPER SIZE : A3	
							PROPOSED RESIDENCE		DRAWN BY: S.K		DRAWING NUMBER : 08/AP/2019/VM	
				DATE : STATUS : PLAN & ELEVATION			ALL DIMENSIONS ARE IN METERS		CHECKED BY: S.D			