


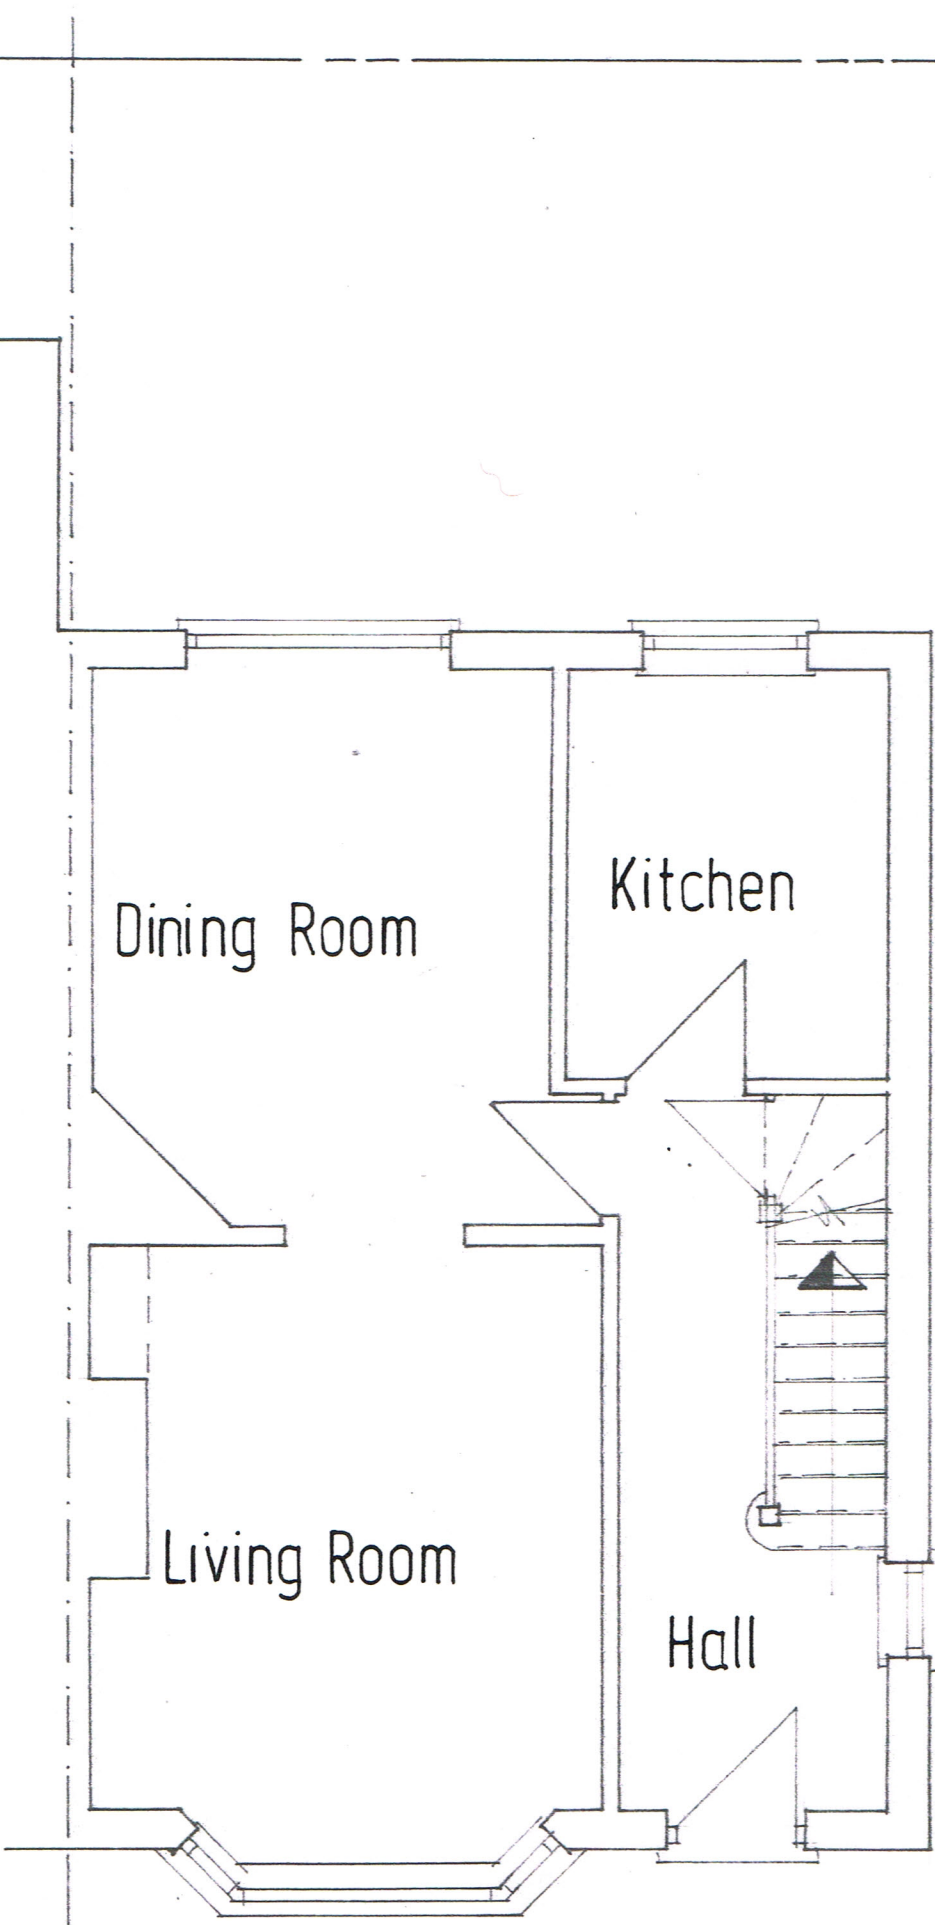

MR & MRS. MOTT
 80 BEDFORD ROAD, RUISLIP
 MIDDLEX HA4 6NA
 GROUND FLOOR PLAN AS EXISTING
 SCALE 1:50
 DRAWING NO 01

AS SHOWN

JR
JASON READ PUGH
 Chartered Architectural Technologist
 (MCAT ACIOB)

77 MISWELL LANE, TRING,
 HERTFORDSHIRE
 HP23 4DR
 TEL: 01442 891625
 MOBILE: 07866 744224
 EMAIL: JASON.PUGH@INDOSWEB.COM



Chartered Institute of
 Architectural Technologists

GROUND FLOOR PLAN 1:50

0 1 2 3 4 5 6 7 8 9 10

1:50

AS EXISTING