


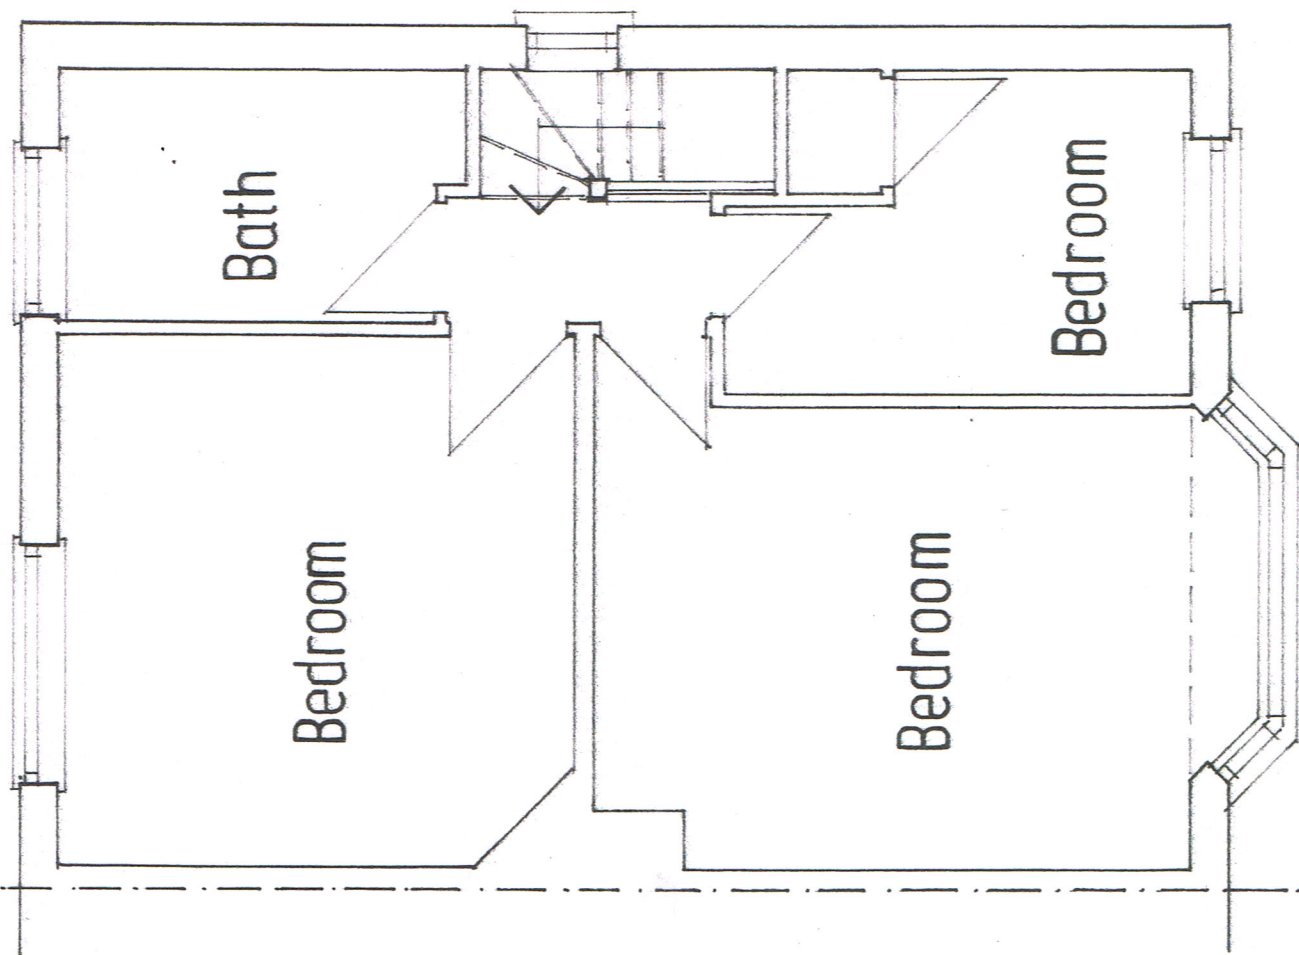

FIRST FLOOR PLAN 1:50
AS EXISTING

0511



MR & MRS MOTT
80 BEDFORD ROAD. RUSKIN
MIDOX HAS 6NA
FIRST FLOOR PLAN AS PROPOSED
SCALE 1:50
DRAWING NO 02
JULY 15
A3
SHT

JASON READ PUGH
Chartered Architectural Technologist
(MCIAATC(IOB))



77 MISWELL LANE, TRING,
HERTFORDSHIRE
HP23 4DR
TEL: 01442 891625
MOBILE: 078566 744224
EMAIL: JASON.PUGH@INDOSWEB.COM

Chartered Institute of
Architectural Technologists