


MR & MRS. MOTT
80 BEDFORD ROAD, RUISLIP
MIDDLE HAD GWA
FRONT & REAR ELEVATIONS AS
EXISTING
SCALE 1:50
JULY 15
DRAWING NO 03

J
JASON READ PUGH
Chartered Architectural Technologist
(MCITACIOB)

77 MISWELL LANE, TRING,
HERTFORDSHIRE
HP23 4DR
TEL: 01492 891625
MOBILE: 07866 744224
EMAIL: JASON.PUGH@HNDOSWEB.COM



Chartered Institute of
Architectural Technologists

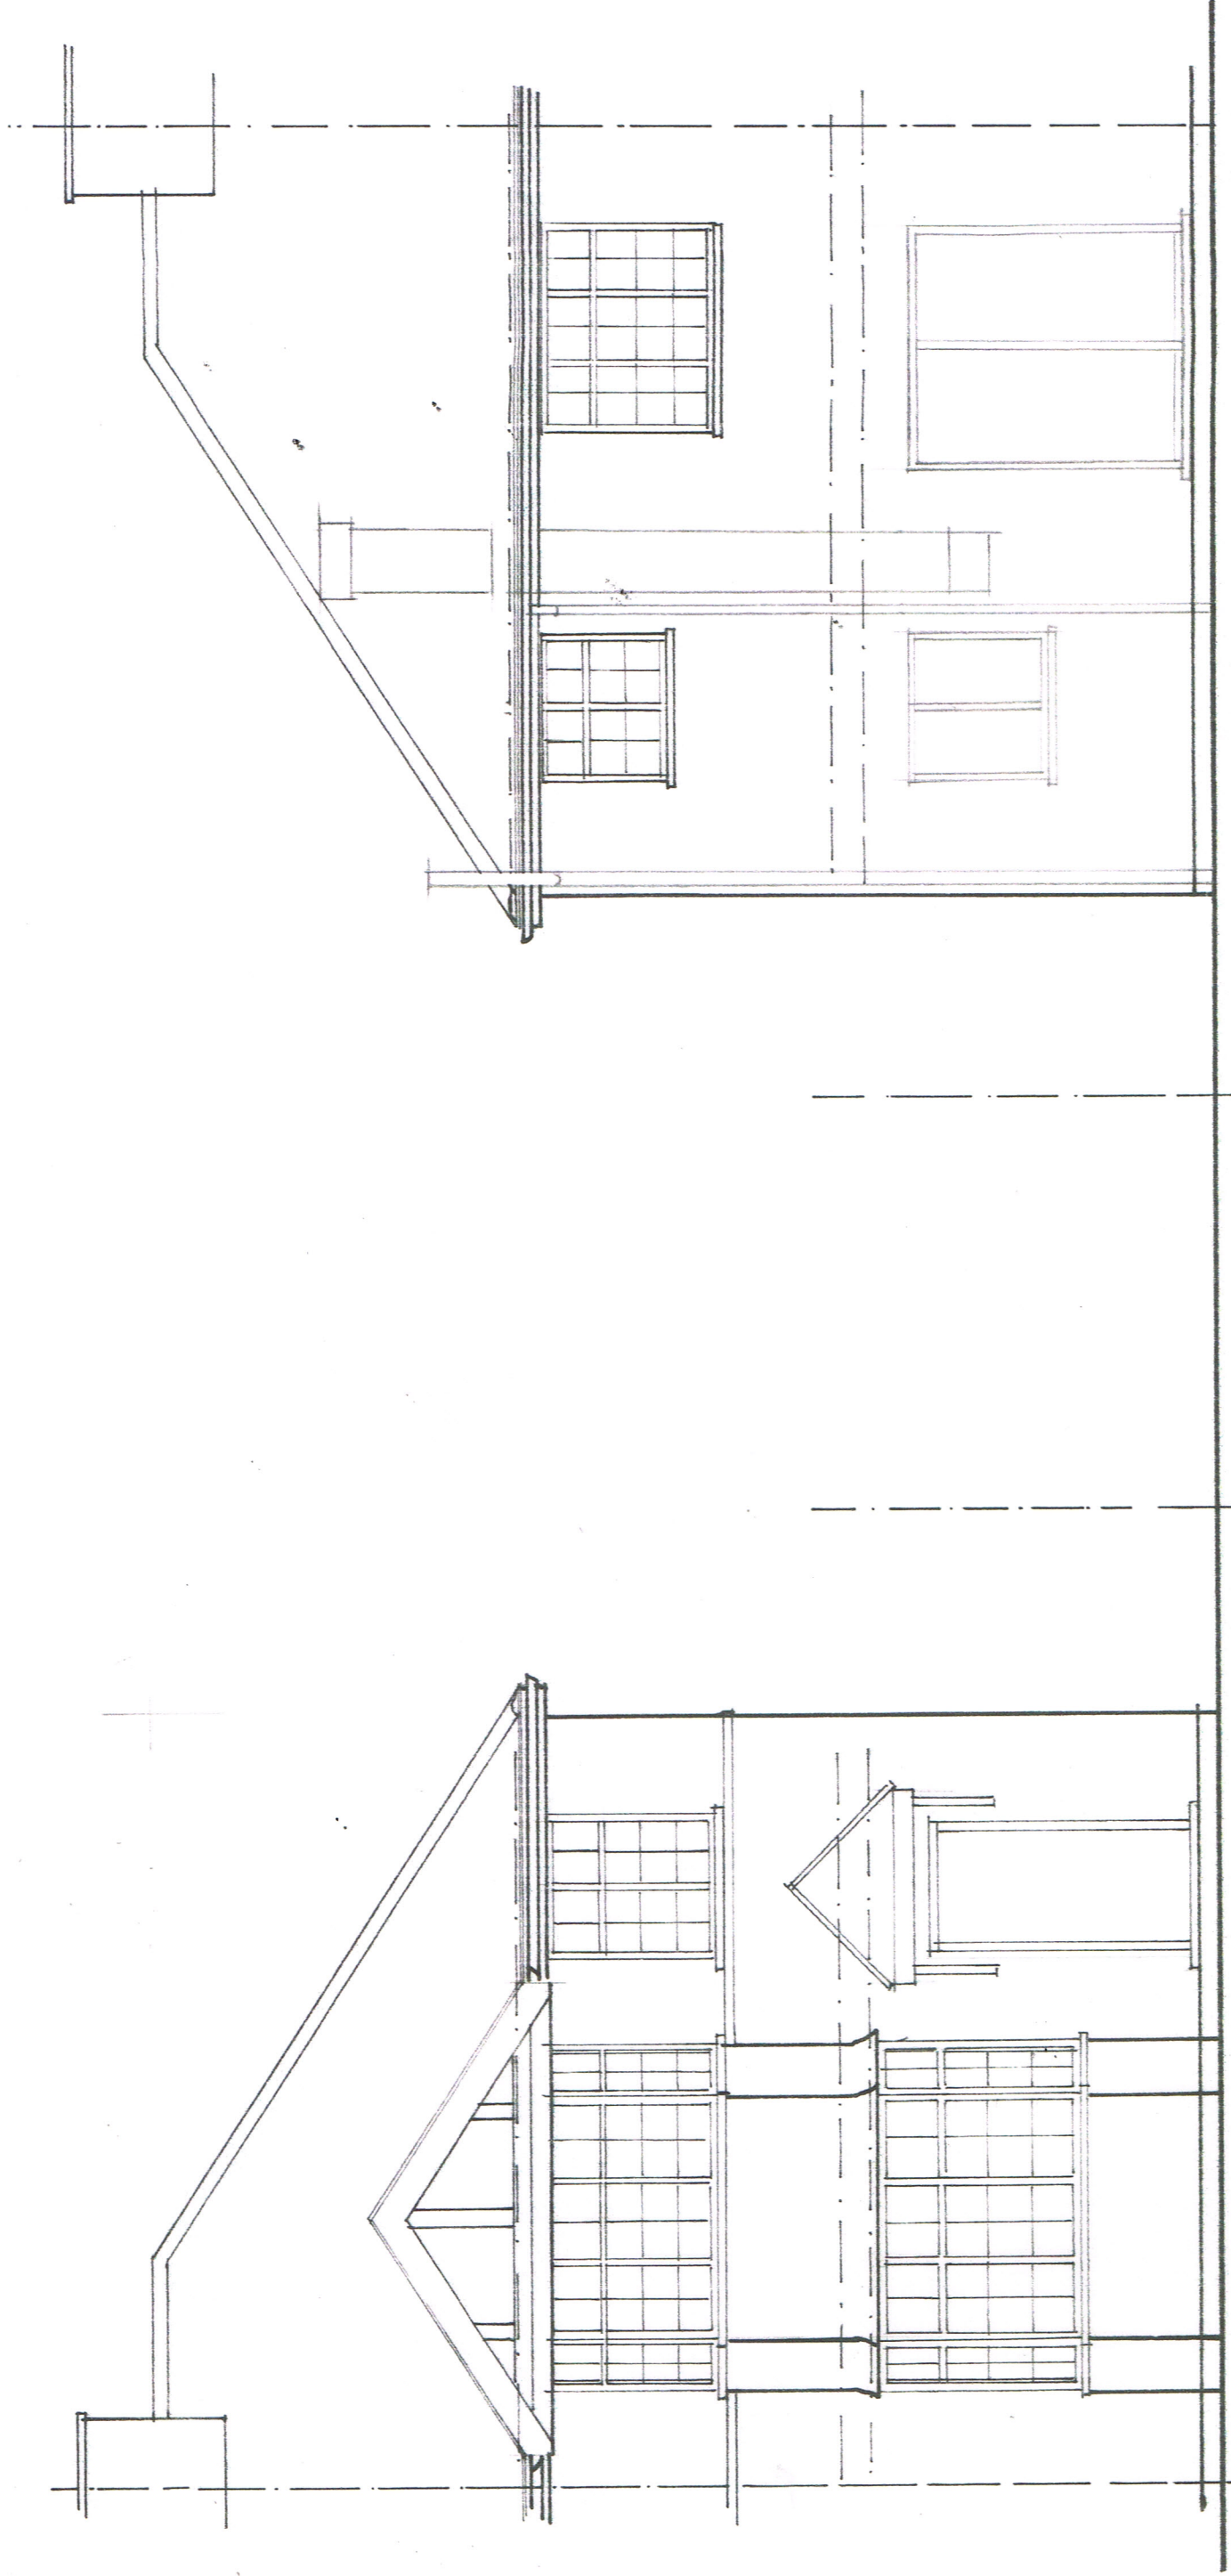

FRONT ELEVATION AS EXISTING

REAR ELEVATION AS EXISTING

1:50

