


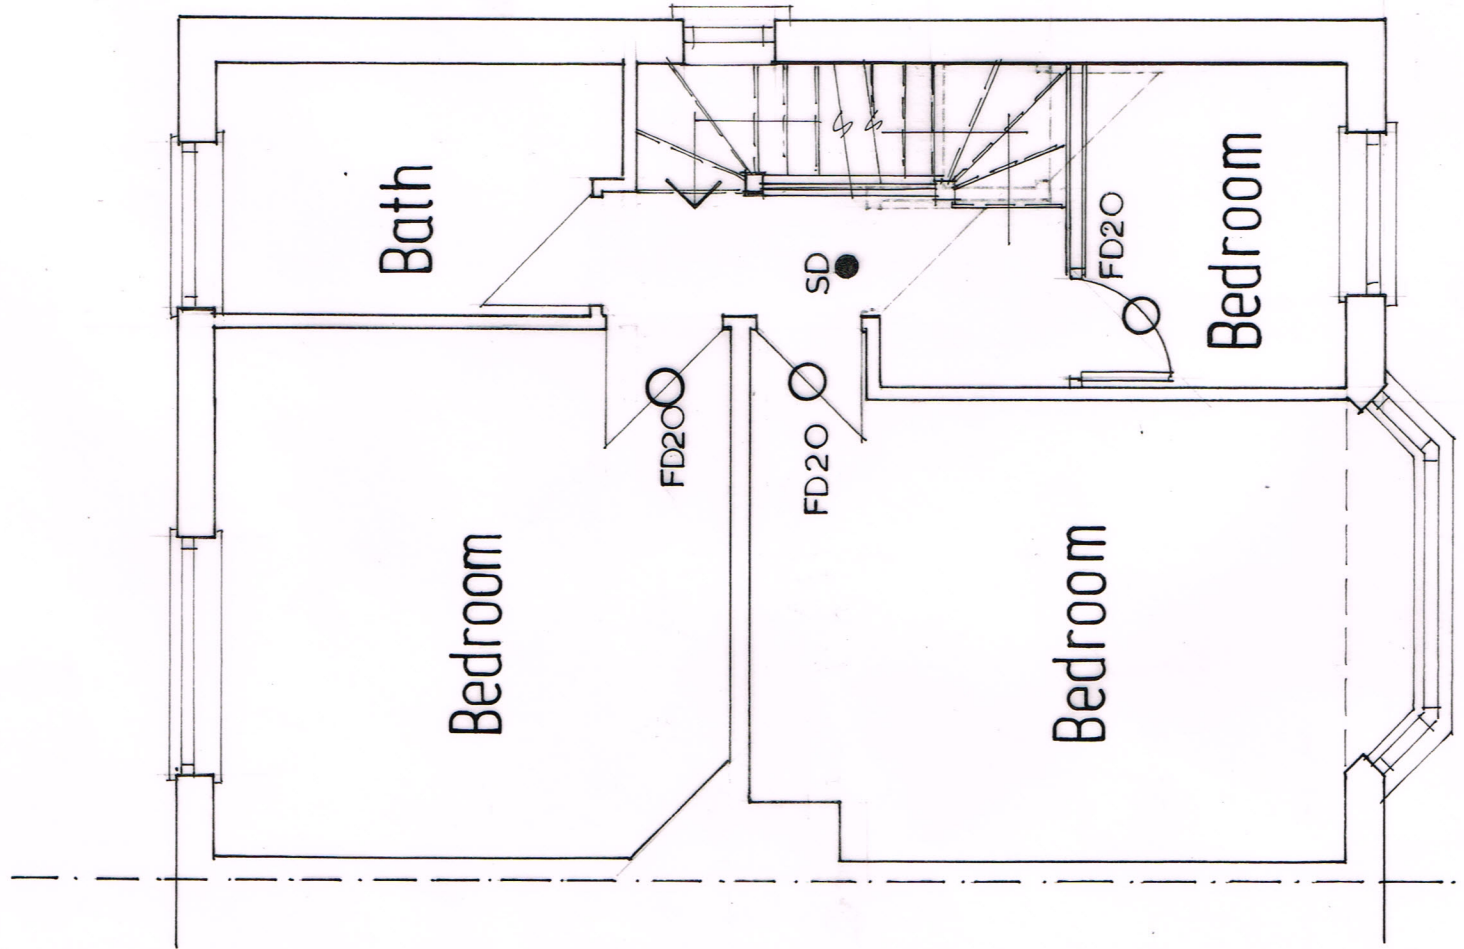

FIRST FLOORPLAN 1:50  
AS PROPOSED

MR & MRS. MOTT  
80 BEDFORD ROAD. REVISUP  
MIDBY HA4 6NA  
FIRST FLOOR PLAN AS PROPOSED  
SCALE 1:50  
DRAWING NO 07  
JULY 15  
AS SH

**JR**  
**JASON READ PUGH**  
Chartered Architectural Technologist  
(MCAT ACIOB)

77 MISWELL LANE, TRING,  
HERTFORDSHIRE  
HP23 4DR  
TEL: 01442 891025  
MOBILE: 07866 744224  
EMAIL: JASON.PUGH@INDOSWEB.COM



Chartered Institute of  
Architectural Technologists

