


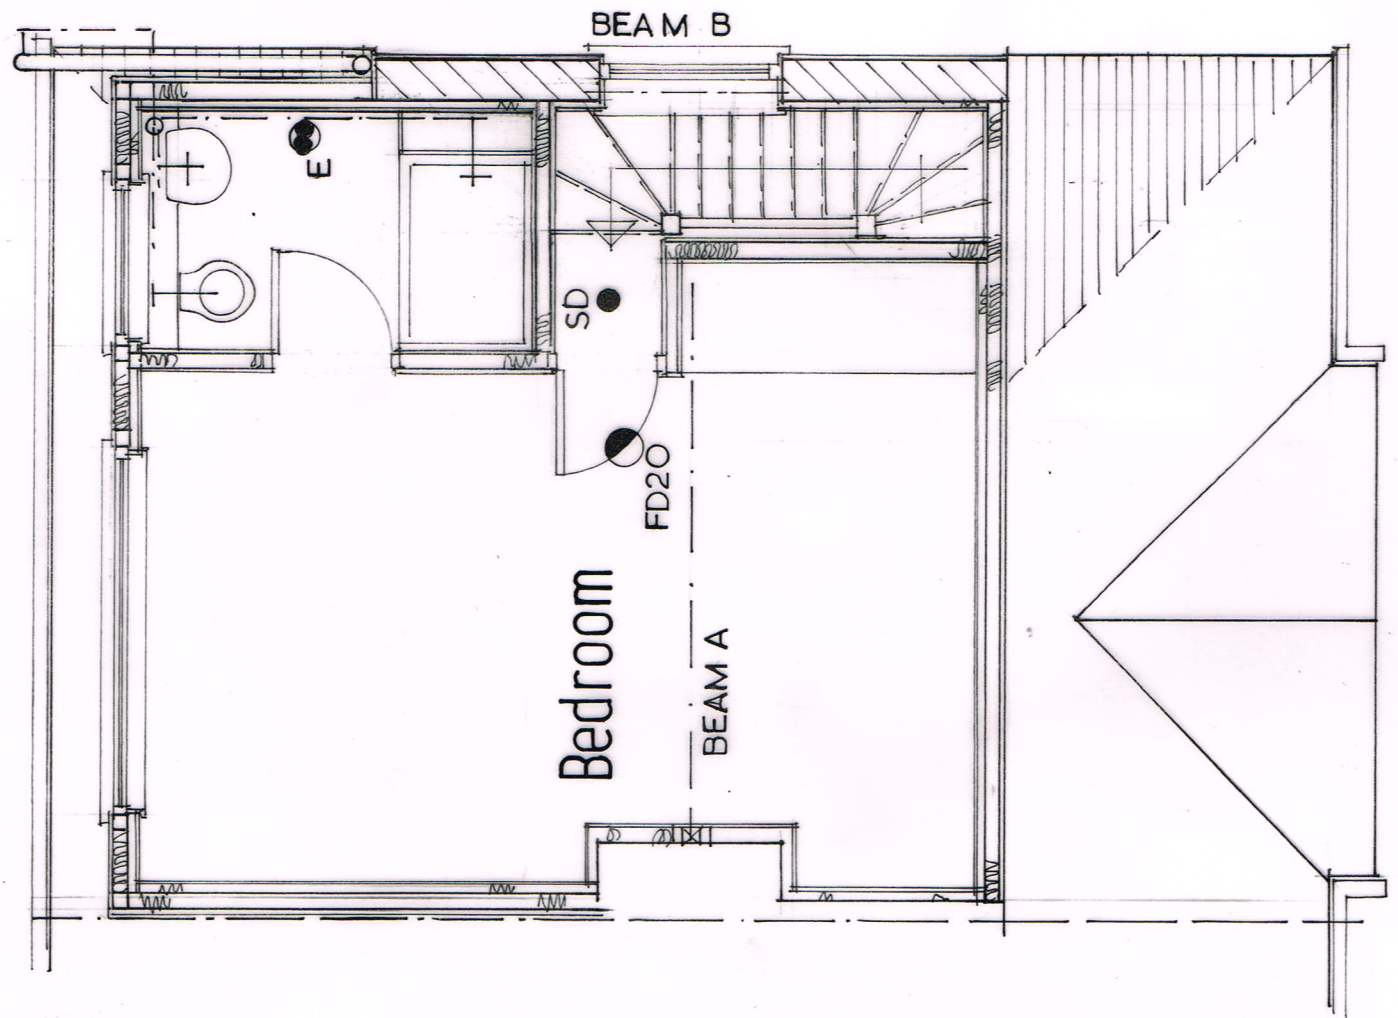

SECOND FLOOR PLAN 1:50

MR & MRS. MOTT
 80 BEDFORD ROAD. RUISLIP
 MIDDLE HAT GMA
 SECOND FLOOR PLAN AS PROPOSED
 SCALE 1:50
 DRAWING NO 08
 JULY 15
 ASST

JR
JASON READ PUGH
 Chartered Architectural Technologist
 (MCAT ACIOB)

77 MISWELL LANE, TRING,
 HERTFORDSHIRE
 HP23 4DR
 TEL: 01442 891625
 MOBILE: 07566 744224
 EMAIL: JASON.PUGH@INDOSWEB.COM

Chartered Institute of
 Architectural Technologists

