

HIP TO GABLE $4.0 \times 2.75 \times 8.40 \div 6 = 15.4m^3$
 REAR PORCHER $2.50 \div 2 \times 3.75 \times 5.60 = 26.25m^3$
 TOTAL = $41.65m^3$
 LESS THAN $50.00m^3$:- P/P.

MR & MRS. MOTT
 80 BEDFORD ROAD. RUISLIP
 MIDDLE HAT GNA
 FRONT & REAR ELEVATIONS AS
 PROPOSED.

SCALE 1:50.

DRAWING NO 09


JULY 15.

A35HT

JR
JASON READ PUGH
 Chartered Architectural Technologist
 (MCAT ACIOB)

77 MISWELL LANE, TRING,
 HERTFORDSHIRE
 HP23 4DR
 TEL: 01442 891625
 MOBILE: 07866 744224
 EMAIL: JASON.PUGH@INDOSWER.COM

Chartered Institute of
 Architectural Technologists

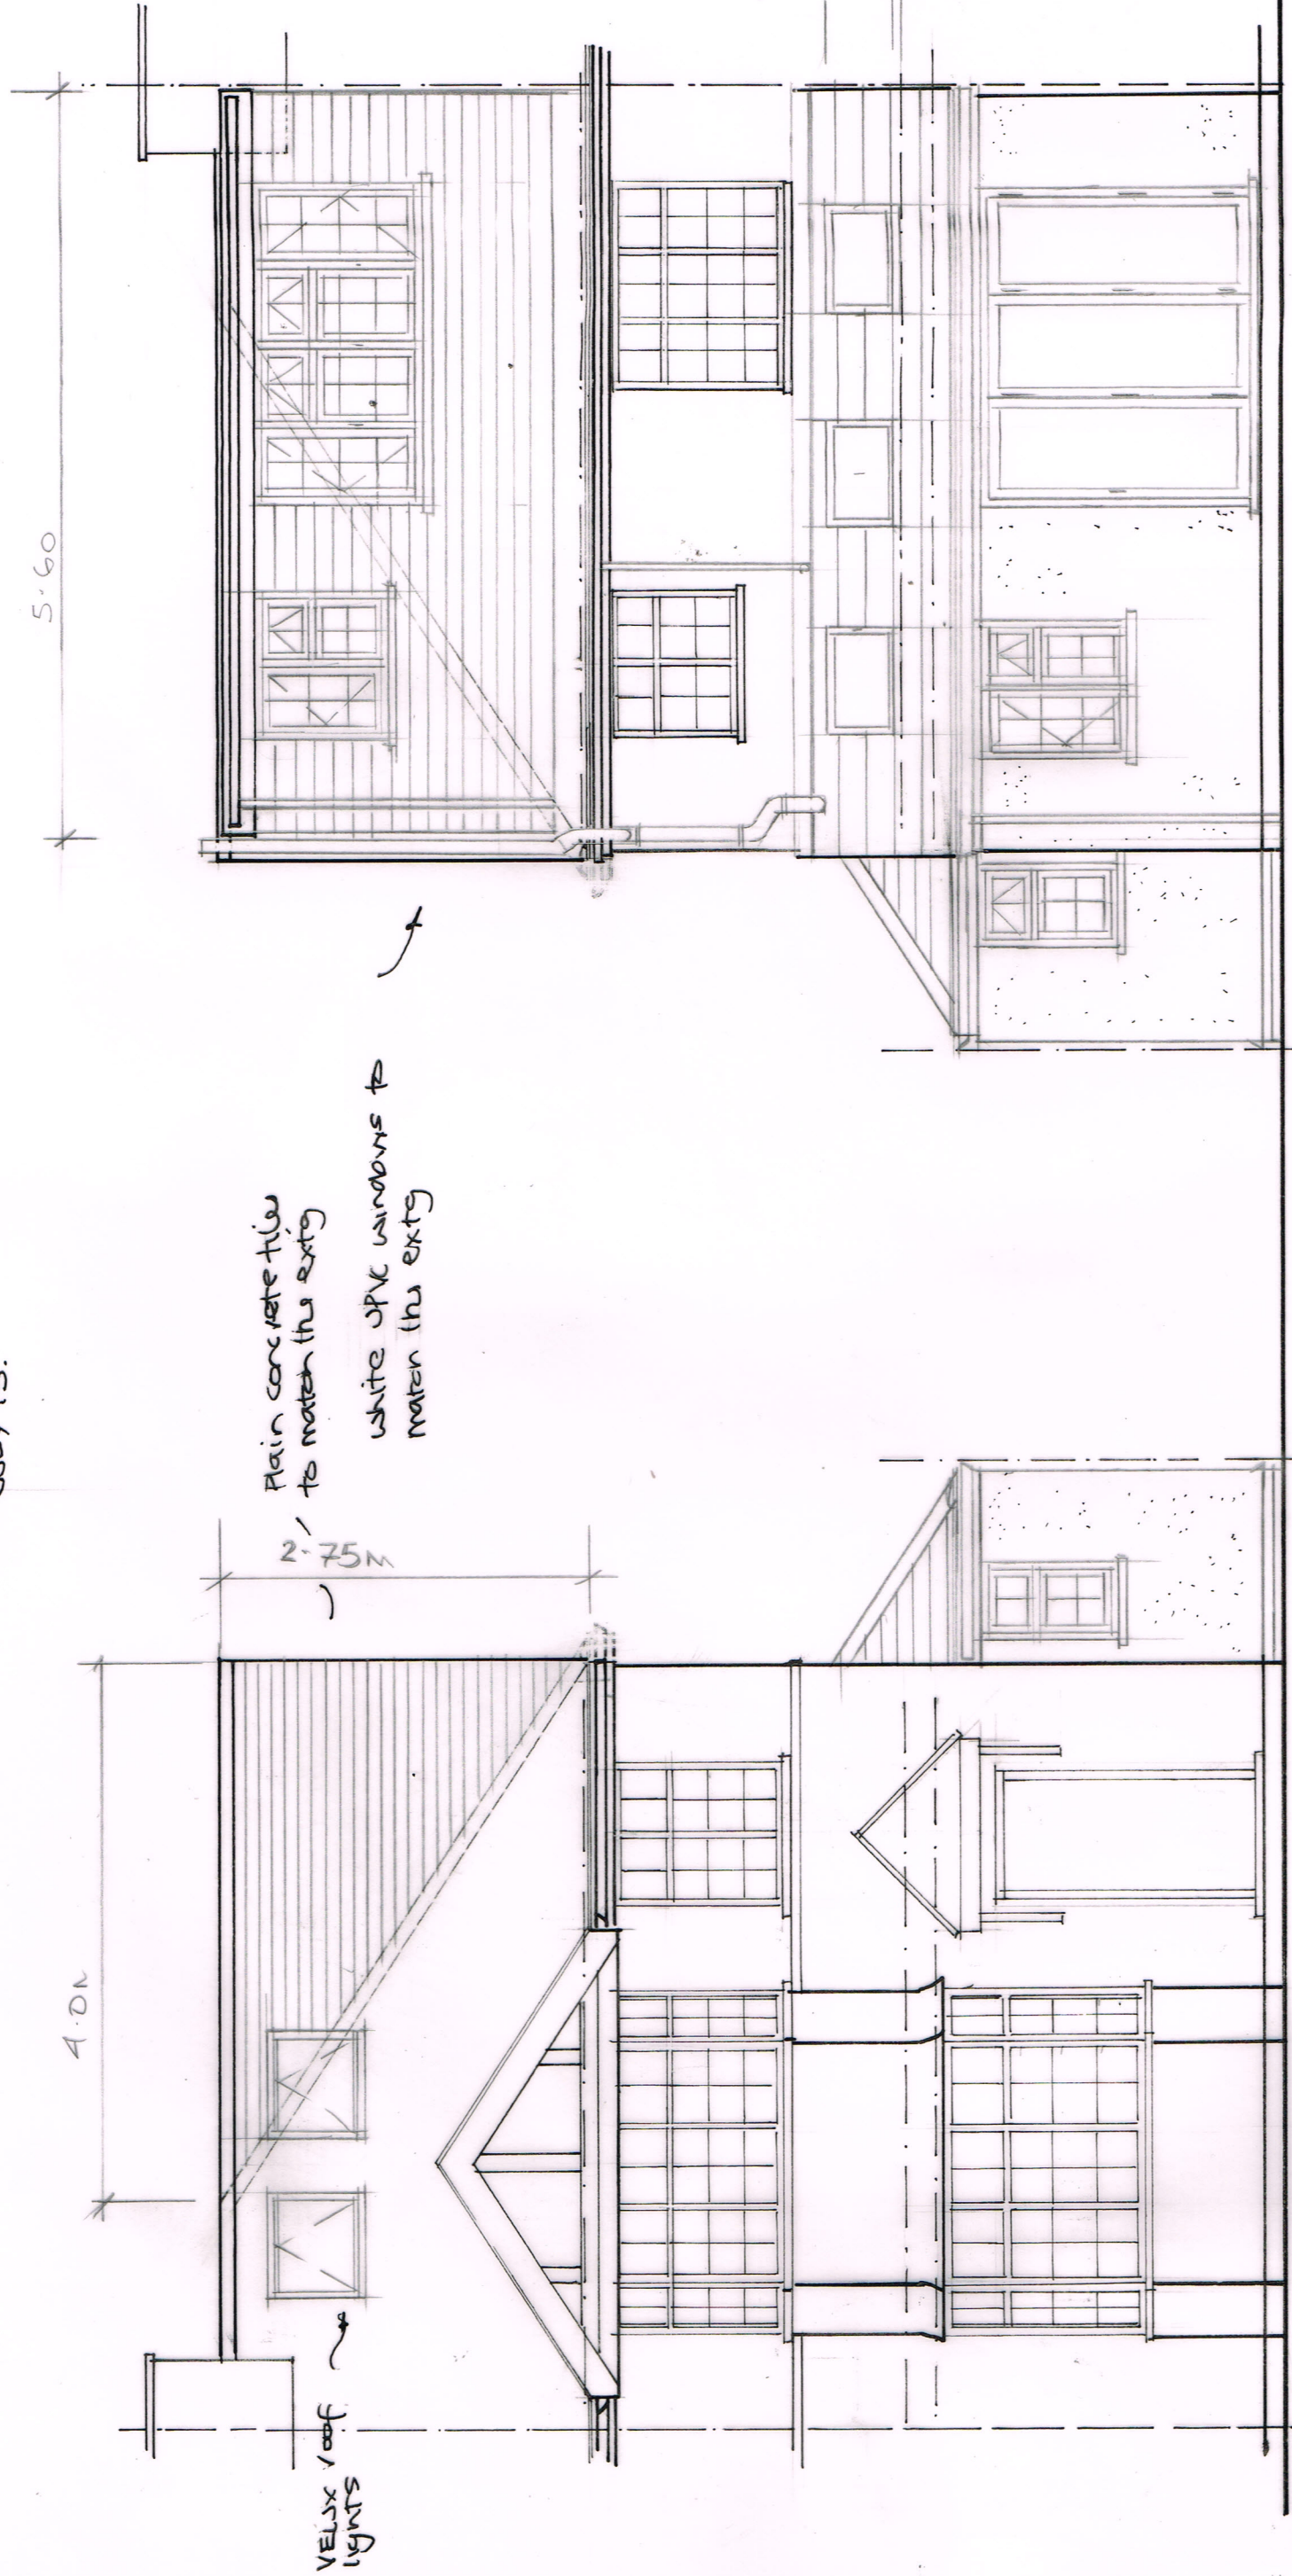

FRONT ELEVATION AS PROPOSED

REAR ELEVATION AS PROPOSED

1:50

