




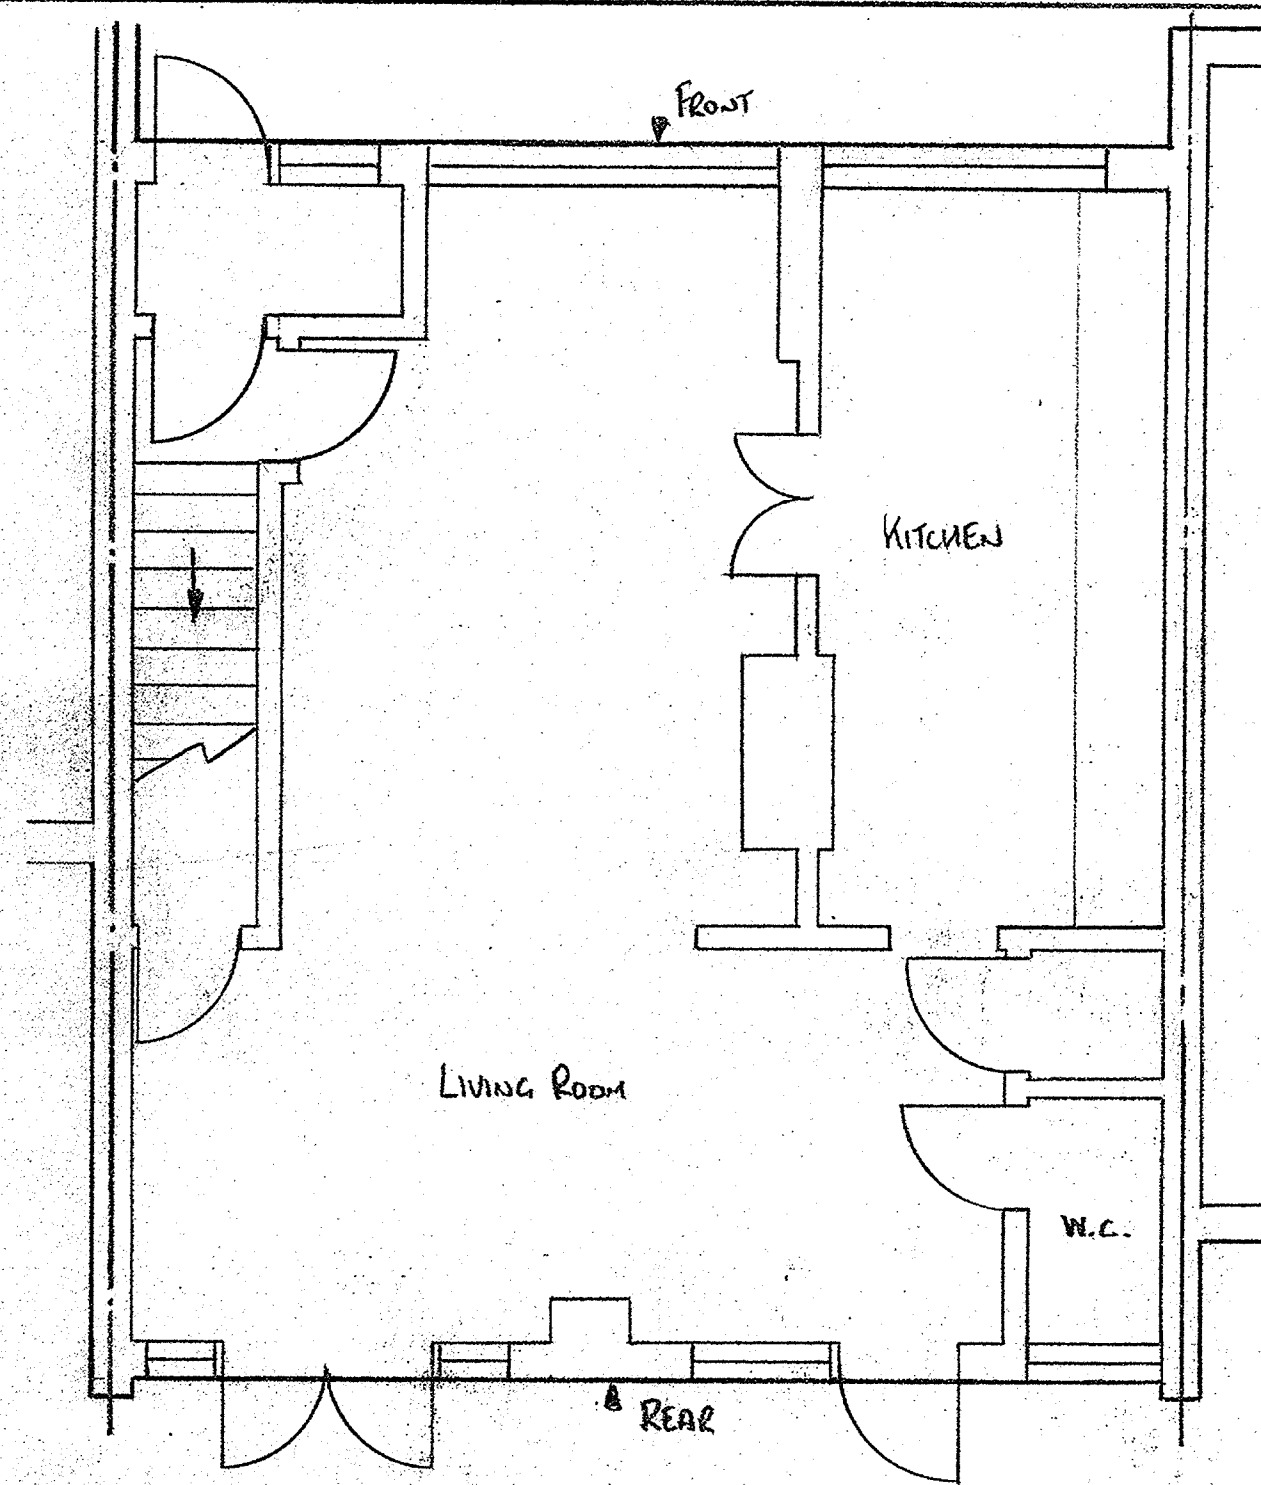


EXISTING GROUND FLOOR PLAN.
(1:50)

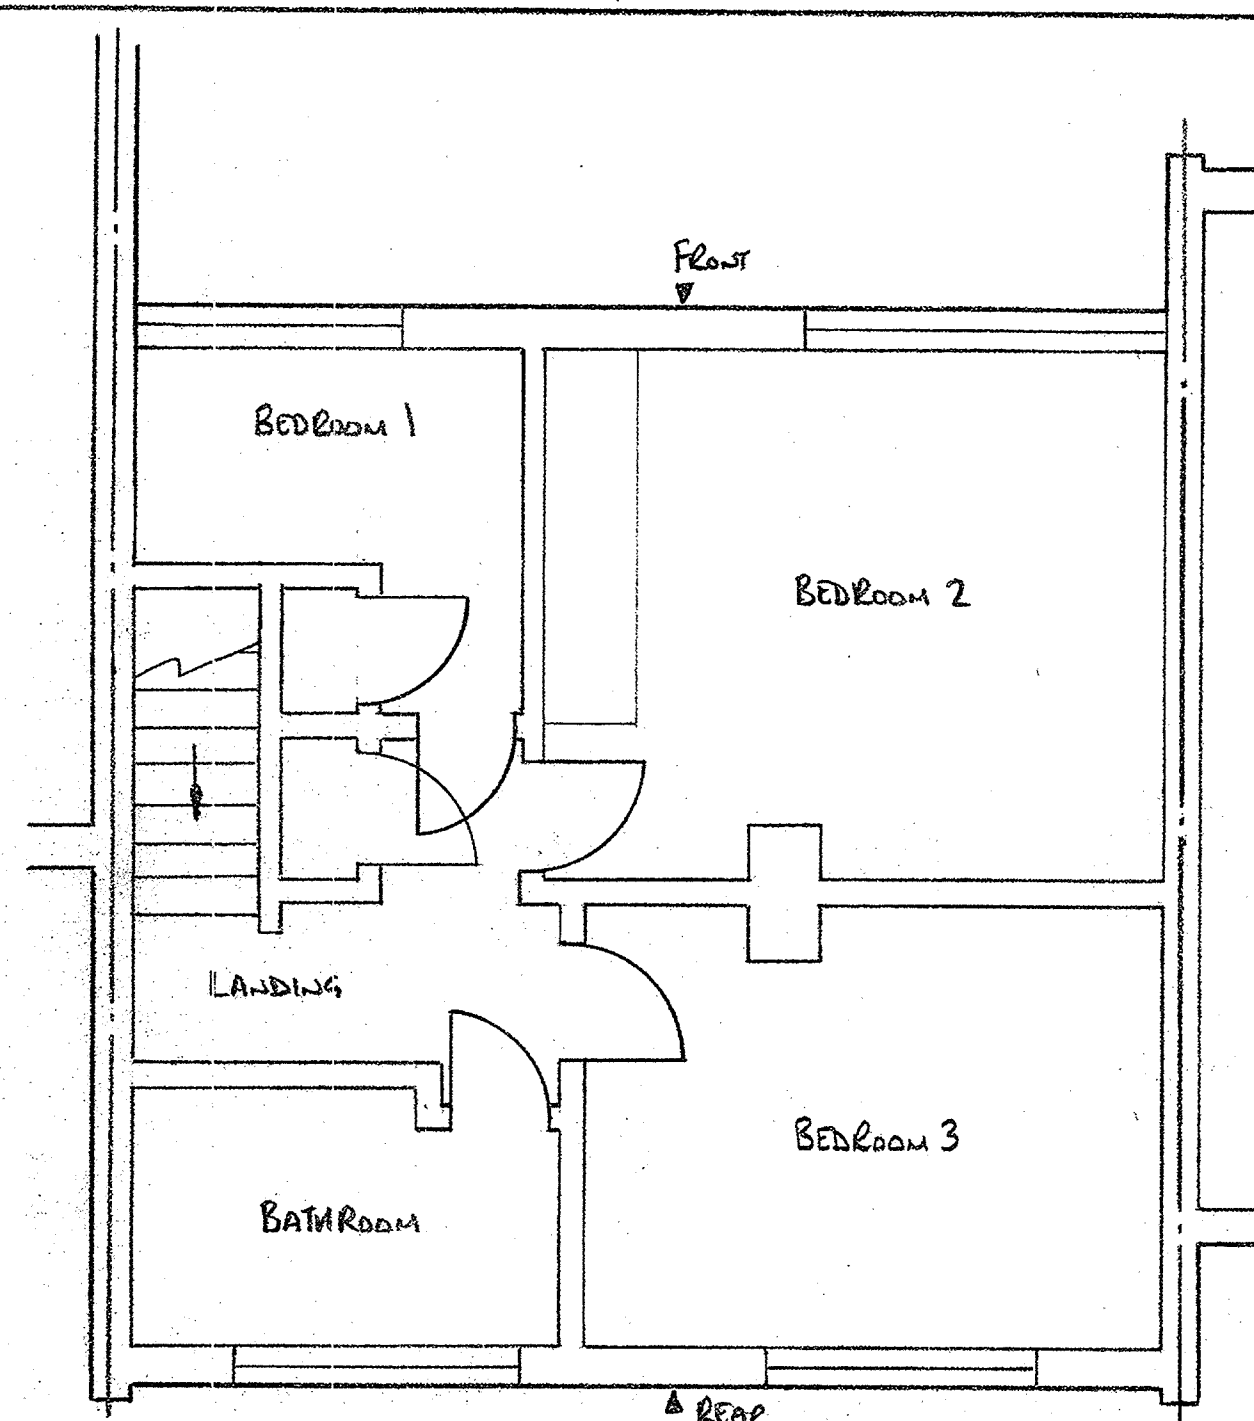


EXISTING FIRST FLOOR PLAN.
(1:50)

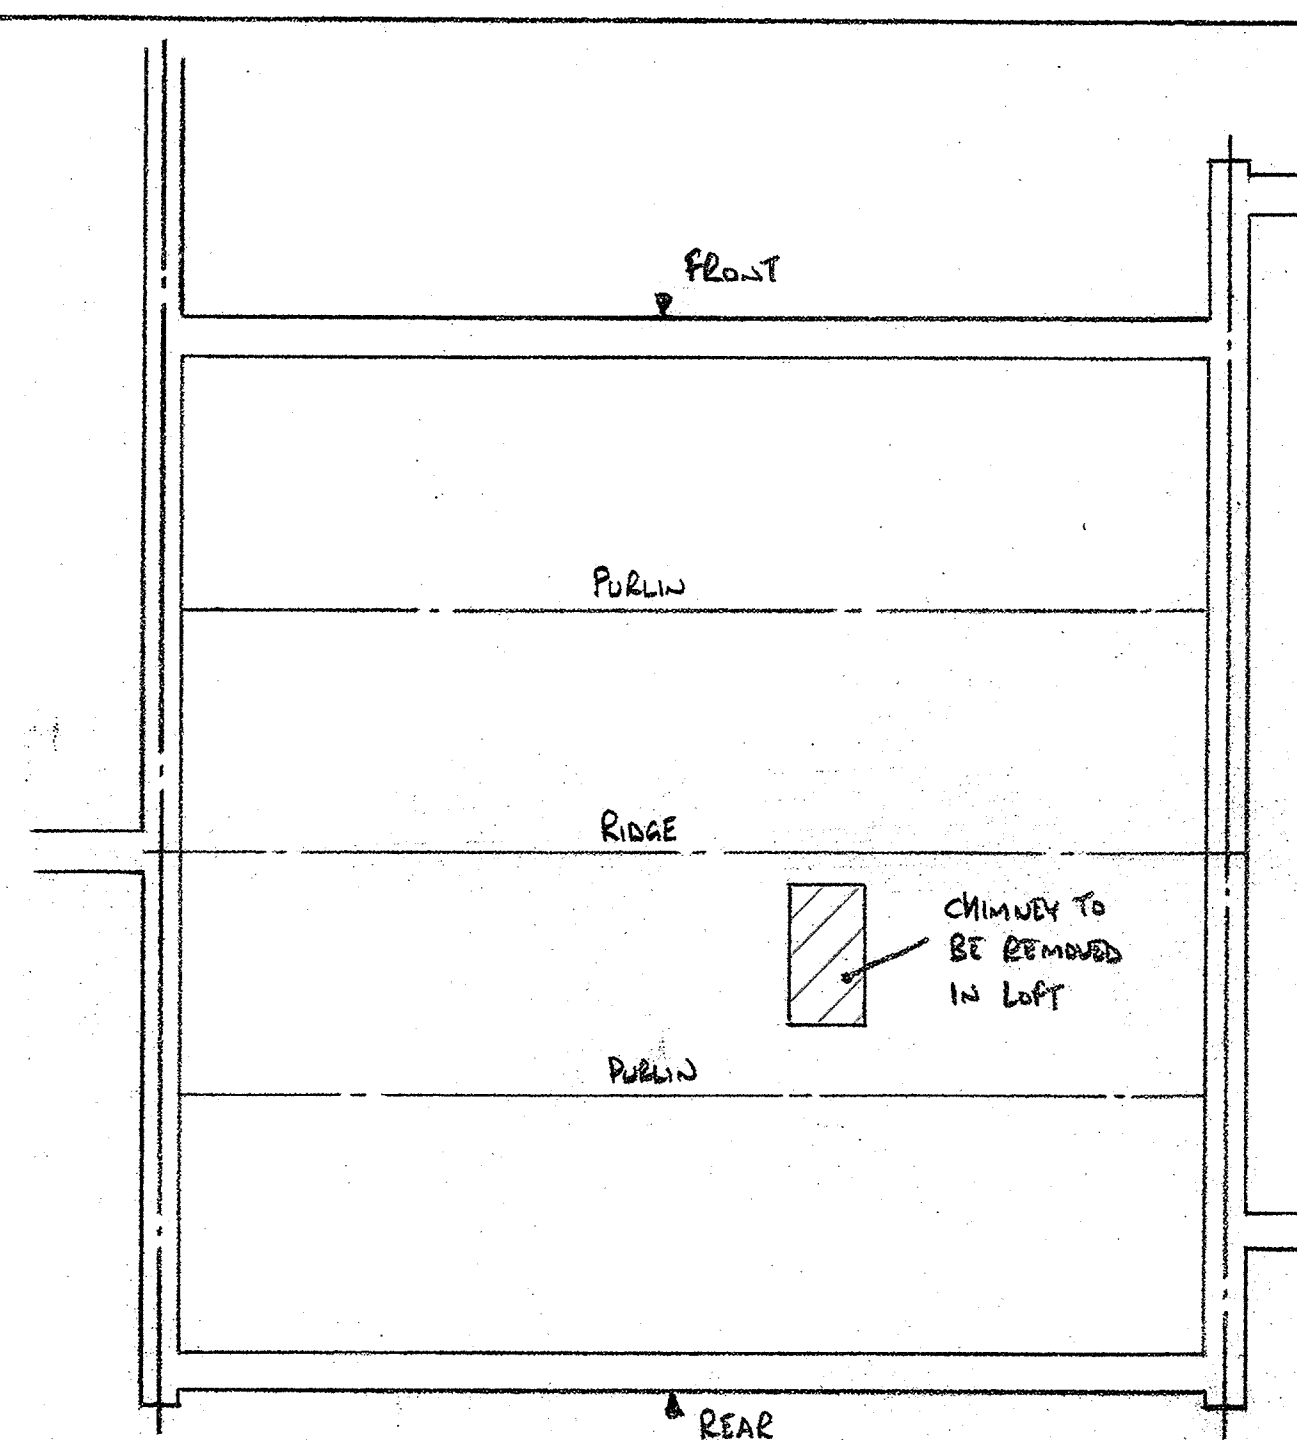


EXISTING LOFT PLAN.
(1:50)

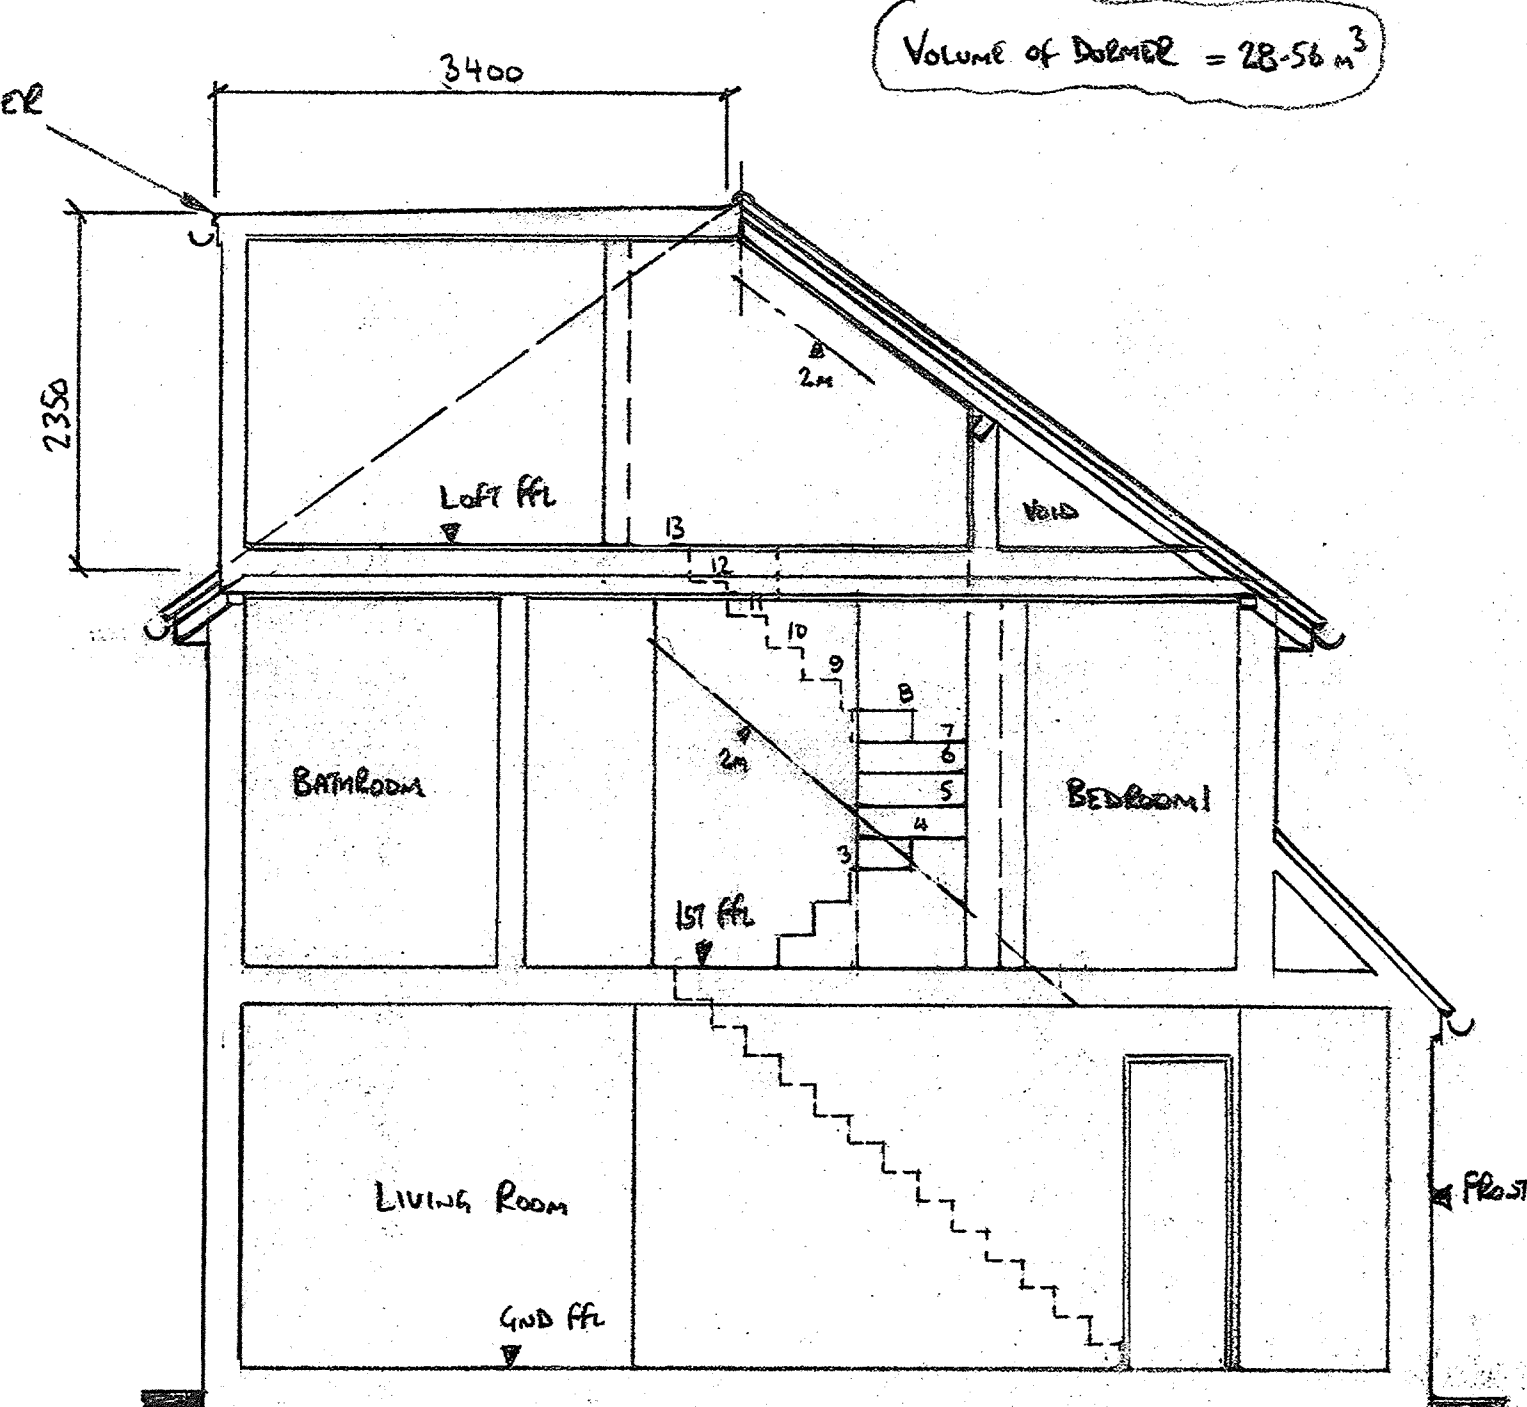


PROPOSED SECTION THRU.

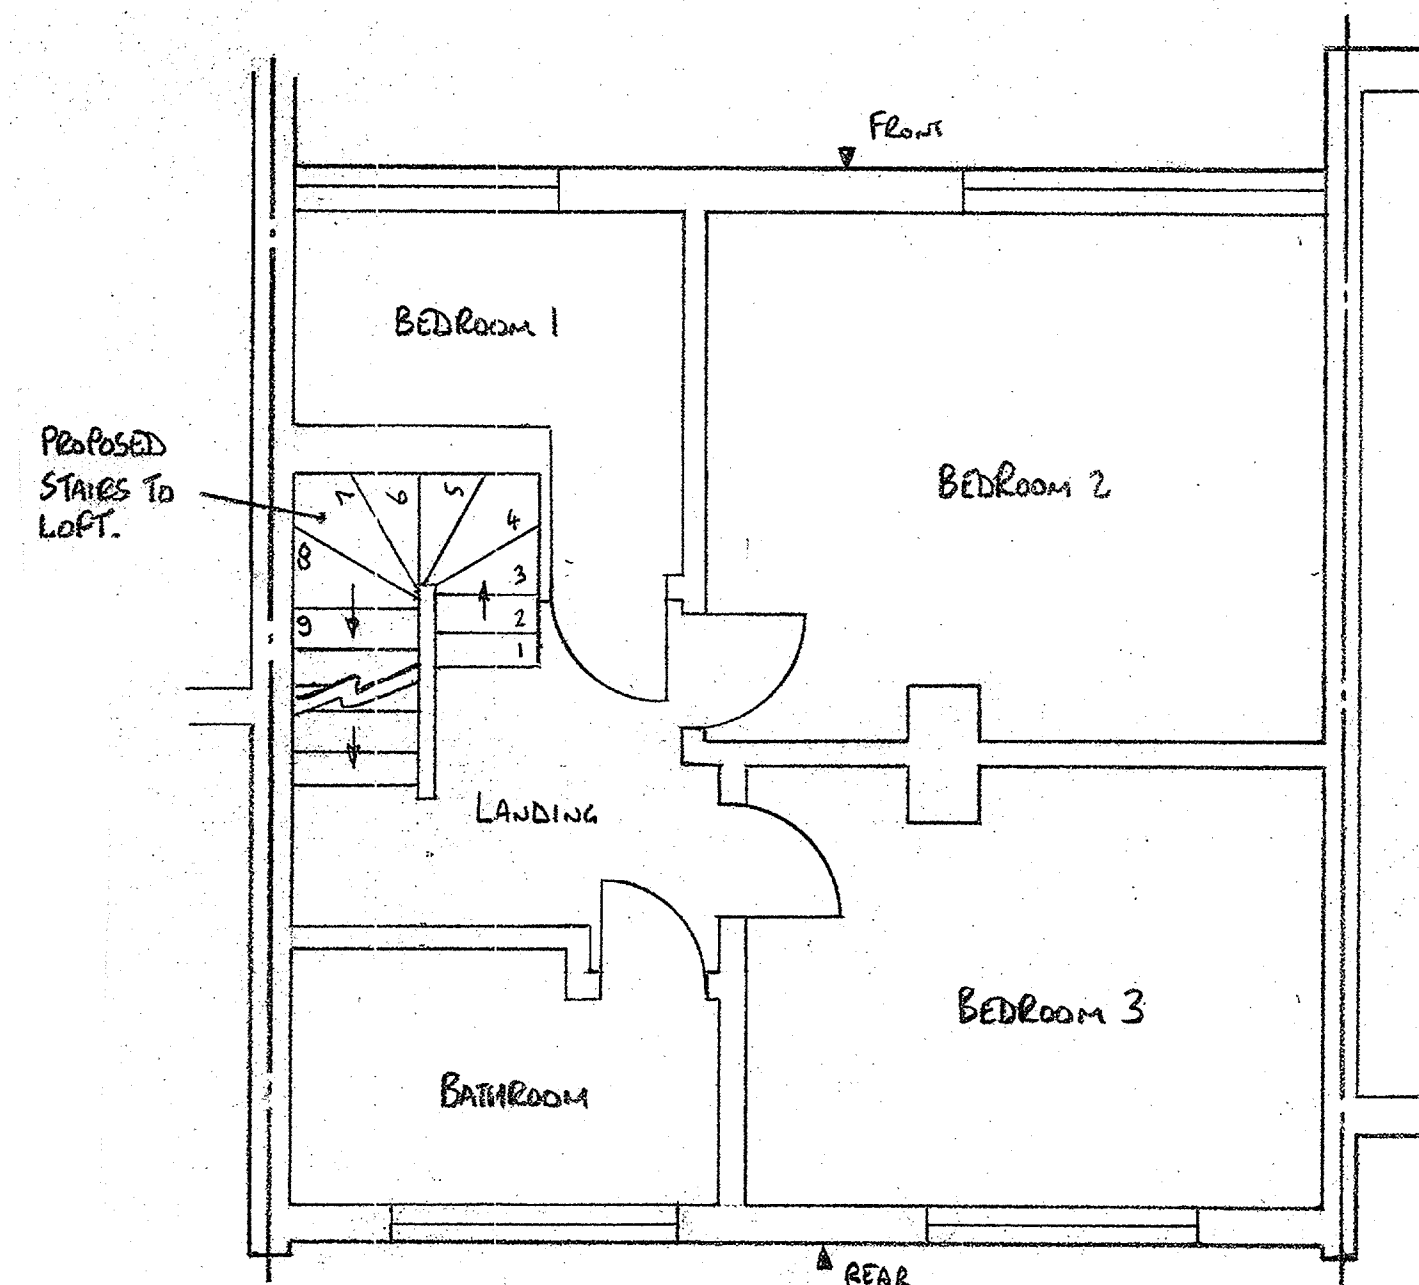


PROPOSED FIRST FLOOR PLAN.
(1:50)

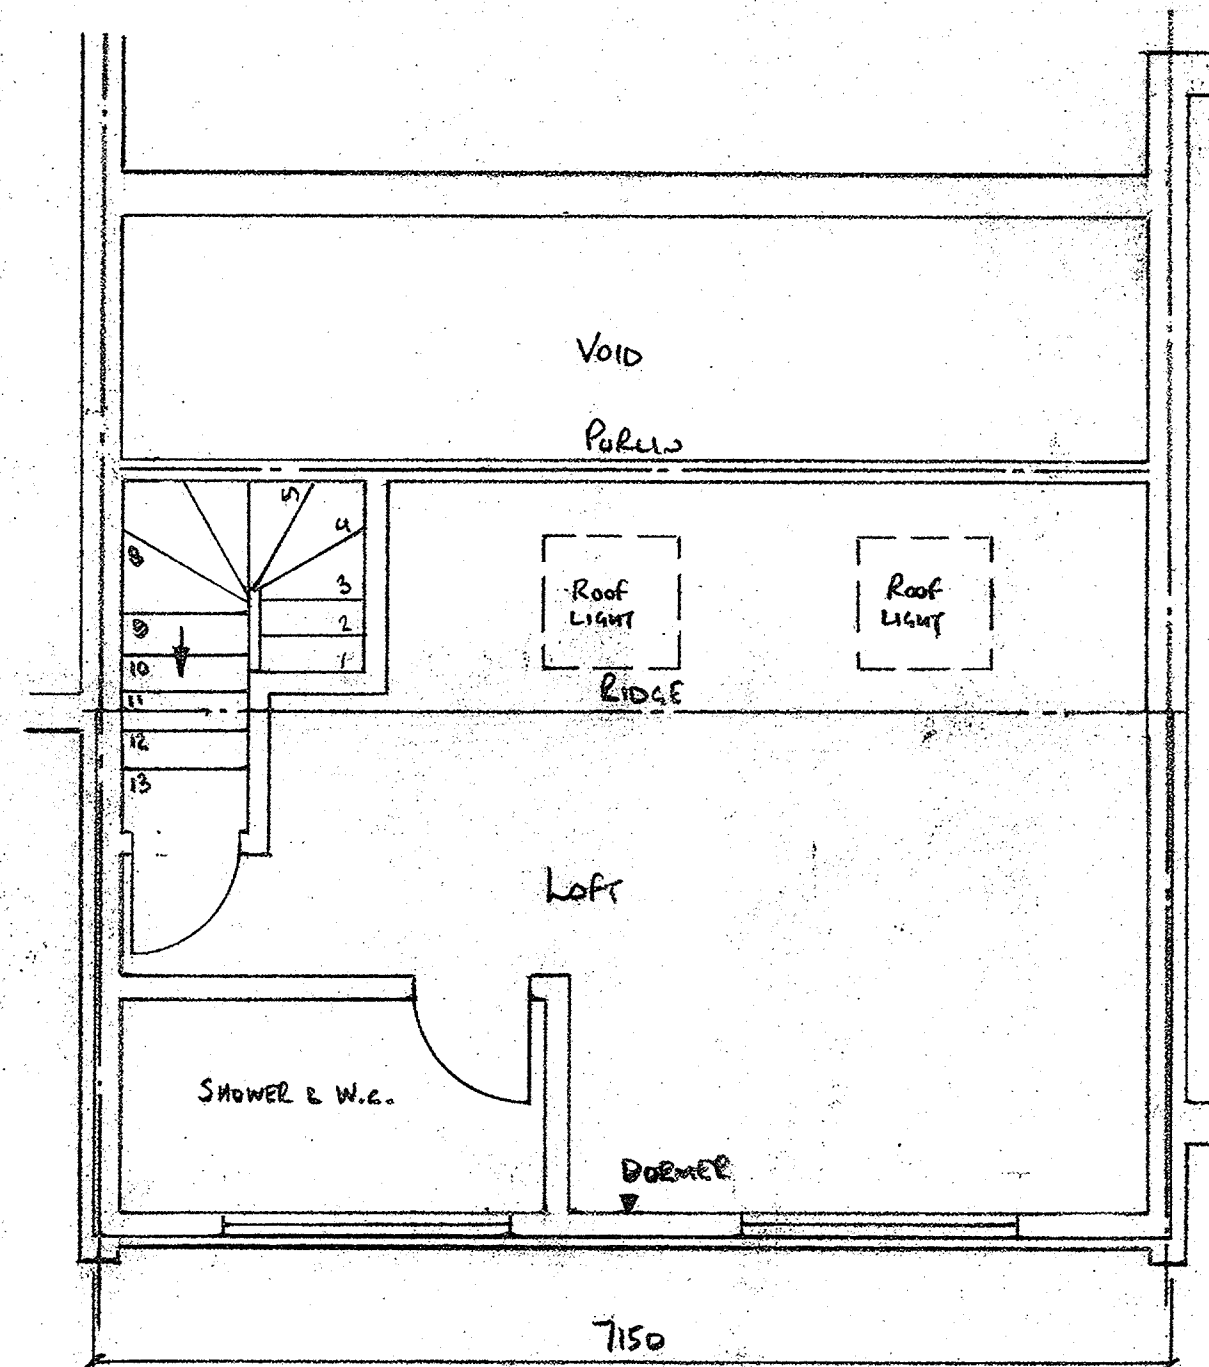


PROPOSED LOFT PLAN.
(1:50)

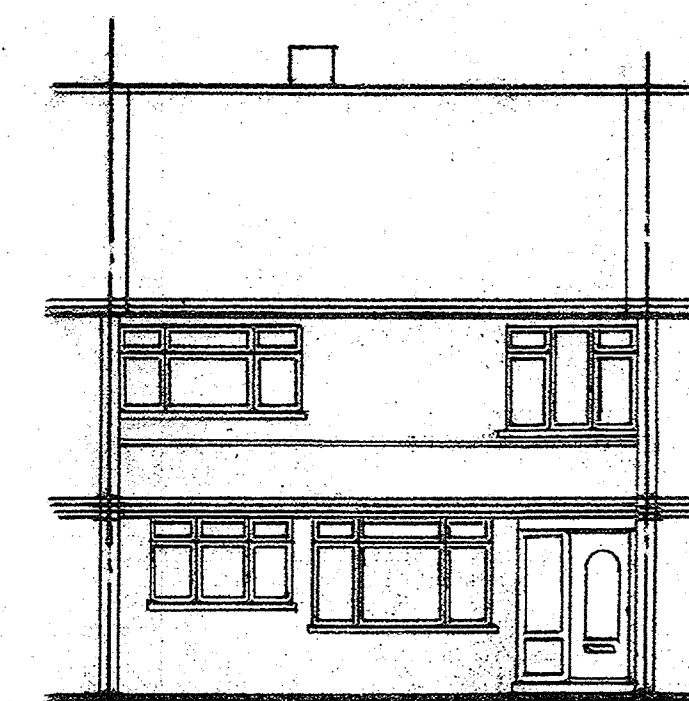


EXISTING FRONT ELEVATION.
(1:100)

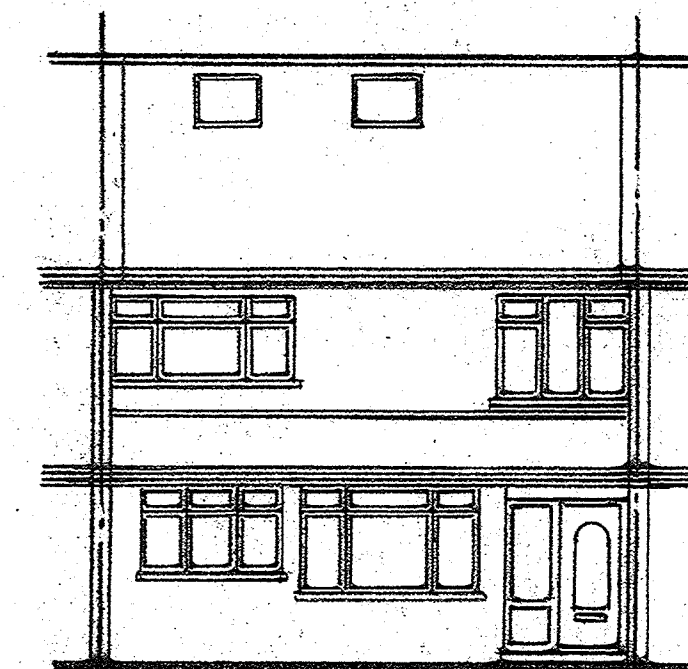


PROPOSED FRONT ELEVATION.
(1:100)

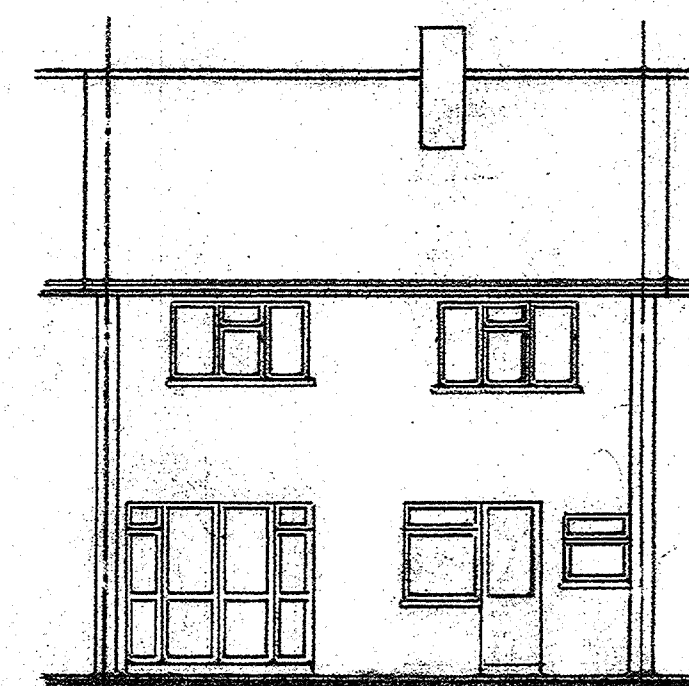


EXISTING REAR ELEVATION.
(1:100)

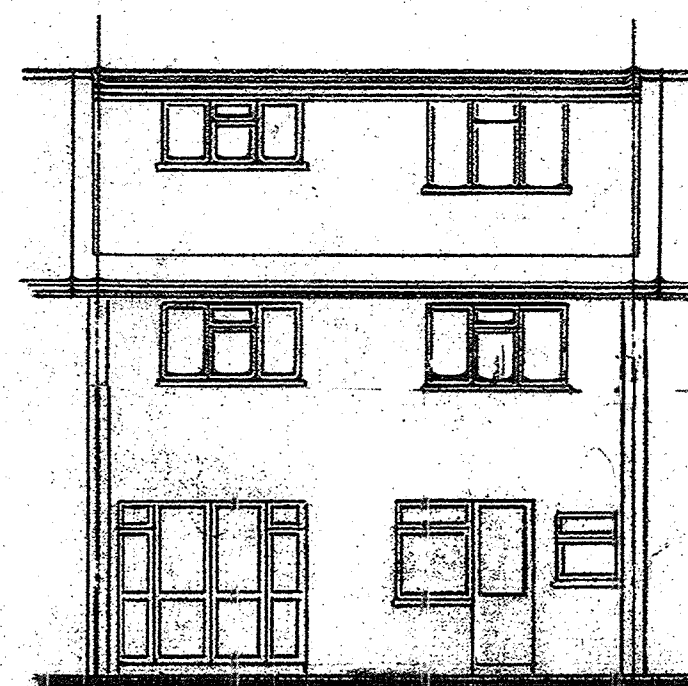


PROPOSED REAR ELEVATION.
(1:100)

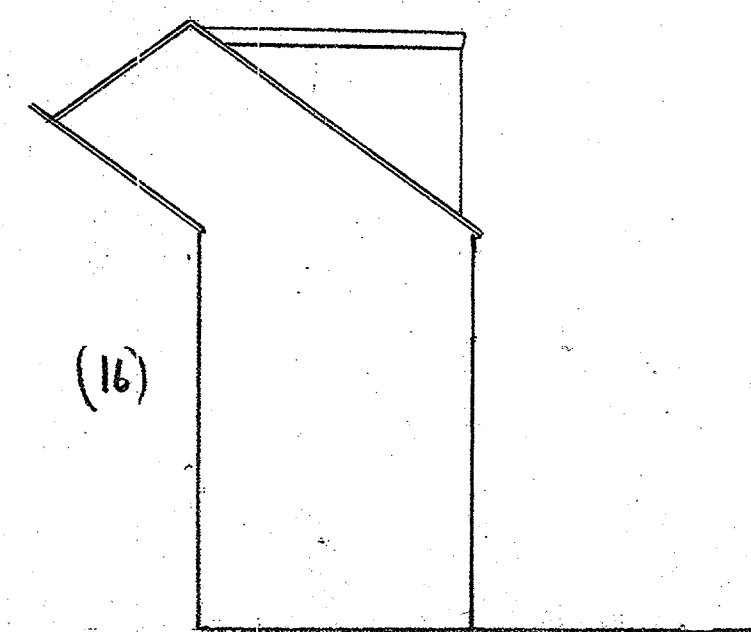


PROPOSED SIDE ELEVATION.
(1:100)

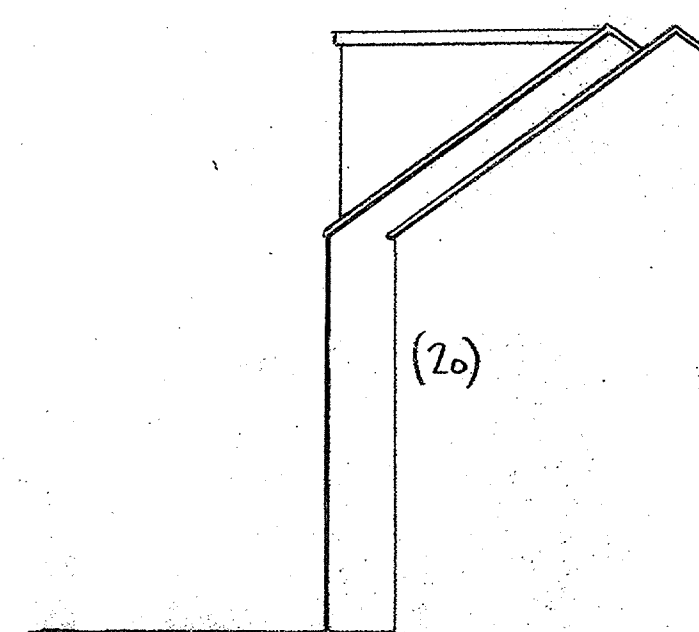

PROPOSED SIDE ELEVATION.
(1:100)

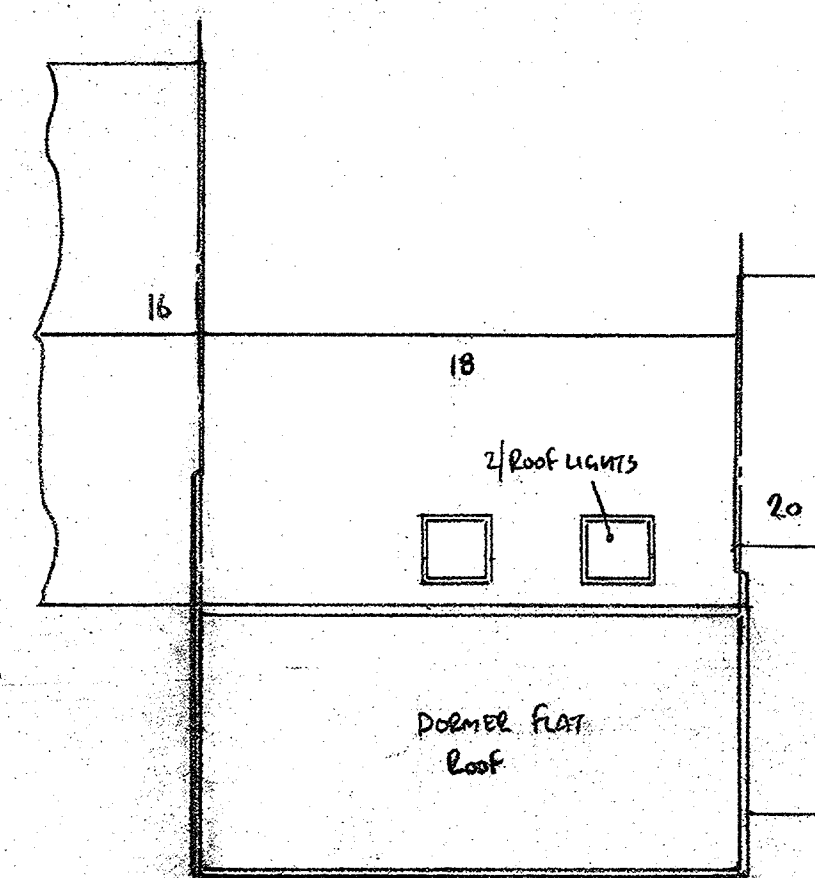

PROPOSED ROOF PLAN.
(1:100)

 

Note: New roof lights not to protrude above the existing roof by more than 150mm.

Rev A. roof light note added CPK/11/06/2019

Project:
18 De Salis Road, Hillingdon, UB10 0SP.
Proposed loft conversion with rear facing dormer.
Existing/proposed plans and elevations.

Contract No. 260419 Drawing No. 260419-02 (A1) Rev A.

Date: 1.5.19 Checked By:

Finish:
All materials and finishes to match existing.

Drawn By: CPK Scale: 1:50 & 1:100