



STONEFIELD PARK

FRAZER AVE

NOTES:


1. Do not scale **NOT FOR CONSTRUCTION.**
2. Report alldiscrepancies, errors and omissions.
3. Verify all demensions on site before commencing any work or preparing shop drawings.
4. All materials components and workmanship are to comply with the relevant British Standards Codes of Practice and appropriate manufacturers recommendations that from time to time shall apply
5. For specialist work see relevant drawings.

revision	date	notes
A	25.03.20	Roof dormer width reduced to 5300mm, general notes added.


project title
9 FRAZER AVE, RUISLIP, HA4 6UY

drwg title
PROPOSED SITE PLAN

scale 1:100	date 03/20	drwg no. 9 FA PP01A
drwg status PLANNING		

 


- NOTES:
- 1. Do not scale **NOT FOR CONSTRUCTION.**
 - 2. Report alldiscrepancies, errors and omissions.
 - 3. Verify all demensions on site before commencing any work or preparing shop drawings.
 - 4. All materials components and workmanship are to comply with the relevant British Standards Codes of Practice and appropriate manufacturers recommendations that from time to time shall apply
 - 5. For specialist work see relevant drawings.

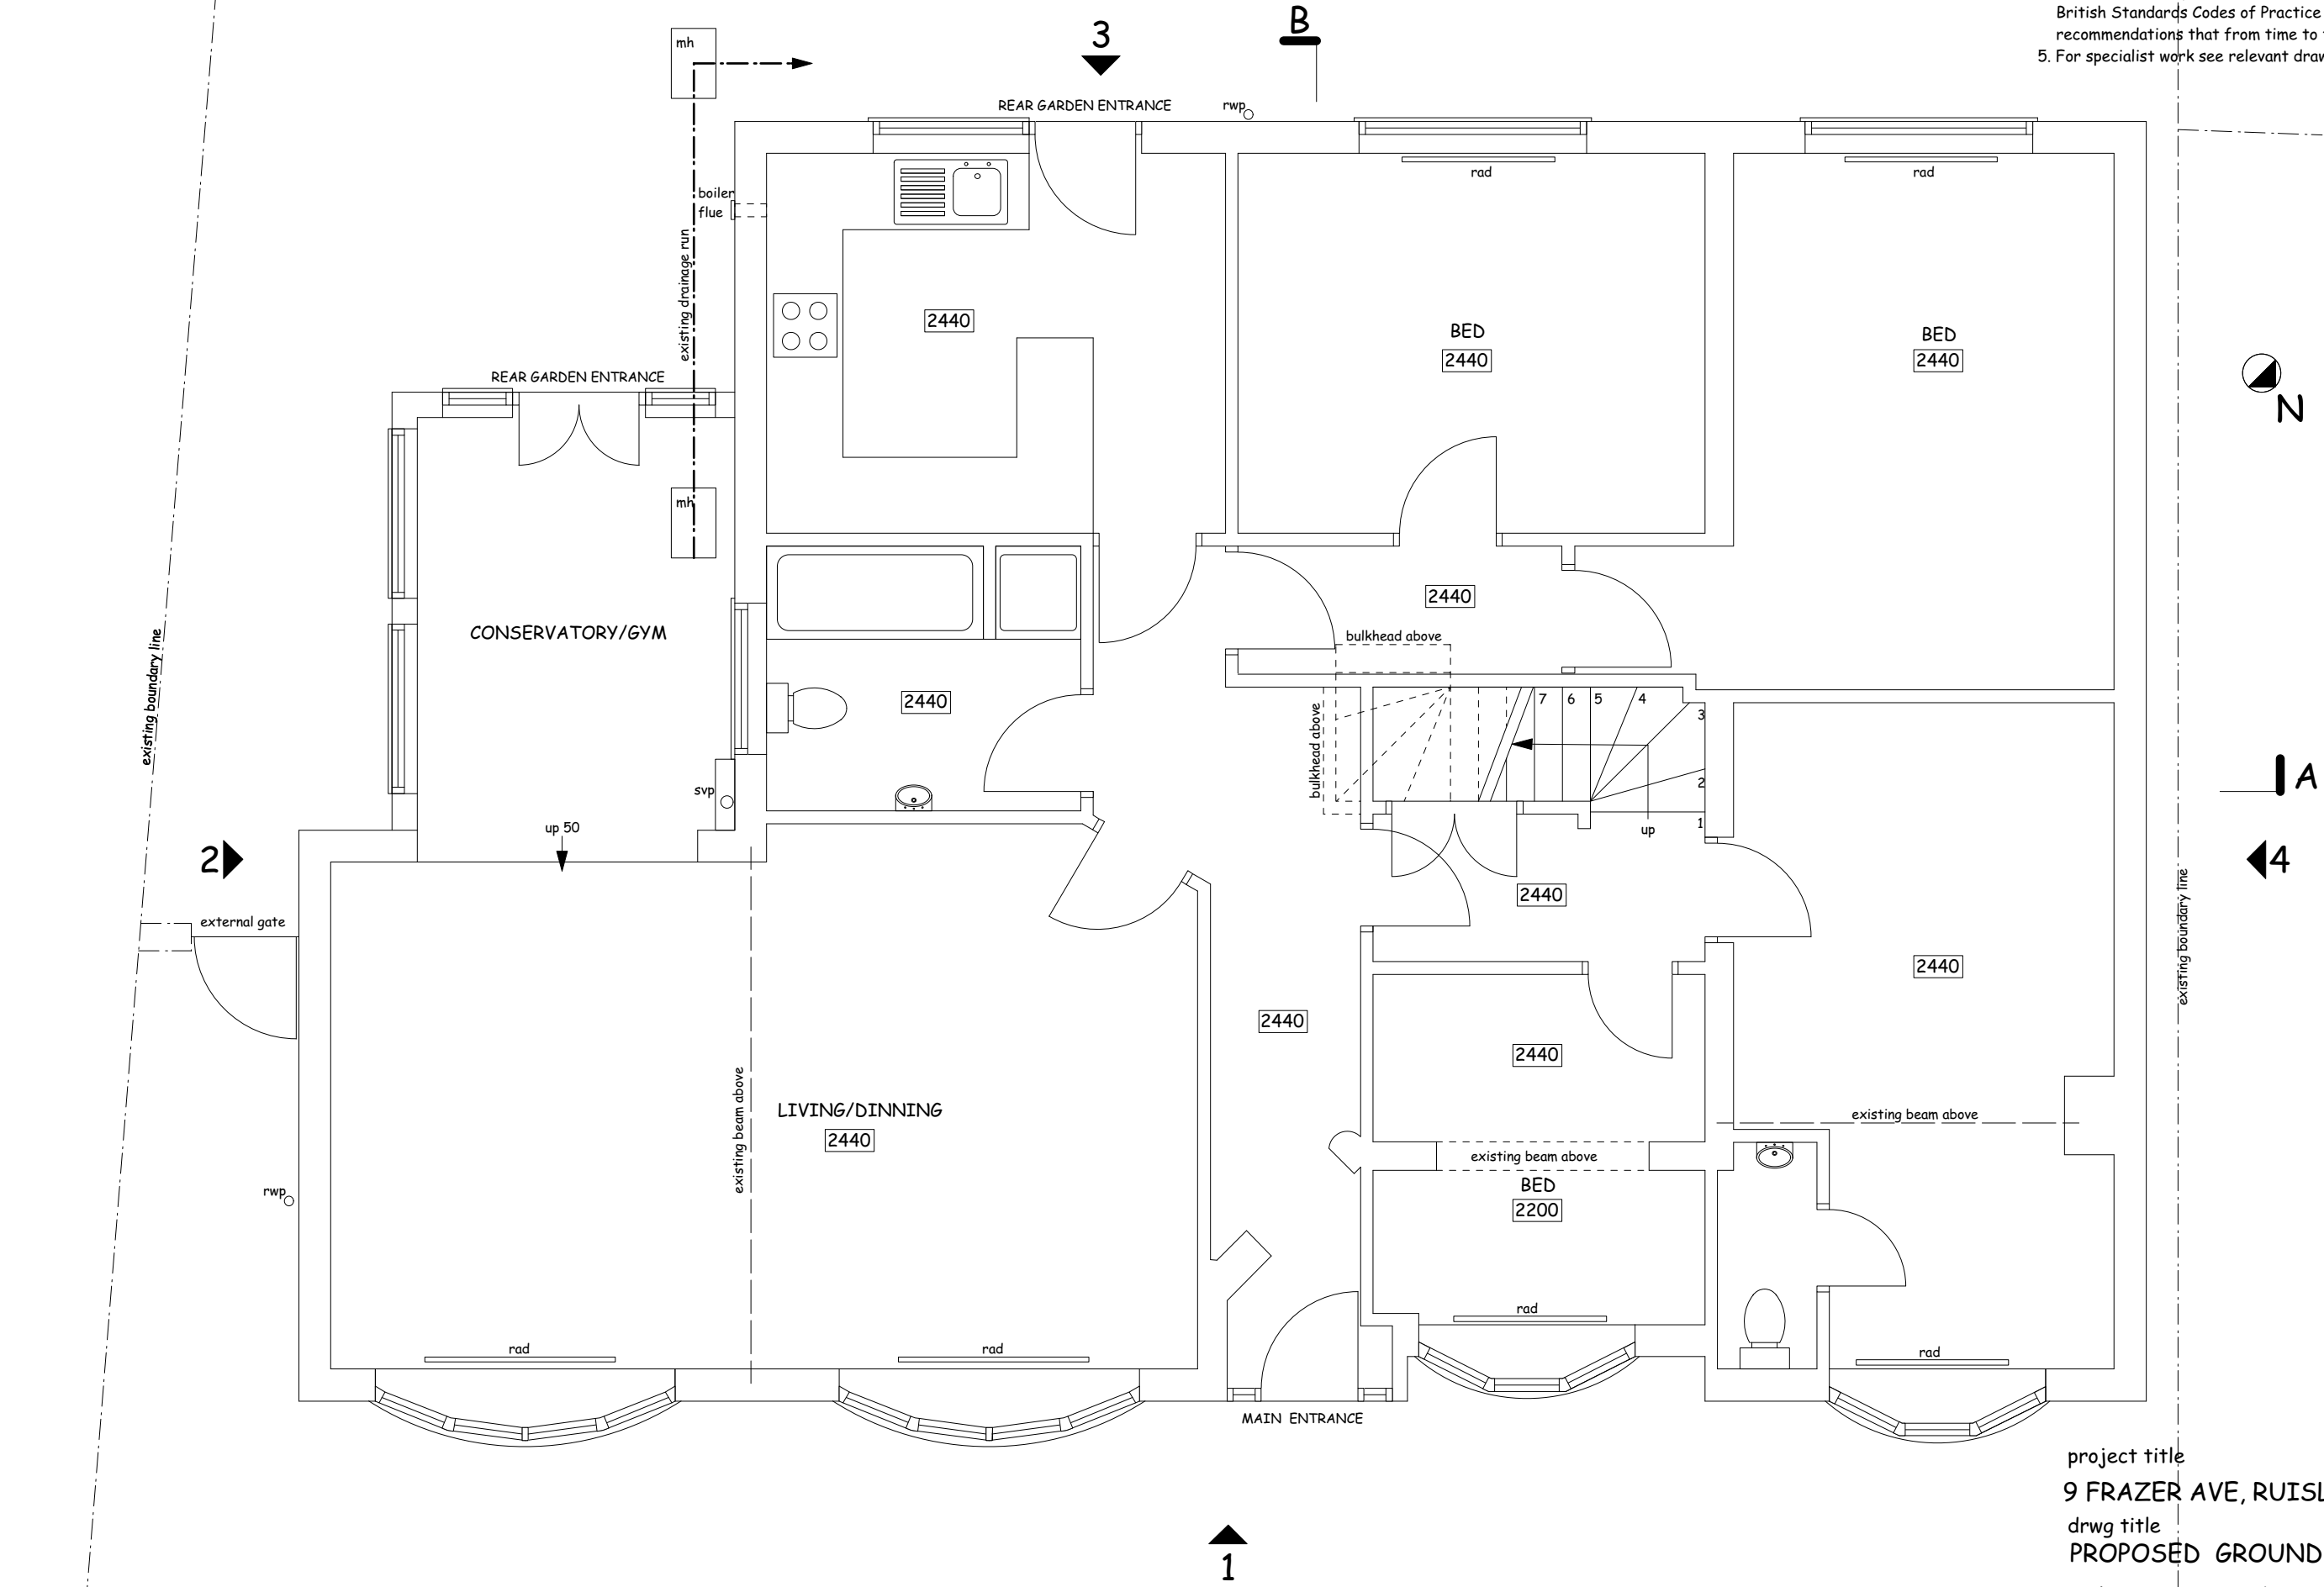


9 FA PP02 PROPOSED GROUND

project title
9 FRAZER AVE, RUISLIP, HA4 6UY
drwg title
PROPOSED GROUND
scale
1:50 @ A3
date
03/20
drwg no.
9 FA PP02
drwg status
PLANNING

 

- NOTES:
1. Do not scale. **NOT FOR CONSTRUCTION.**
 2. Report alldiscrepancies, errors and omissions.
 3. Verify all demensions on site before commencing any work or preparing shop drawings.
 4. All materials components and workmanship are to comply with the relevant British Standards Codes of Practice and appropriate manufacturers recommendations that from time to time shall apply
 5. For specialist work see relevant drawings.

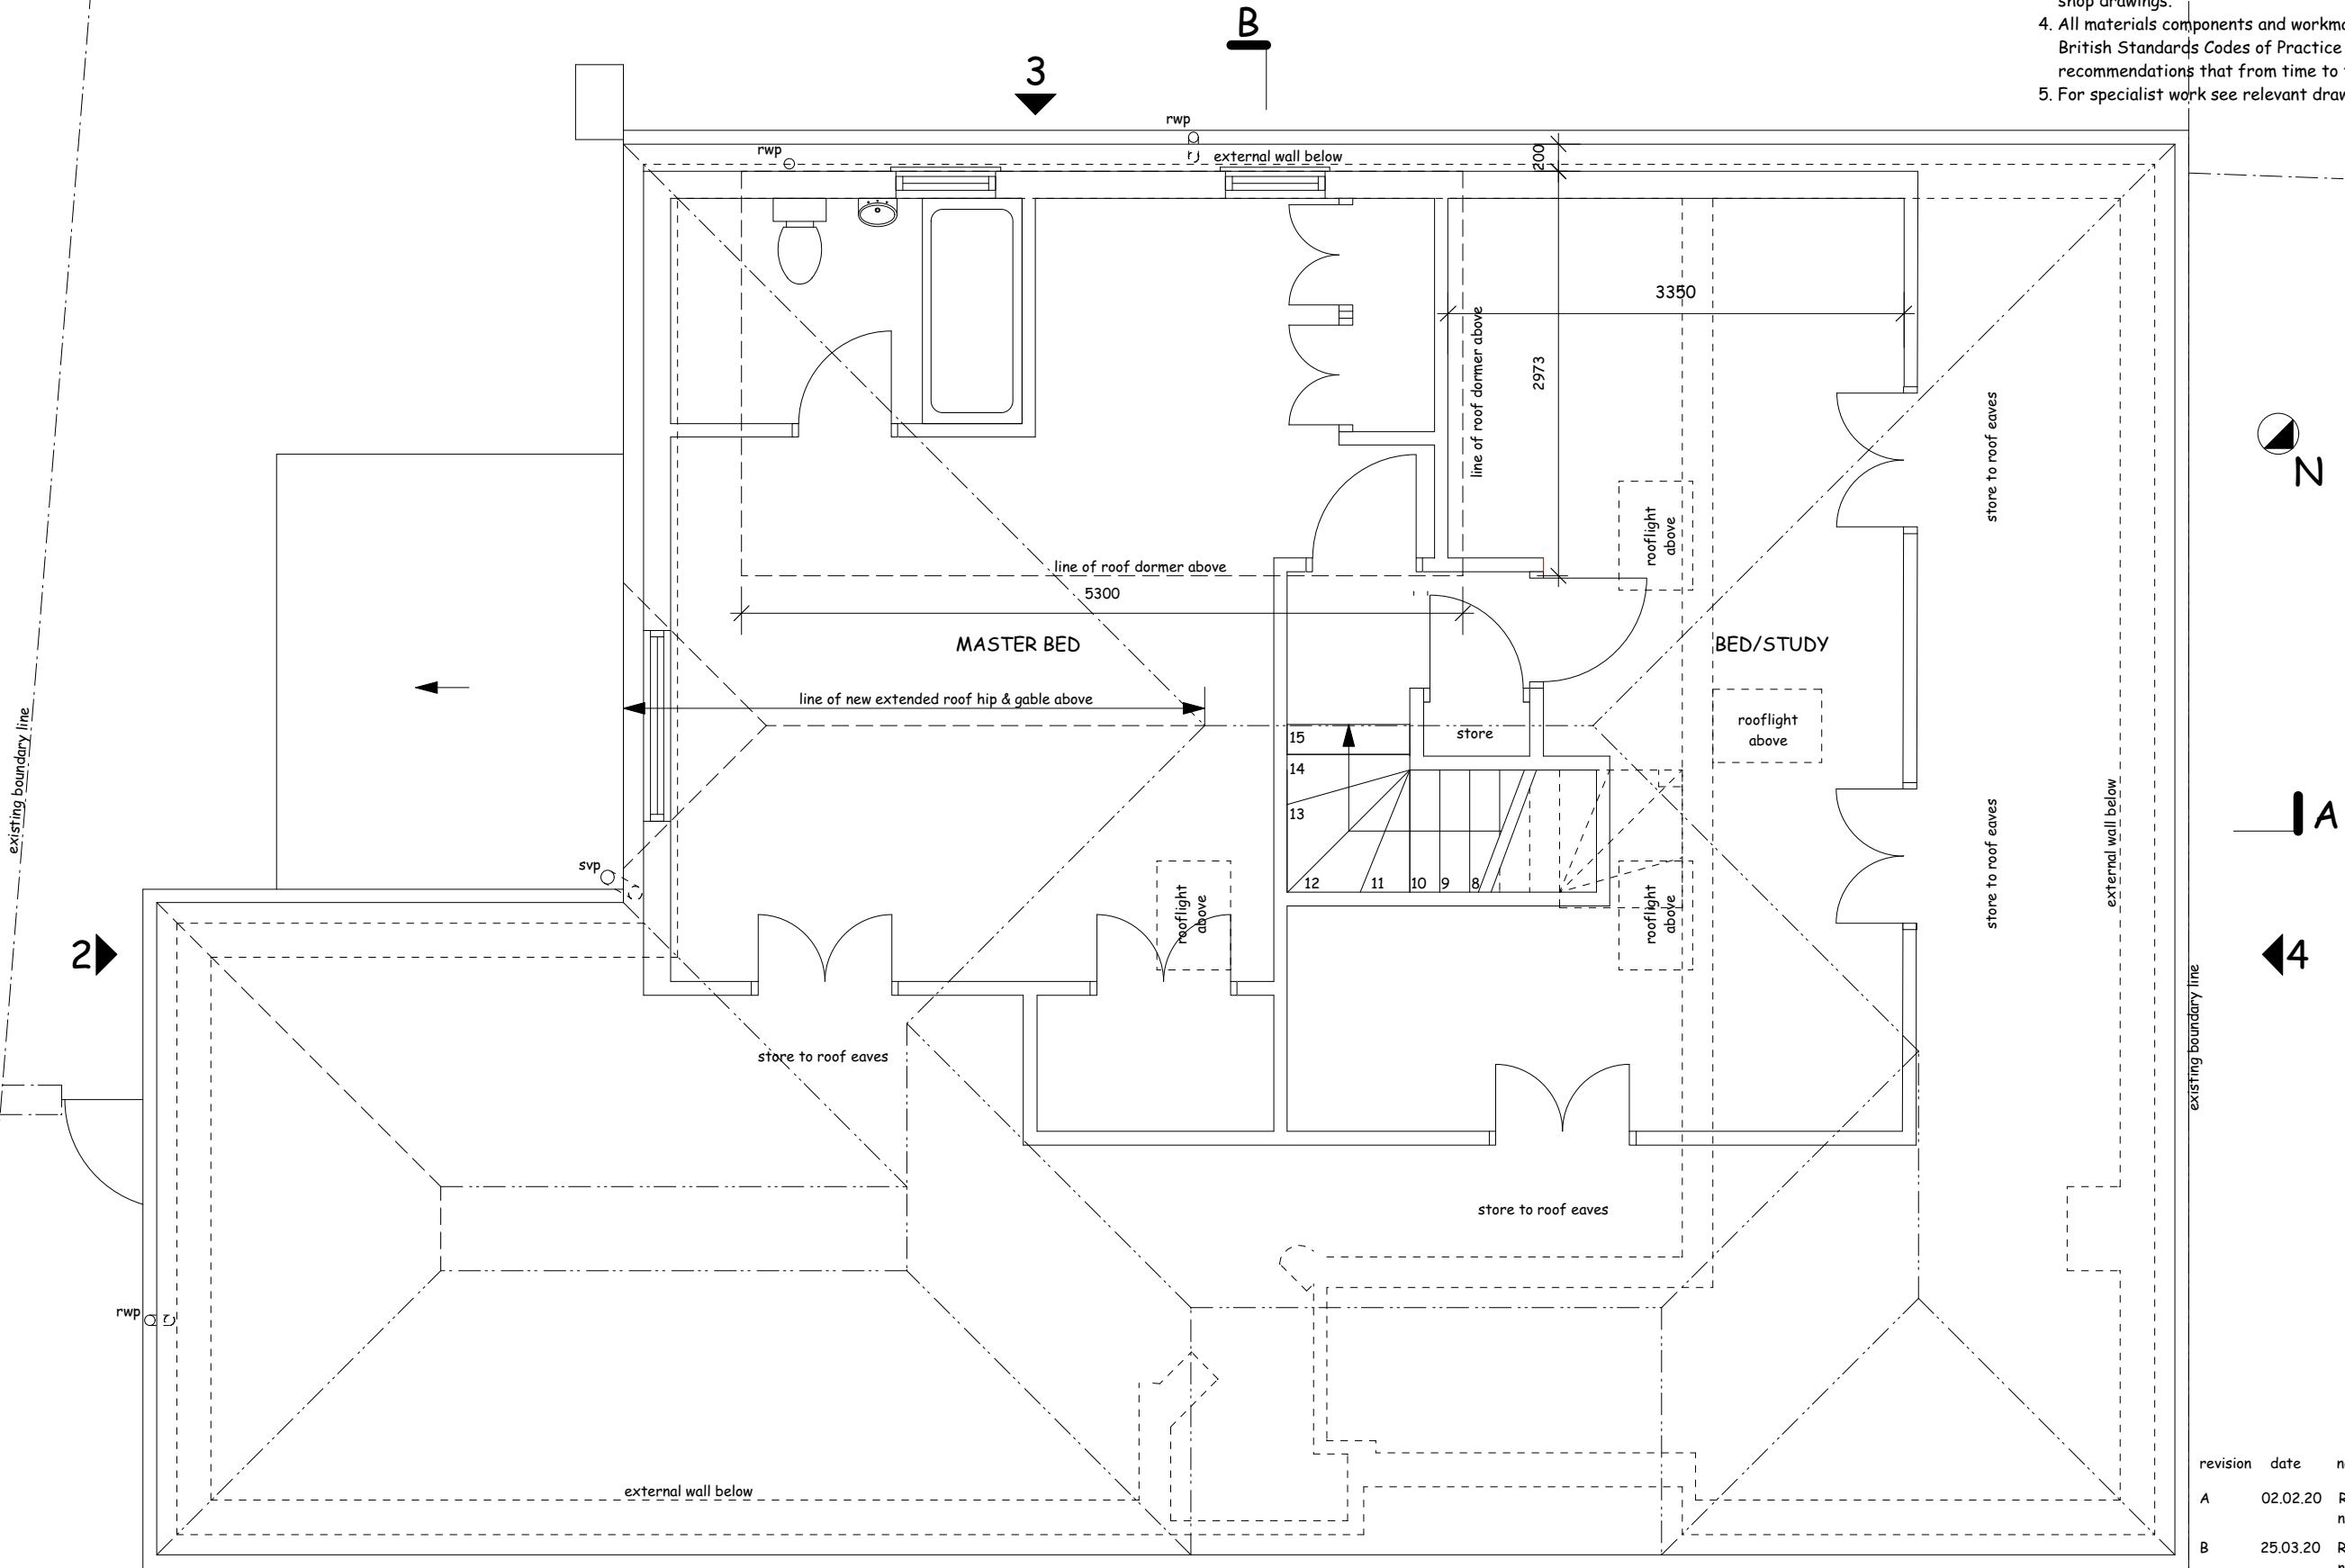

A

4


revision	date	notes
A	02.02.20	Roof dormer reduced to under 50m3, general notes added.
B	25.03.20	Roof dormer width reduced to 5300mm, general notes added.

project title
9 FRAZER AVE, RUISLIP, HA4 6UY
drwg title
PROPOSED ROOF LOFT


scale
1:50 @ A3
drwg status
PLANNING

date
03/20

drwg no.
9 FA PP03 B

 

- NOTES:
- 1. Do not scale. **NOT FOR CONSTRUCTION.**
 - 2. Report all discrepancies, errors and omissions.
 - 3. Verify all demensions on site before commencing any work or preparing shop drawings.
 - 4. All materials components and workmanship are to comply with the relevant British Standards Codes of Practice and appropriate manufacturers recommendations that from time to time shall apply
 - 5. For specialist work see relevant drawings.

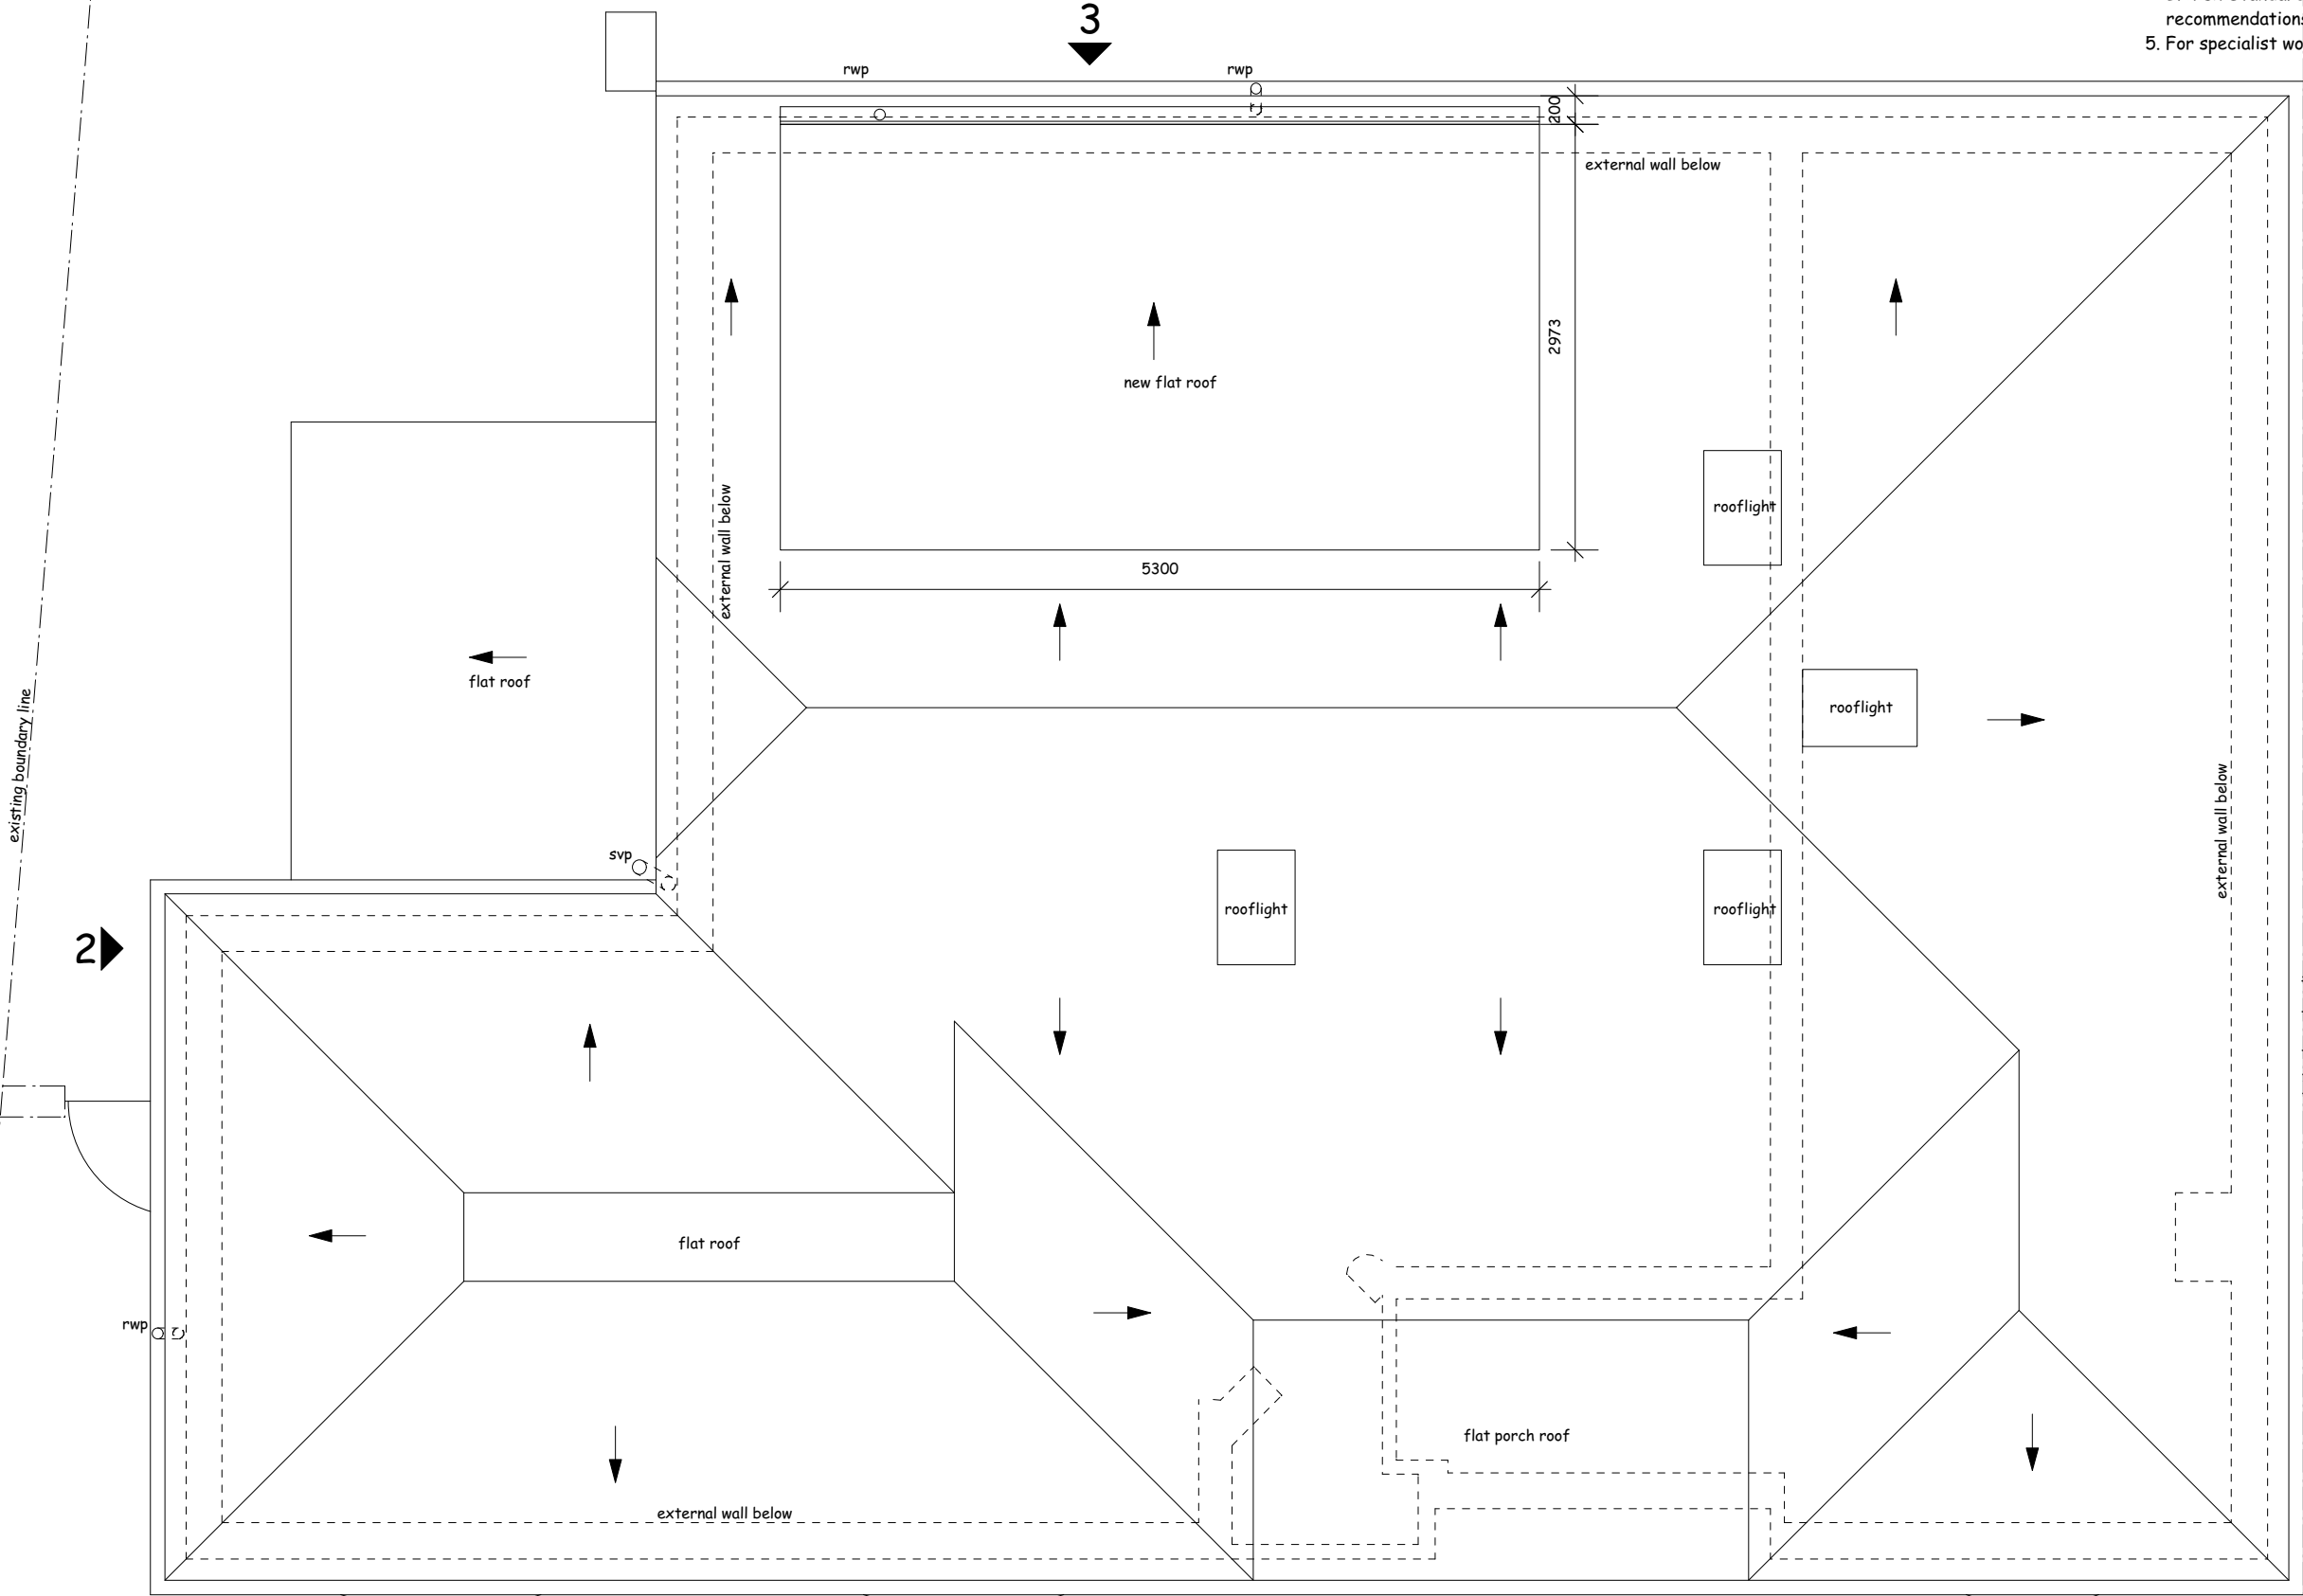

revision	date	notes
A	02.02.20	Roof dormer reduced to under 50m3, general notes added.
B	25.03.20	Roof dormer width reduced to 5300, general notes added.

project title
9 FRAZER AVE, RUISLIP, HA4 6UY
drwg title
PROPOSED ROOF
scale
1:50 @ A3
drwg status
PLANNING

date
03/20


drwg no.
9 FA PP04 B

1. Do not scale **NOT FOR CONSTRUCTION.**
2. Report all discrepancies, errors and omissions.
3. Verify all dimensions on site before commencing any work or preparing shop drawings.
4. All materials components and workmanship are to comply with the relevant British Standards Codes of Practice and appropriate manufacturers recommendations that from time to time shall apply
5. For specialist work see relevant drawings.




project title
9 FRAZER AVE, RUISLIP, HA4 6UY
drwg title
PROPOSED ELEVATION 1
scale
1:50 @ A3
date
03/20
drwg no
9 FA 1
drwg status
PLANNING

1. Do not scale **NOT FOR CONSTRUCTION.**
2. Report all discrepancies, errors and omissions.
3. Verify all dimensions on site before commencing any work or preparing shop drawings.
4. All materials components and workmanship are to comply with the relevant British Standards Codes of Practice and appropriate manufacturers recommendations that from time to time shall apply
5. For specialist work see relevant drawings.

 

scale	date	drwg no.
1:50 @ A3	03/20	9 FA PP06 B
drwg status		
PLANNING		

- NOTES:
- 1. Do not scale **NOT FOR CONSTRUCTION.**
 - 2. Report alldiscrepancies, errors and omissions.
 - 3. Verify all demensions on site before commencing any work or preparing shop drawings.
 - 4. All materials components and workmanship are to comply with the relevant British Standards Codes of Practice and appropriate manufacturers recommendations that from time to time shall apply
 - 5. For specialist work see relevant drawings.

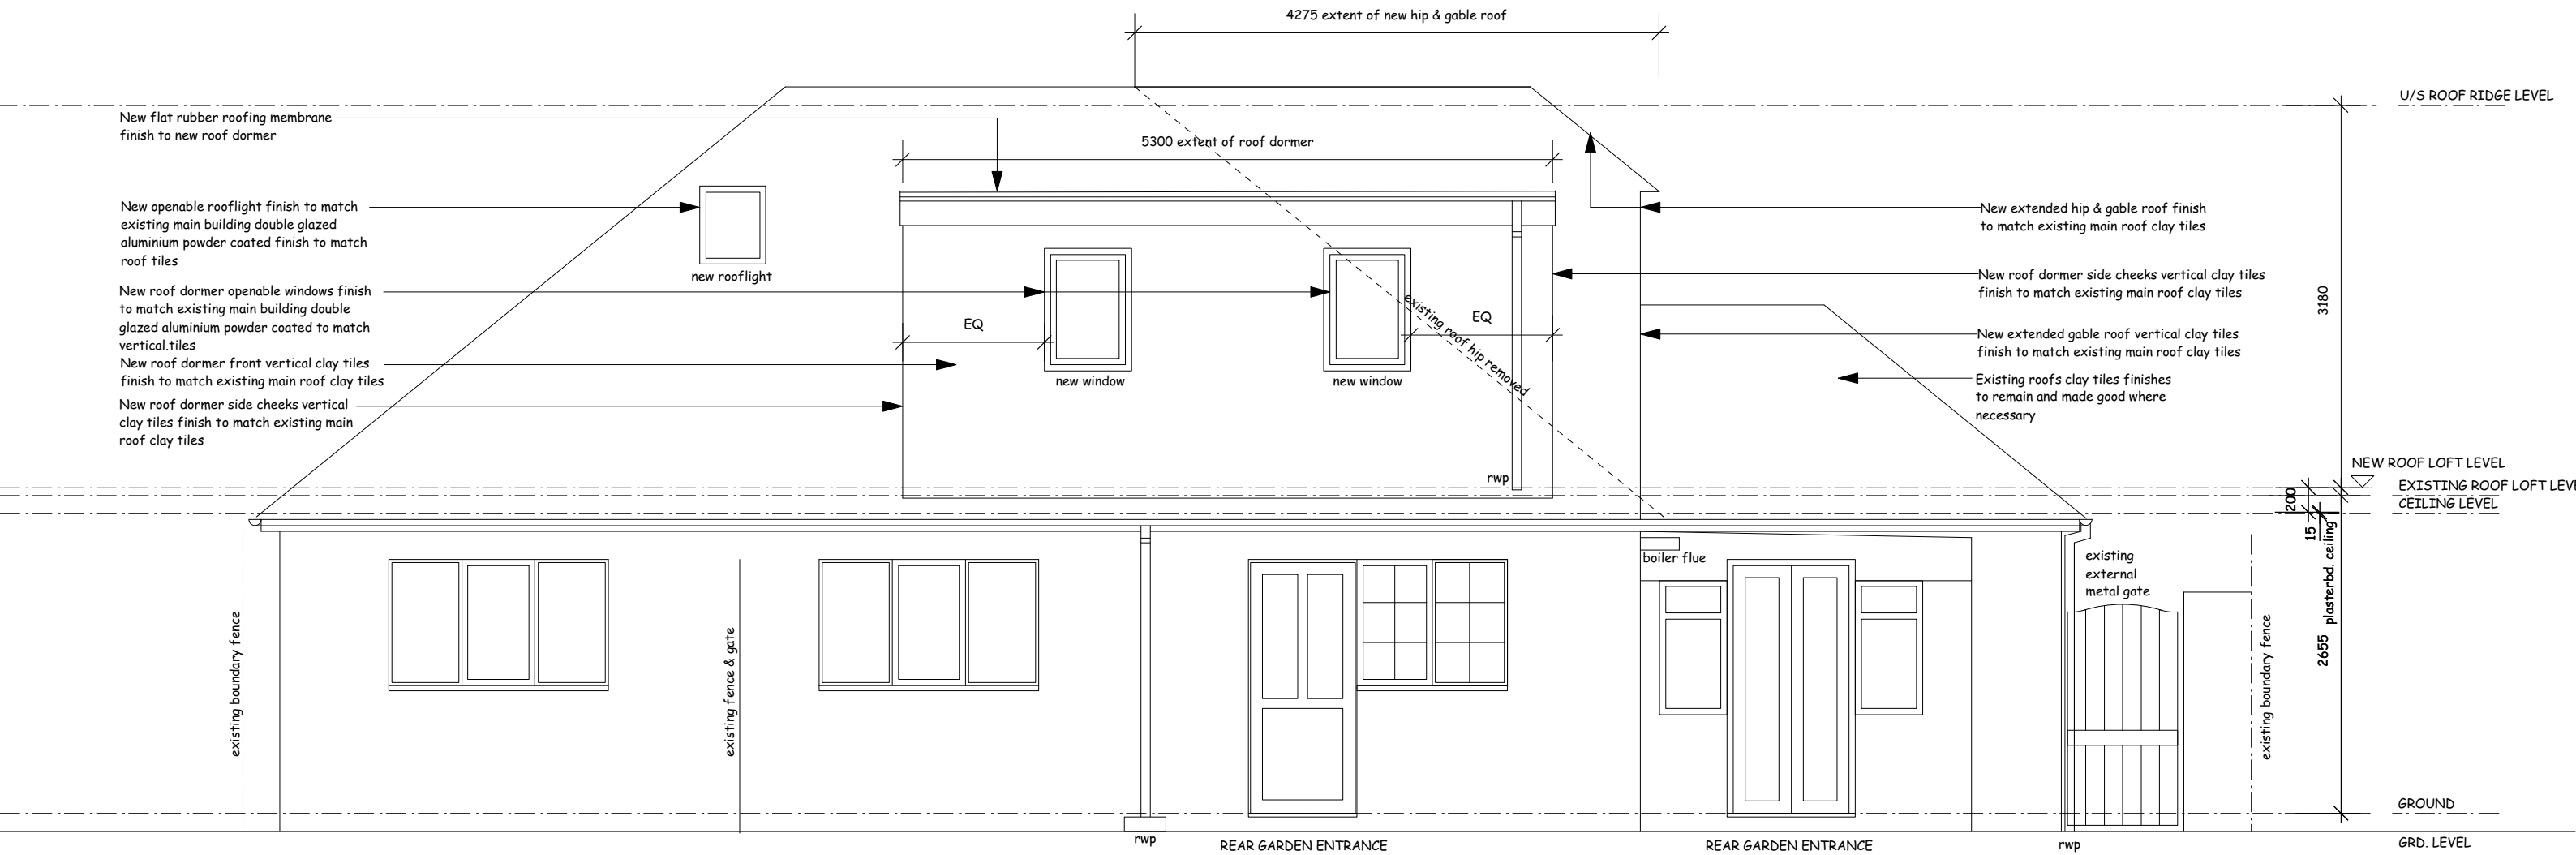

revision	date	notes
A	02.02.20	Roof dormer reduced to under 50m3, general notes added.
B	25.03.20	Roof dormer width reduced to 5300mm.

project title
9 FRAZER AVE, RUISLIP, HA4 6UY

drwg title
PROPOSED ELEVATION 3


scale
1:50 @ A3

date
03/20

drwg no.
9 FA PP07 B

drwg status
PLANNING

- NOTES:
1. Do not scale **NOT FOR CONSTRUCTION.**
 2. Report alldiscrepancies, errors and omissions.
 3. Verify all demensions on site before commencing any work or preparing shop drawings.
 4. All materials components and workmanship are to comply with the relevant British Standards Codes of Practice and appropriate manufacturers recommendations that from time to time shall apply
 5. For specialist work see relevant drawings.

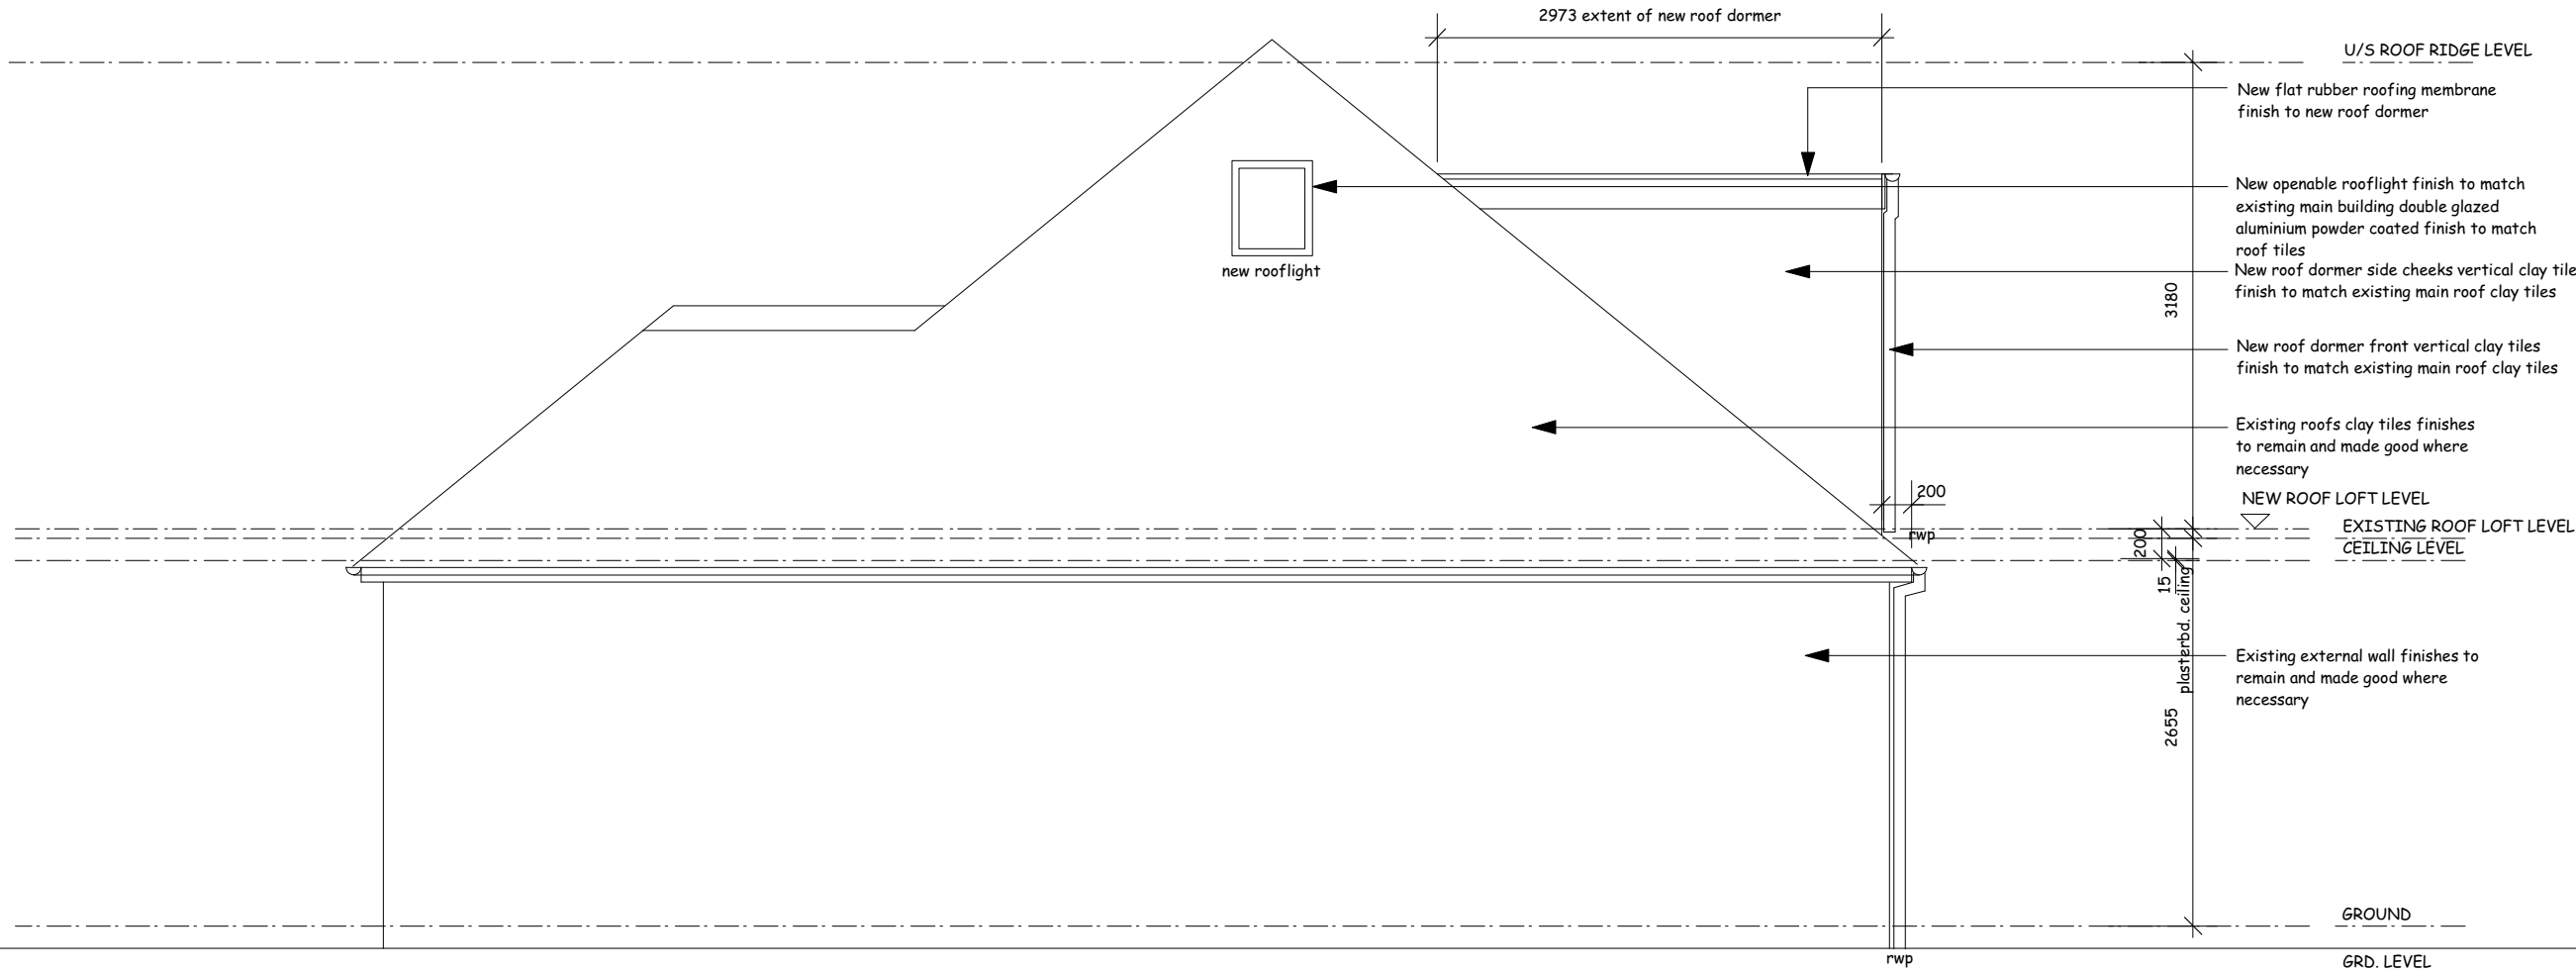


revision	date	notes
A	02.02.20	Roof dormer reduced to under 50m3, general notes added.

project title
9 FRAZER AVE, RUISLIP, HA4 6UY
drwg title
PROPOSED ELEVATION 3

scale
1:50 @ A3
date
03/20
drwg no.
9 FA PP08 A
drwg status
PLANNING

1. Do not scale **NOT FOR CONSTRUCTION.**
2. Report all discrepancies, errors and omissions.
3. Verify all dimensions on site before commencing any work or preparing shop drawings.
4. All materials components and workmanship are to comply with the relevant British Standards Codes of Practice and appropriate manufacturers recommendations that from time to time shall apply
5. For specialist work see relevant drawings.

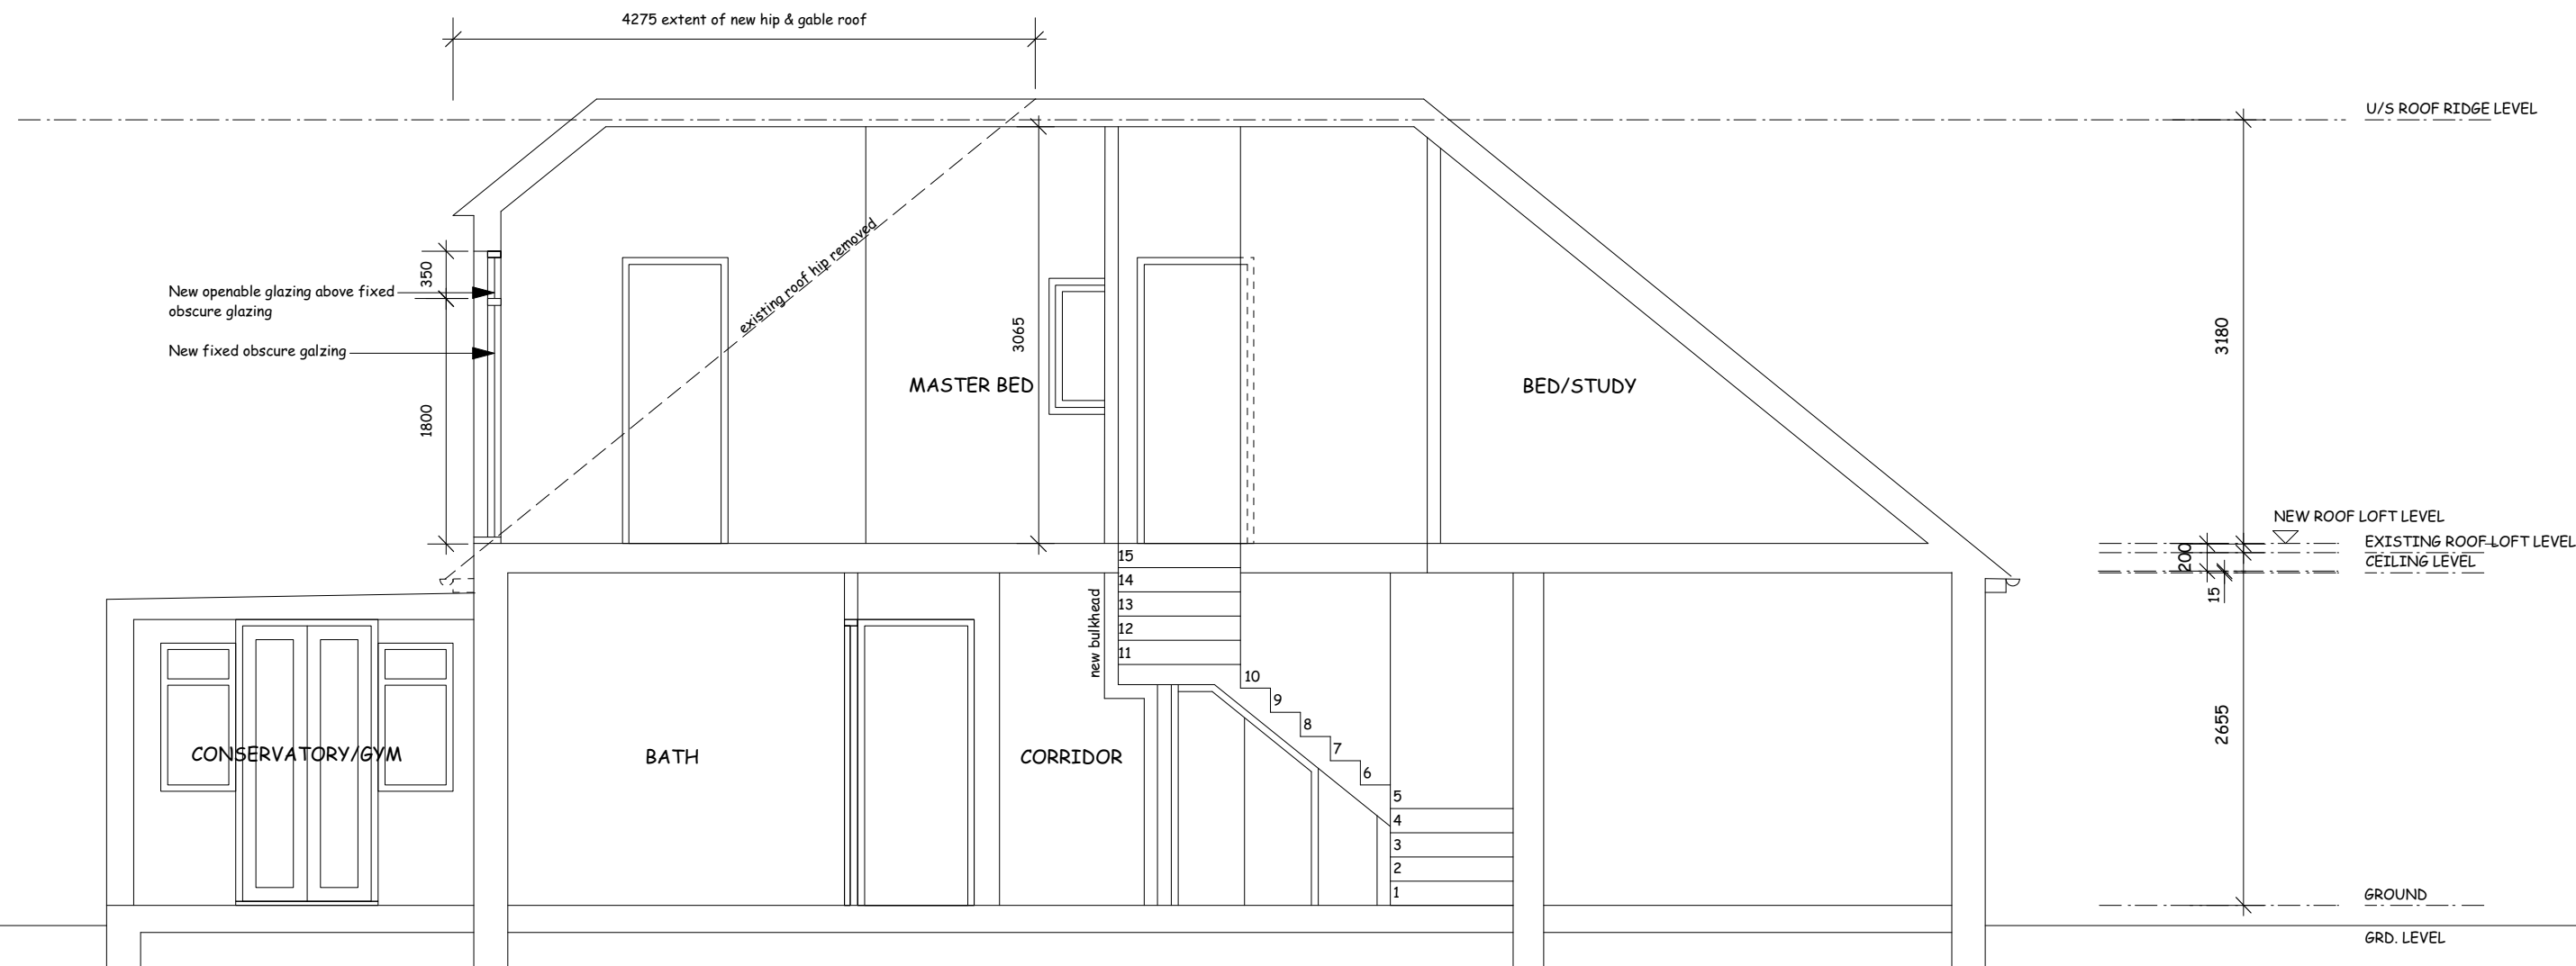


revision	date	notes
A	25.03.20	General notes added.

project title
9 FRAZER AVE, RUISLIP, HA4 6UY
dwg title
PROPOSED SECTION A

scale	date	drwg no.
1:50 @ A3	03/20	9 FA PP09A
drwg status		
PLANNING		

- NOTES:
1. Do not scale **NOT FOR CONSTRUCTION.**
 2. Report alldiscrepancies, errors and omissions.
 3. Verify all demensions on site before commencing any work or preparing shop drawings.
 4. All materials components and workmanship are to comply with the relevant British Standards Codes of Practice and appropriate manufacturers recommendations that from time to time shall apply
 5. For specialist work see relevant drawings.

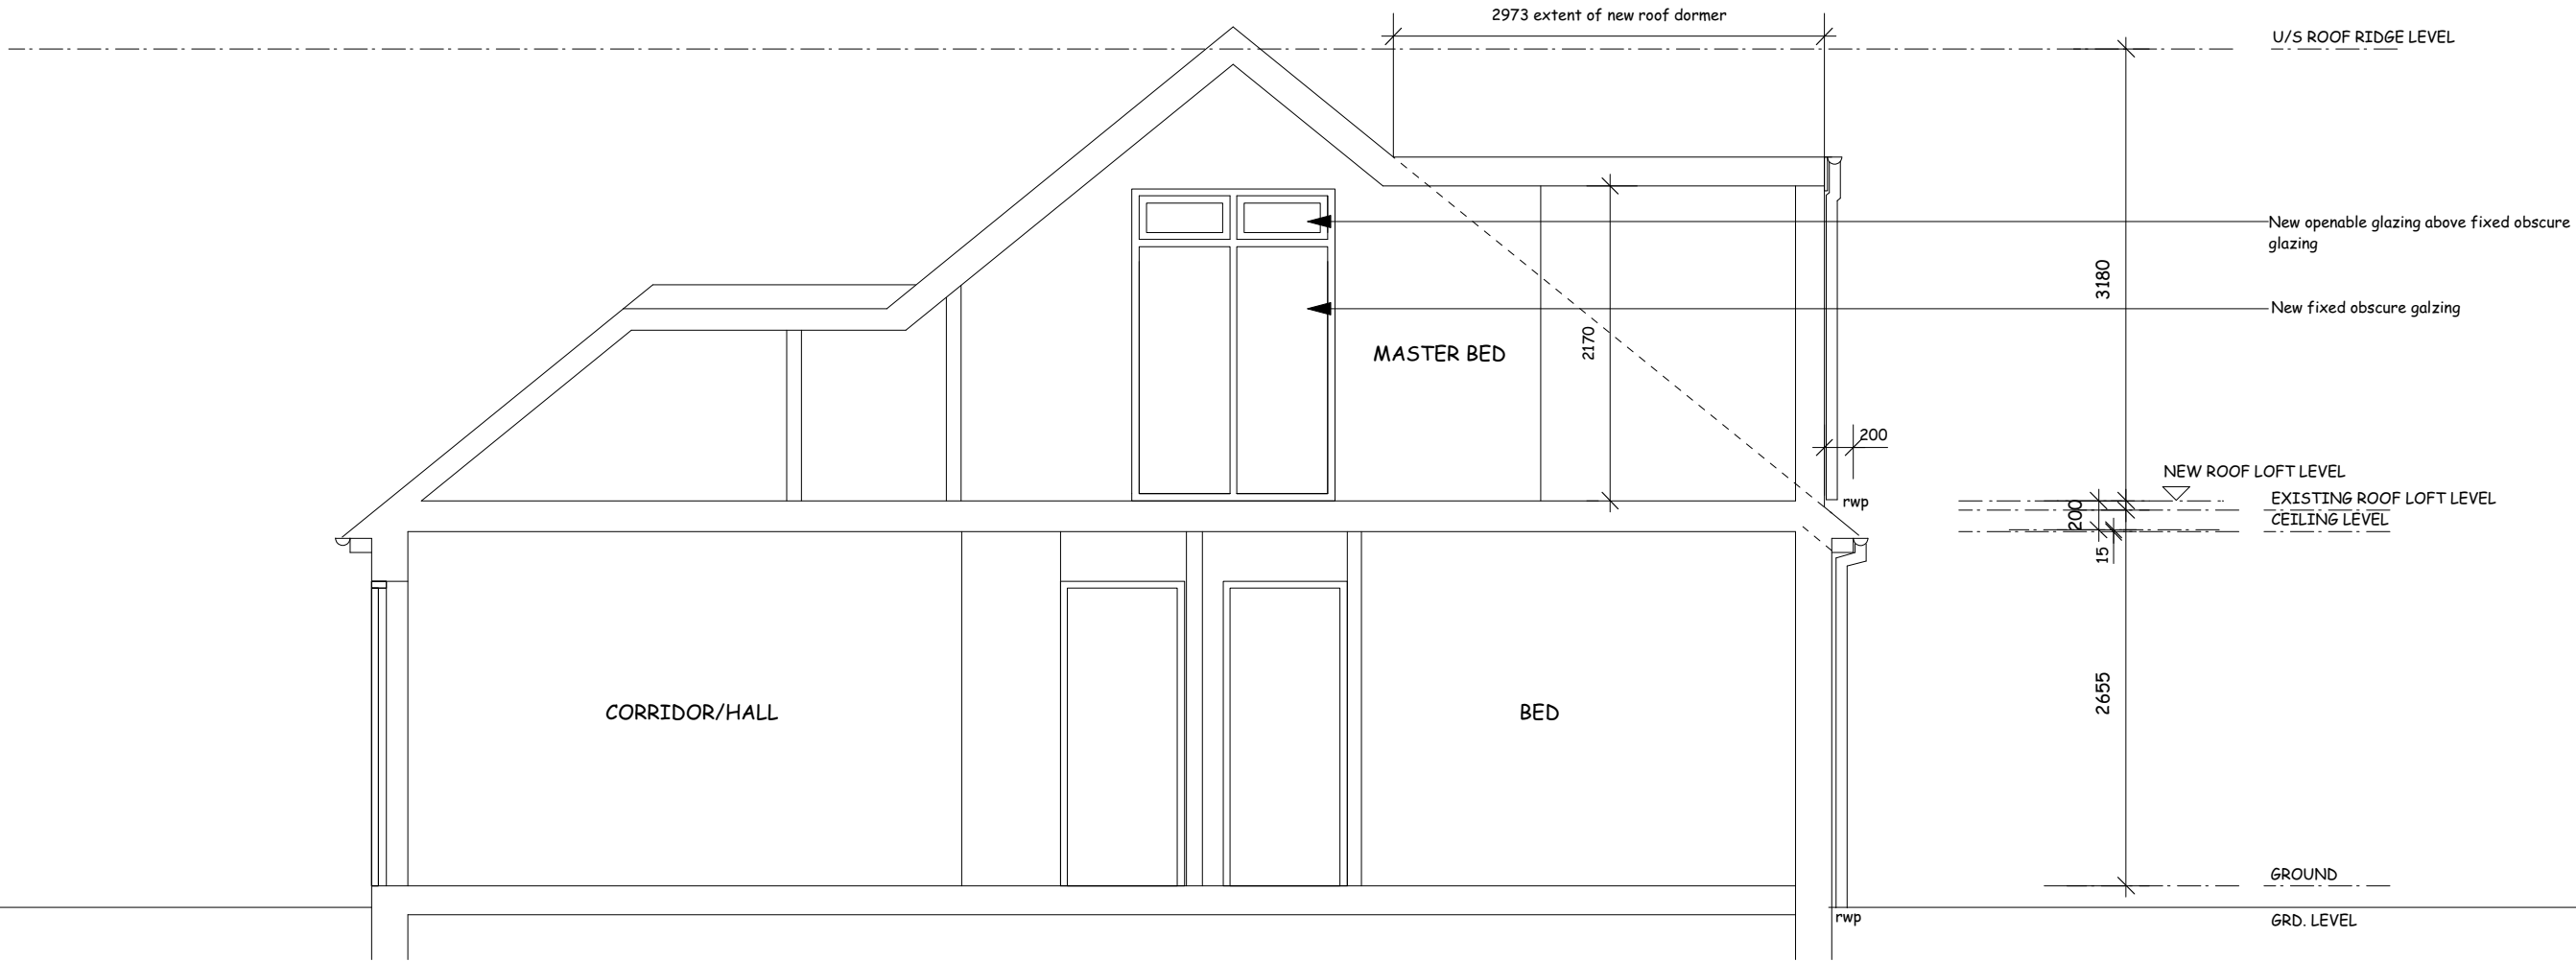

revision	date	notes
A	02.02.20	Roof dormer reduced to under 50m3, general notes added.

project title
9 FRAZER AVE, RUISLIP, HA4 6UY
drwg title
PROPOSED SECTION B

scale 1:50 @ A3	date 03/20	drwg no. 9 FA PP10 A
drwg status PLANNING		