

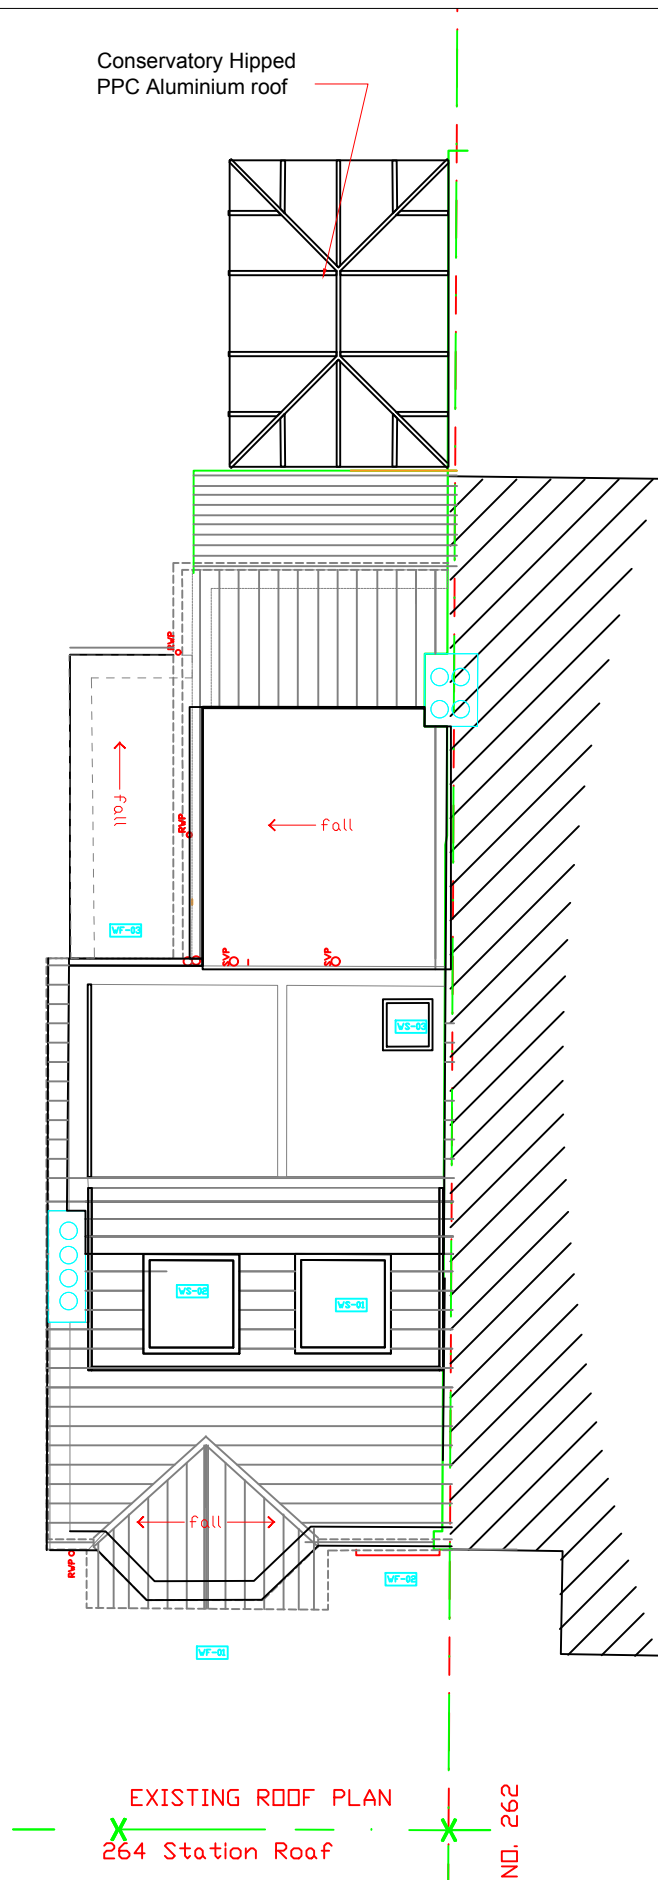


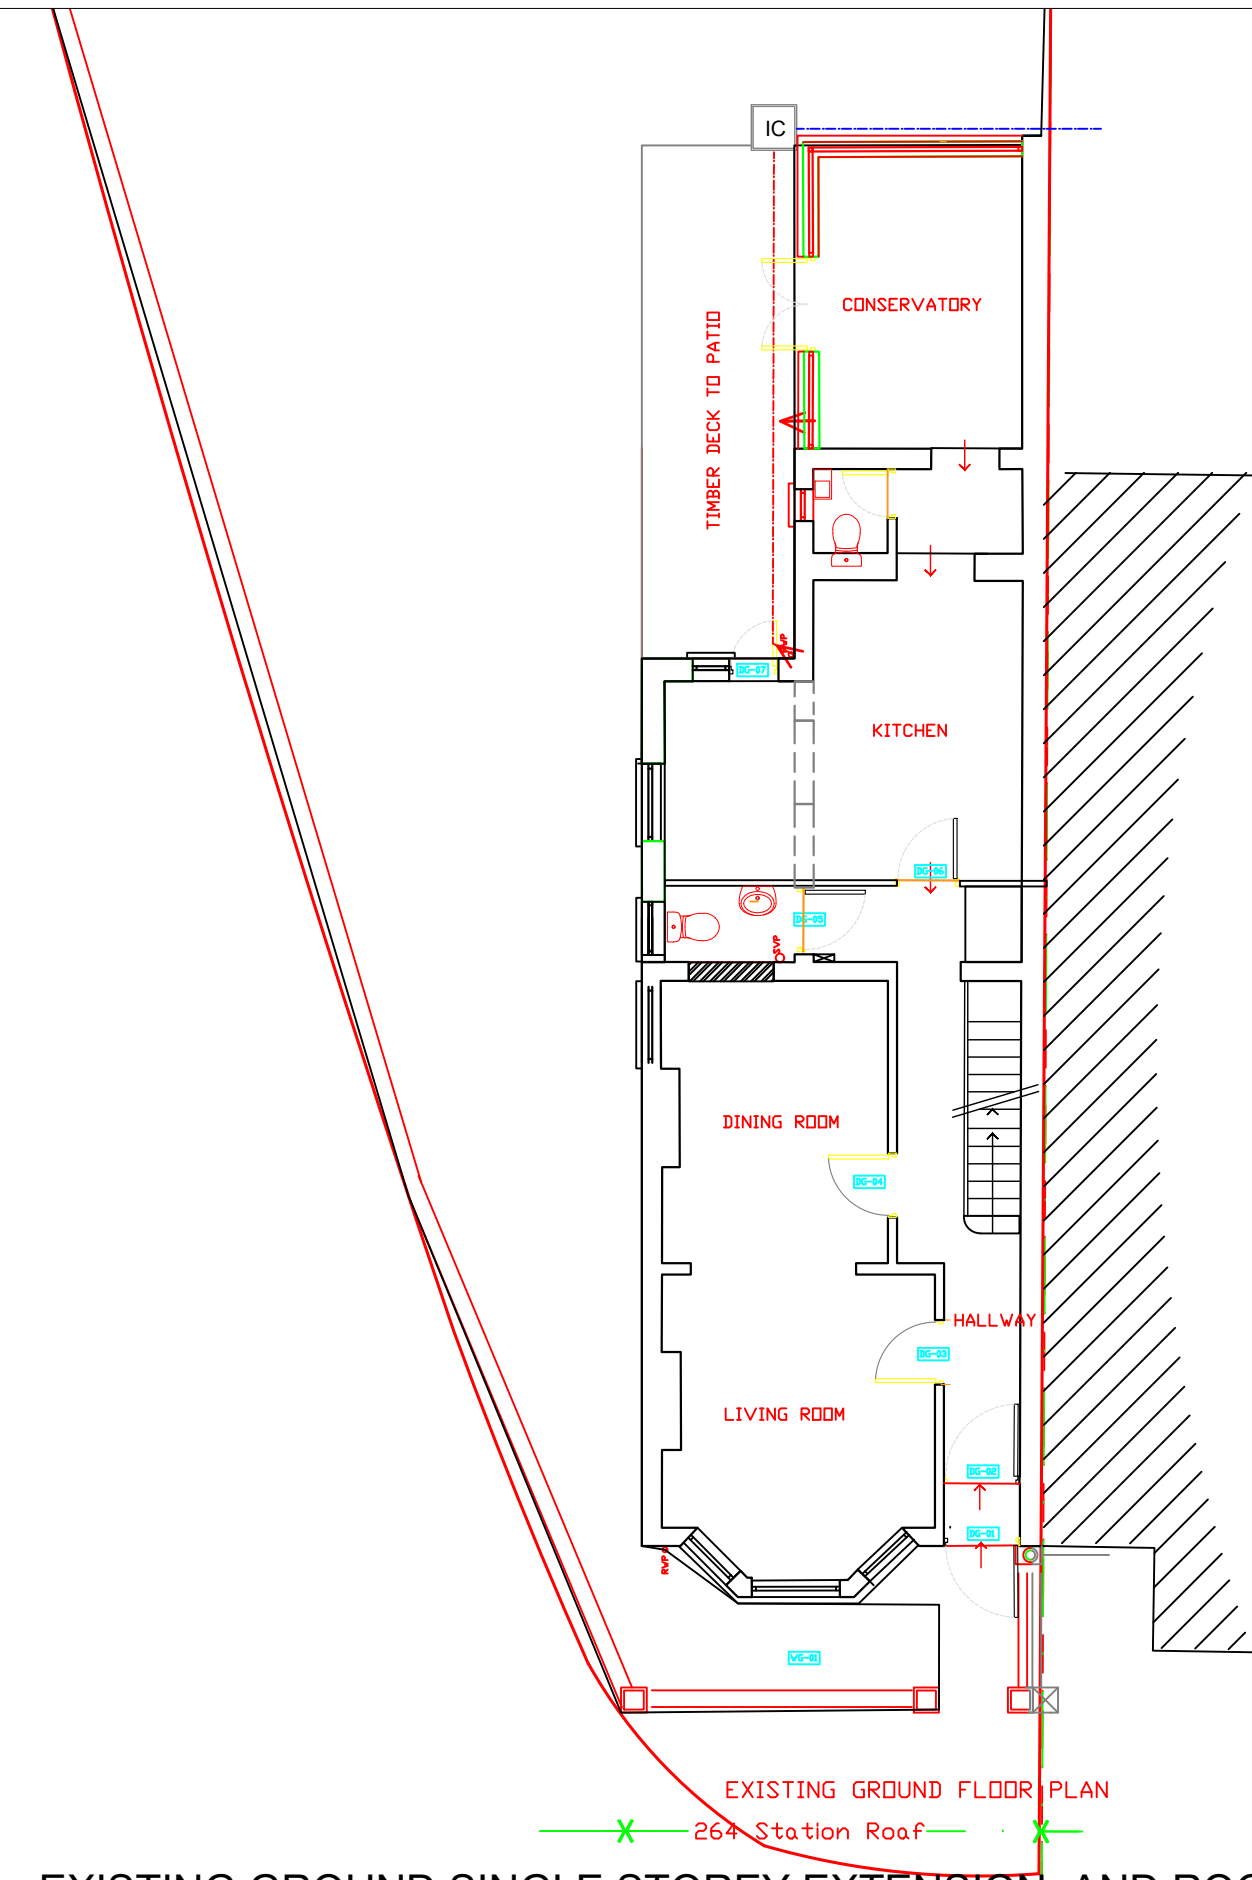

## EXISTING GROUND SINGLE STOREY EXTENSION AND ROOF PLANS

 

Amendments in accordance with Planning Department comments - 27/10/21 - Rev A

**Cre8:Portfolio** ☐ ☐ ☐ **C8:P**  
ARCHITECTURE . INTERIOR DESIGN . PROJECT MANAGEMENT  
63 Twyford Road Harrow, HA2 0SH  
M +44(0)7855956063  
E gocreate@cre8portfolio.com  
W www.cre8portfolio.com

NOTE: Do not scale off drawings. Read in conjunction with associated information. All dimensions are to be checked on site by the Contractor prior to order of materials and commencement of works on site, discrepancies shall be referred to the Architect for clarifications following site check measurements. Supply of the drawing in digital form is for convenience only and no reliance may be placed on any data in digital form. All data must be checked against hard copy. This drawing is issued for Statutory Application and Design Intent only and not for construction unless stated. All Materials, Methods of Storage, and installation shall be in accordance with the current British Standards, Approved Codes of Practice, as well as Manufacturer's recommendations and other recognised Certification.

**Site Address**  
264 Station Road  
Hayes  
UB3 4AN

**Client**  
Mr & Mrs Basterfield

**Project Title**  
Semi Detached Single family  
House

**Drawing Sheet**  
PERMITTED FLOOR + ROOF  
PLANS  
**Drawn by**  
DJ  
**Checked by**  
AD

**Project number**  
010921  
**Scale**  
1:100@A3

**Drawing number**  
FPL 201  
**Revision**  
A

**Purpose**  
Full Planning Permission  
Application Only  
**Date**  
September 2021

