



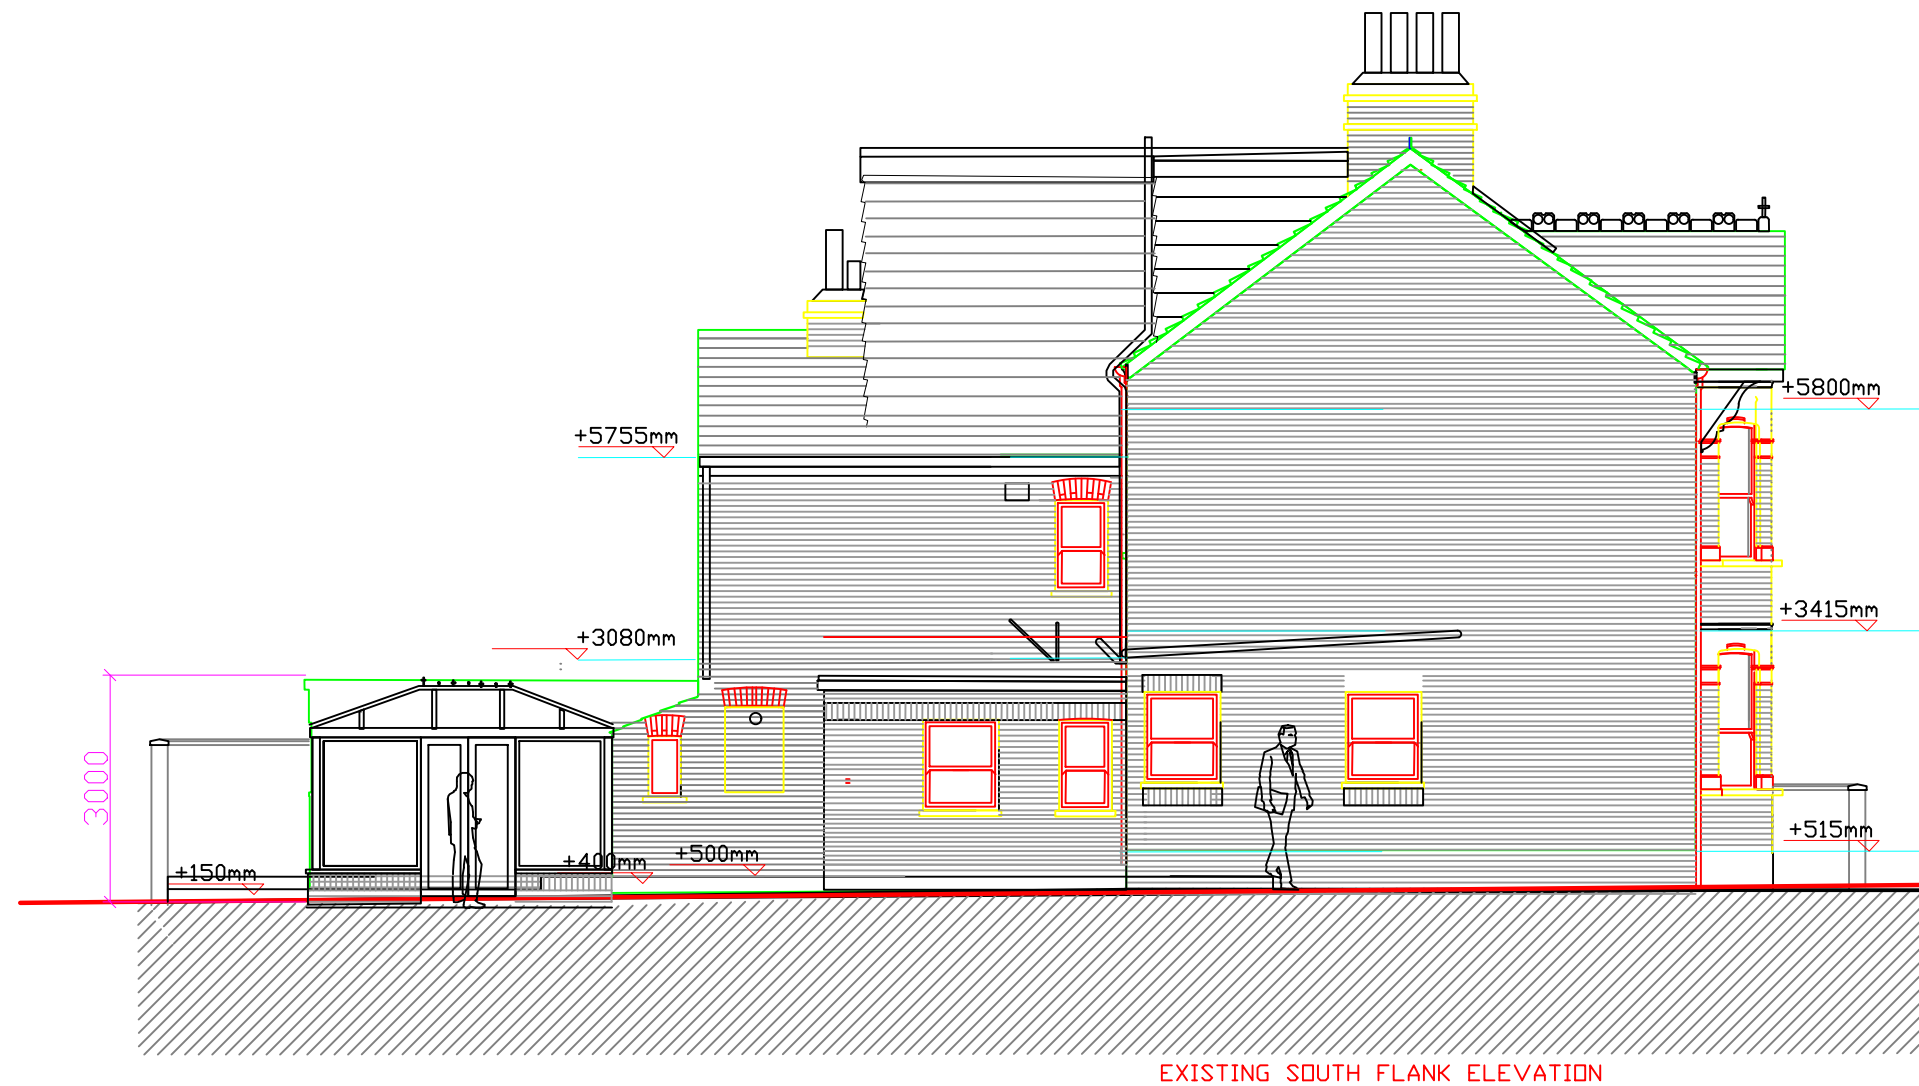

EXISTING FLANK AND REAR ELEVATION

 

Amendments in accordance with Planning Department comments - 27/10/21 - Rev A

Cre8:Portfolio ☐ ☐ ☐ C8:P
ARCHITECTURE . INTERIOR DESIGN . PROJECT MANAGEMENT
63 Twyford Road Harrow, HA2 0SH
M +44(0)7855956063
E gcreate@cre8portfolio.com
W www.cre8portfolio.com

NOTE: Do not scale off drawings. Read in conjunction with associated information. All dimensions are to be checked on site by the Contractor prior to order of materials and commencement of works on site, discrepancies shall be referred to the Architect for clarifications following site check measurements. Supply of the drawing in digital form is for convenience only and no reliance may be placed on any data in digital form. All data must be checked against hard copy. This drawing is issued for Statutory Application and Design Intent only and not for construction unless stated. All Materials, Methods of Storage, and installation shall be in accordance with the current British Standards, Approved Codes of Practice, as well as Manufacturer's recommendations and other recognised Certification.

Site Address
264 Station Road
Hayes
UB3 4AN

Client
Mr & Mrs Basterfield

Project Title
Semi Detached Single family
House

Drawing Sheet
PERMITTED REAR AND
FLANK ELEVATION
Drawn by
DJ

Checked by
AD

Project number
010921
Scale
1:100@A3

Drawing number
FPL 202
Revision
A

Purpose
Permitted Development Application
Date
July 2020

