


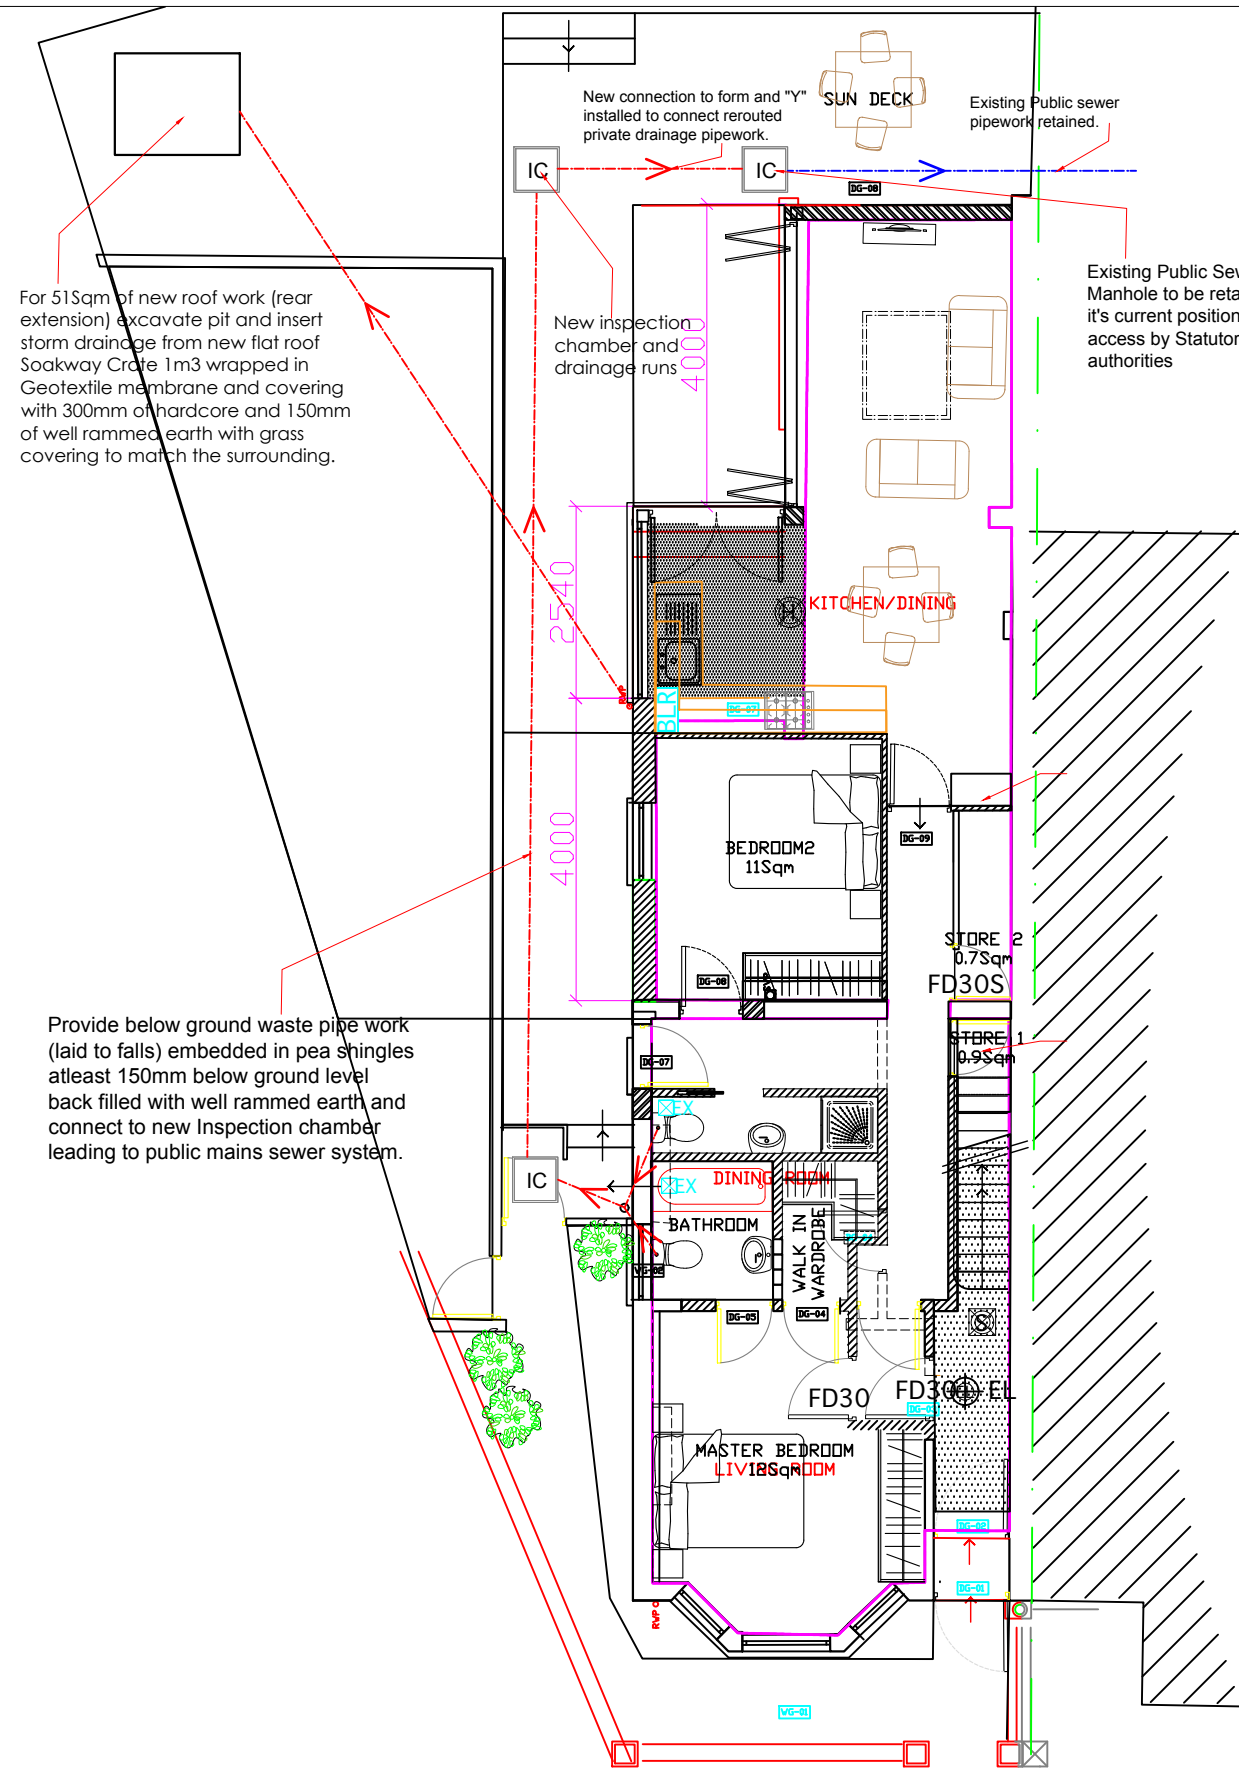


PROPOSED GROUND FLOOR PLAN

264 Station Roaf

262


PROPOSED GROUND SINGLE STOREY EXTENSION AND ROOF PLANS

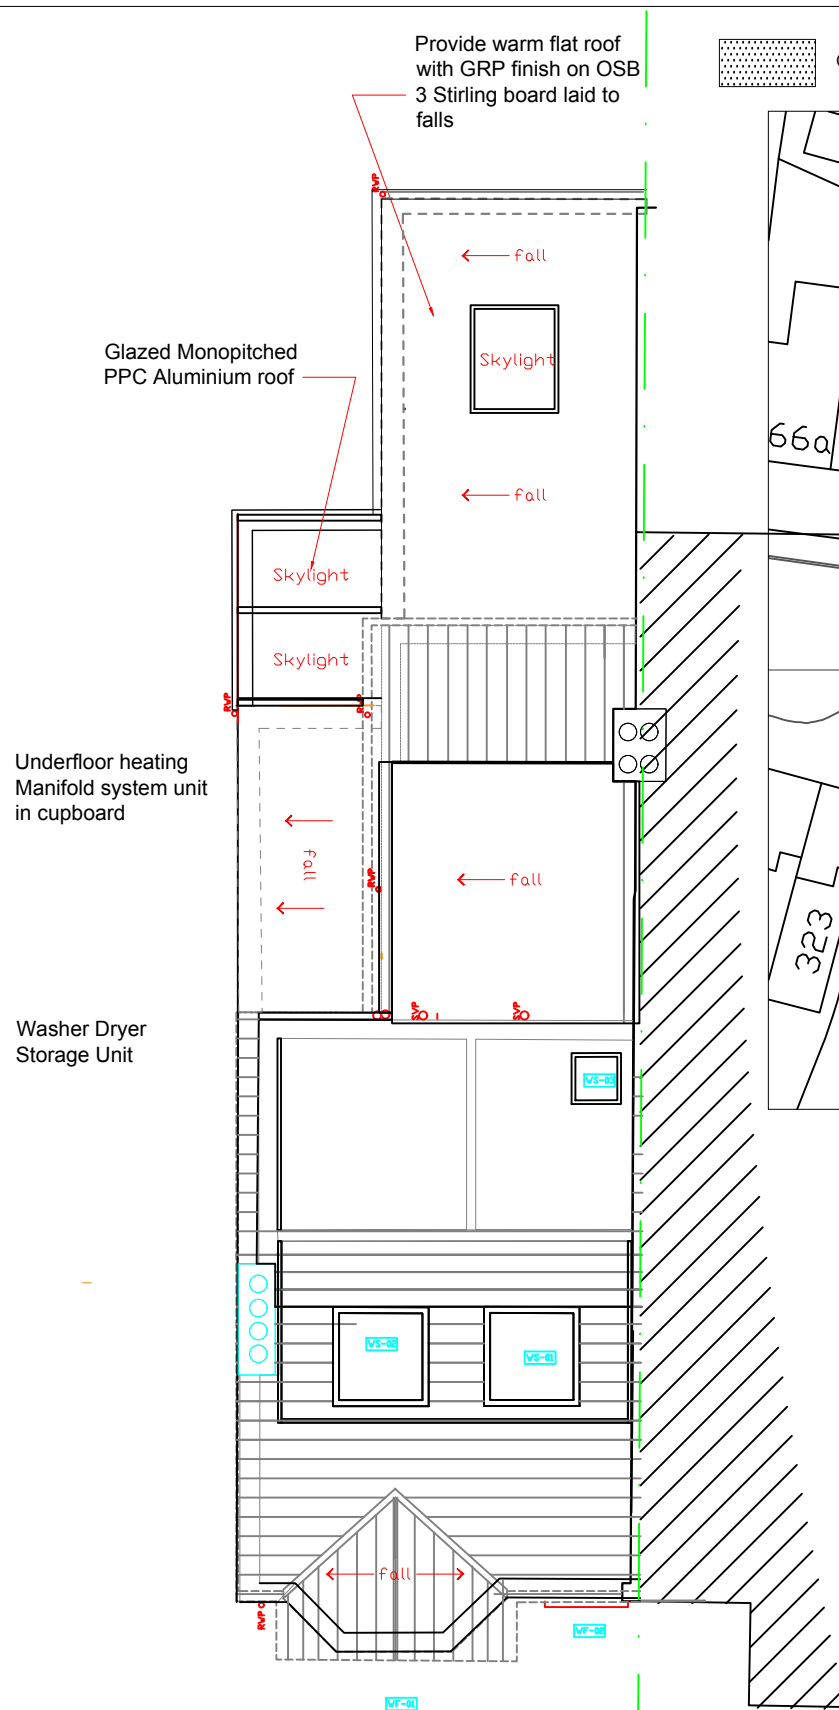

PROPOSED ROOF PLAN

264 Station Roaf

262

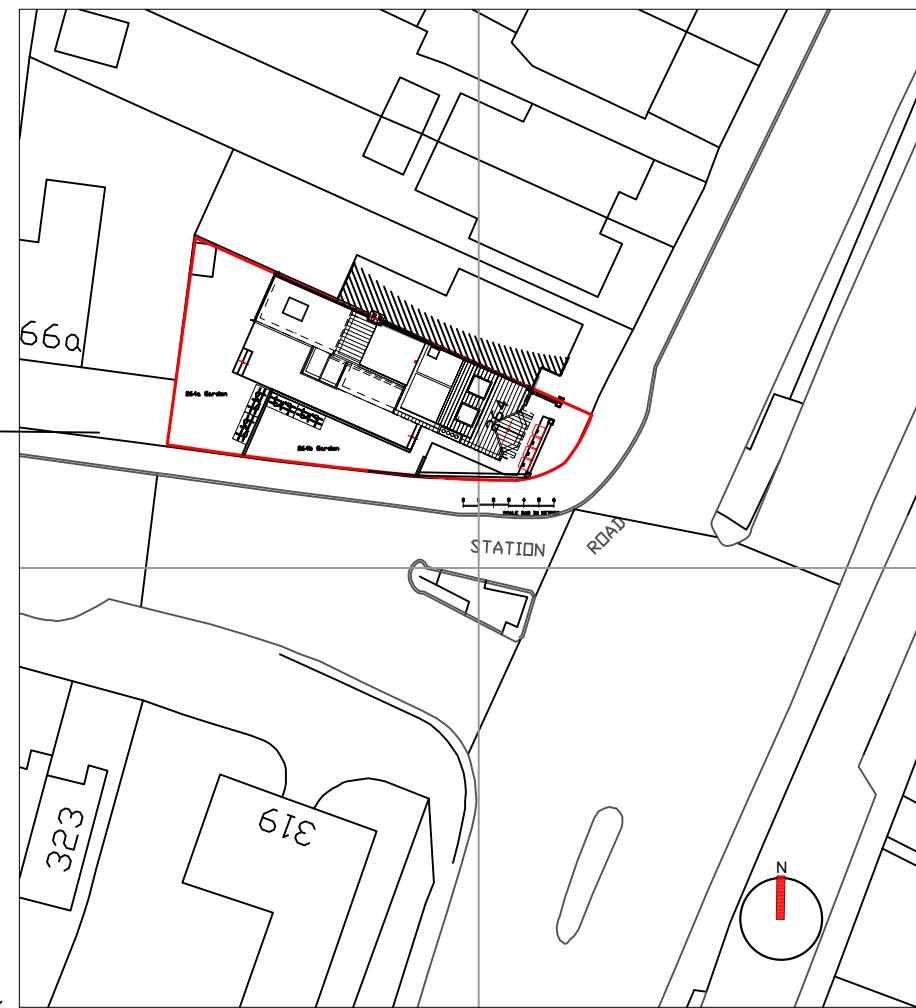

BLOCK PLAN
SCALE 1:500

