


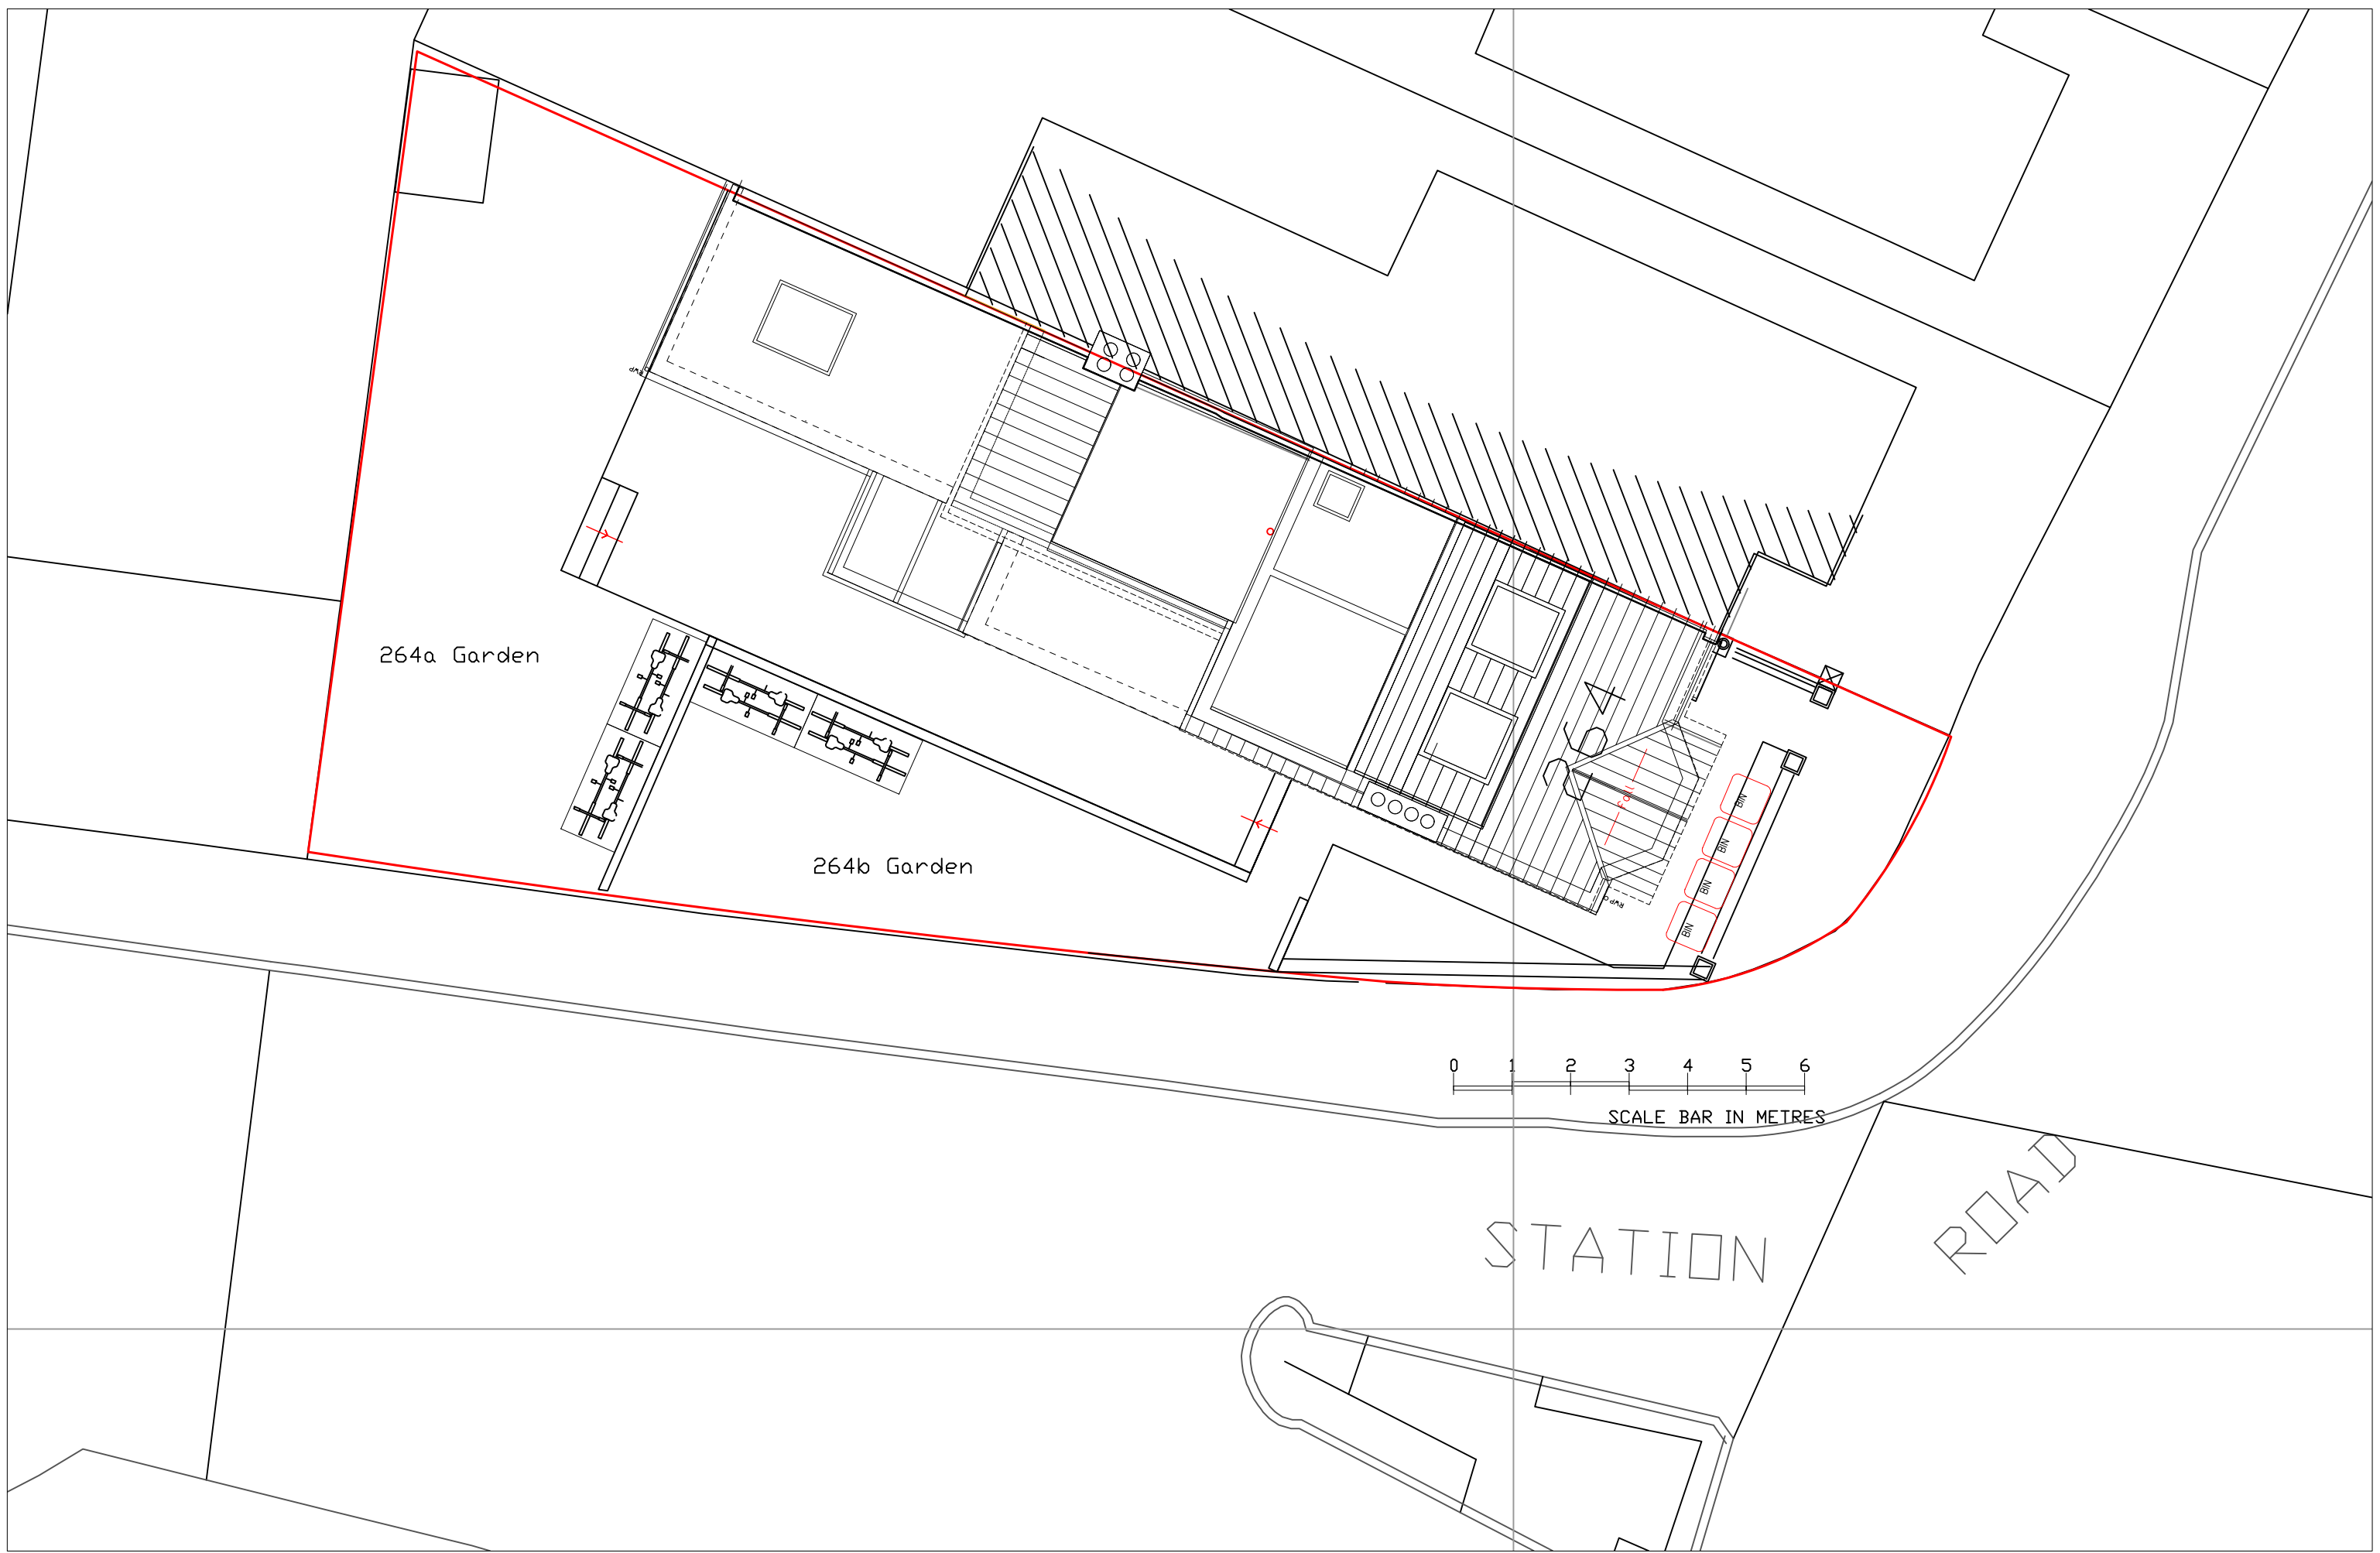

Cre8:Portfolio ARCHITECTURE . INTERIOR DESIGN . PROJECT MANAGEMENT 63 Twyford Road Harrow, HA2 0SH M +44(0)7855956063 E gcreate@cre8portfolio.com W www.cre8portfolio.com	NOTE: Do not scale off drawings. Read in conjunction with associated information. All dimensions are to be checked on site by the Contractor prior to order of materials and commencement of works on site, discrepancies shall be referred to the Architect for clarifications following site check measurements. Supply of the drawing in digital form is for convenience only and no reliance may be placed on any data in digital form. All data must be checked against hard copy. This drawing is issued for Statutory Application and Design Intent only and not for construction unless stated. All Materials, Methods of Storage, and installation shall be in accordance with the current British Standards, Approved Codes of Practice, as well as Manufacturer's recommendations and other recognised Certification.			Site Address 264 Station Road Hayes UB3 4AN	Client Mr & Mrs Basterfield	Project Title Semi Detached Single family House	Drawing Sheet Proposed Site Plan	Project number 010921	Drawing number FPL 200	Purpose Full Planning Permission Application Only	N
							Drawn by DJ	Checked by AD	Scale 1:100@A3	Revision -	Date September 2021