

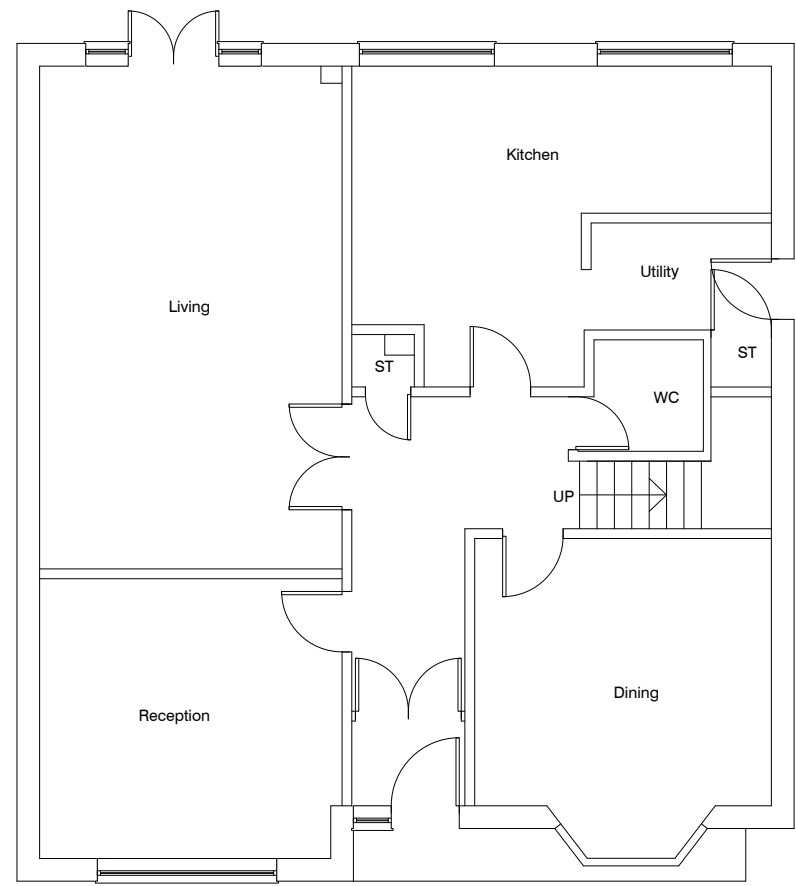



SCALE BAR 1:100

 

EXISTING GROUND FLOOR PLAN
1:100

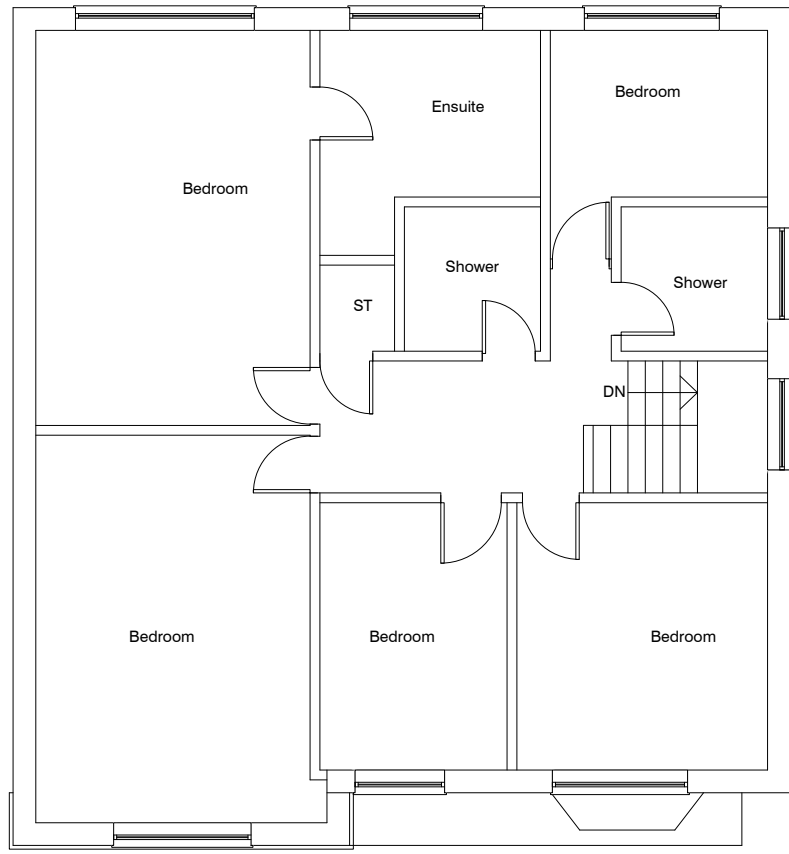

EXISTING FIRST FLOOR PLAN
1:100

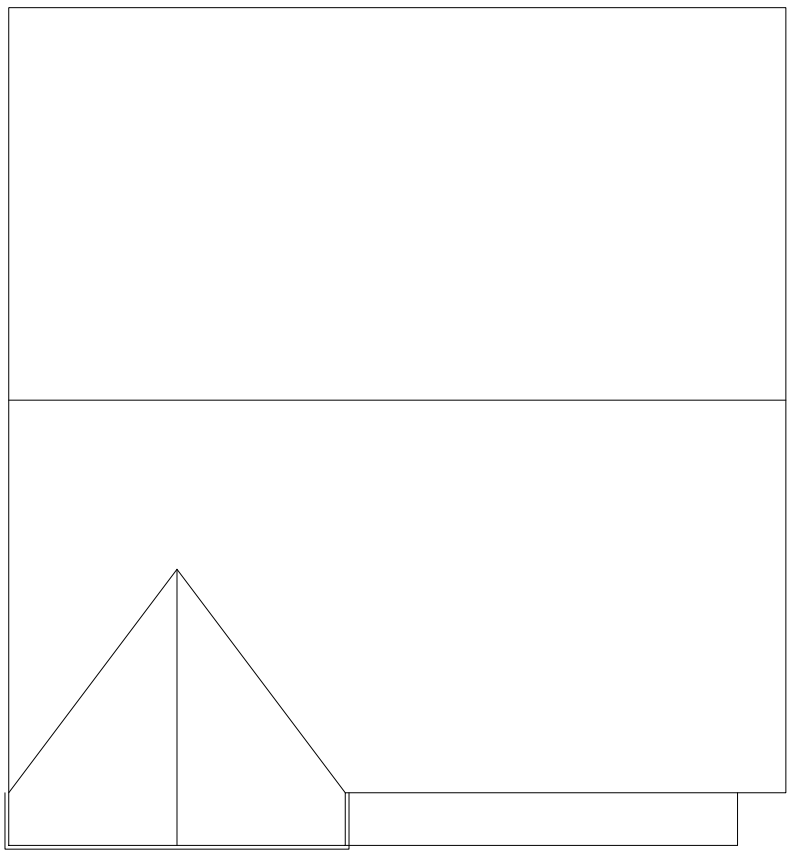

EXISTING ROOF PLAN
1:100

RIDGE LEVEL

+5.075

2ND FLOOR LEVEL


+5.075

1ST FLOOR LEVEL


+5.075




EXISTING FRONT ELEVATION
1:100

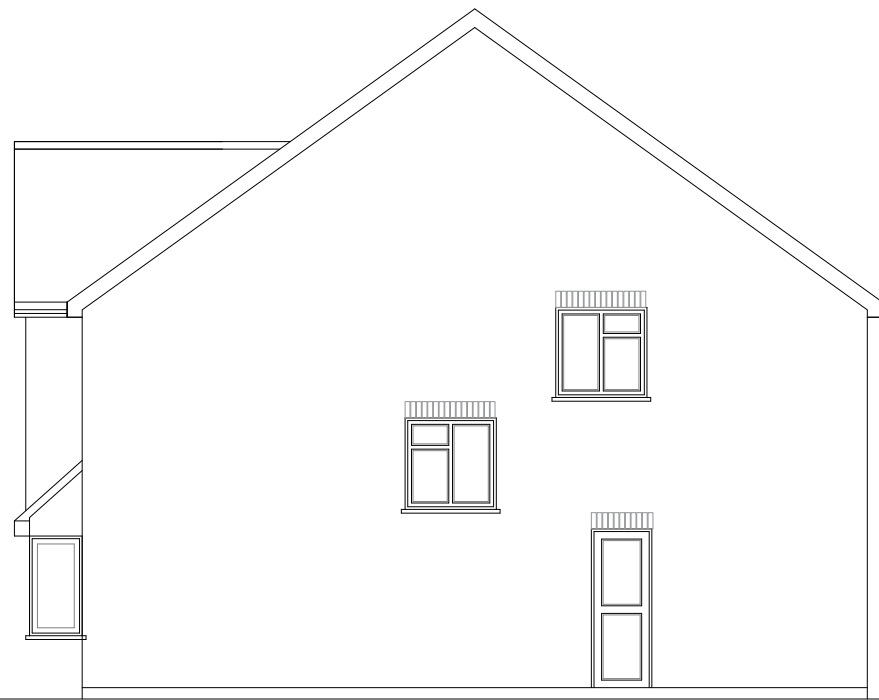

EXISTING SIDE ELEVATION
1:100

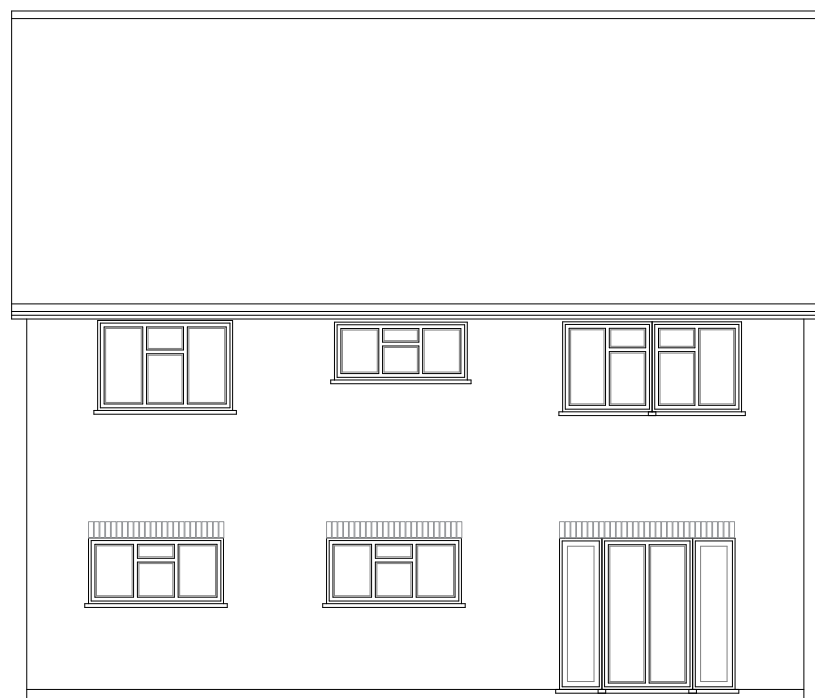


EXISTING REAR ELEVATION
1:100

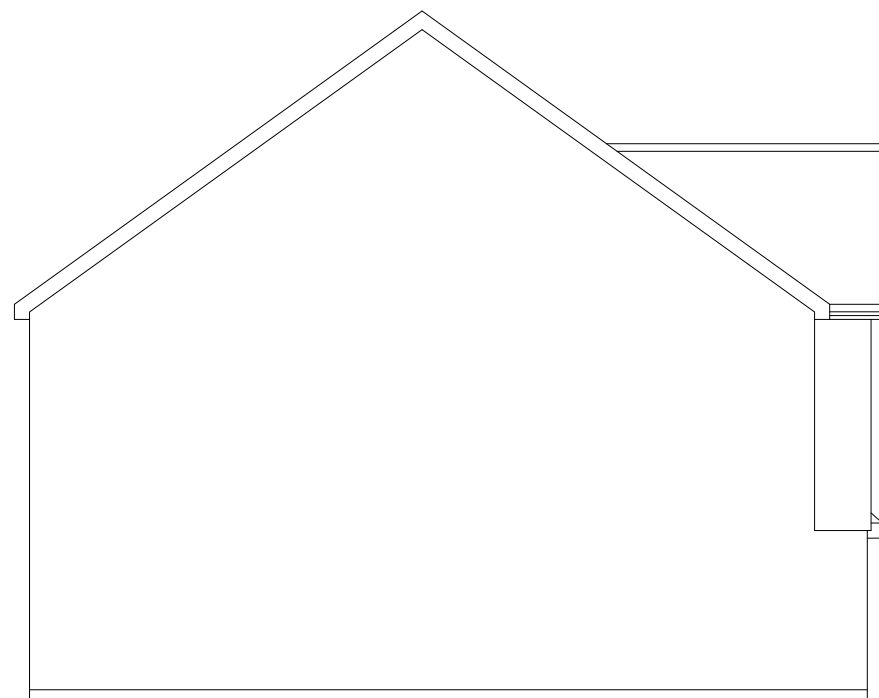

EXISTING SIDE ELEVATION
1:100


SCALE BAR 1:500

 

SITE PLAN
1:500



LOCATION PLAN
1:1250

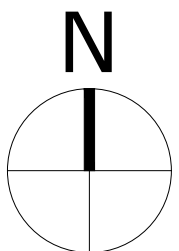

Consilio
DESIGN • PLANNING • ARCHITECTURE

2L, Argyle House, 76 Joel Street
Northwood HA6 1LL

TEL: 01494932288
02039580151

EMAIL: hello@consilio-group.co.uk

DISCLAIMER:

THESE ARE THE PLANNING DRAWINGS
AND SHOULD NOT BE USED FOR
STRUCTURAL CALCULATIONS OR ANY
ENGINEERING PURPOSE.

IMPORTANT NOTE:ALL

1. ALL GUTTERS, FOUNDATIONS
AND DOWN PIPES TO REMAIN
WITHIN THE BOUNDARY LINES
OF THE SUBJECT PROPERTY.
2. ALL PLANS ARE SUBJECT TO
FULL PLANS APPROVAL BY
BUILDING CONTROL, NOT
BUILDING NOTICE.

REVISION

A

DESCRIPTION

GENERALLY REVISED

DATE

16/09/26

THIS DRAWING IS SUBJECT TO COPYRIGHT DO NOT REPRODUCE THIS DRAWING WITHOUT PRIOR PERMISSION FROM CONSILIO

DESCRIPTION:

LOFT CONVERSION

CLIENT / JOB ADDRESS:

MR & MRS PATEL
28 FRINGEWOOD CLOSE
NORTHWOOD
HA6 2TB

DRAWING TITLE PLANNING APPLICATION

SCALE 1:100, 1:1250 & 1:500 @ A1 STATUS PA

DATE 07/09/2026 CHECKED HM

JOB.NO. 28-26-01 DRAWN SG

DWG.NO. PA-01 REVISION A