

MICHAEL OAKES ARCHITECTS LTD.



Michael Oakes (Director) B.A. Hons Arch, Dipl. Arch, Registered Architect

REGISTERED ARCHITECTS, DESIGNERS + ILLUSTRATORS

Telephone: 01895 235089 - E-mail: michaeloakesarchitect@googlemail.com



Site Location Plan

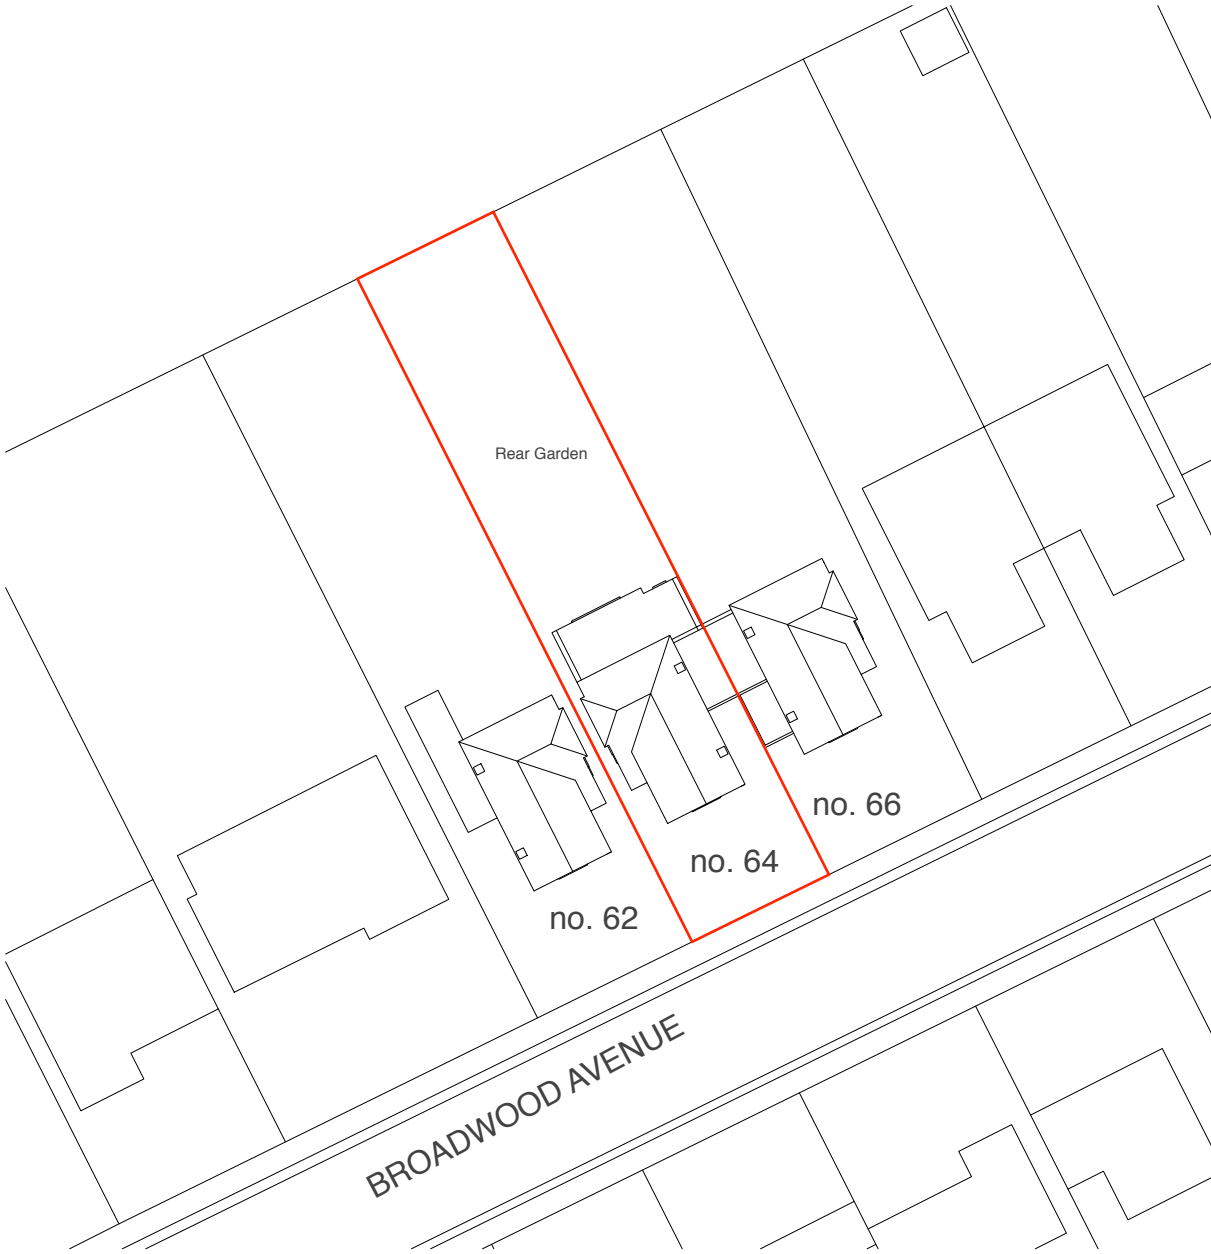 

Block Plan



Address	Client	Date
64 Broadwood Avenue, Ruislip, HA4 7XR	Ewa Golebiowska	November 2020

Drawing Title
Location + Block Plan


Project no. / Stage /	Drawing no. / Revision
0332- PLA-	01_A
Revision notes:	Drawn by: IR
A - First Issue	

MICHAEL OAKES ARCHITECTS LTD.

Michael Oakes (Director) B.A. Hons Arch, Dipl. Arch, Registered Architect

REGISTERED ARCHITECTS, DESIGNERS + ILLUSTRATORS

Telephone: 01895 235089 - E-mail: michaeloakesarchitect@googlemail.com

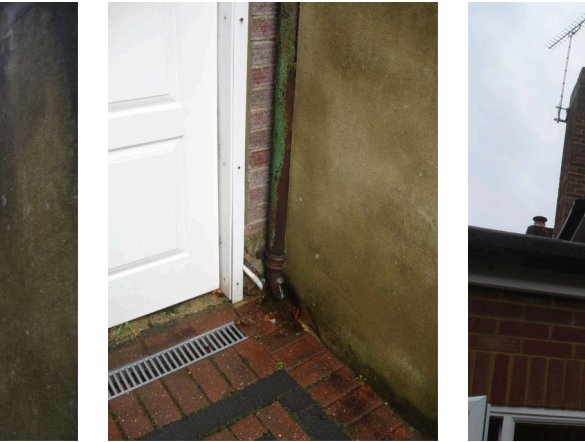

Address Client Date
64 Broadwood Avenue, Ewa Golebiowska November
Ruislip, HA4 7XR 2020

Drawing Title Project no. / Stage / Drawing no. / Revision
Site Photos 0332- PLA- 02_A
Revision notes: Drawn by: IR
A - First Issue

MICHAEL OAKES ARCHITECTS LTD.

Michael Oakes (Director) B.A. Hons Arch, Dipl. Arch, Registered Architect

REGISTERED ARCHITECTS, DESIGNERS + ILLUSTRATORS

Telephone: 01895 235089 - E-mail: michaeloakesarchitect@googlemail.com



Address	Client	Date
64 Broadwood Avenue, Ruislip, HA4 7XR	Ewa Golebiowska	November 2020

Drawing Title
Site Photos
Photos Taken on XX.XX.19


Project no. / Stage /	Drawing no. / Revision
0332- PLA-	03_A
Revision notes:	Drawn by: IR
A - First Issue	

MICHAEL OAKES ARCHITECTS LTD.


Michael Oakes (Director) B.A. Hons Arch, Dipl. Arch, Registered Architect

REGISTERED ARCHITECTS, DESIGNERS + ILLUSTRATORS


Telephone: 01895 235089 - E-mail: michaeloakesarchitect@googlemail.com

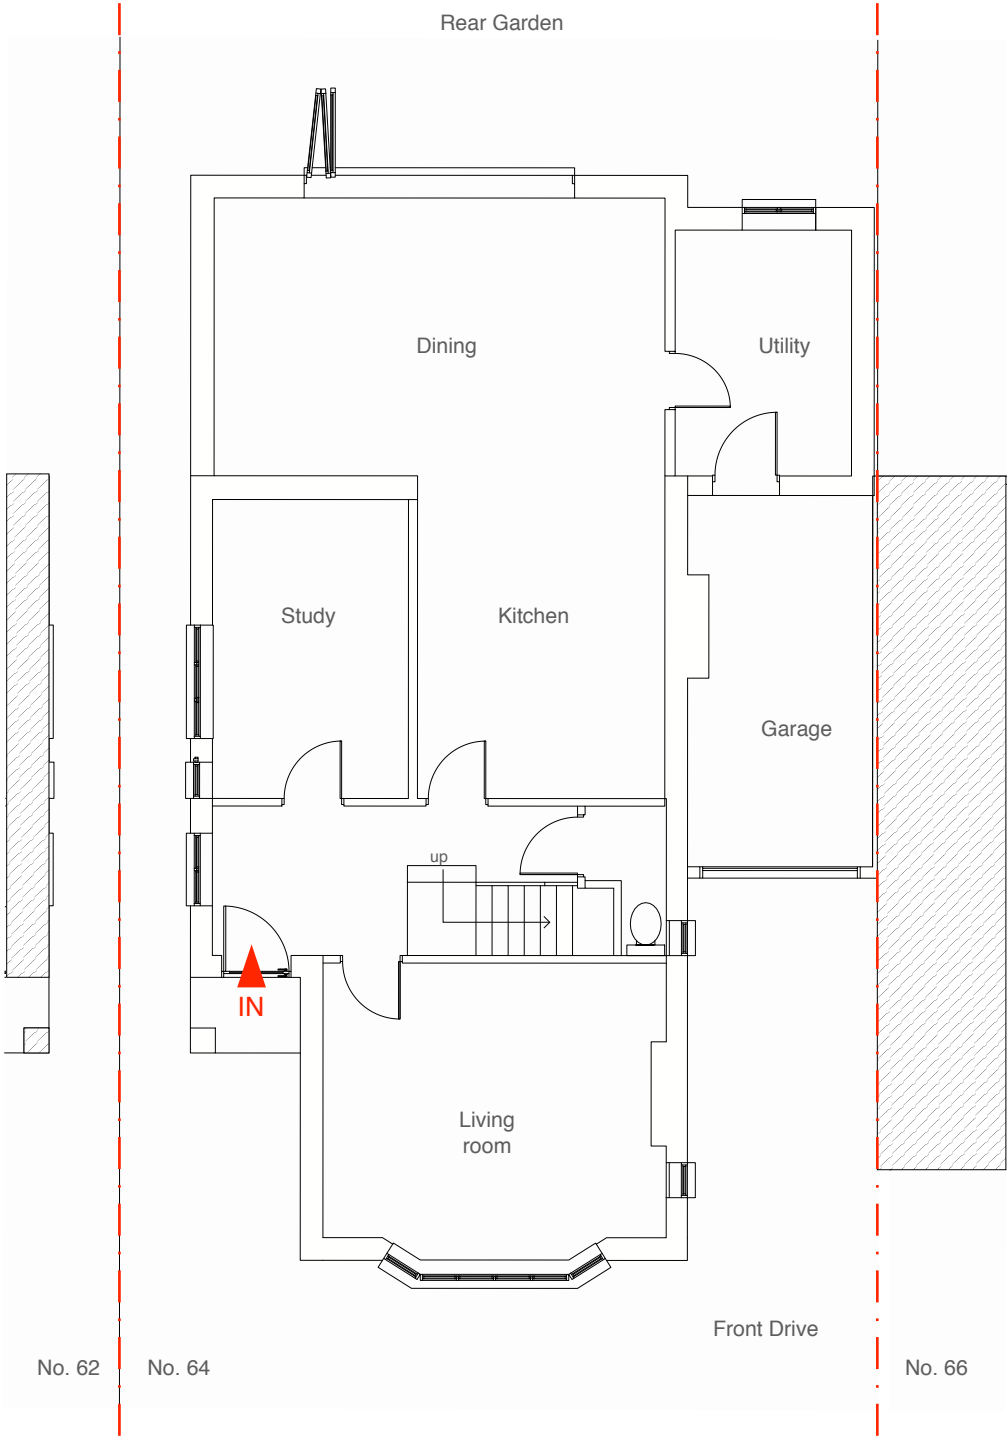

Ground Floor Plan

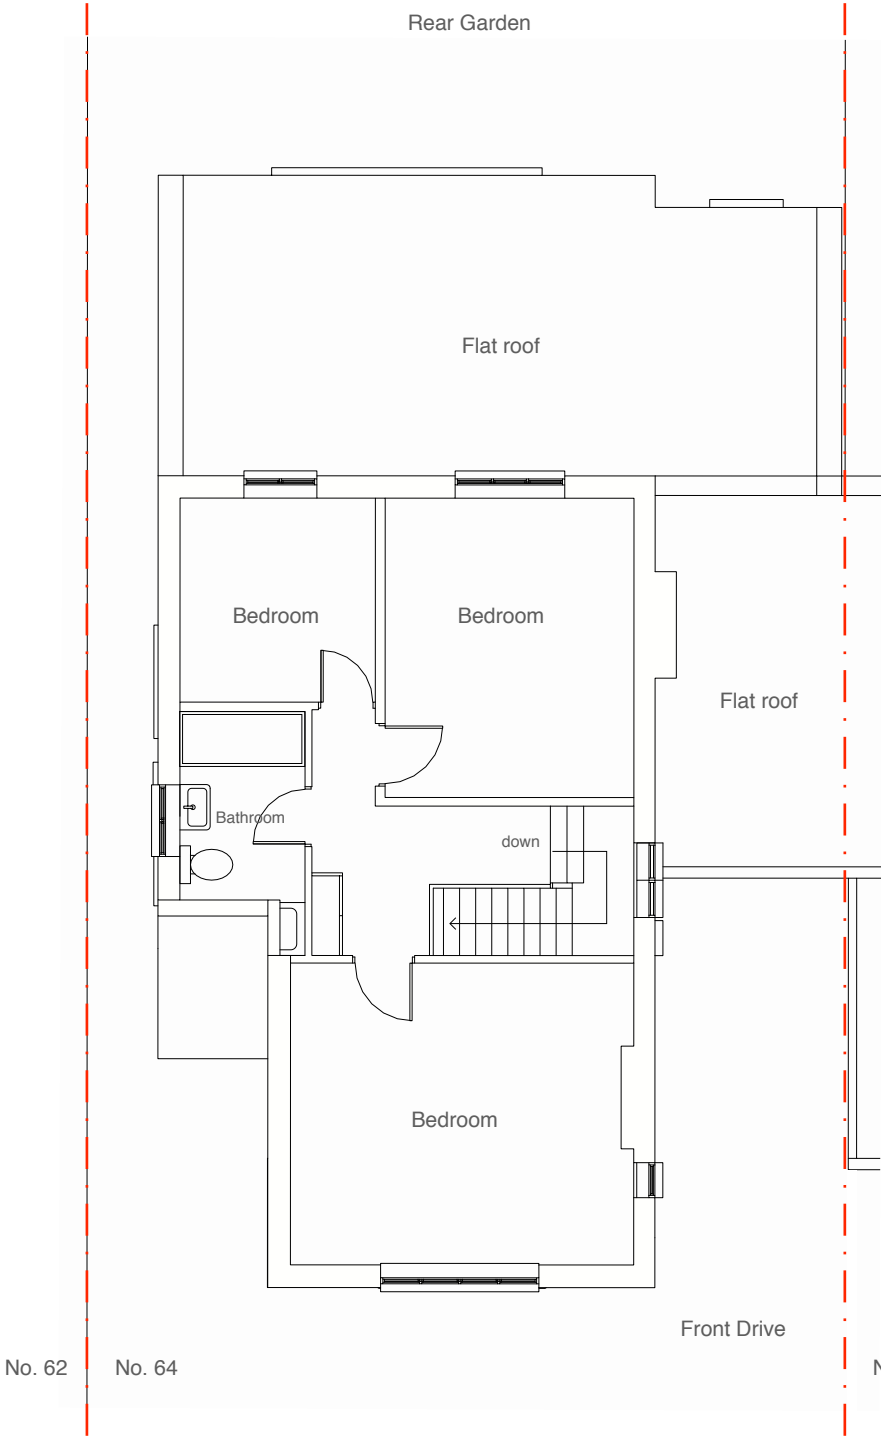


First Floor Plan

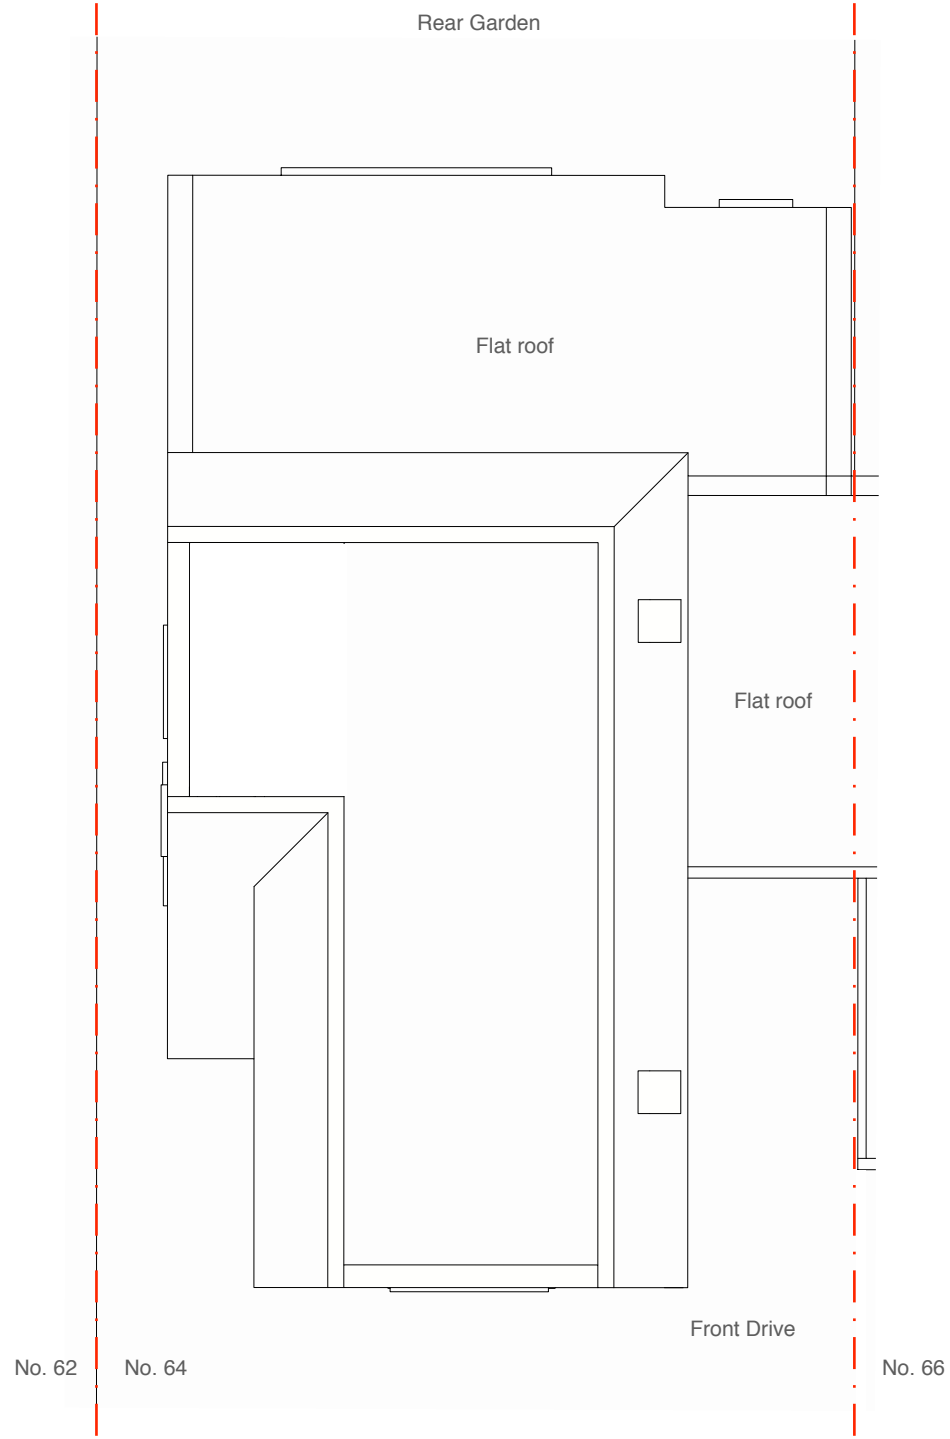

Loft Plan

Address	Client	Date
64 Broadwood Avenue, Ruislip, HA4 7XR	Ewa Golebiowska	November 2020

 

Drawing Title
As Existing Floor Plans

Project no. / Stage /	Drawing no. / Revision
0332- PLA-	04_A
Revision notes:	Drawn by: IR
A - First Issue	


MICHAEL OAKES ARCHITECTS LTD.

Michael Oakes (Director) B.A. Hons Arch, Dipl. Arch, Registered Architect

REGISTERED ARCHITECTS, DESIGNERS + ILLUSTRATORS

Telephone: 01895 235089 - E-mail: michaeloakesarchitect@googlemail.com

Note: Some boundaries are not shown for clarity

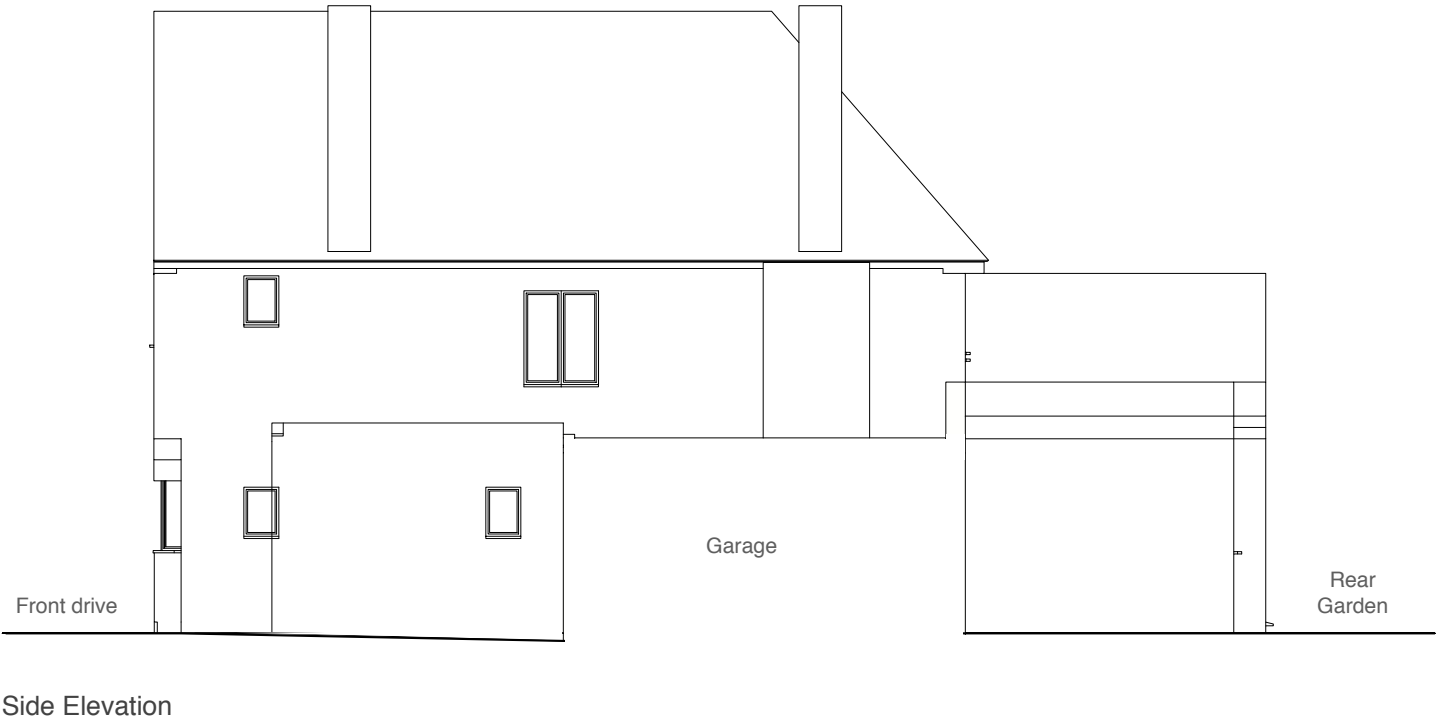

Address Client Date
64 Broadwood Avenue, Ewa Golebiowska November
Ruislip, HA4 7XR 2020

1:100 @ A3
0 1 2 3 4 5 10m




Drawing Title Project no. / Stage / Drawing no. / Revision
As Existing 0332- PLA- 05_A
Elevations
Revision notes: Drawn by: IR
A - First Issue

MICHAEL OAKES ARCHITECTS LTD.

Michael Oakes (Director) B.A. Hons Arch, Dipl. Arch, Registered Architect

REGISTERED ARCHITECTS, DESIGNERS + ILLUSTRATORS

Telephone: 01895 235089 - E-mail: michaeloakesarchitect@googlemail.com

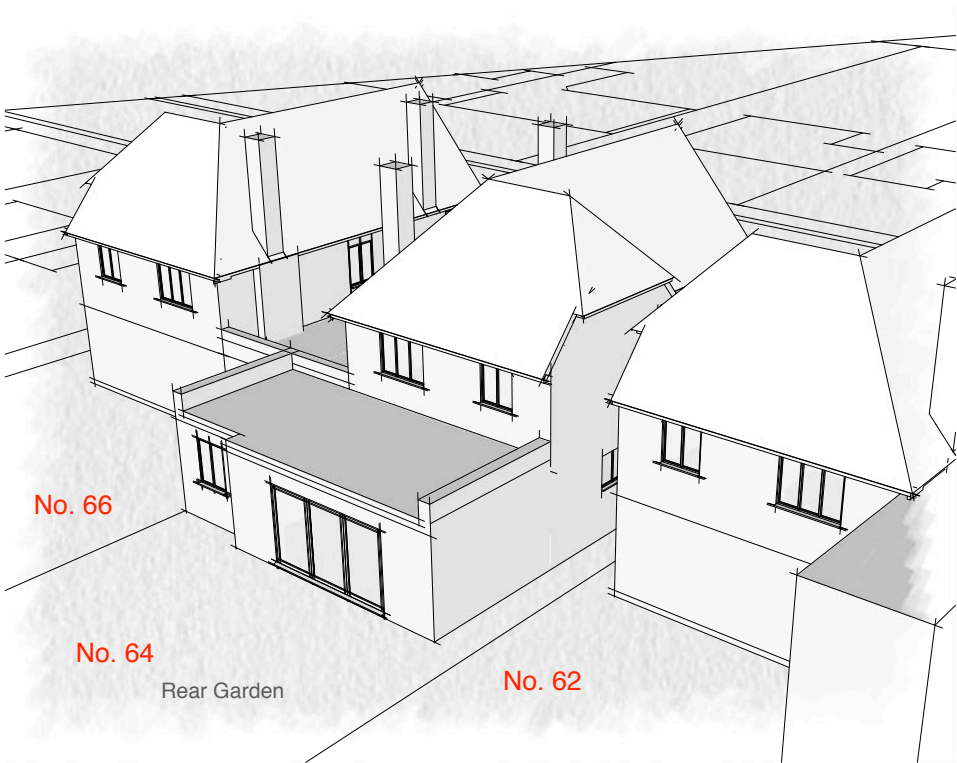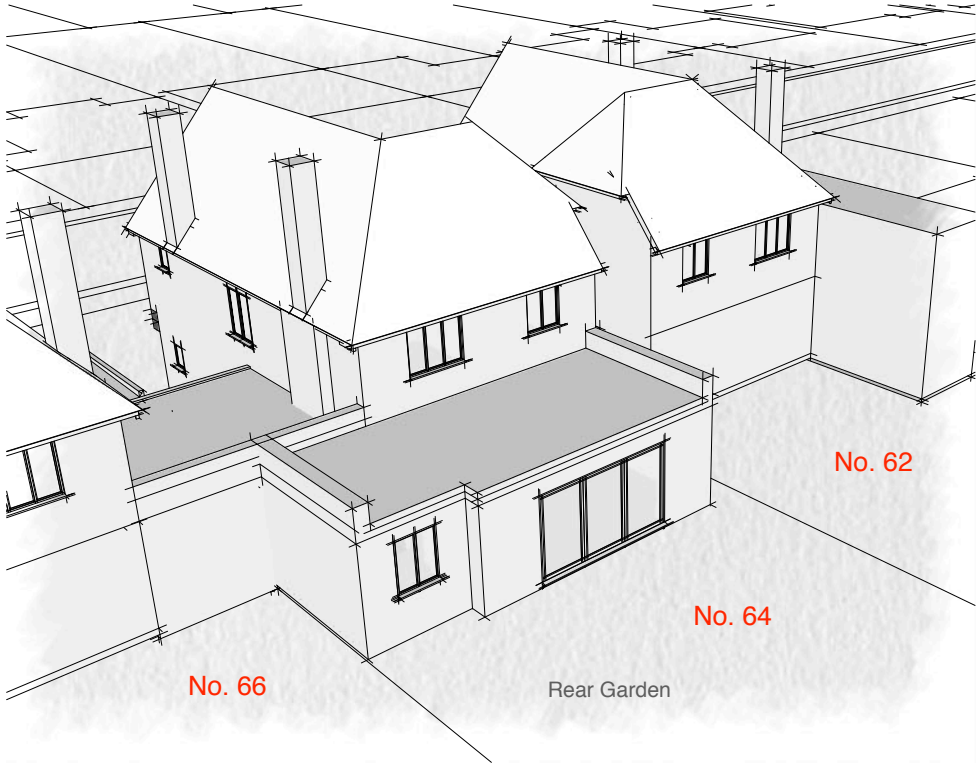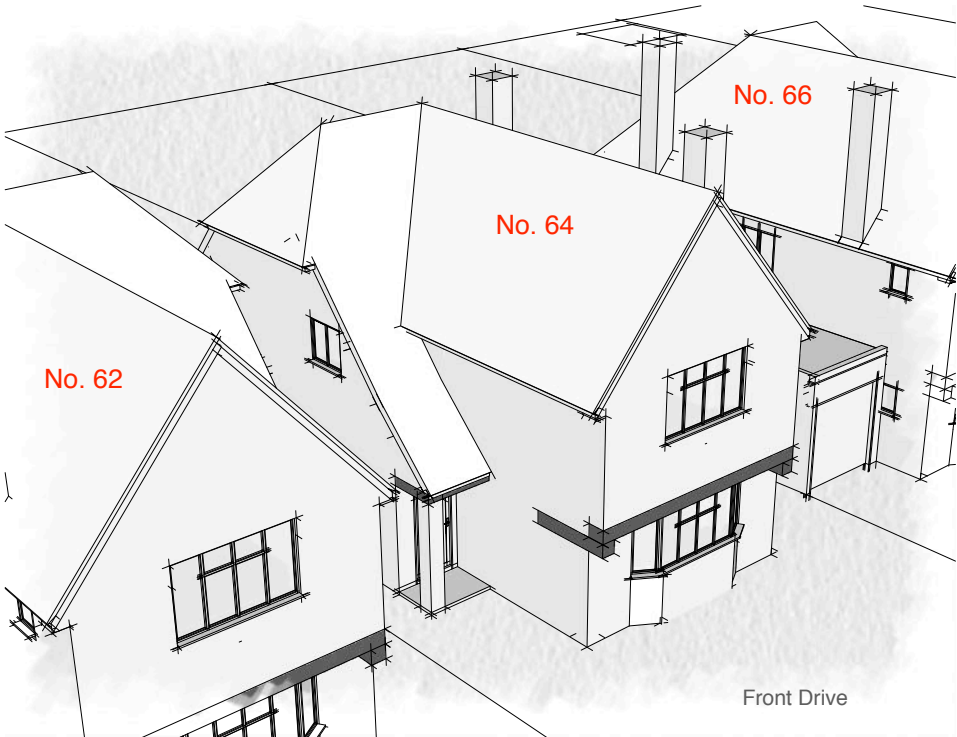

Address	Client	Date
64 Broadwood Avenue, Ruislip, HA4 7XR	Ewa Golebiowska	November 2020

Drawing Title
As Existing 3D Aerial Views

Project no. / Stage /	Drawing no. / Revision
0332- PLA-	06_A
Revision notes:	Drawn by: IR
A - First Issue	