



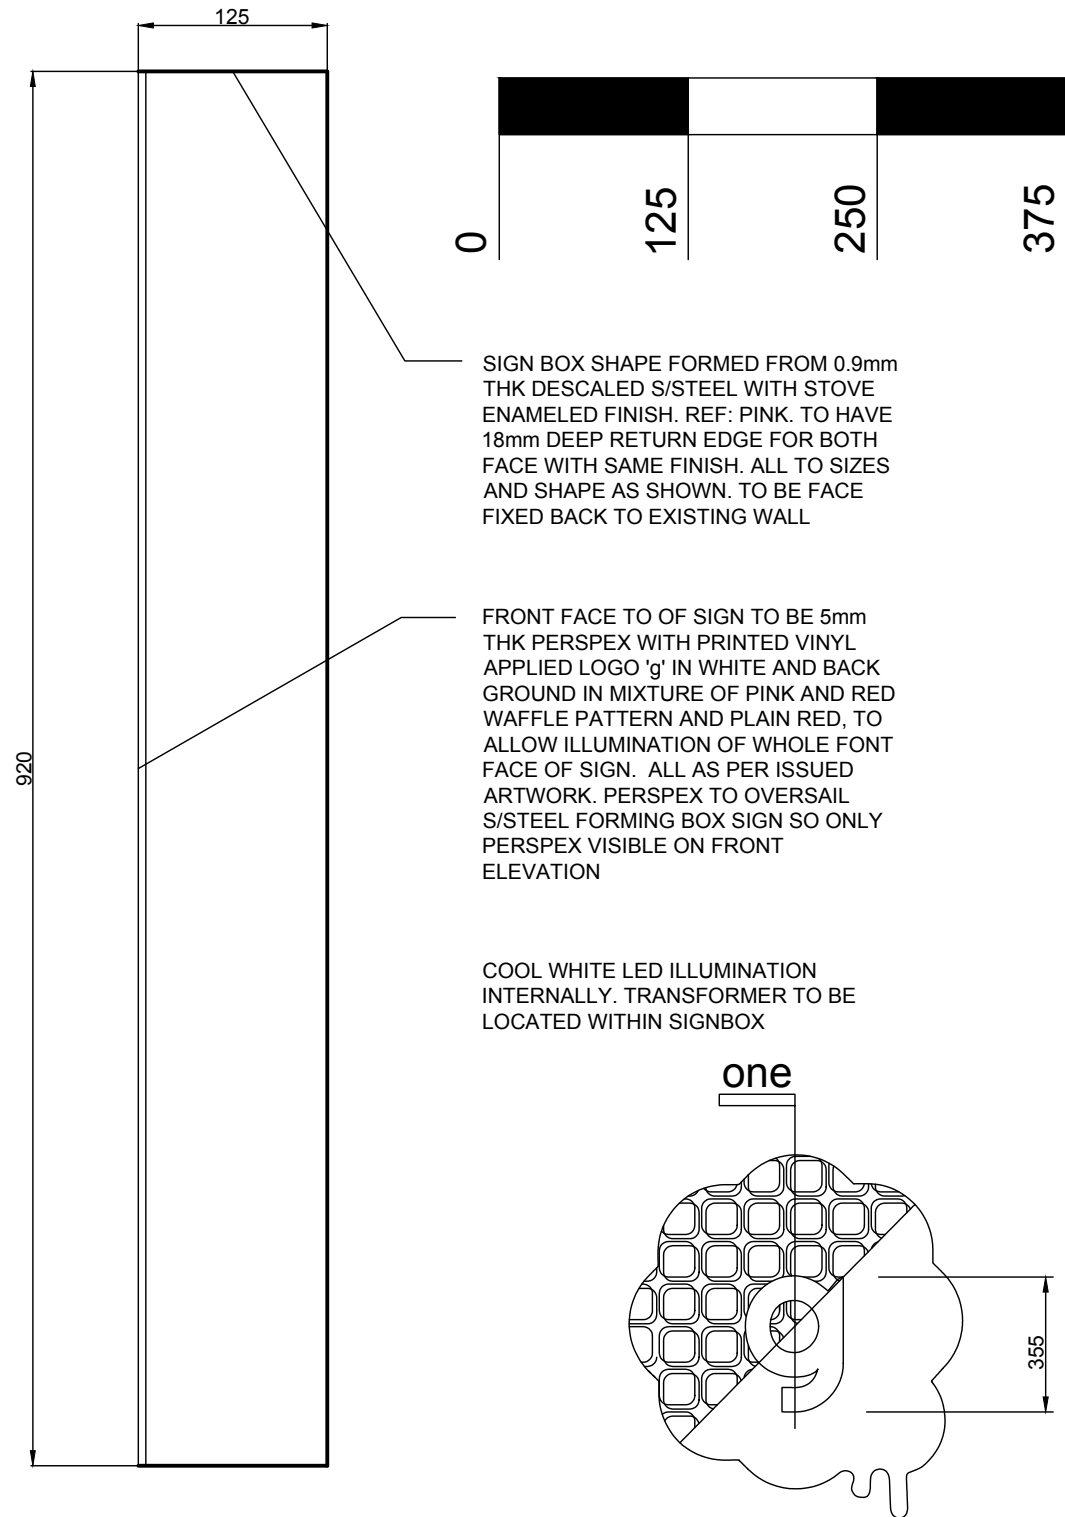

SIGN BOX SHAPE FORMED FROM 0.9mm THK DESCALED S/STEEL WITH STOVE ENAMELED FINISH. REF: PINK. TO HAVE 18mm DEEP RETURN EDGE FOR BOTH FACE WITH SAME FINISH. ALL TO SIZES AND SHAPE AS SHOWN. TO BE FACE FIXED BACK TO EXISTING WALL


FRONT FACE TO OF SIGN TO BE 5mm THK PERSPEX WITH PRINTED VINYL APPLIED LOGO 'g' IN WHITE AND BACK GROUND IN MIXTURE OF PINK AND RED WAFFLE PATTERN AND PLAIN RED, TO ALLOW ILLUMINATION OF WHOLE FONT FACE OF SIGN. ALL AS PER ISSUED ARTWORK. PERSPEX TO OVERSAIL S/STEEL FORMING BOX SIGN SO ONLY PERSPEX VISIBLE ON FRONT ELEVATION

COOL WHITE LED ILLUMINATION INTERNALLY. TRANSFORMER TO BE LOCATED WITHIN SIGNBOX

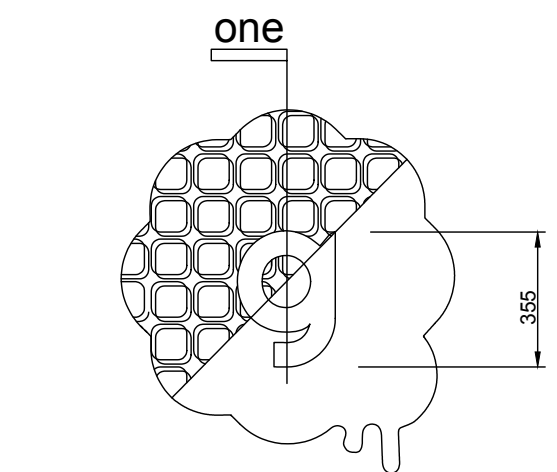

DETAIL one - 1.5

ANGLED WALL SIGN - 1.20

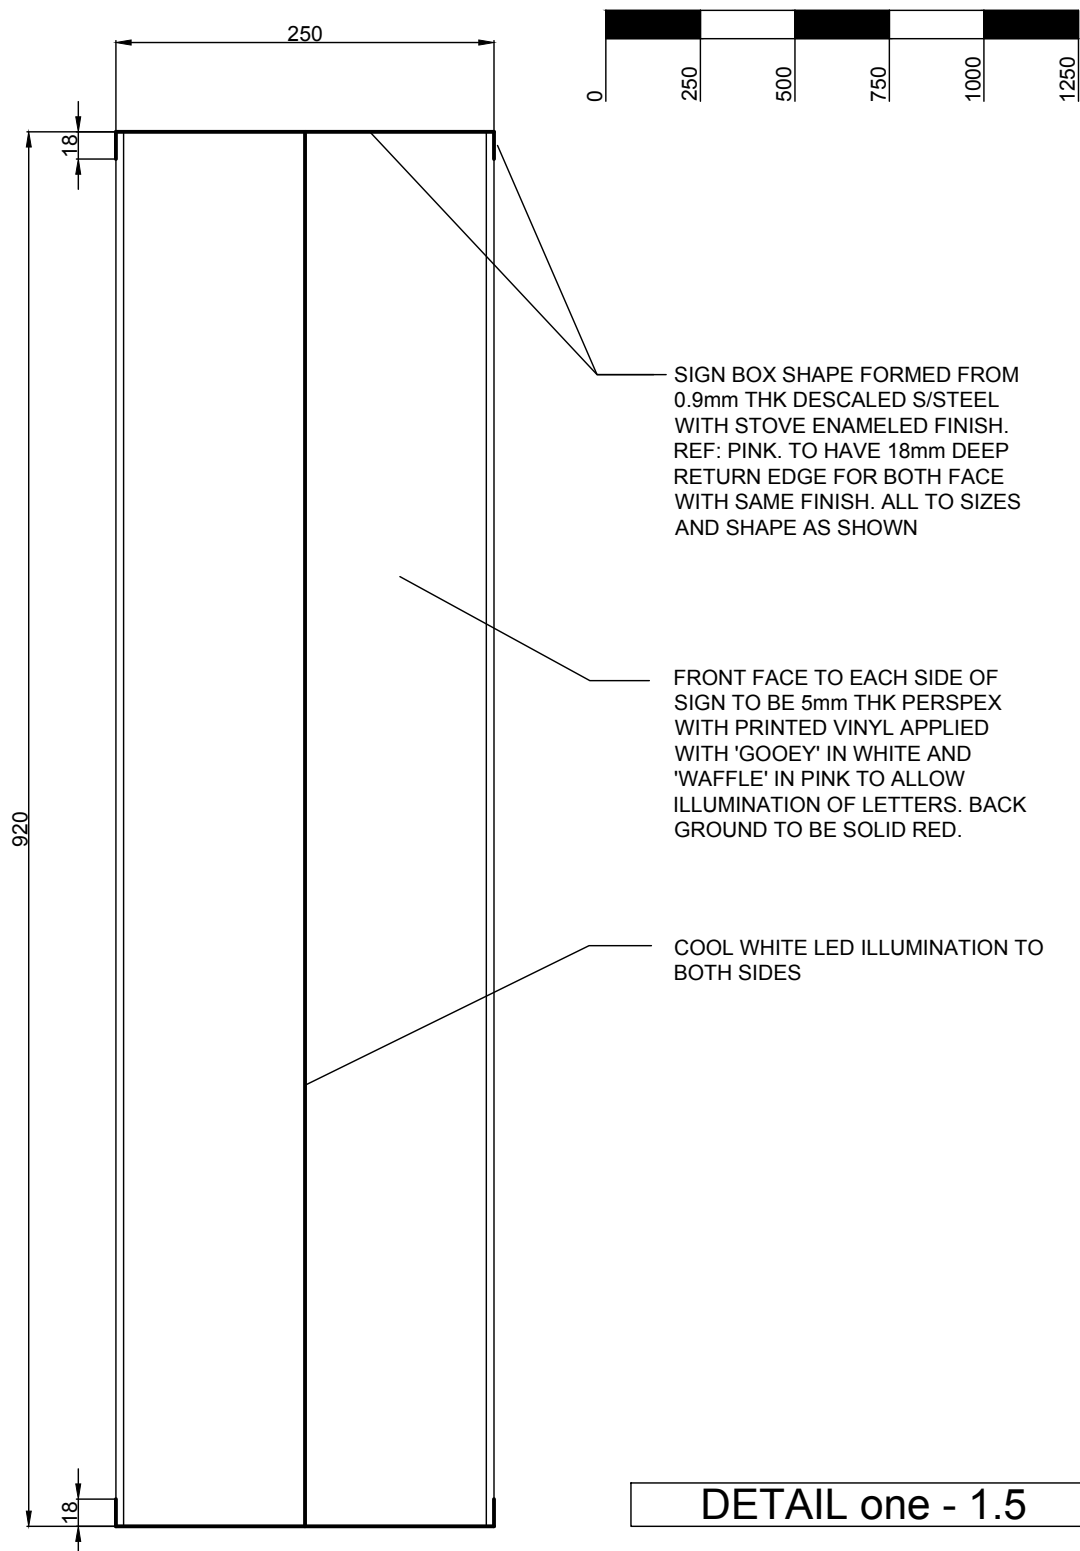


SIGN BOX SHAPE FORMED FROM 0.9mm THK DESCALED S/STEEL WITH STOVE ENAMELED FINISH. REF: PINK. TO HAVE 18mm DEEP RETURN EDGE FOR BOTH FACE WITH SAME FINISH. ALL TO SIZES AND SHAPE AS SHOWN

FRONT FACE TO EACH SIDE OF SIGN TO BE 5mm THK PERSPEX WITH PRINTED VINYL APPLIED WITH 'GOOEY' IN WHITE AND 'WAFFLE' IN PINK TO ALLOW ILLUMINATION OF LETTERS. BACK GROUND TO BE SOLID RED.

COOL WHITE LED ILLUMINATION TO BOTH SIDES

DETAIL one - 1.5

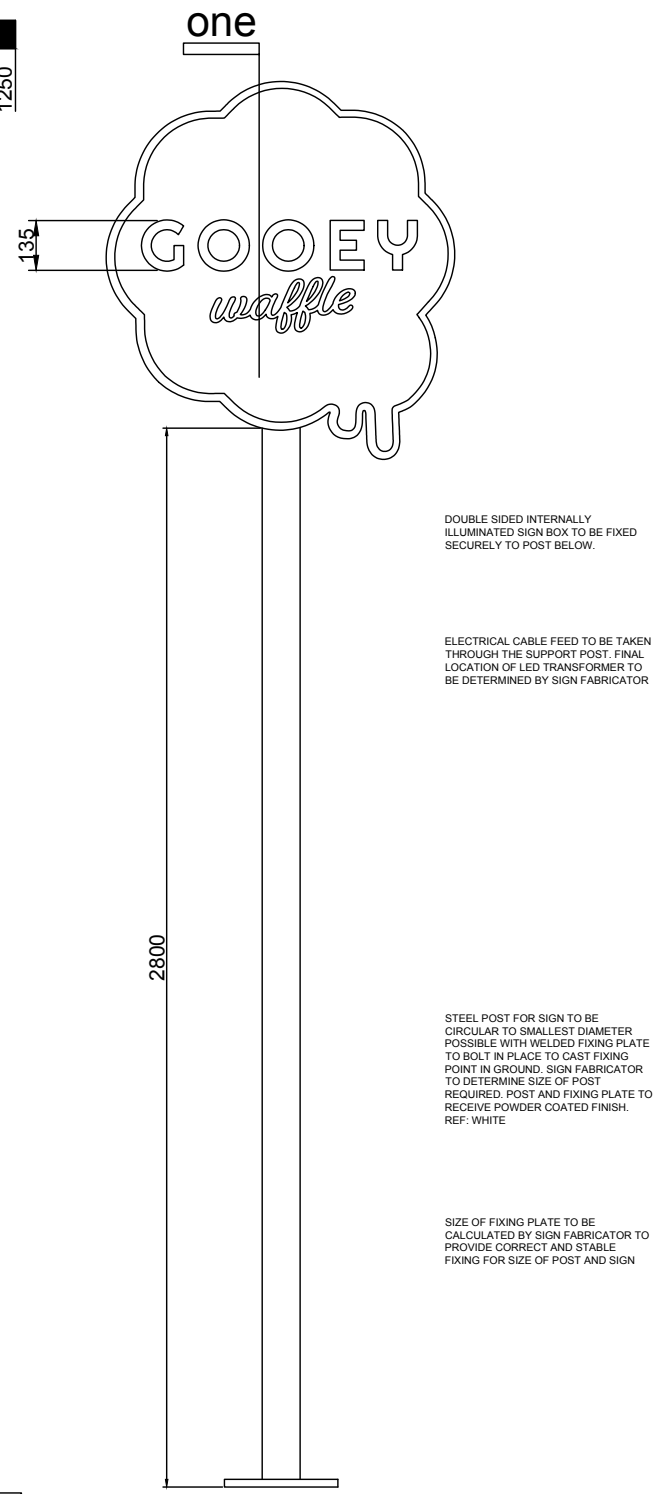

DOUBLE SIDED INTERNALLY ILLUMINATED SIGN BOX TO BE FIXED SECURELY TO POST BELOW.

ELECTRICAL CABLE FEED TO BE TAKEN THROUGH THE SUPPORT POST. FINAL LOCATION OF LED TRANSFORMER TO BE DETERMINED BY SIGN FABRICATOR

STEEL POST FOR SIGN TO BE CIRCULAR TO SMALLEST DIAMETER POSSIBLE WITH WELDED FIXING PLATE TO BOLT IN PLACE TO CAST FIXING POINT IN GROUND. SIGN FABRICATOR TO DETERMINE SIZE OF POST REQUIRED. POST AND FIXING PLATE TO RECEIVE POWDER COATED FINISH. REF: WHITE

SIZE OF FIXING PLATE TO BE CALCULATED BY SIGN FABRICATOR TO PROVIDE CORRECT AND STABLE FIXING FOR SIZE OF POST AND SIGN

POST SIGN - 1.20

© Lifeforms Ltd 2015

revision	date	details	init



interiors · architecture · landscape

The Front Room / 96 Regent Street / Whitstable / Kent / CT5 1JL / t:+44(0) 1227 771 166 / www.lifeforms-design.com

client
CRYSTAL LONDON LTD

job no.
A18.018

date
SEPT 2019

drawing no.
816

scale @ A3
1.20/1.5

drawn
Imp

revision
-

checked

status

job
GOOEY WAFFLE
11 BELMONT ROAD
UXBRIDGE

drawing title
PROPOSED SIGN DETAILS
SHEET THREE