

Planning Permission Consultants
London & South East, UK

T: 020 3442 2591
Email: info@planningpros.co.uk
W: planningpros.co.uk

Sheet No.
00-PR-EL-00

Proposed Location Plan

Date 21.07.2026
Current Revision

Project Name
Fairview Industrial Estate

Project Number 0293
Project Status Preliminary
Project Address 33-35 Clayton Road Hayes,
UB3 1AN

Notes

This drawing is copyright (C). The reproduction of this drawing is expressly prohibited.


Dimensions and conditions shall be verified on site. Any discrepancies between this drawing and the site conditions shall be raised prior to placing orders or construction. Contractor to check and verify all dimensions before commencing any work.

All work to comply with building regulations and all statutory authorities requirements.

It is the contractors responsibility to ascertain the location of all services prior to the commencement of works.

All structural works to be confirmed by a structural engineer.

Scale
1:1250 @ A1

 

1 Proposed Location Plan
1 : 1250

Planning Permission Consultants
London & South East, UK

T: 020 3442 2591
Email: info@planningpros.co.uk
W: planningpros.co.uk

Sheet No.

00-PR-EL-01

Proposed Block Plan

Date 21.07.2026

Current Revision

Project Name

Fairview Industrial Estate

Project Number 0293

Project Status Preliminary

Project Address 33-35 Clayton Road Hayes,
UB3 1AN

Notes

This drawing is copyright (C). The reproduction of this drawing is expressly prohibited.

Dimensions and conditions shall be verified on site. Any discrepancies between this drawing and the site conditions shall be raised prior to placing orders or construction. Contractor to check and verify all dimensions before commencing any work.



All work to comply with building regulations and all statutory authorities requirements.

It is the contractors responsibility to ascertain the location of all services prior to the commencement of works.

All structural works to be confirmed by a structural engineer.


Scale


1:500 @ A1

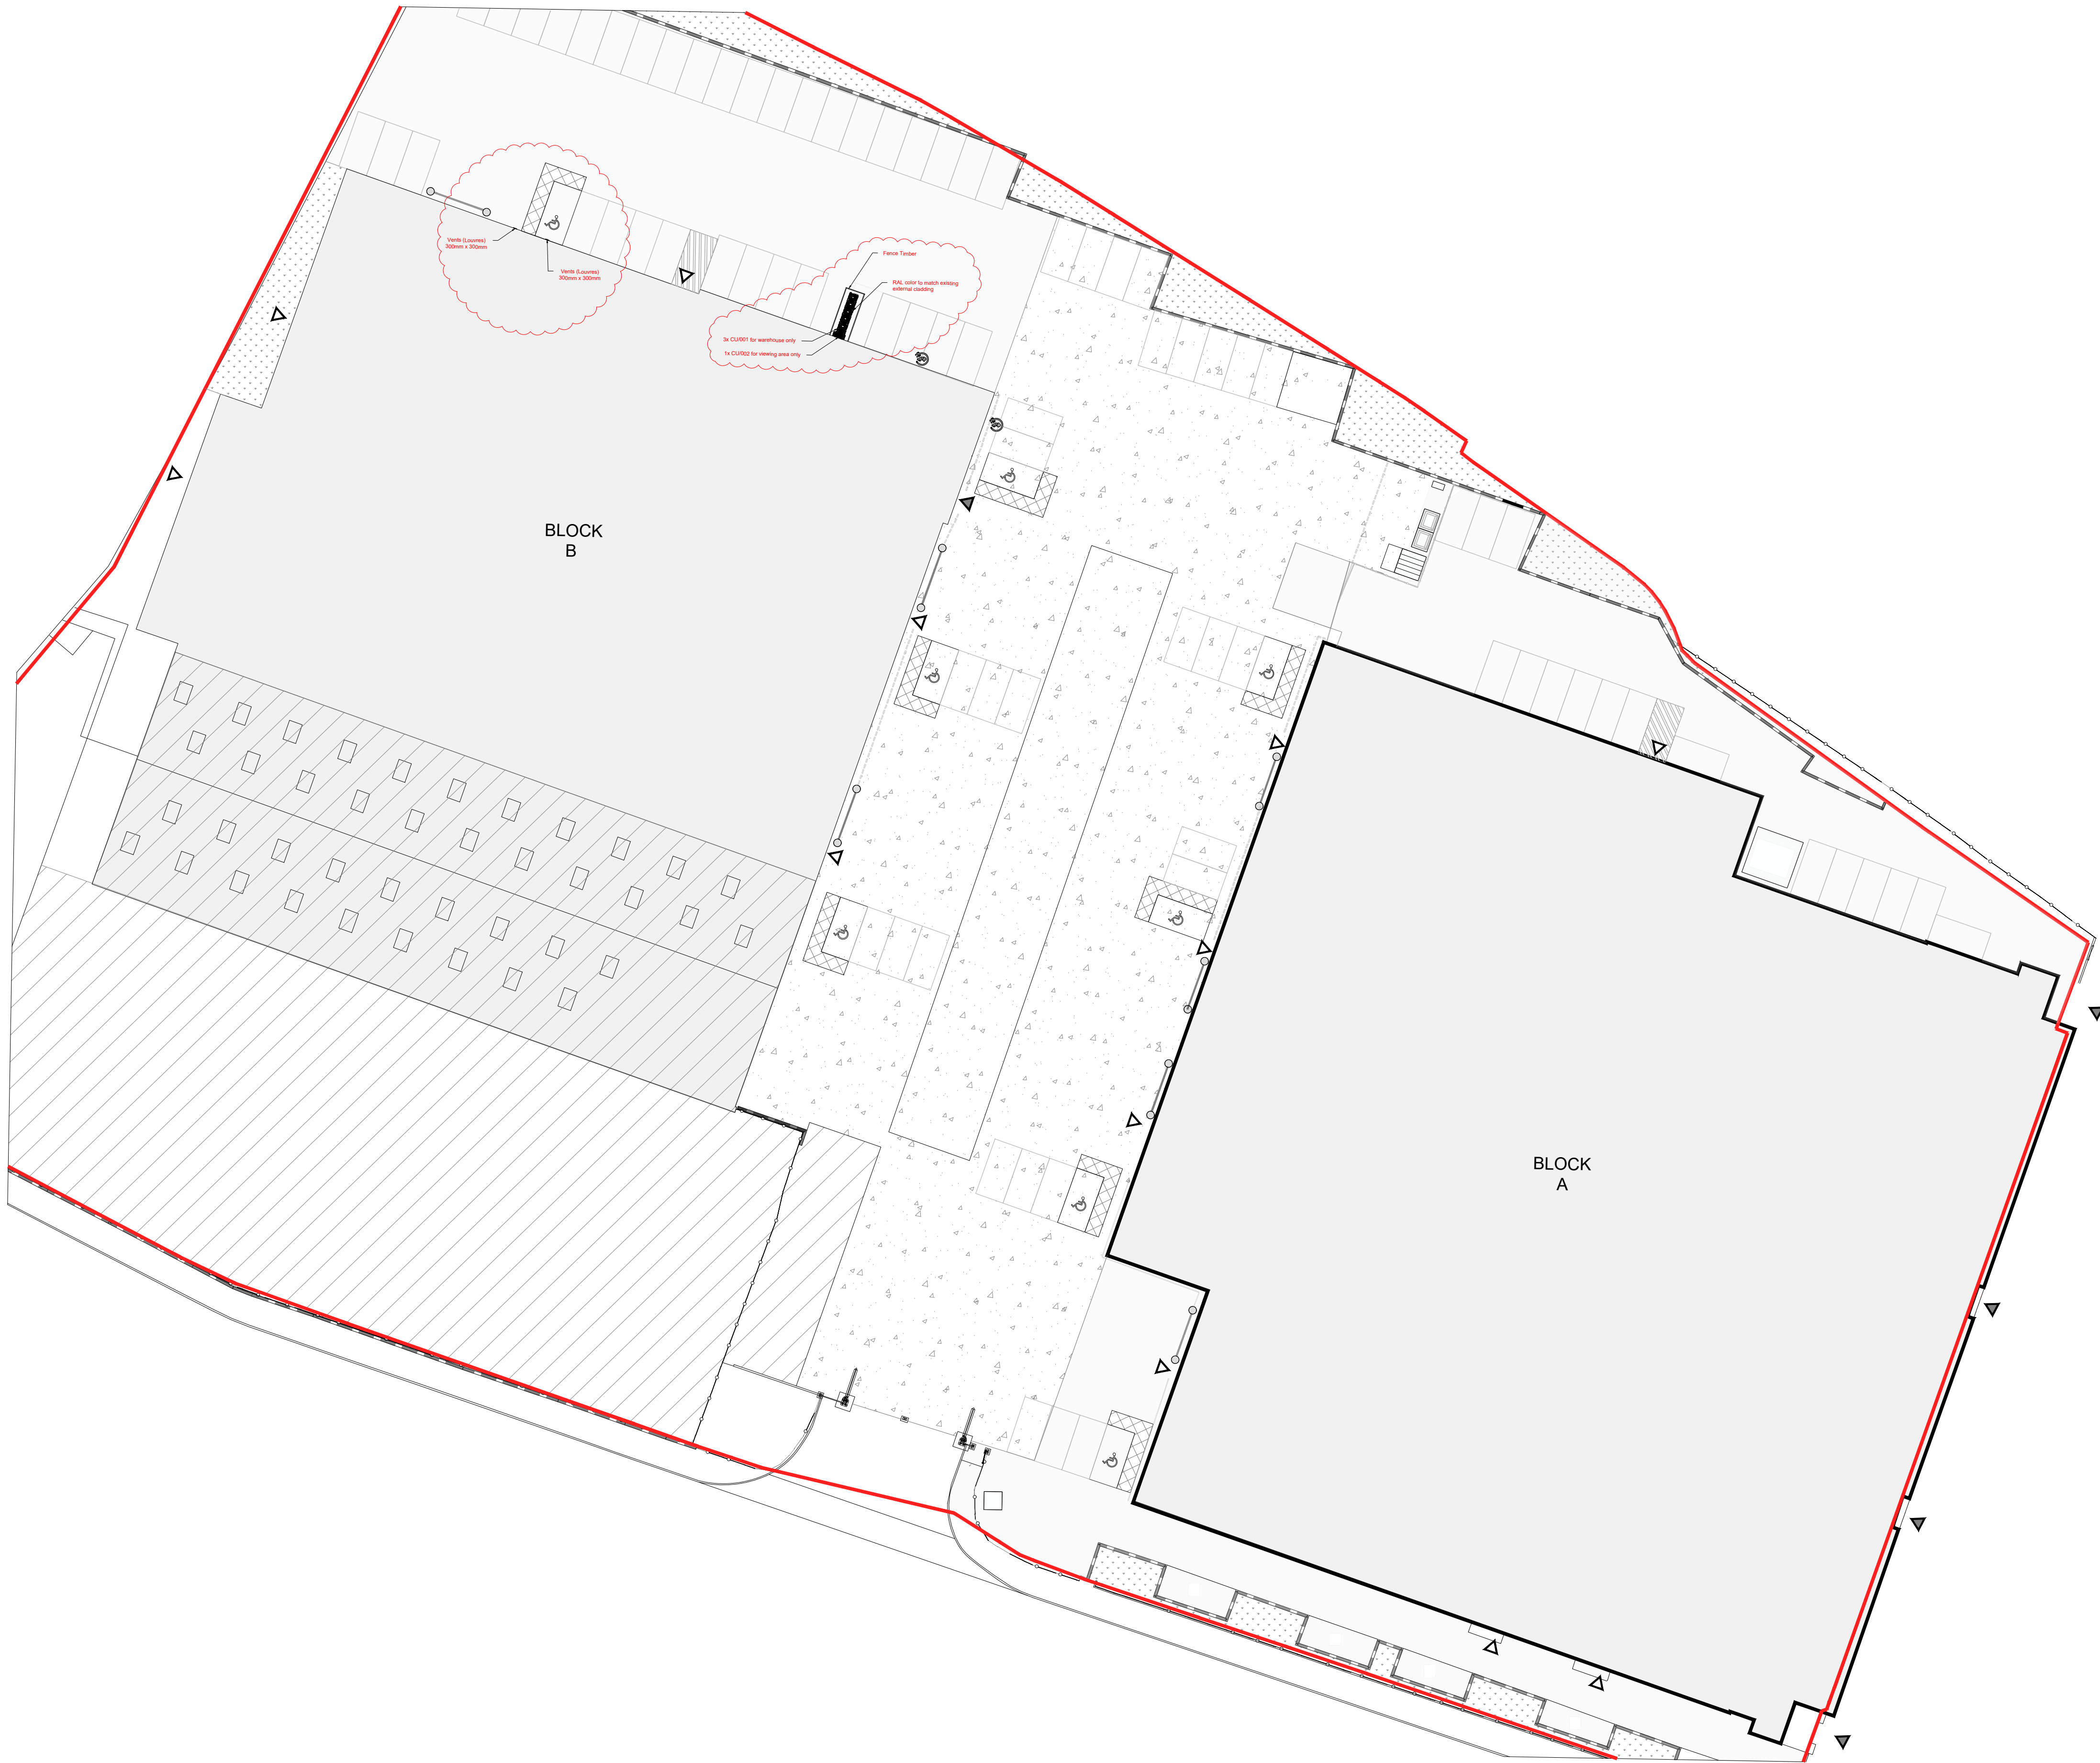 


1 Proposed Block Plan

1 : 500

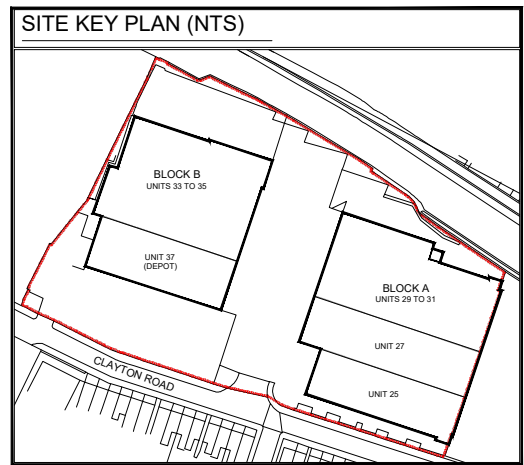

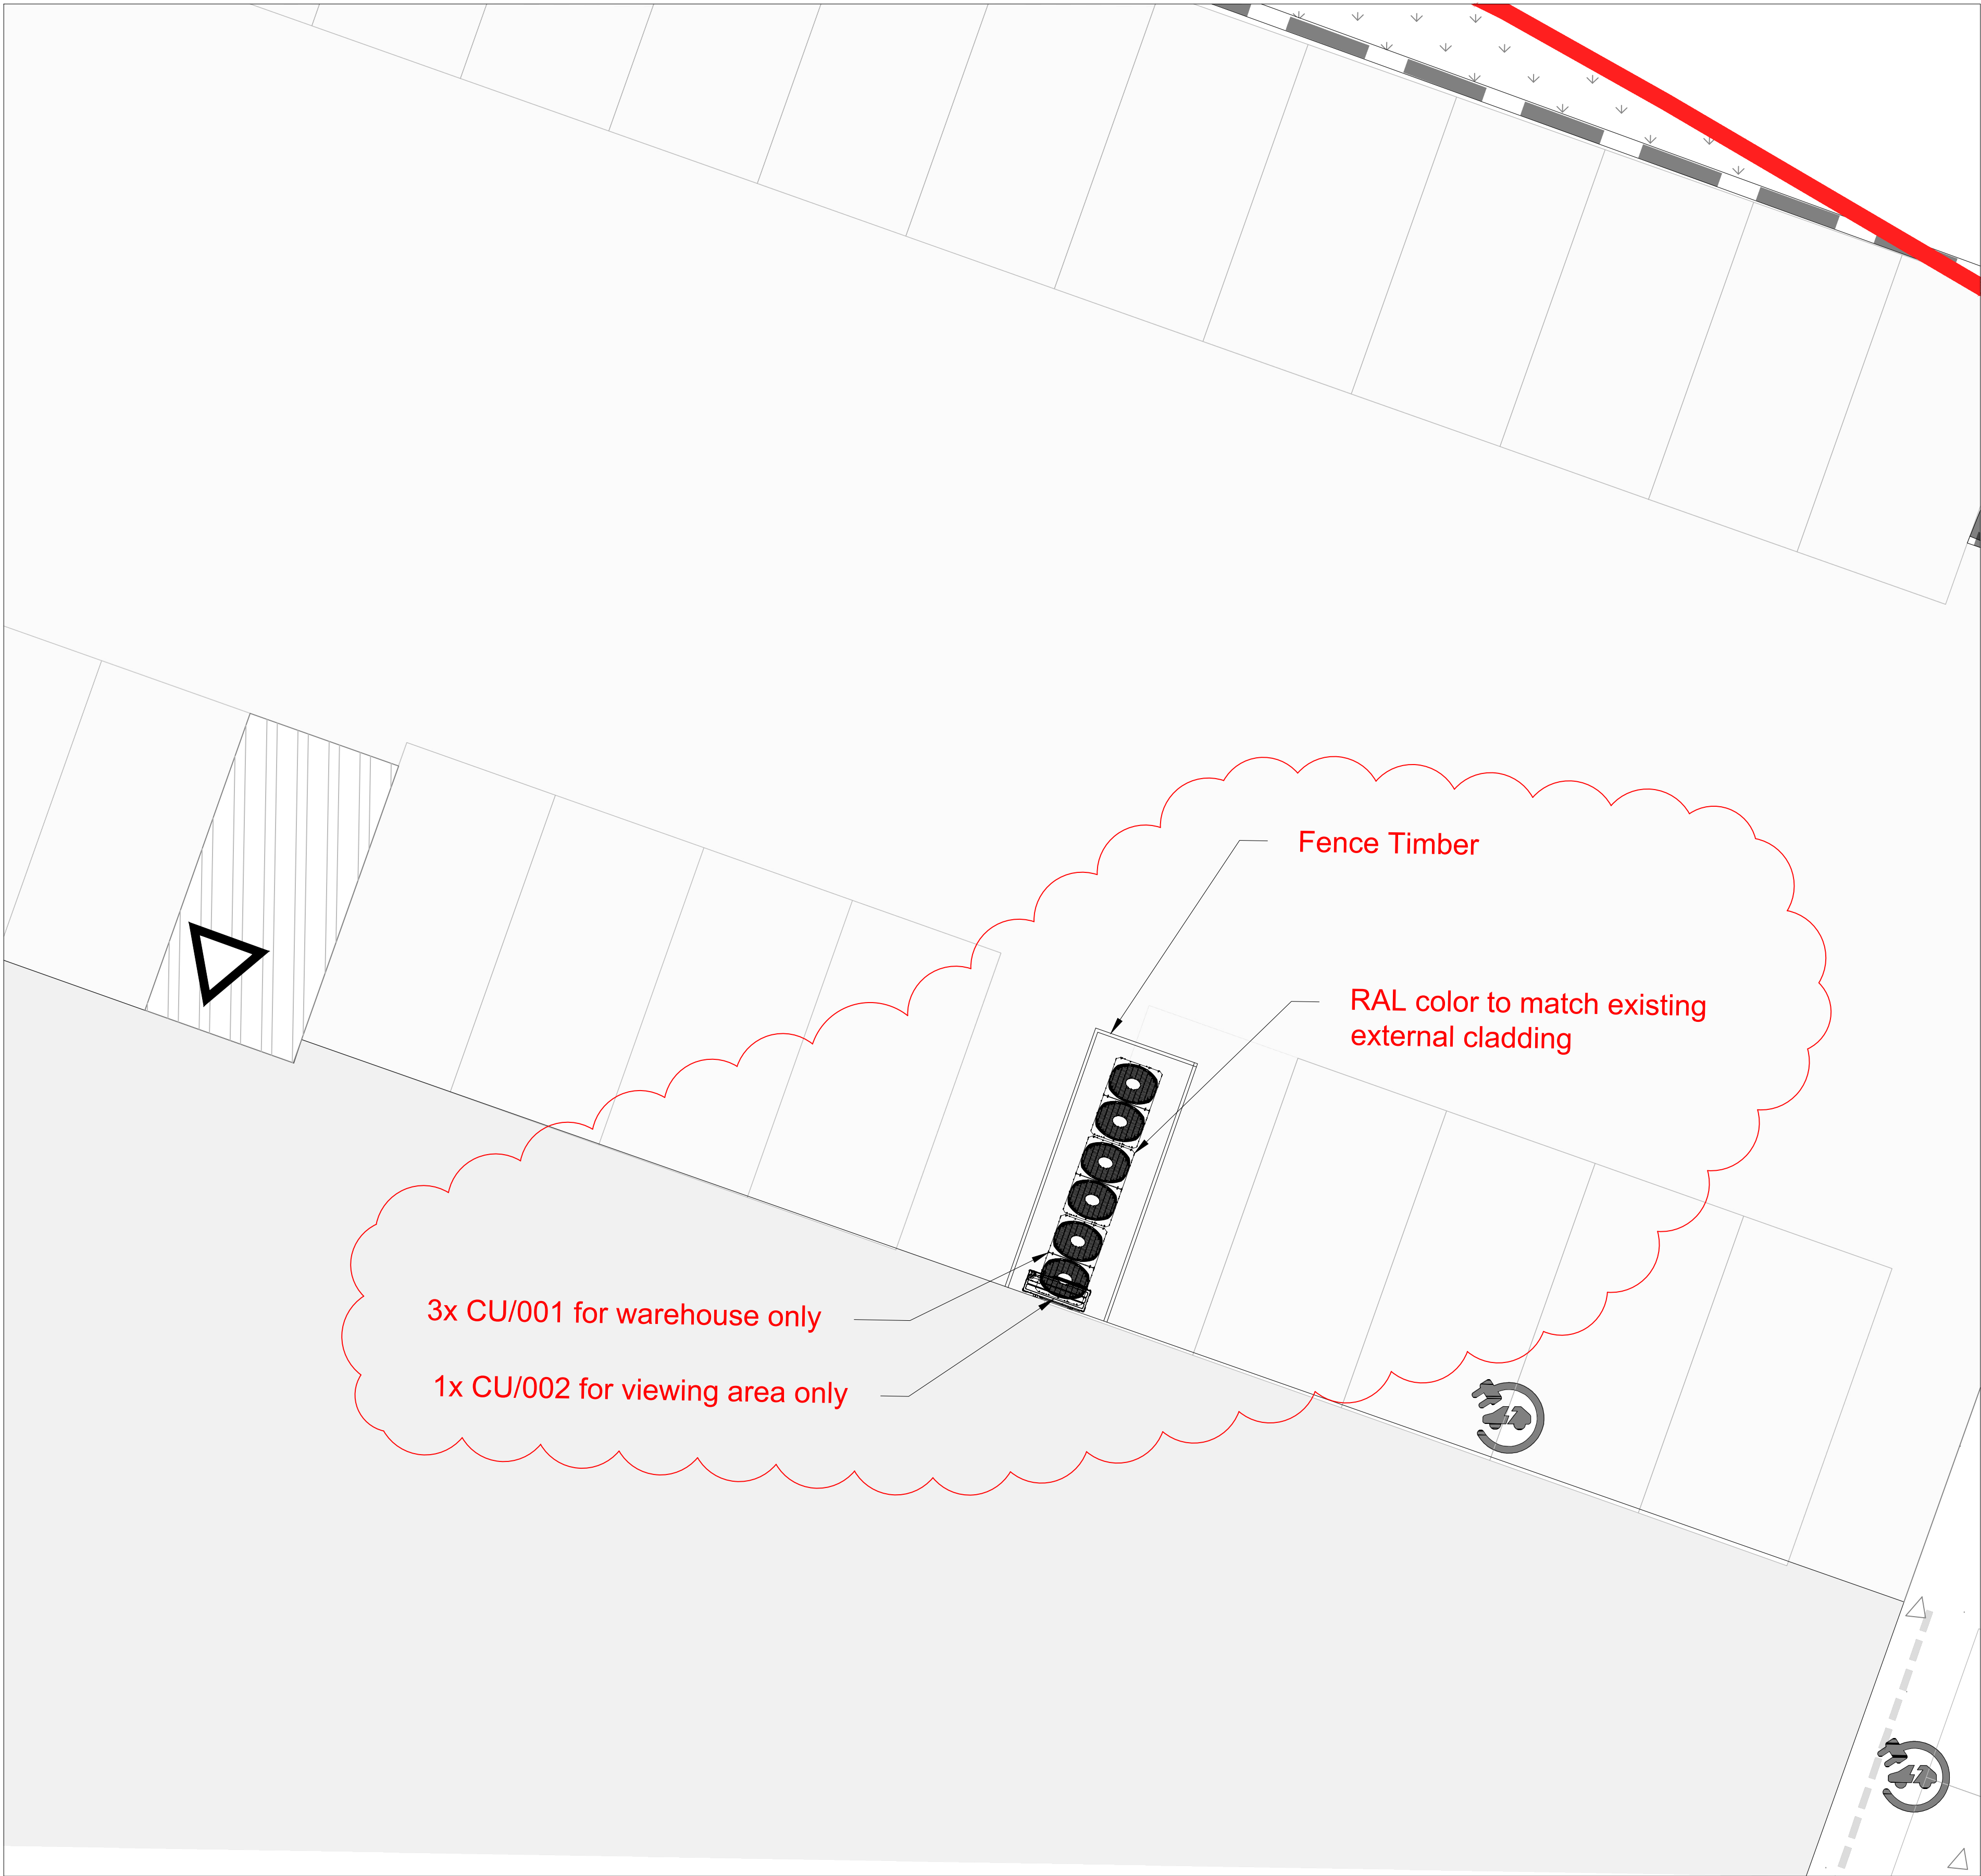

1 Proposed Floor Plan
1 : 100

 

Planning Permission Consultants
London & South East, UK

T: 020 3442 2591
Email: info@planningpros.co.uk
W: planningpros.co.uk

Sheet No.

00-PR-EL-03

Proposed Elevations

Date 21.07.2026

Current Revision

Project Name

Fairview Industrial Estate

Project Number 0293
Project Status Preliminary
Project Address 33-35 Clayton Road Hayes,
UB3 1AN

Notes

This drawing is copyright (C). The reproduction of this drawing is expressly prohibited.

Dimensions and conditions shall be verified on site. Any discrepancies between this drawing and the site conditions shall be raised prior to placing orders or construction. Contractor to check and verify all dimensions before commencing any work.


All work to comply with building regulations and all statutory authorities requirements.

It is the contractors responsibility to ascertain the location of all services prior to the commencement of works.

All structural works to be confirmed by a structural engineer.


Scale

1:100 @ A1

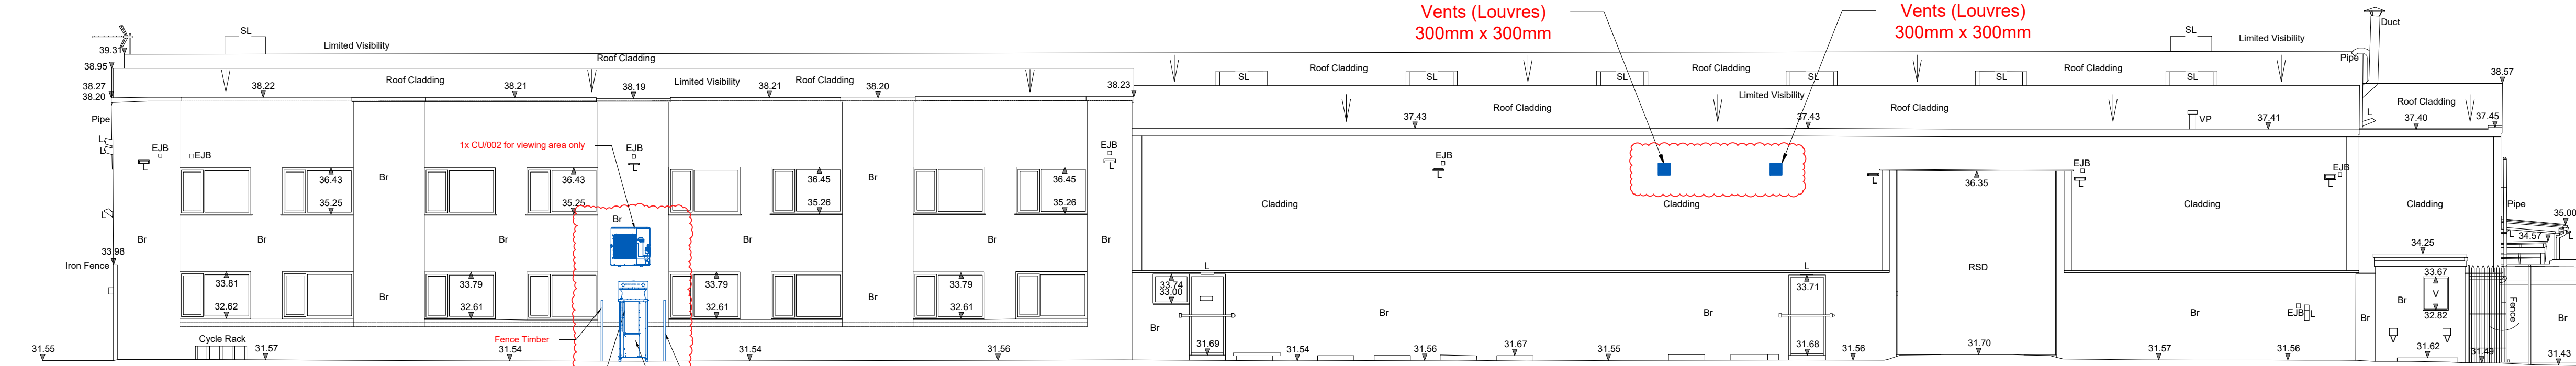

ELEVATION 3

1 Proposed Elevation
1 : 100

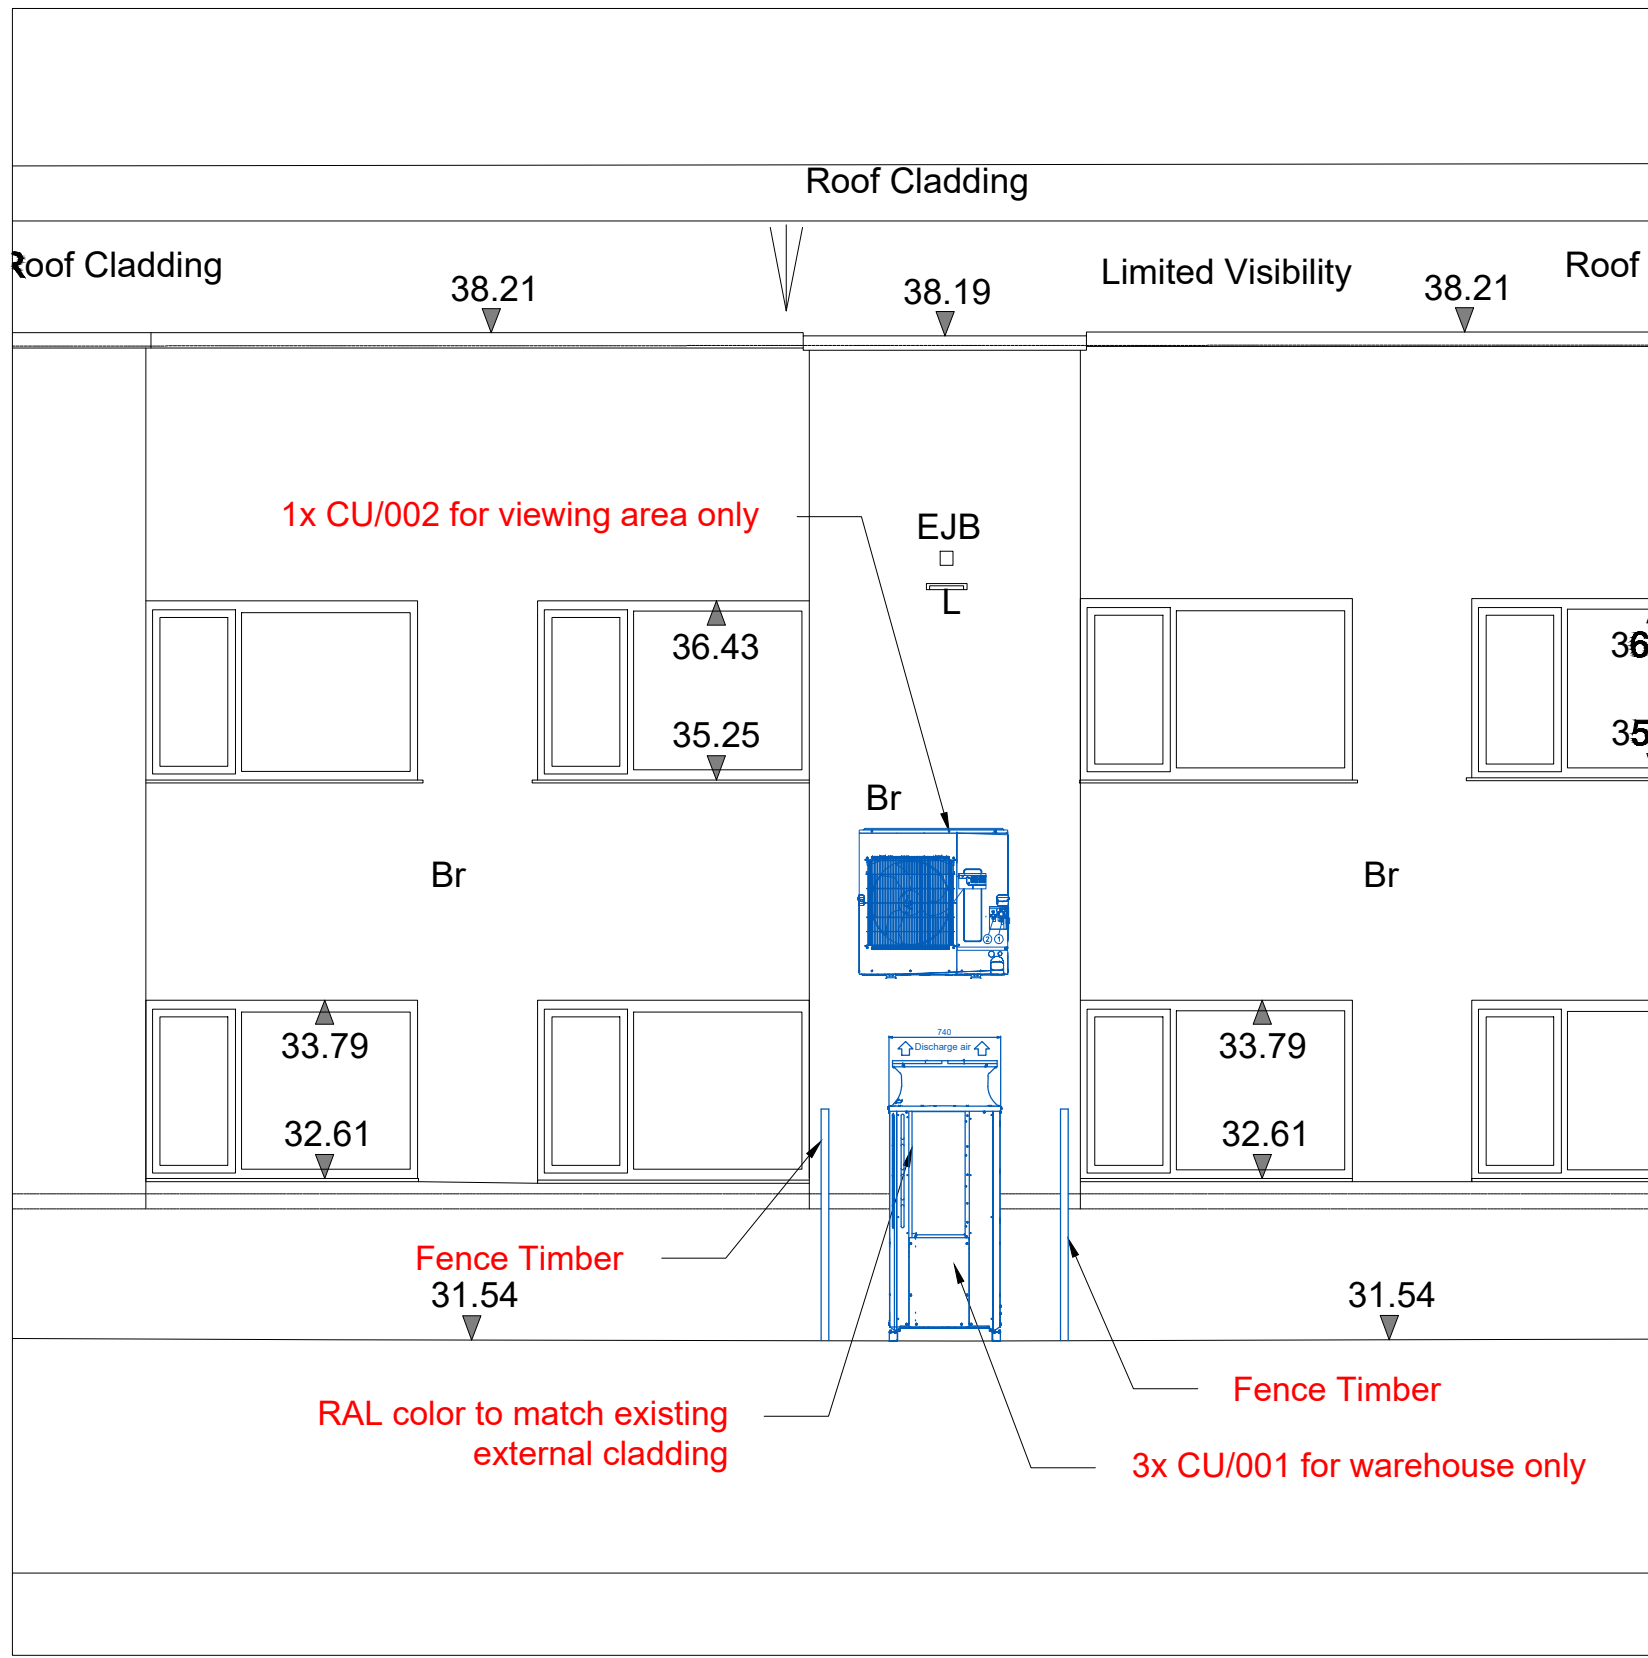

2 Proposed Elevation (Detail)
1 : 50

