



LEGEND:


CONSTRUCTION NOTES:

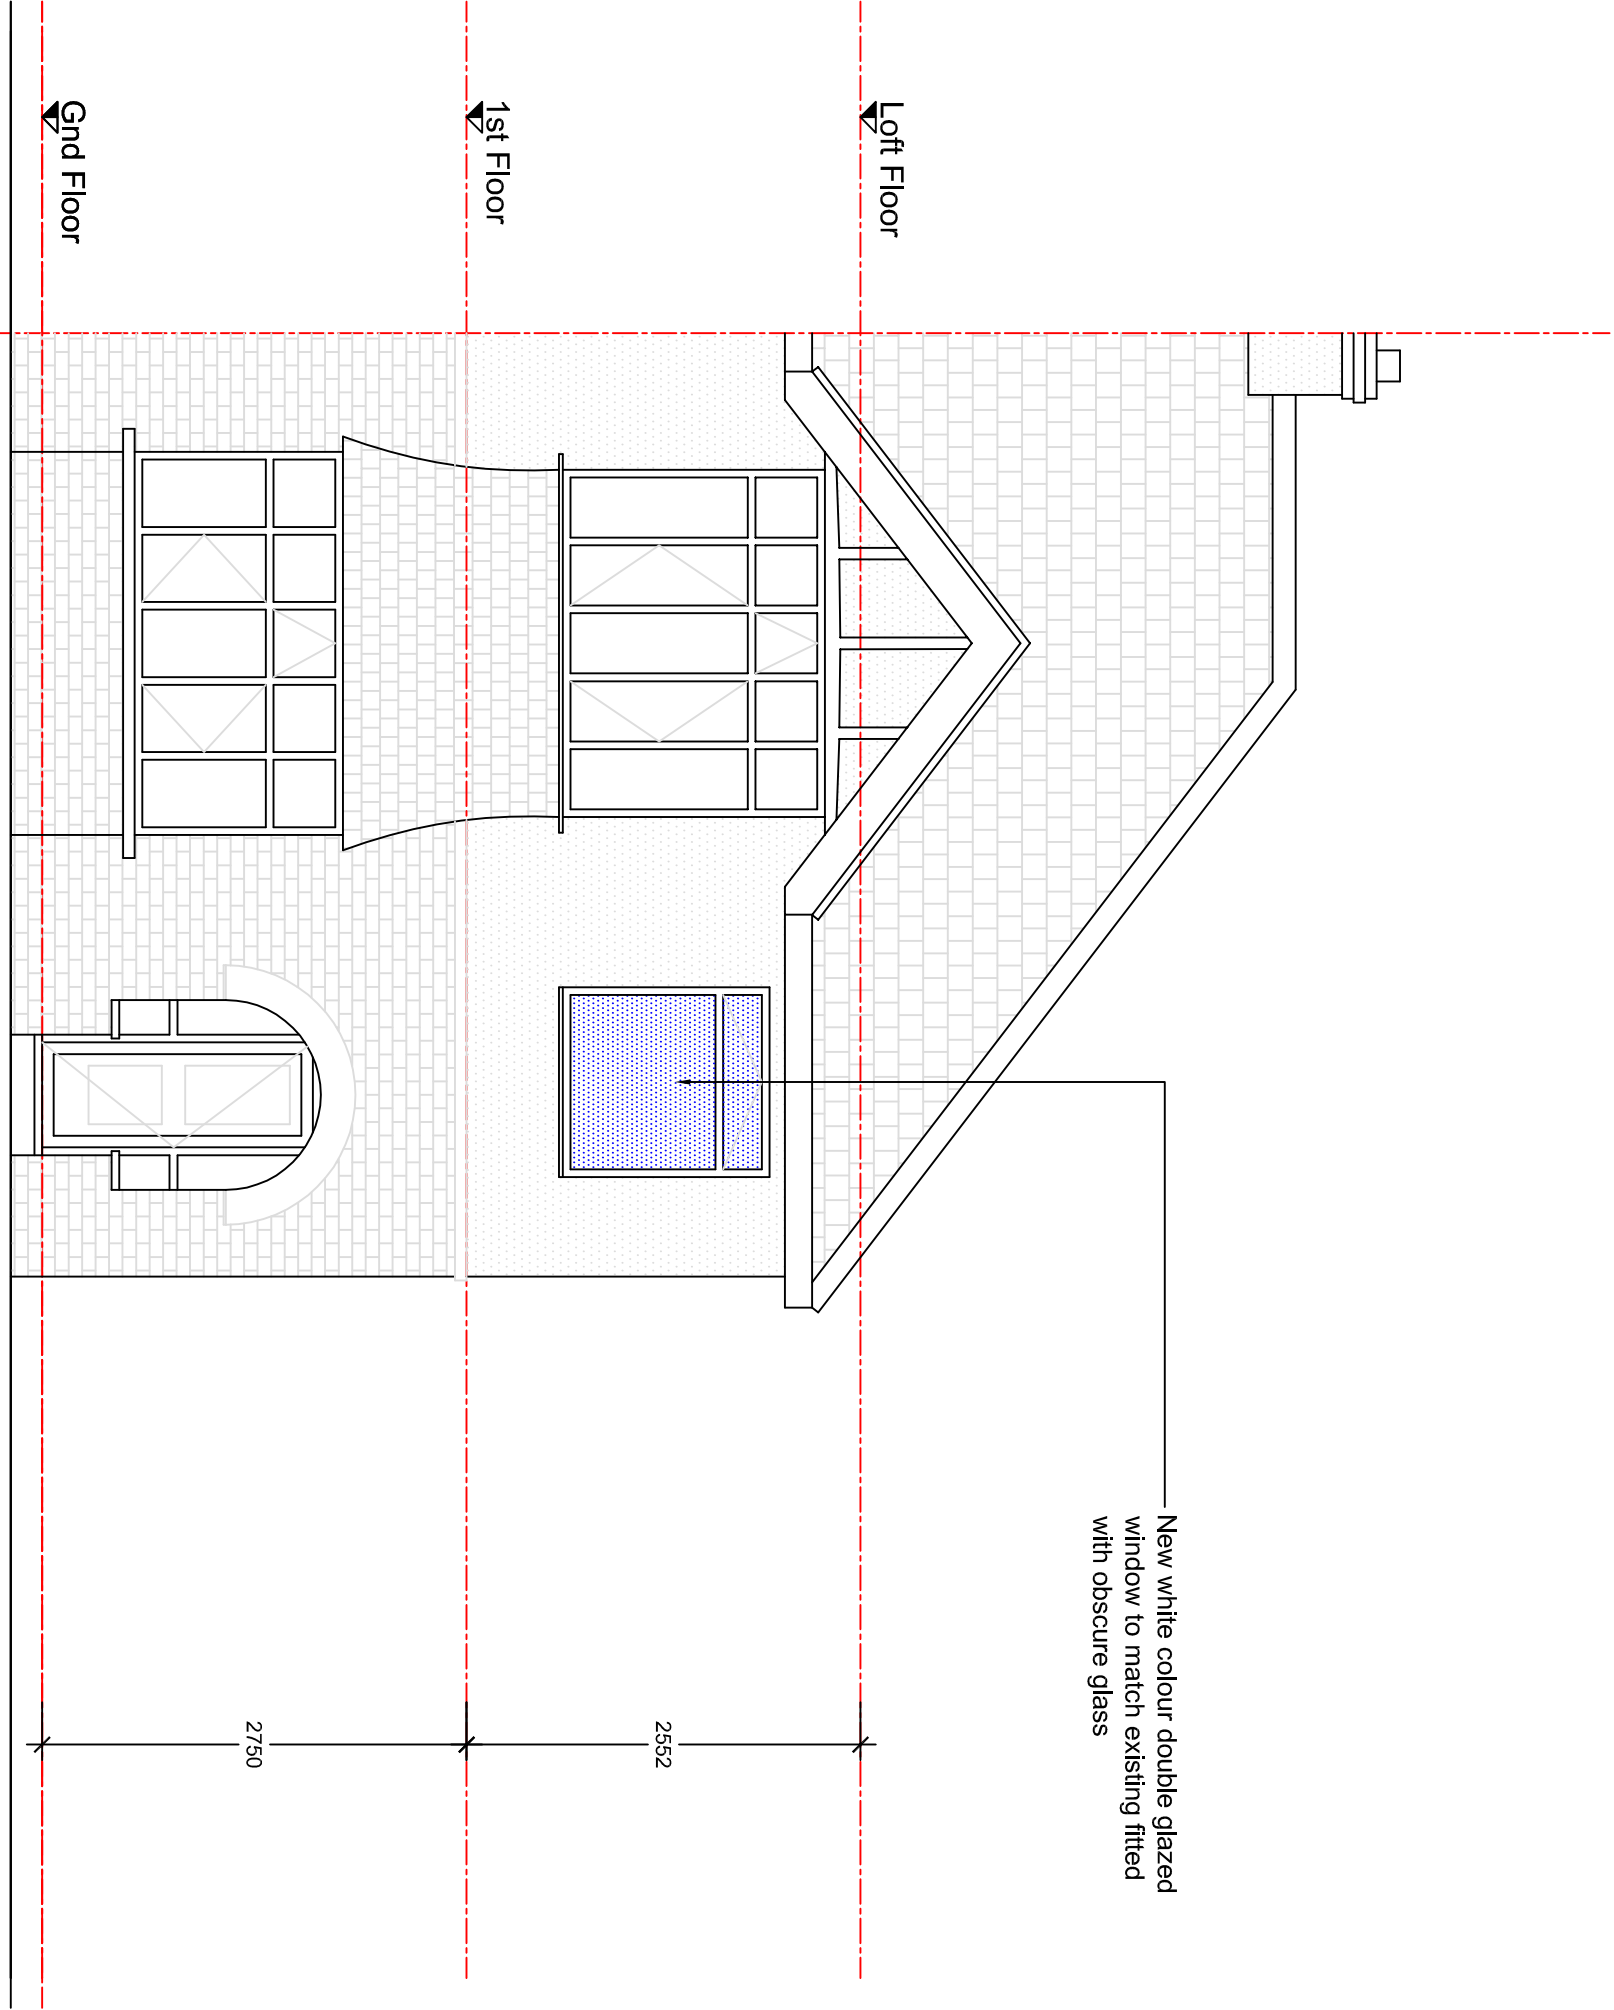


PROPOSED FRONT ELEVATION
1:50

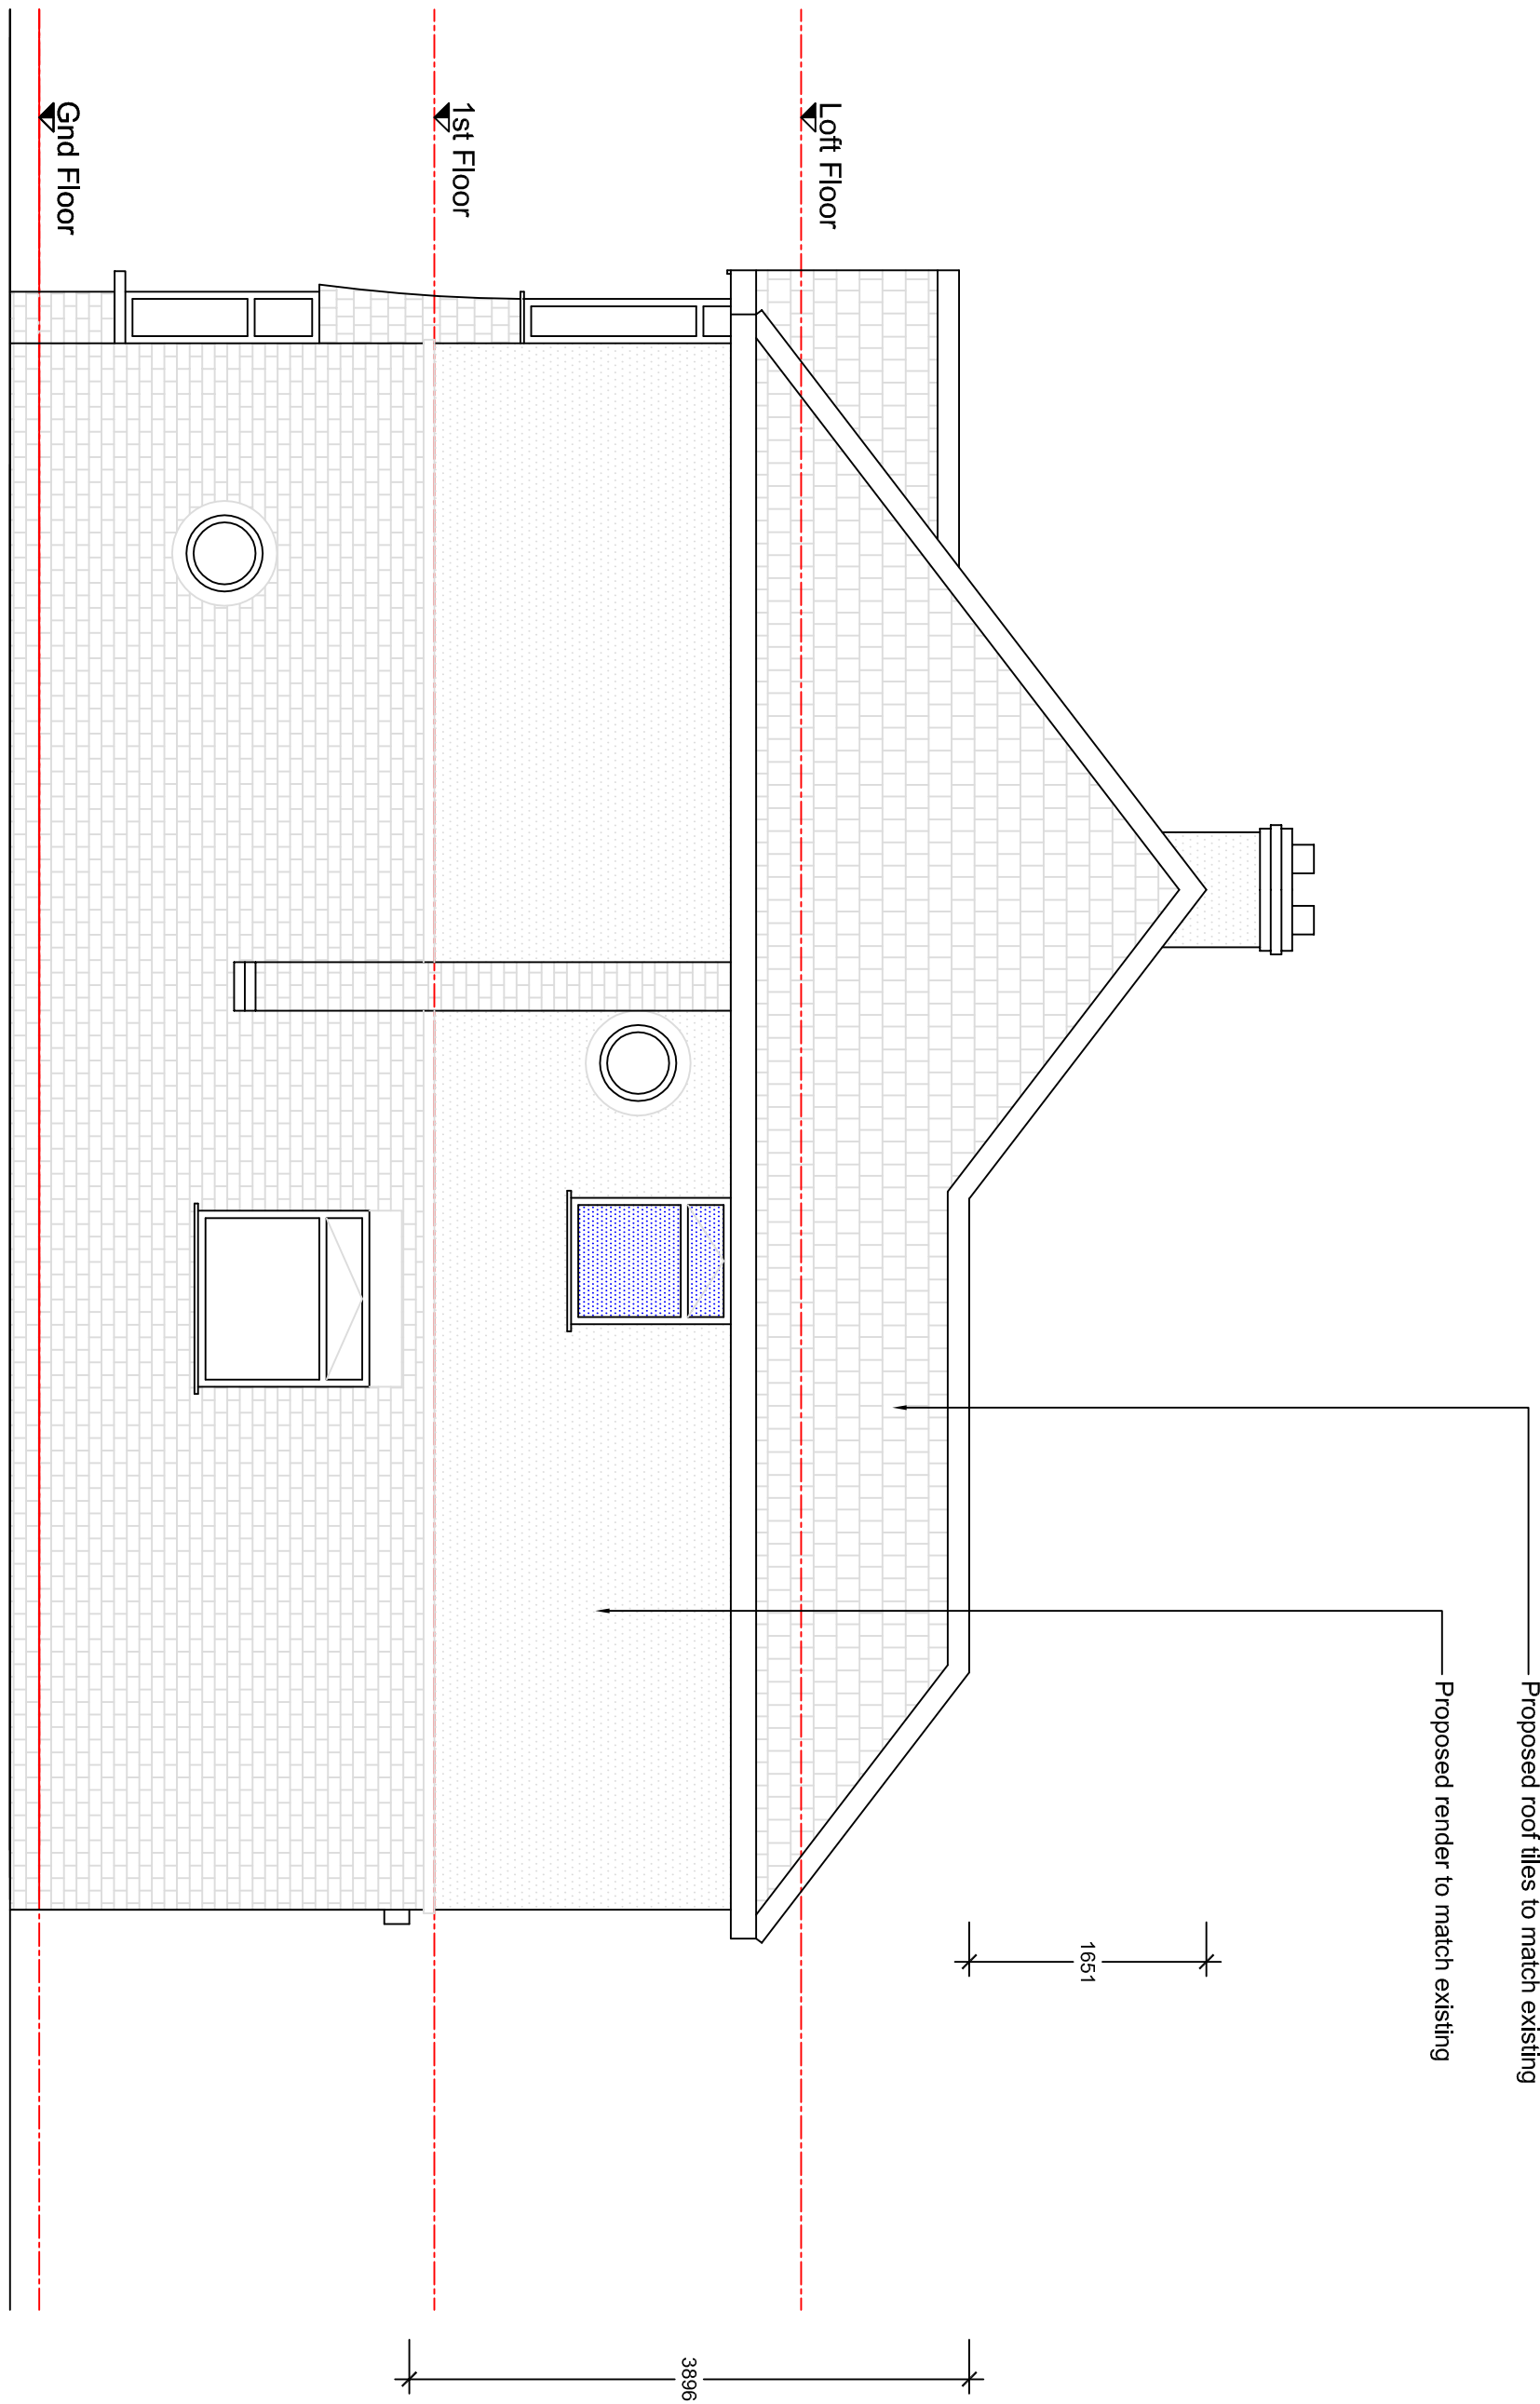

PROPOSED SIDE ELEVATION
1:50

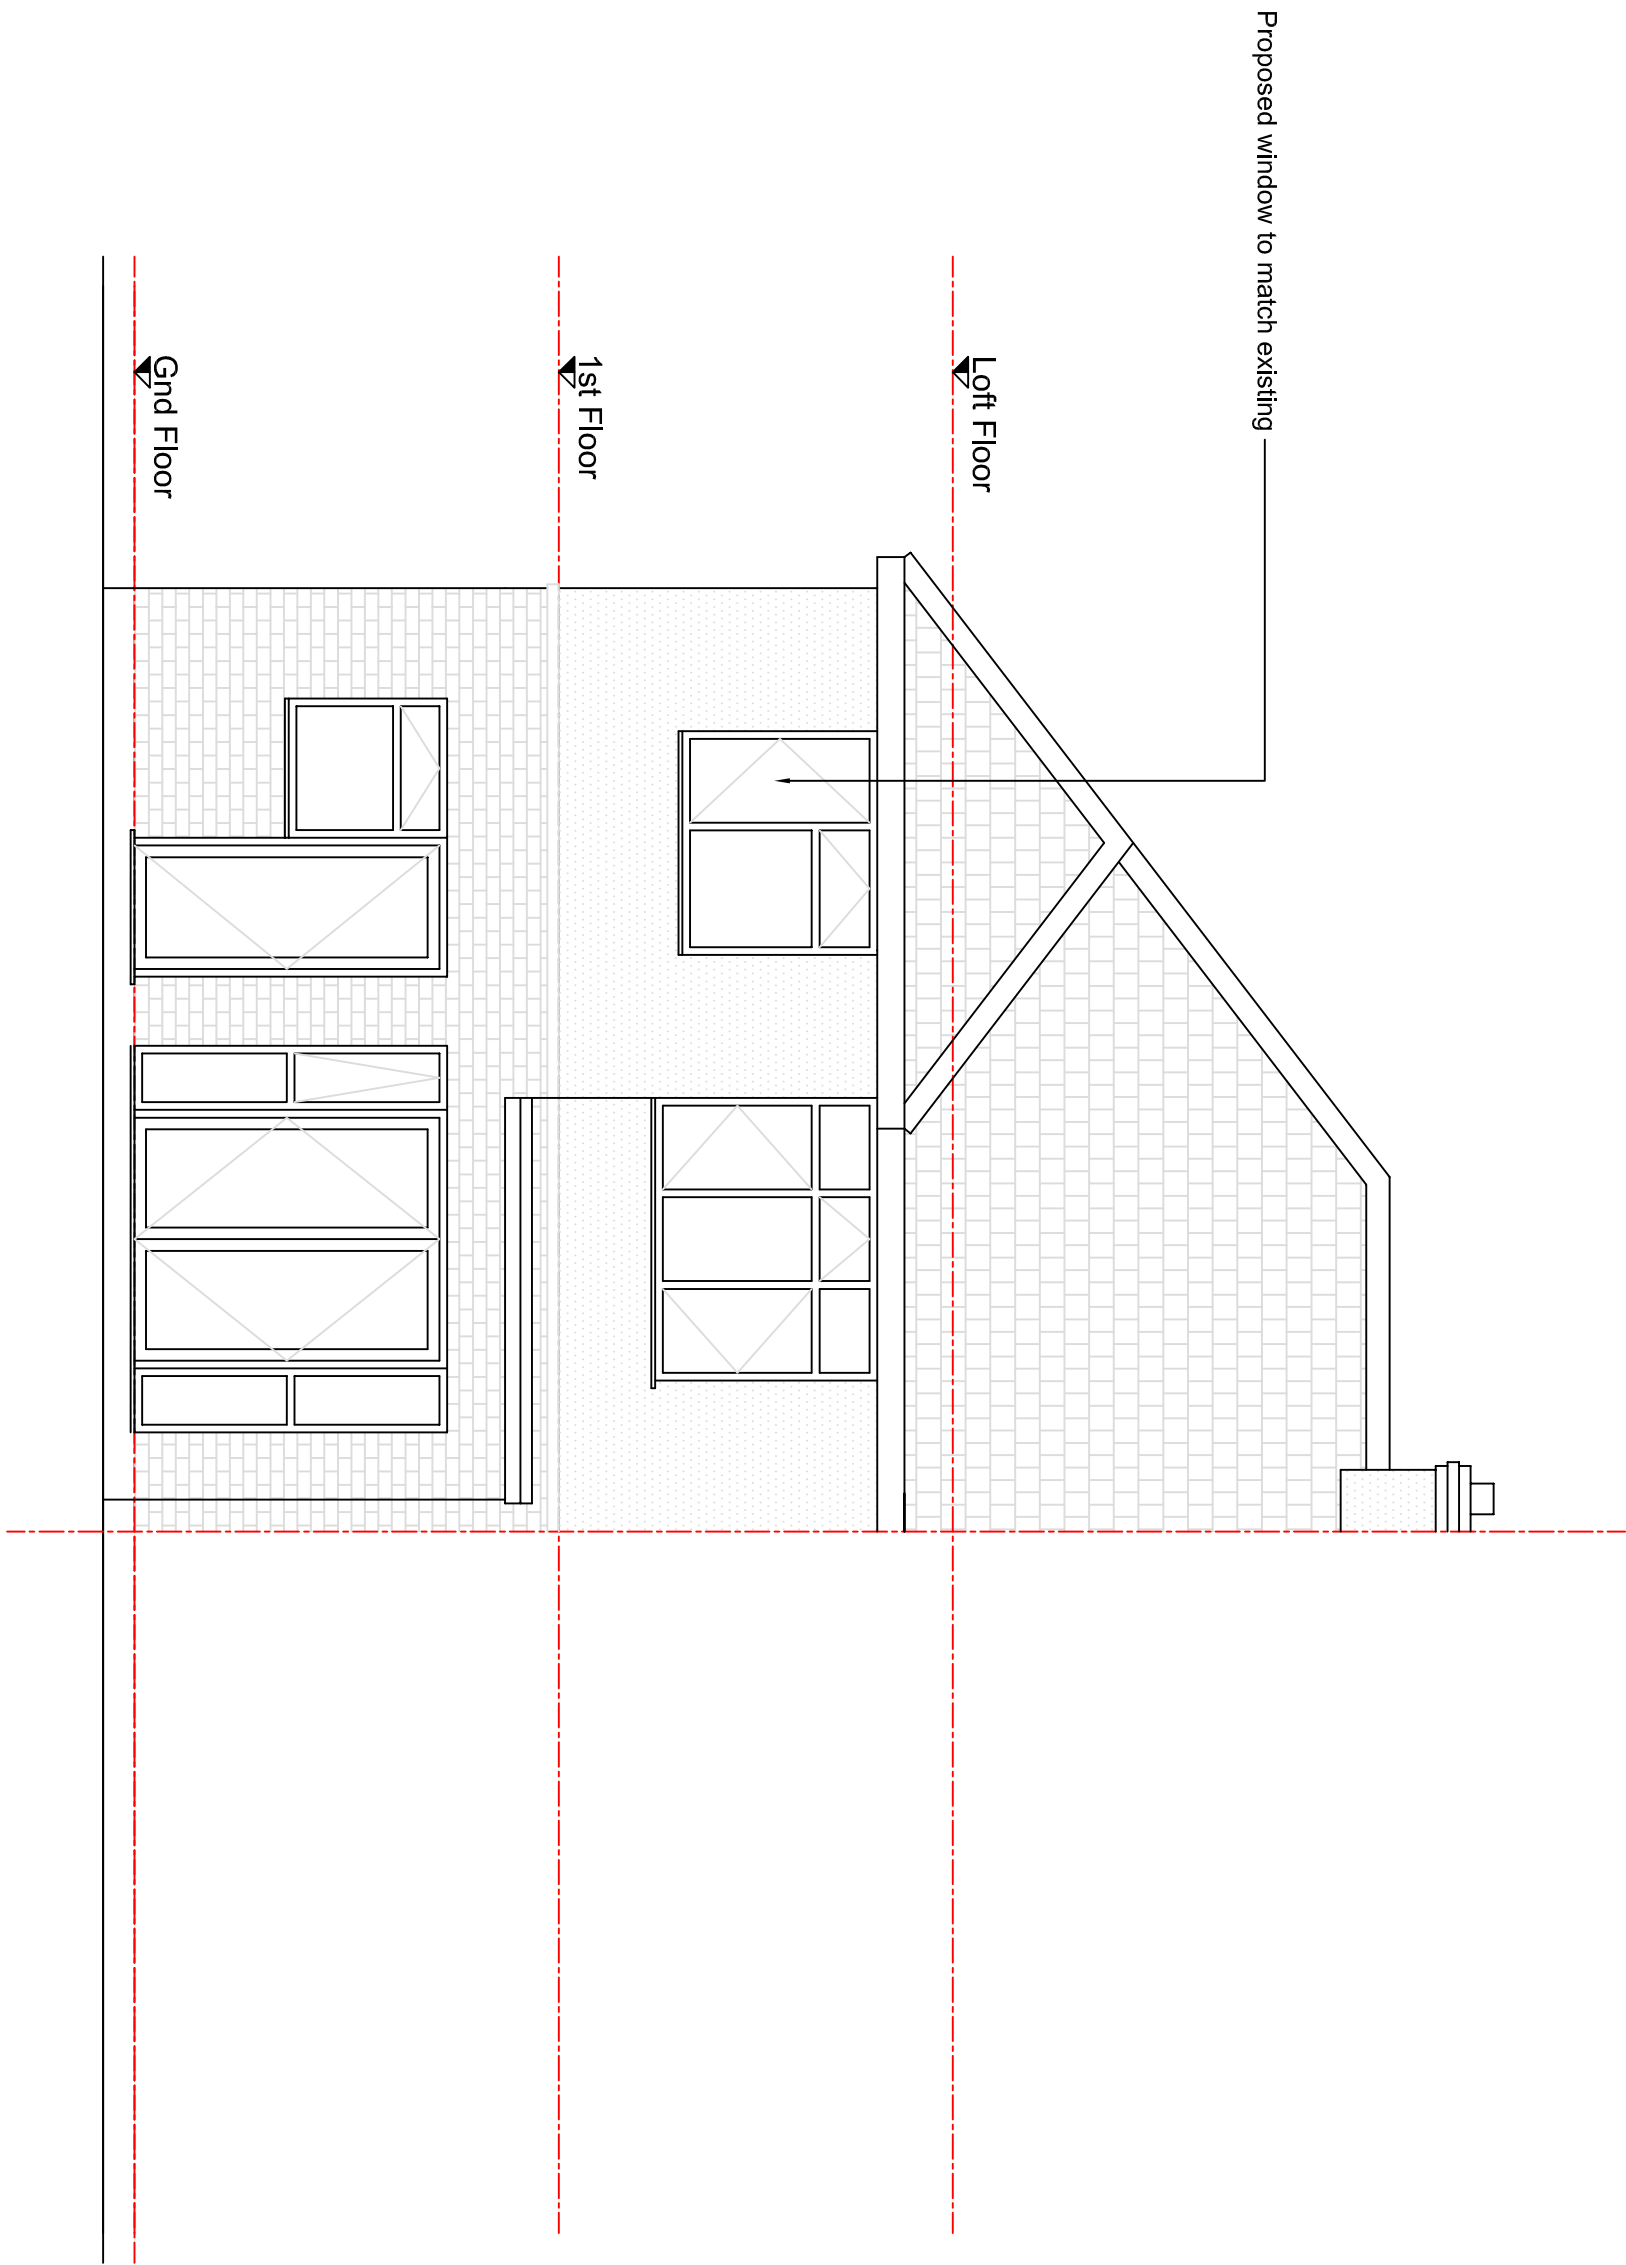

PROPOSED REAR ELEVATION
1:50

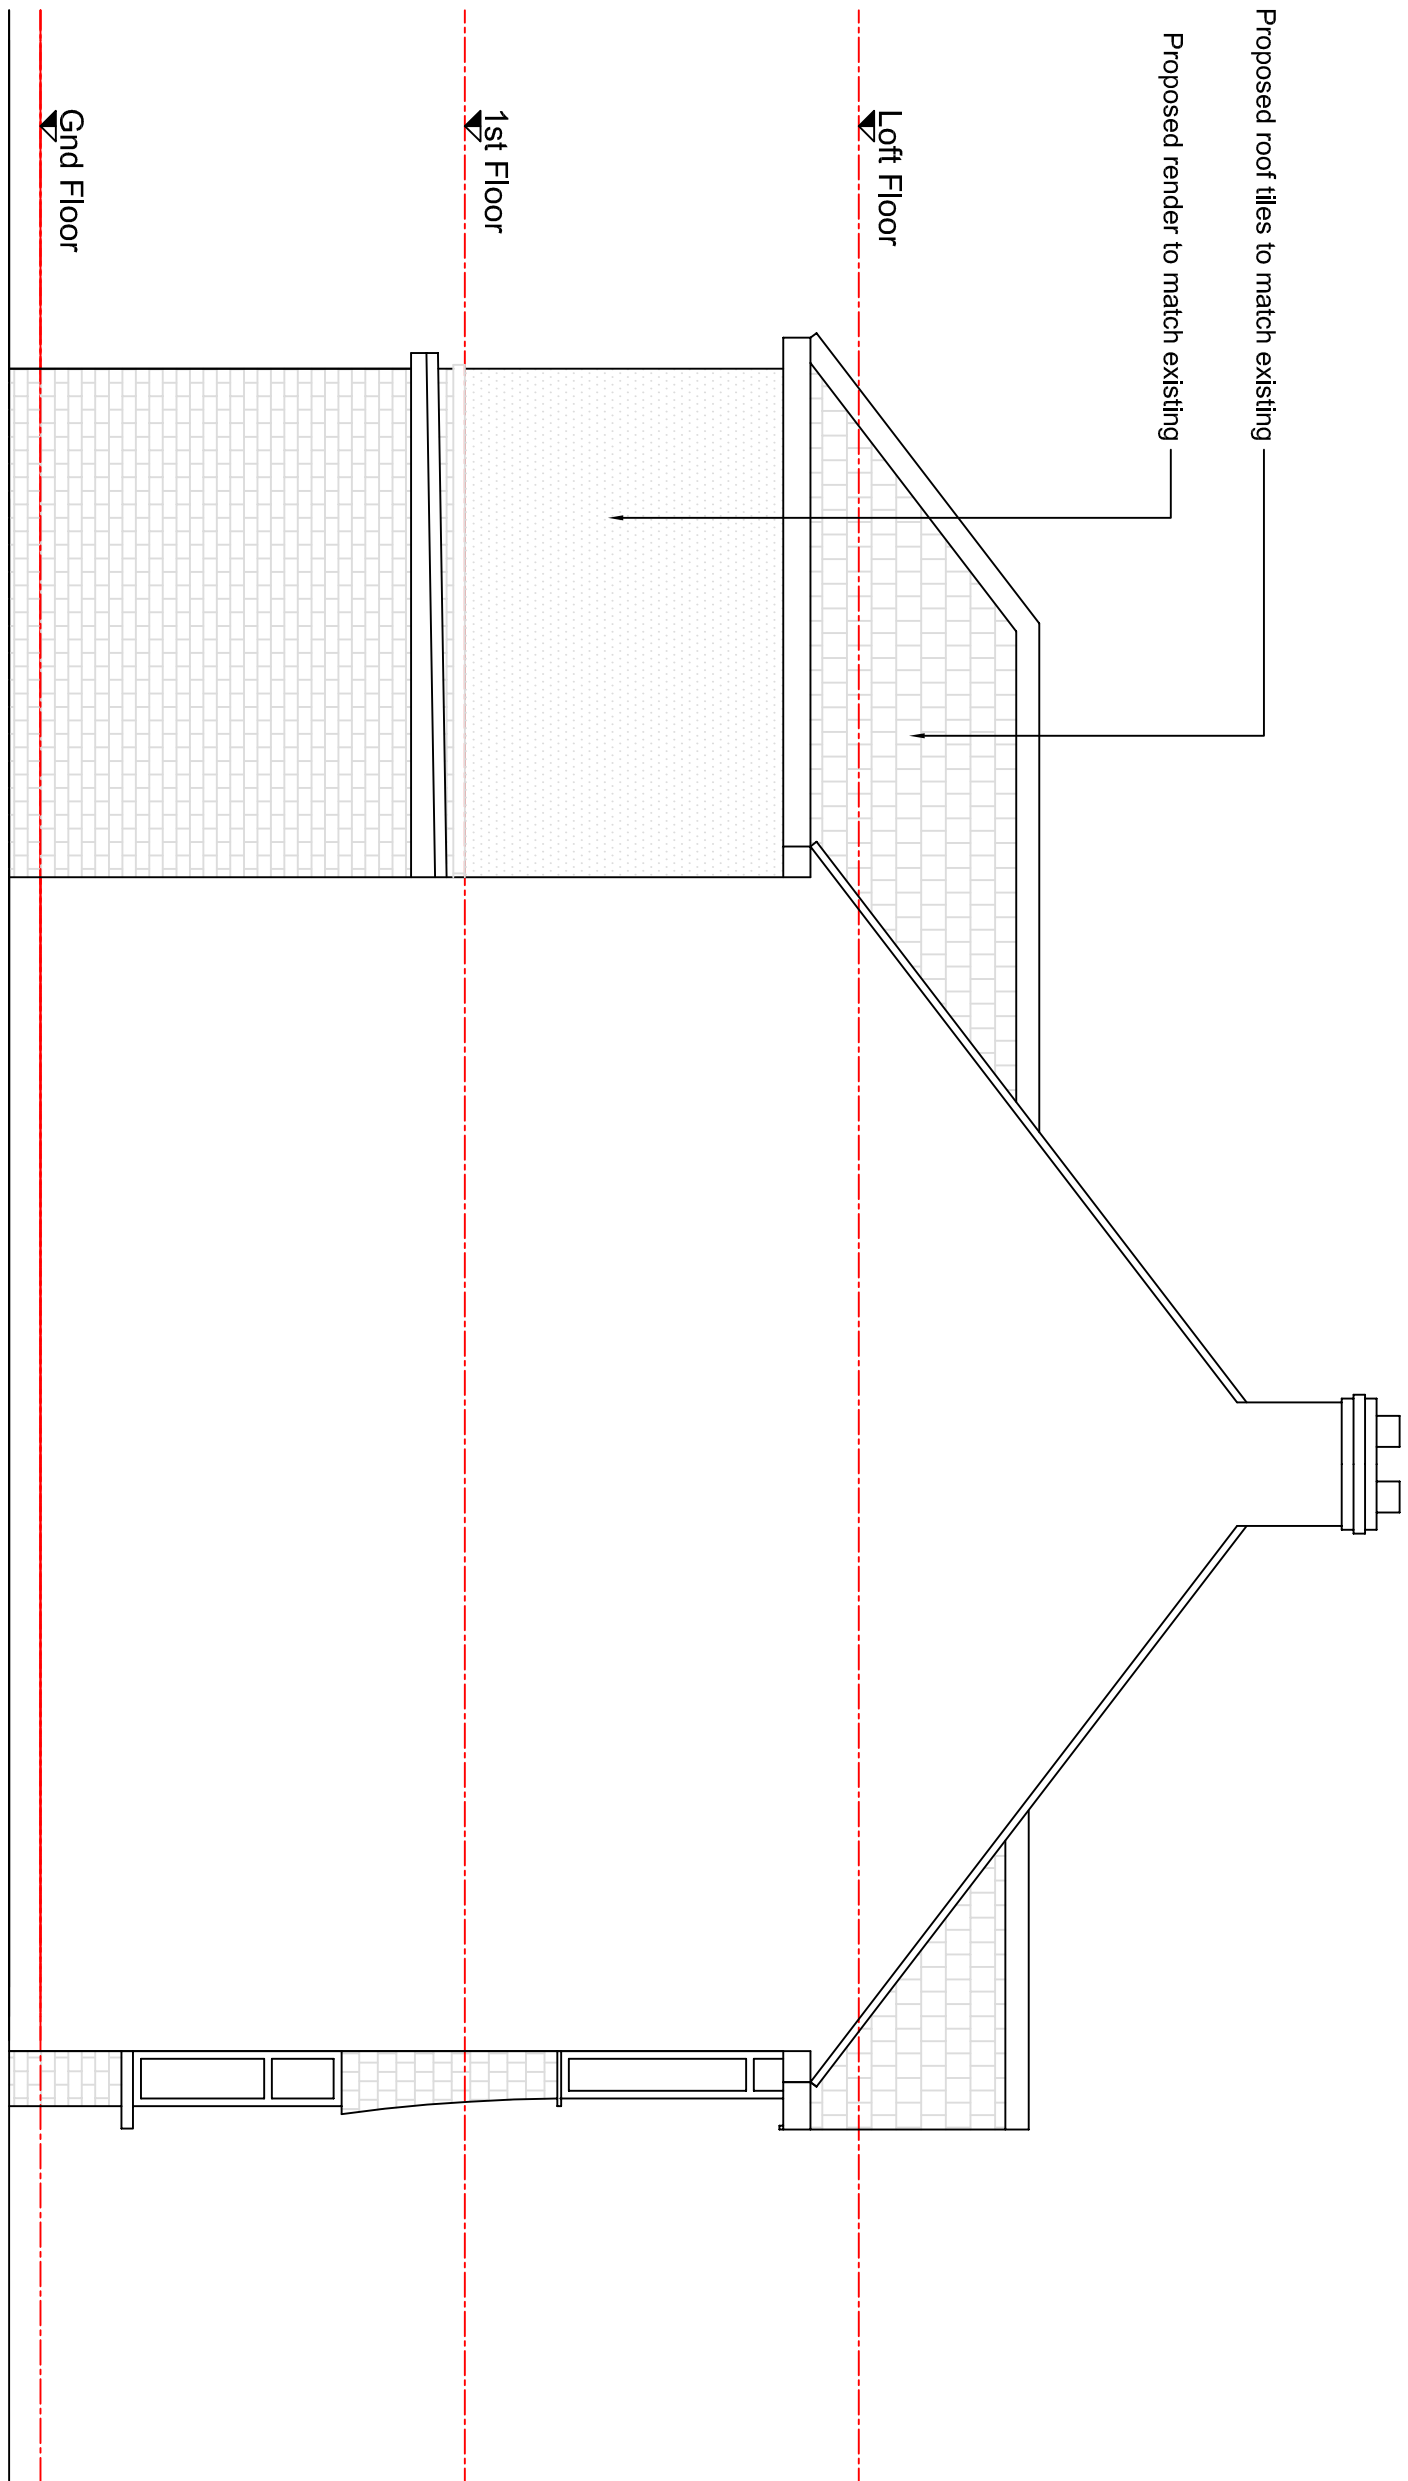

PROPOSED SIDE ELEVATION
1:50



rev	description	date
-	-	-

--	--	--	--	--

project	12 WEST DRAYTON PARK AVENUE, WEST DRAYTON, MIDDX.. UB7 7QA
---------	---

title	PROPOSED ELEVATIONS
-------	---------------------

client	Ms. S. Butta
--------	--------------

scale	1	50	11	12	19
-------	---	----	----	----	----

dwg no.	1147	A1	P02	revision	-
---------	------	----	-----	----------	---