



DISCLAIMER: This drawing is intended for planning and/or construction purposes only. Any construction should be based on the approved planning and/or construction documents. The client is responsible for ensuring that the construction is in accordance with the approved documents. The client is also responsible for ensuring that the construction is in accordance with the relevant building regulations and other applicable laws. The client should be aware that the construction of the building and/or project may be subject to change without notice.

LEGEND:


CONSTRUCTION NOTES:

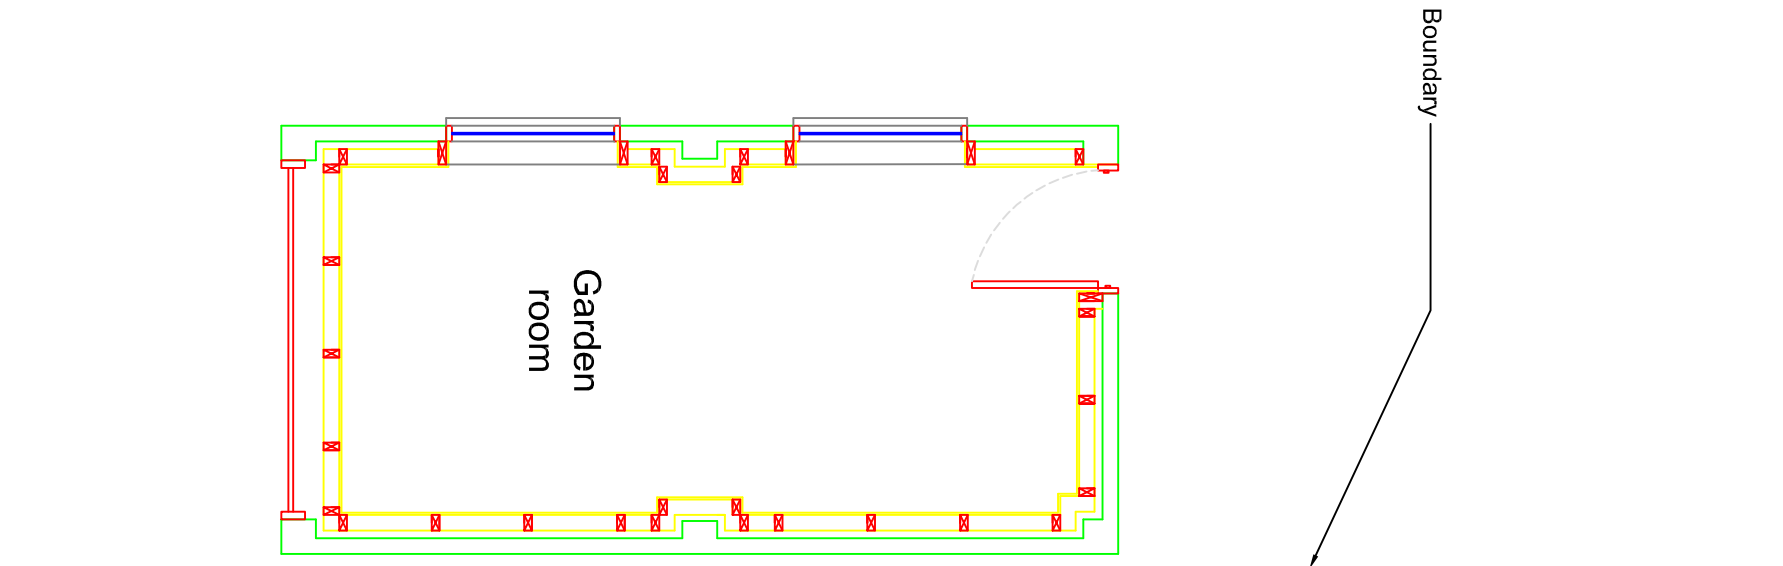


PROPOSED GROUND FLOOR PLAN
1:50

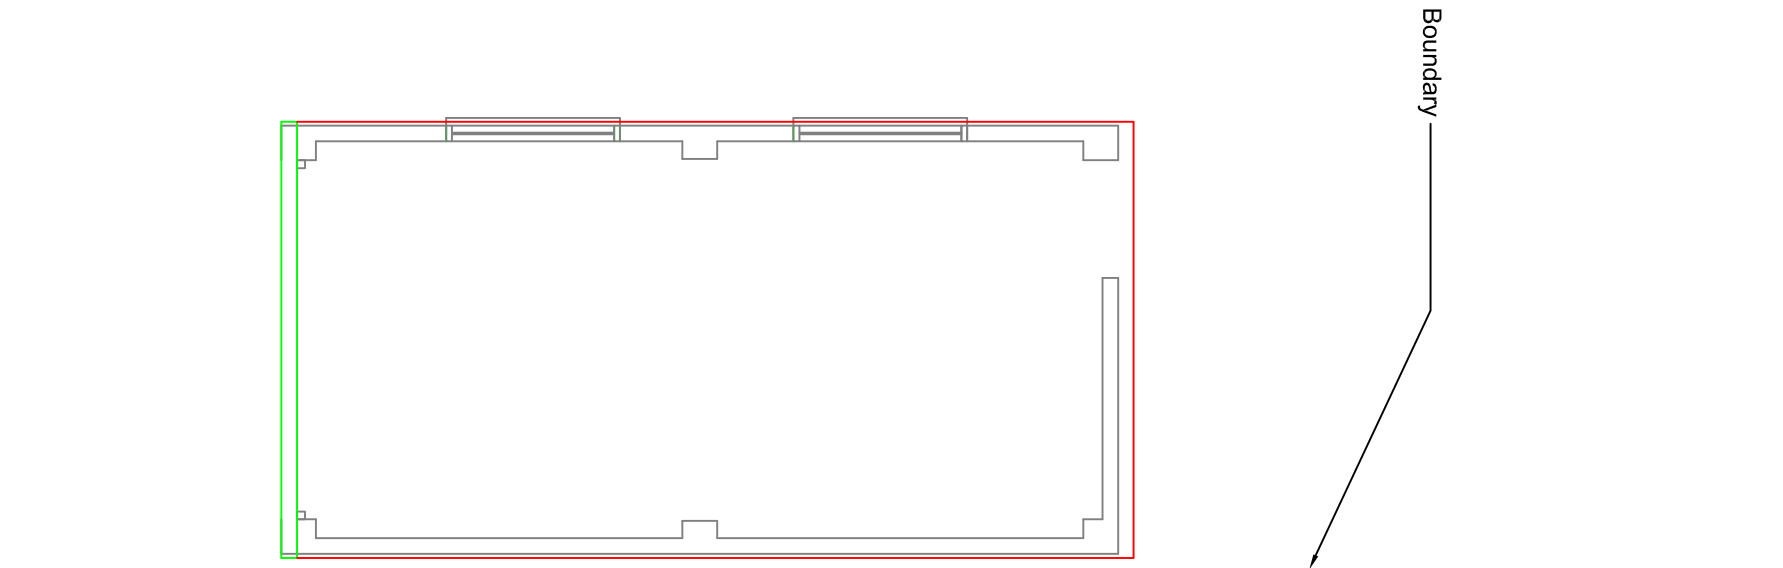


PROPOSED ROOF PLAN
1:50

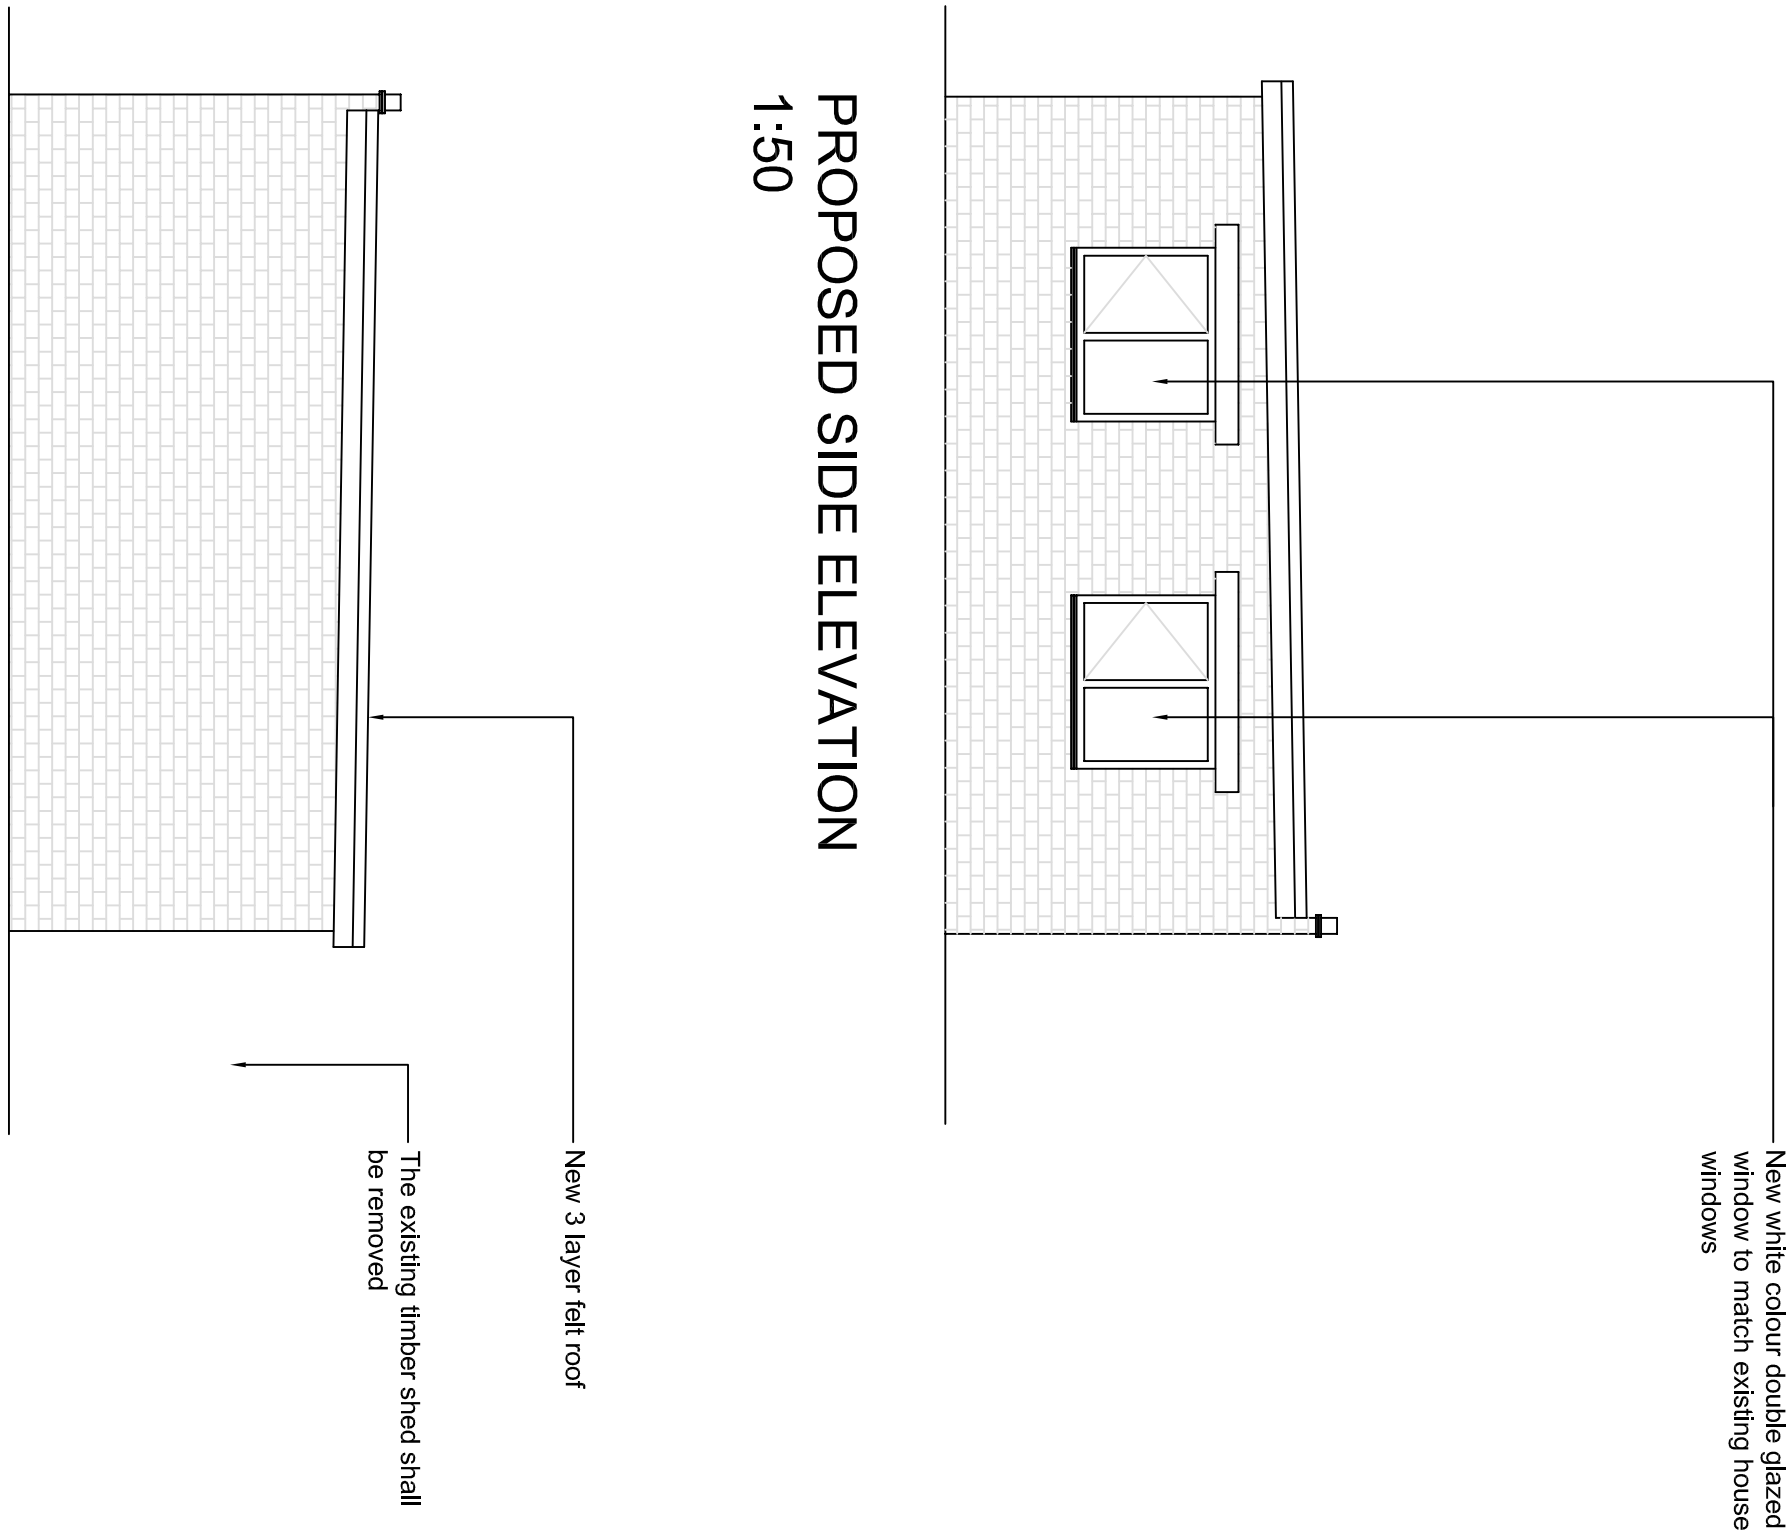

PROPOSED SIDE ELEVATION
1:50

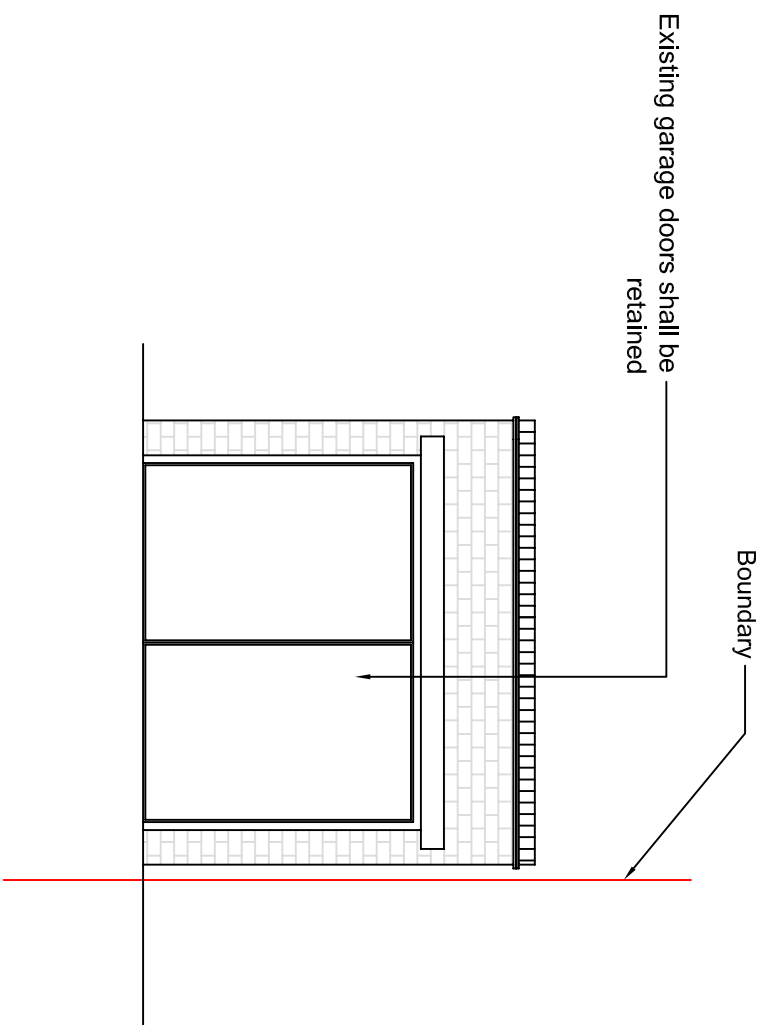

PROPOSED FRONT ELEVATION
1:50

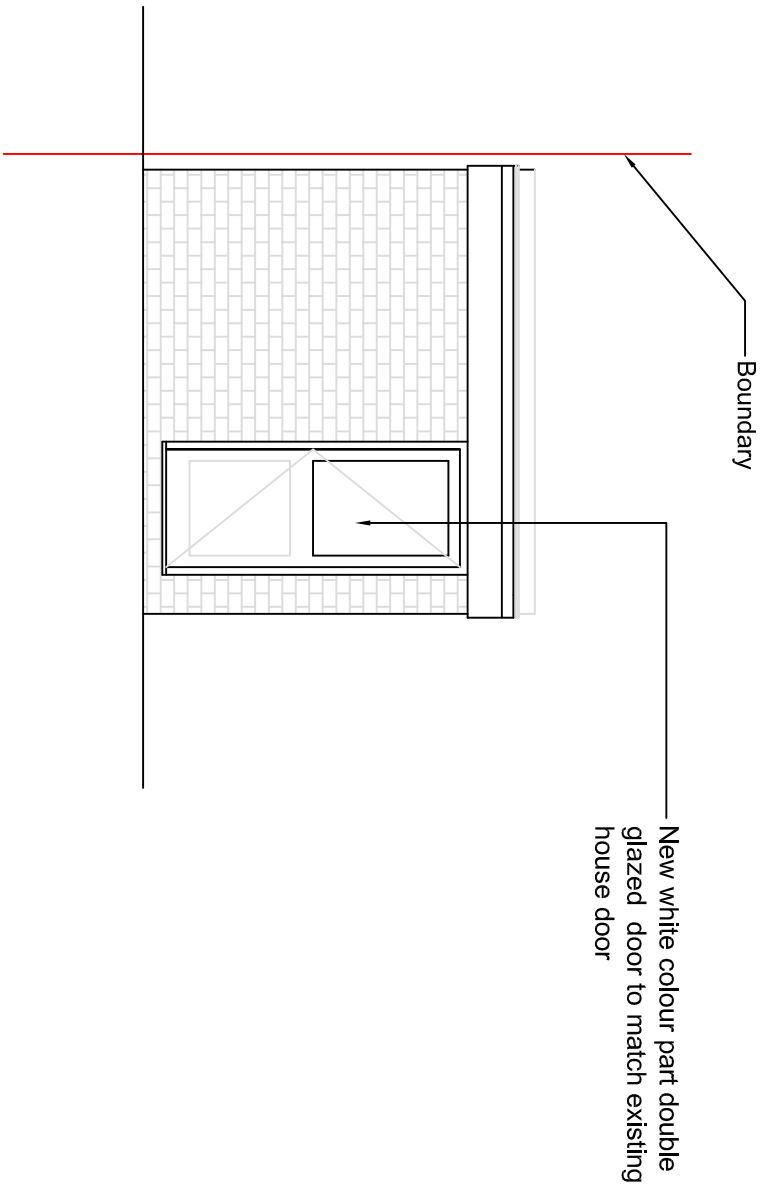

PROPOSED REAR ELEVATION
1:50



rev.	description	date
------	-------------	------

-	-	-
1	1	1
2	2	2
3	3	3
4	4	4
5	5	5
6	6	6
7	7	7
8	8	8
9	9	9
10	10	10

project	12 WEST DRAYTON PARK AVENUE, WEST DRAYTON, MIDDX.. UB7 7QA
---------	---

title	PROPOSED GARDEN ROOM
-------	----------------------

client	Ms. S. Butta
--------	--------------

scale	1	50	13	12	19
-------	---	----	----	----	----

dwg. no.	1147	A1	P03	-
----------	------	----	-----	---

REN	8 HAMILTON ROAD COMETRY DESIGN & PROJECT UB8 3AU	T: 01895 464 888 F: 01895 464 471 E: studio@ren.co.uk
-----	---	---