

DISCLAIMER: This drawing is intended for design and construction purposes only. Any reproduction or alteration of this drawing without the written consent of the author is strictly prohibited. The author assumes no responsibility for any errors or omissions in this drawing. The user should be aware that this drawing is not a substitute for a professional engineering or architectural drawing.

LEGEND:

CONSTRUCTION NOTES:


rev.	description	date
-	-	-
-	-	-
-	-	-
-	-	-
-	-	-

project	12 WEST DRAYTON PARK AVENUE, WEST DRAYTON, MIDDX., UB7 7QA
title	EXISTING FLOOR PLANS


client	Ms. S. Butta
scale	1 50 08 12 19

dwg. no.	1147	A1	SU01	-
revision				


REN 8 HAWKINS ROAD T. 01895 461 888
COMETRY F. 01895 464 471
DESIGN & PROJECT URBAN E
e. drayton@ren.com

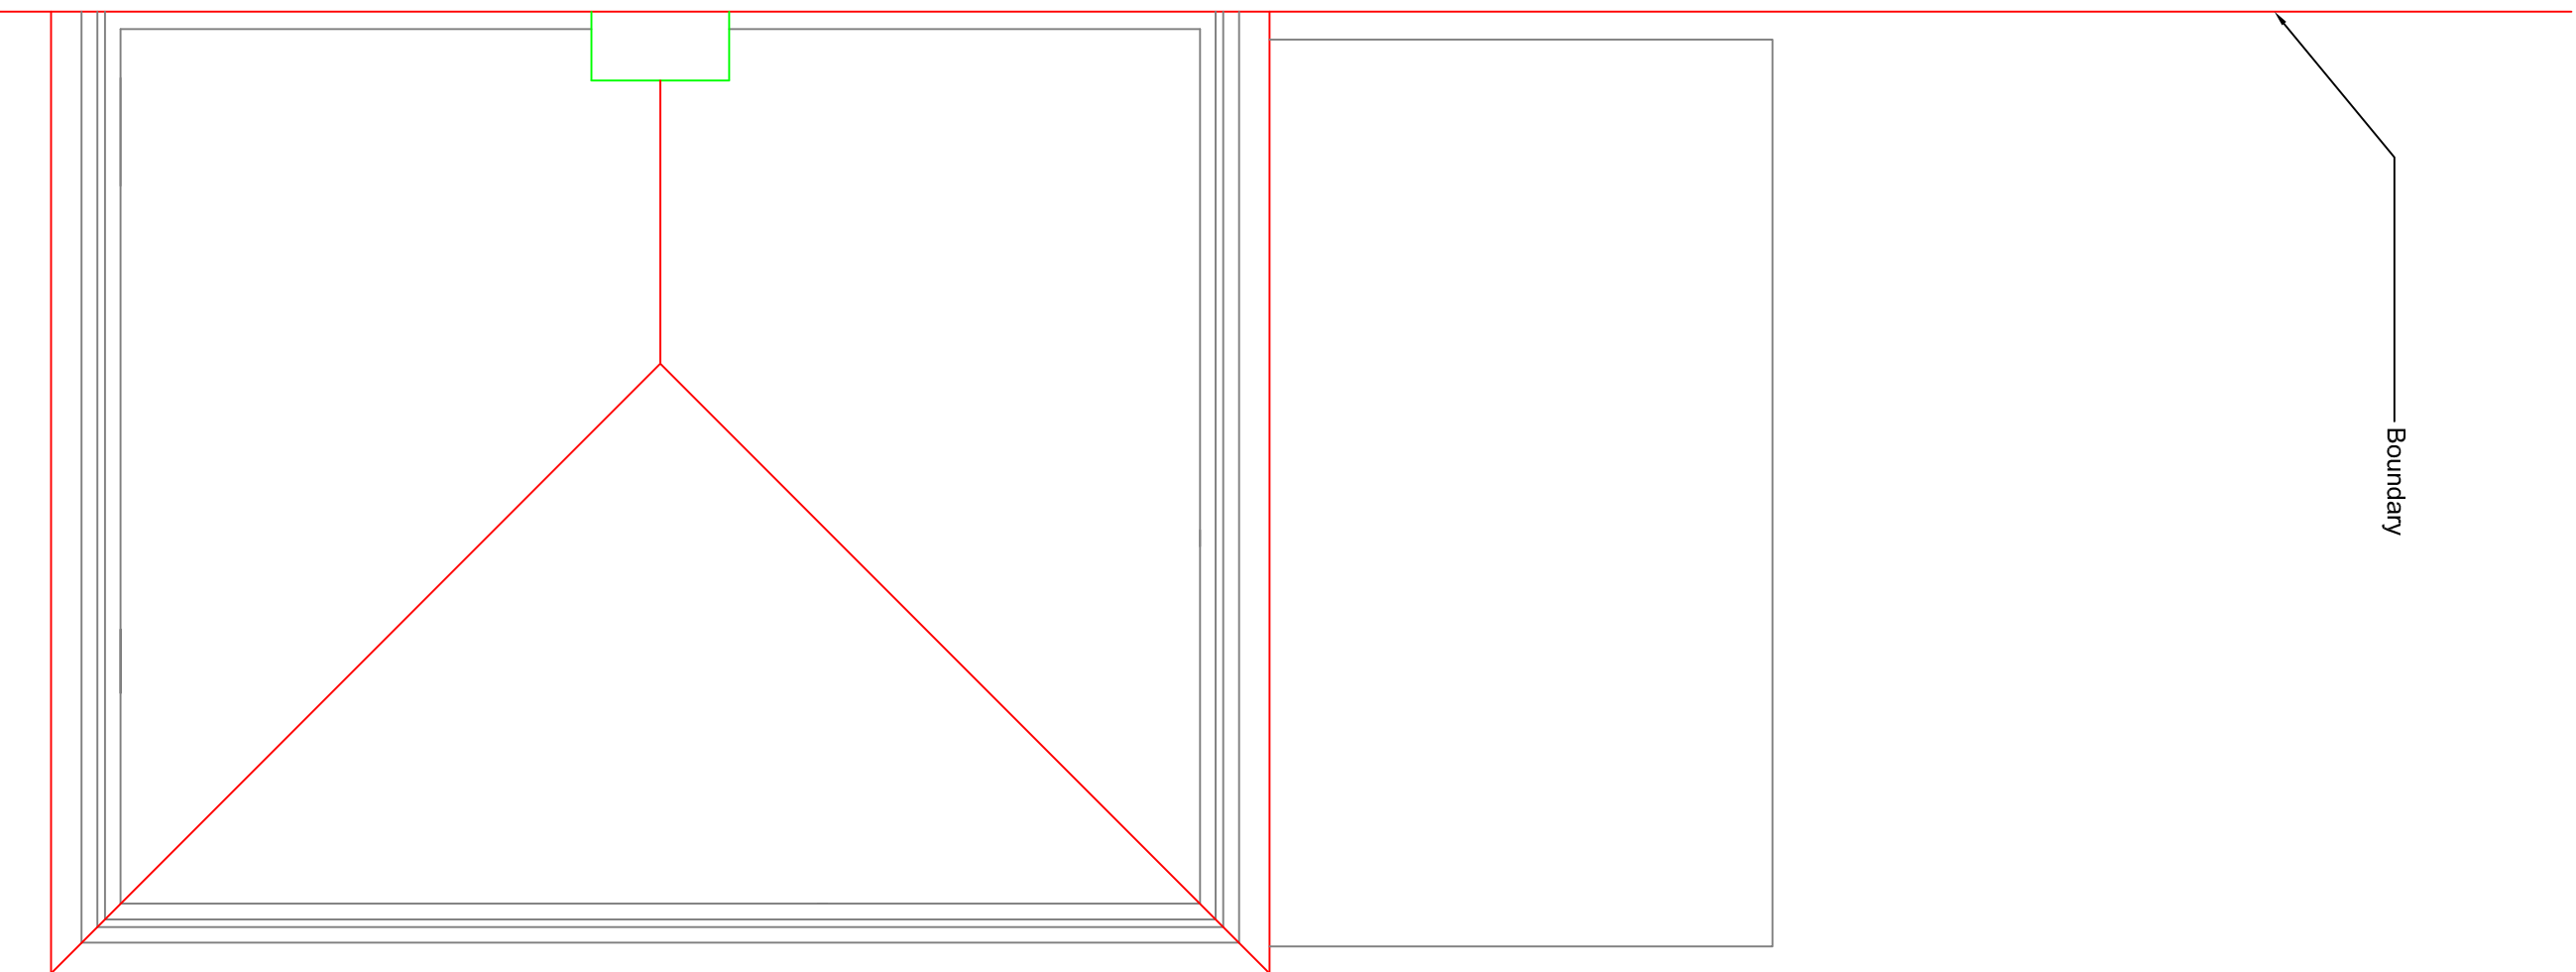

EXISTING ROOF PLAN
1:50

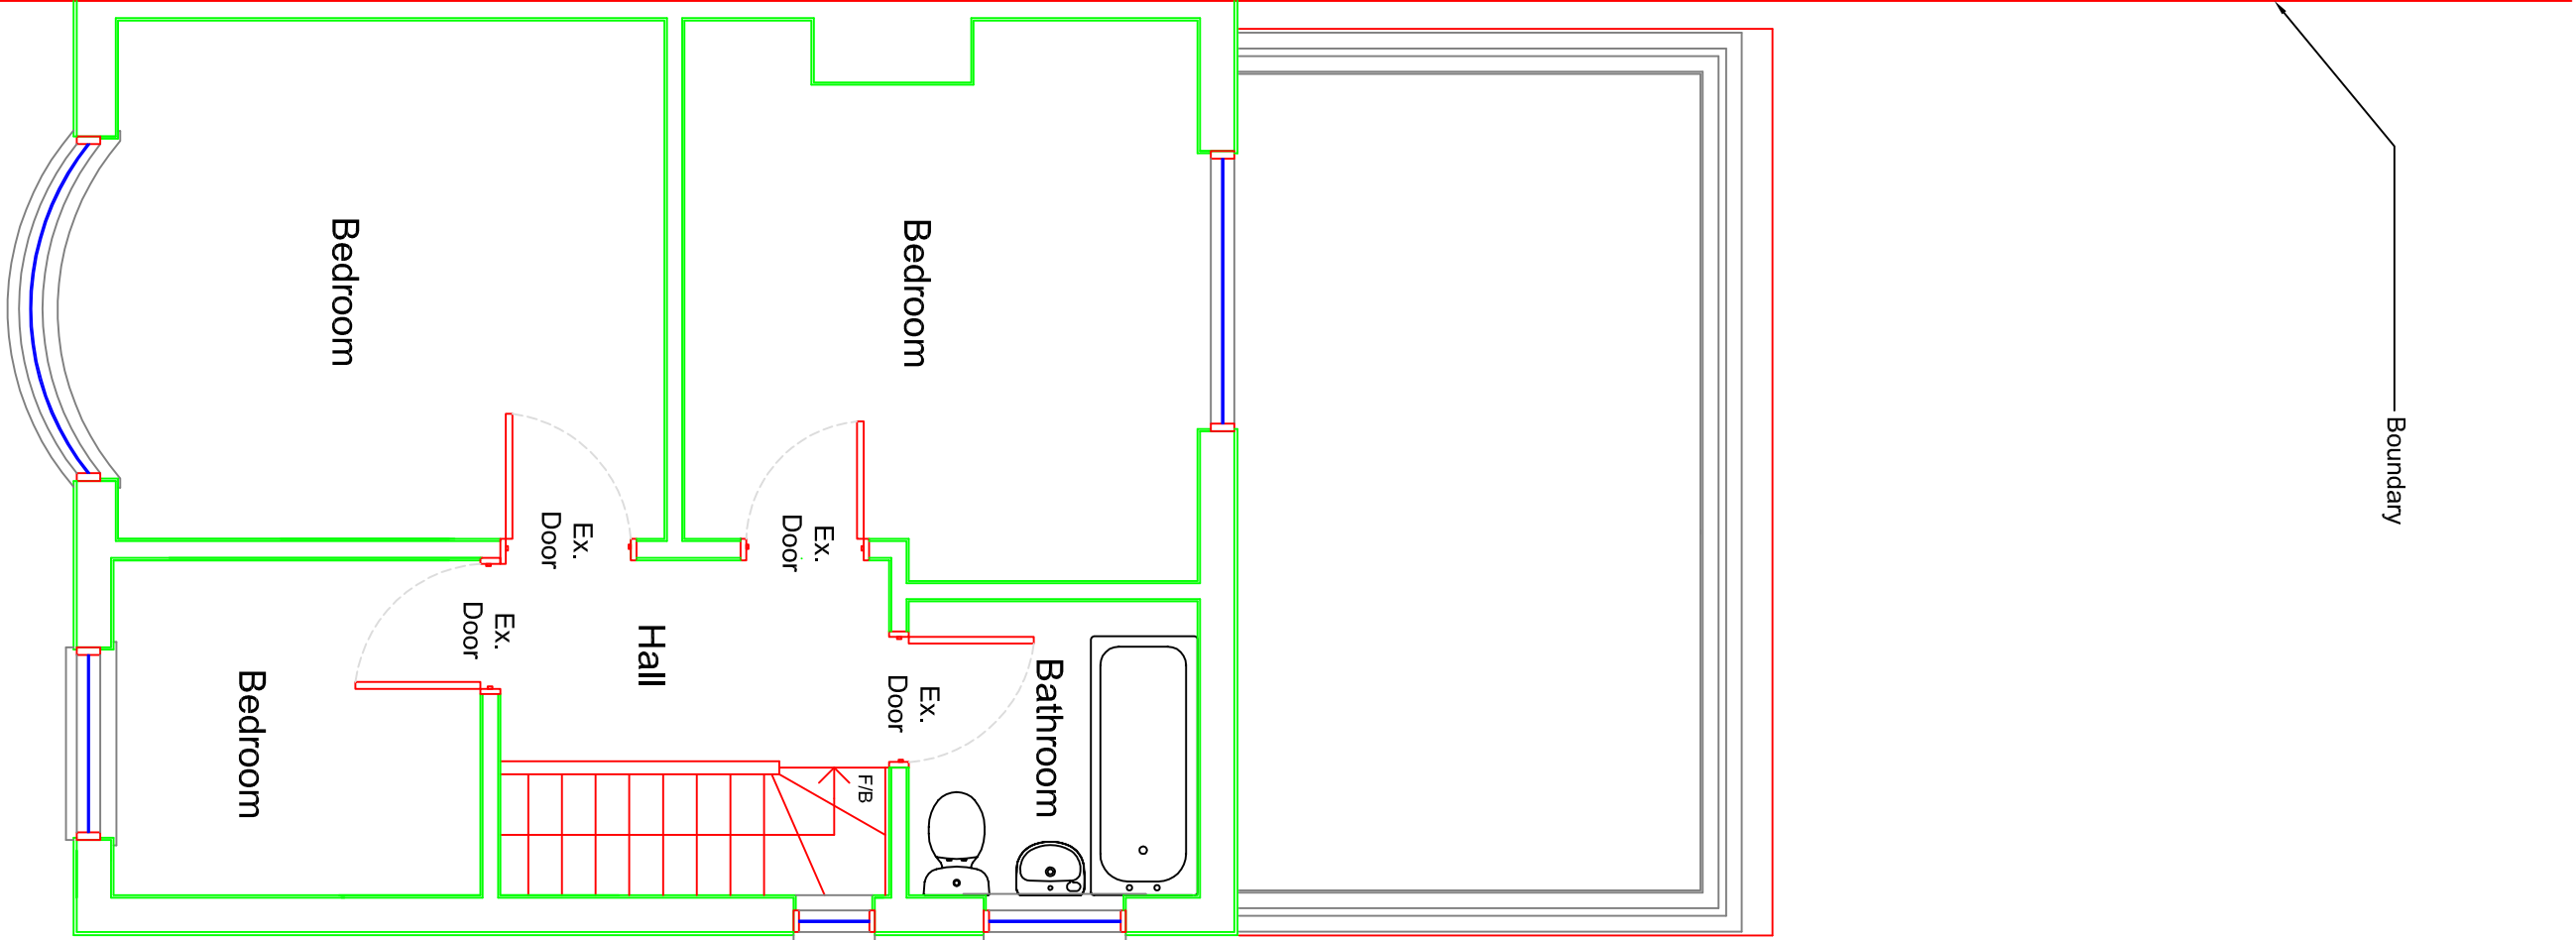

EXISTING FIRST FLOOR PLAN
1:50

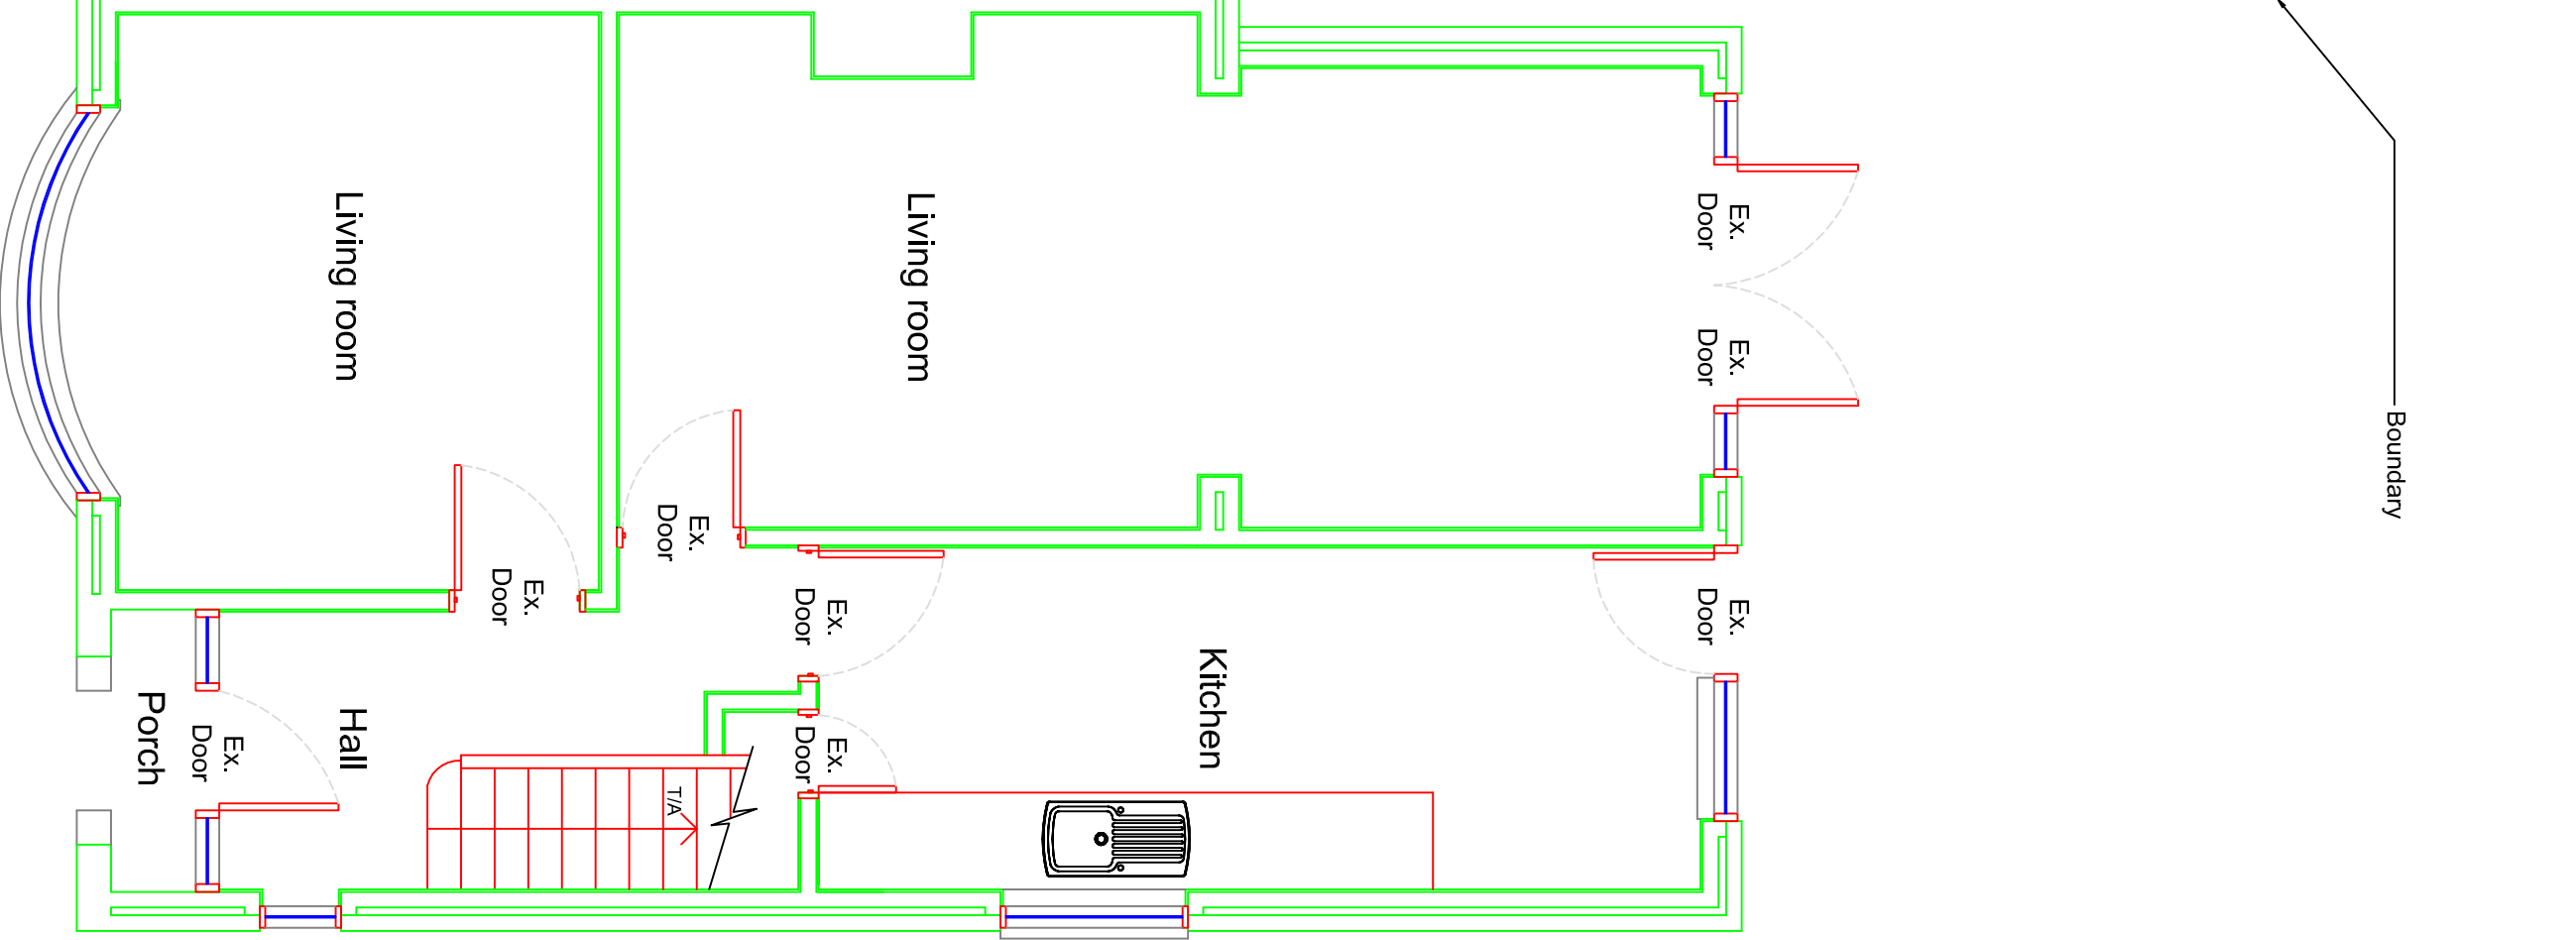

EXISTING GROUND FLOOR PLAN
1:50

