



DRAWING NOTE

LEGEND:


CONSTRUCTION NOTES:

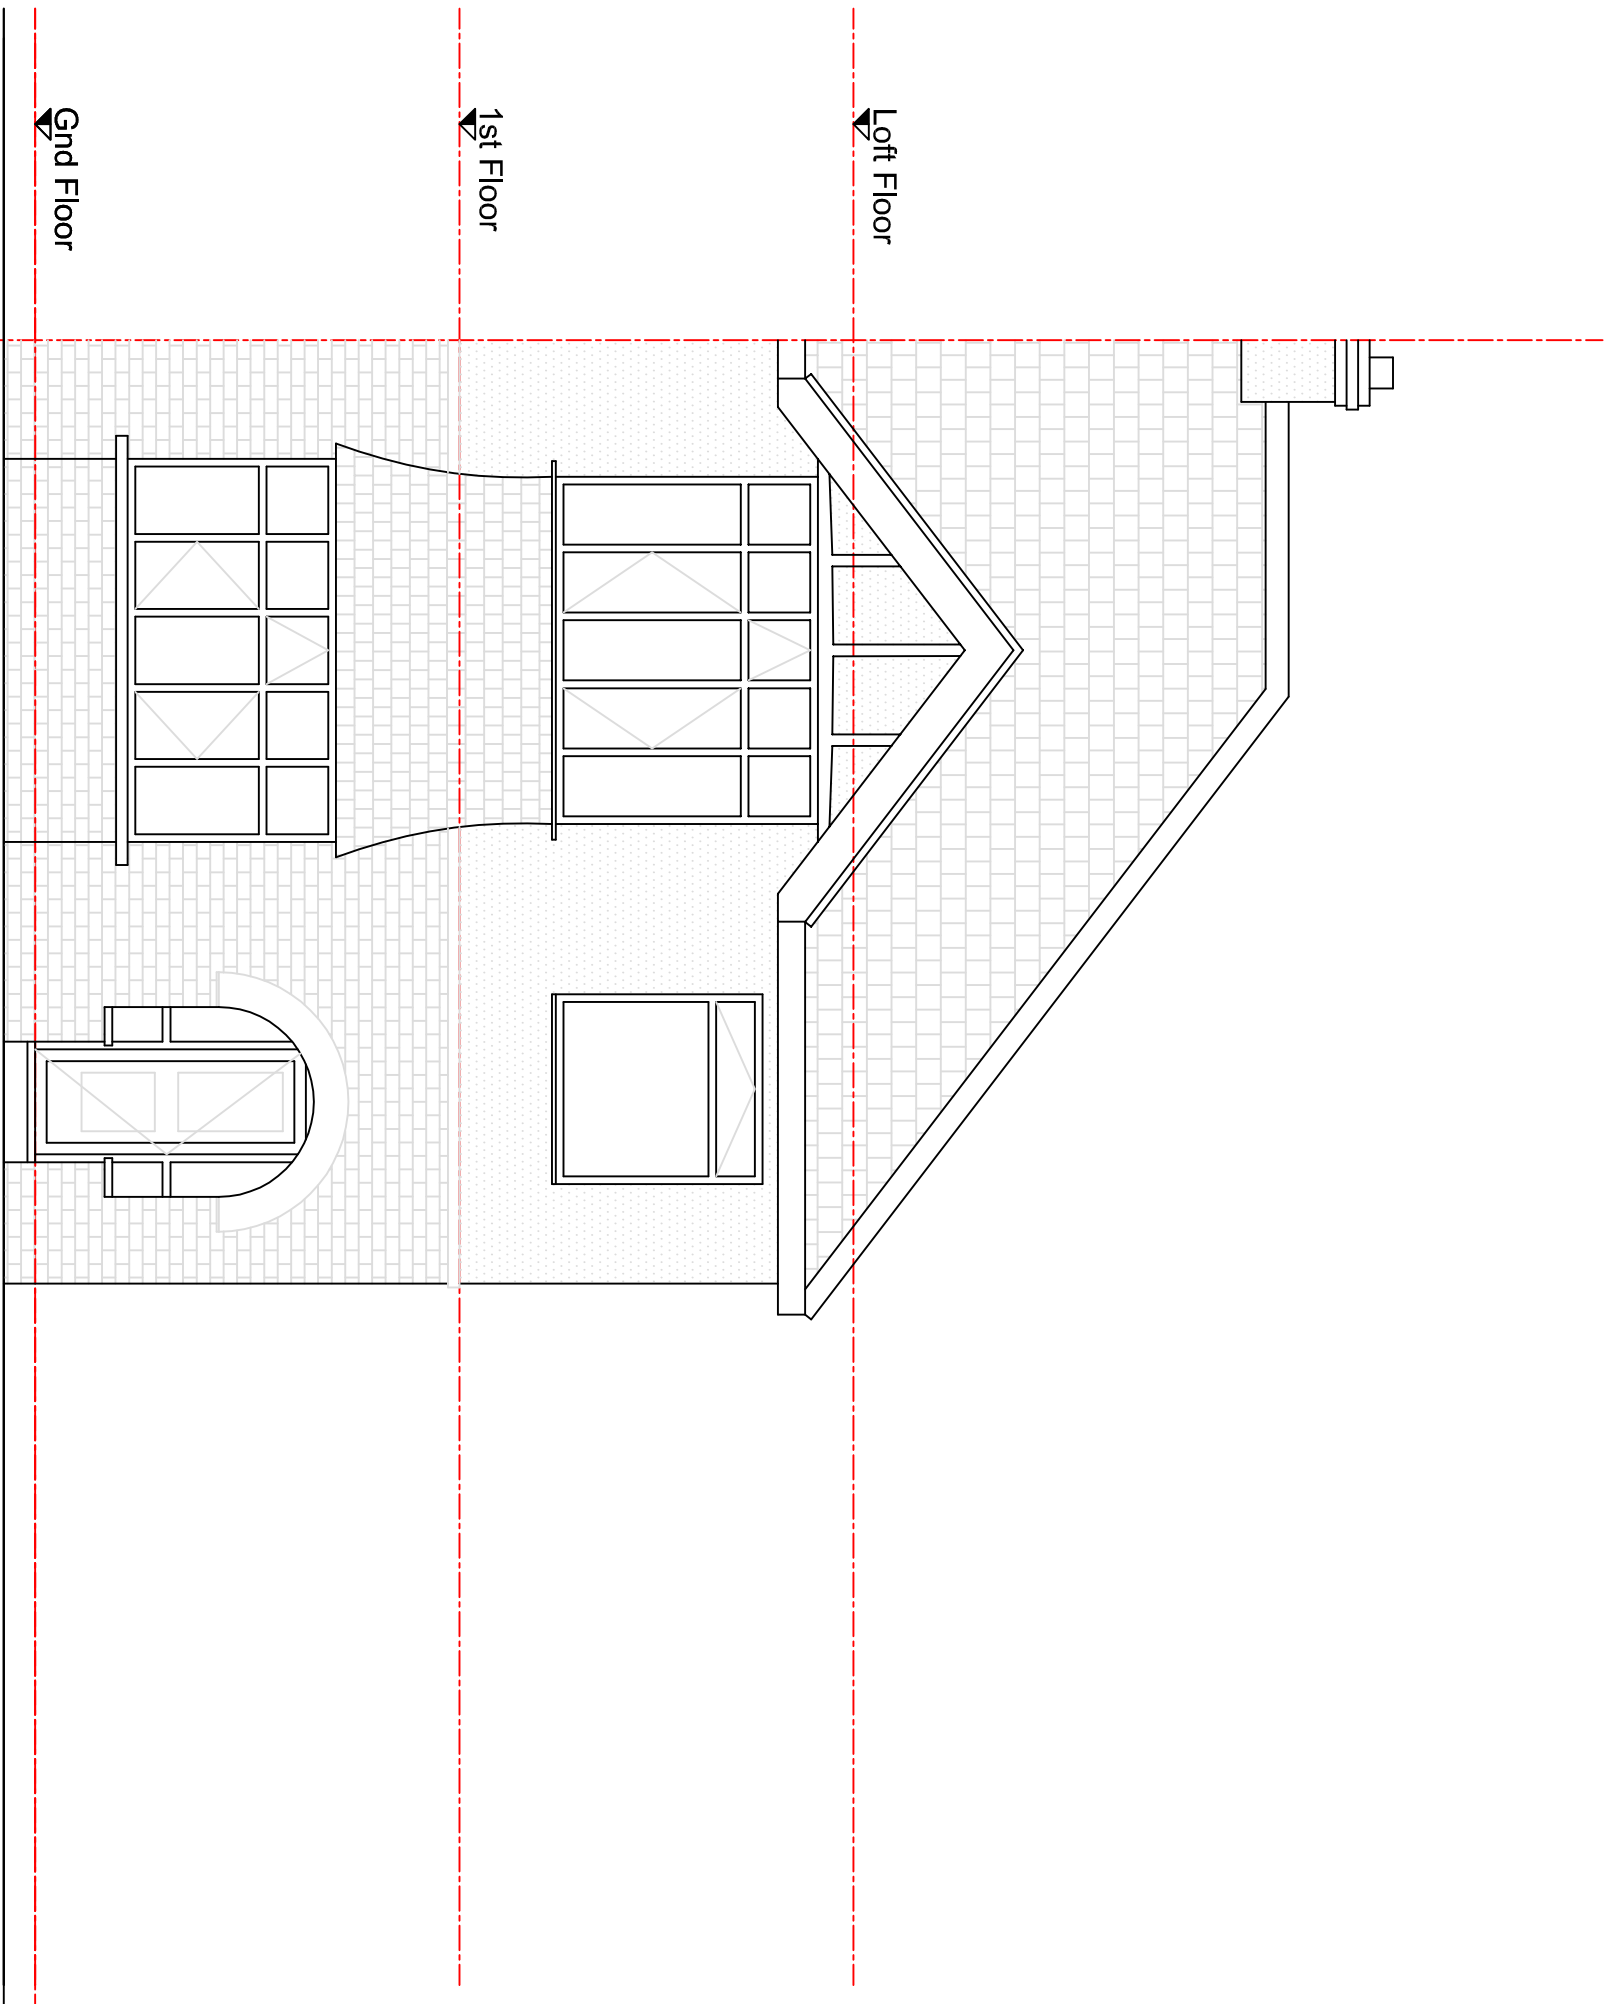


EXISTING FRONT ELEVATION
1:50

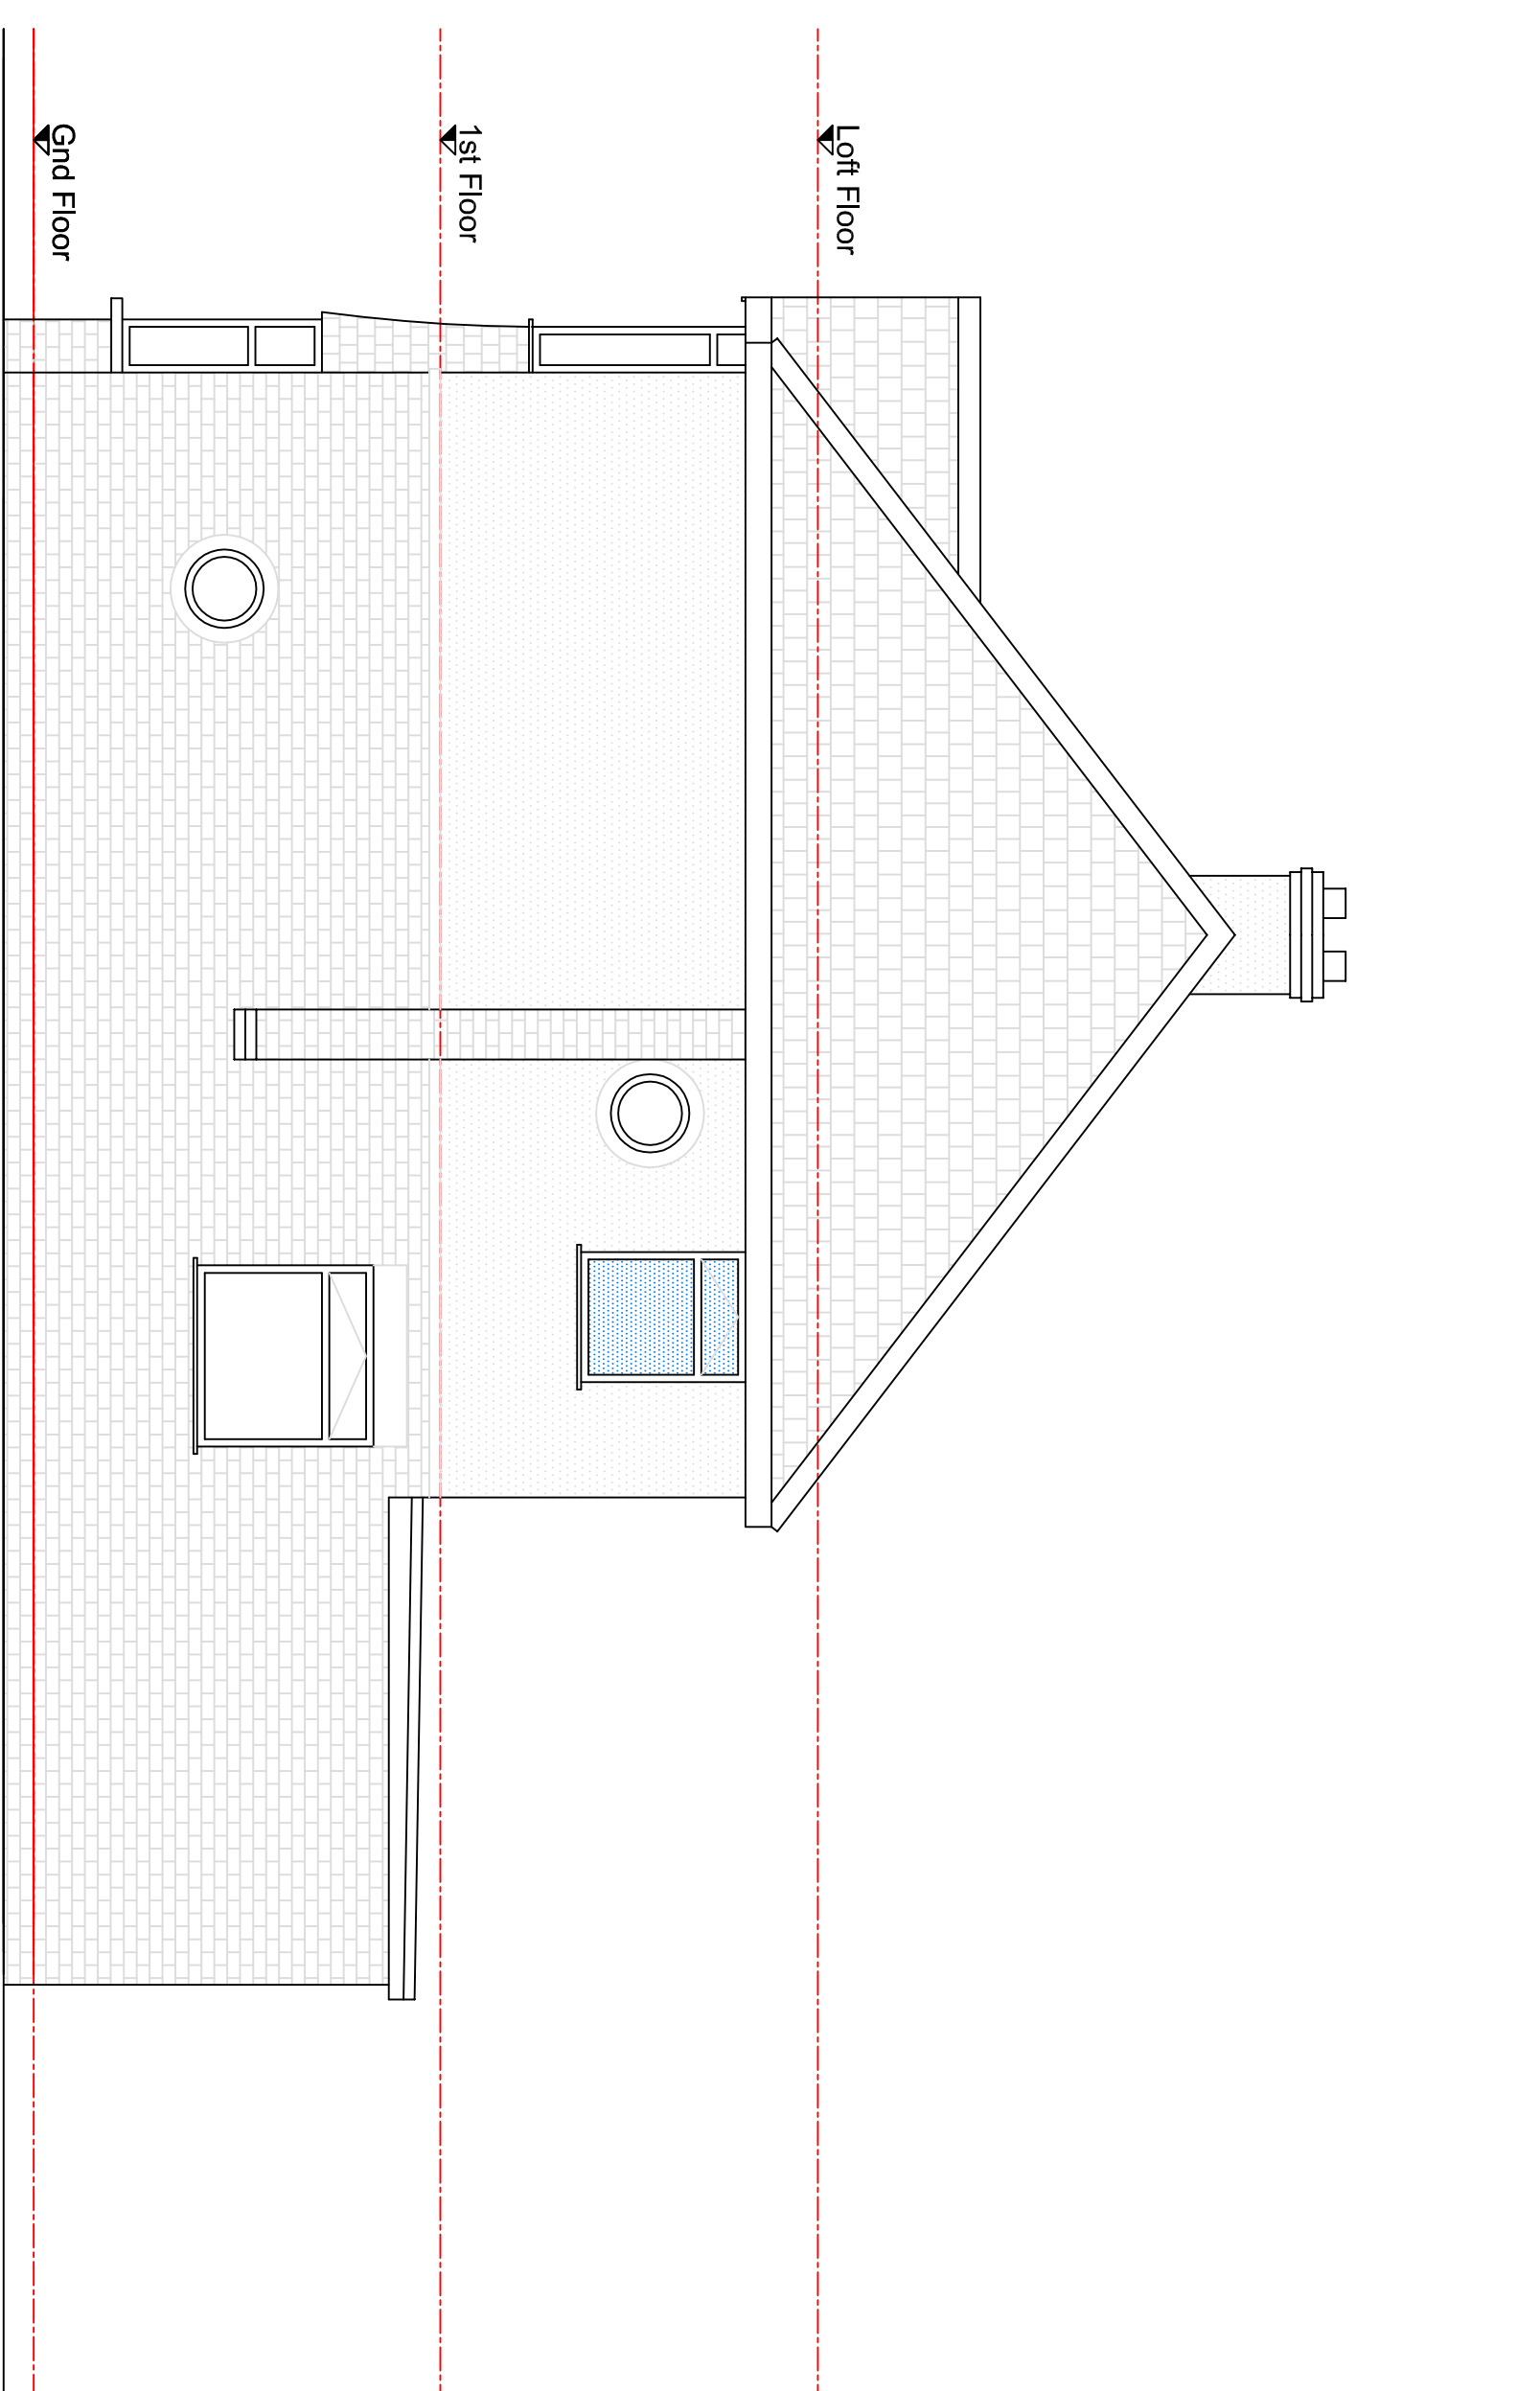

EXISTING SIDE ELEVATION
1:50

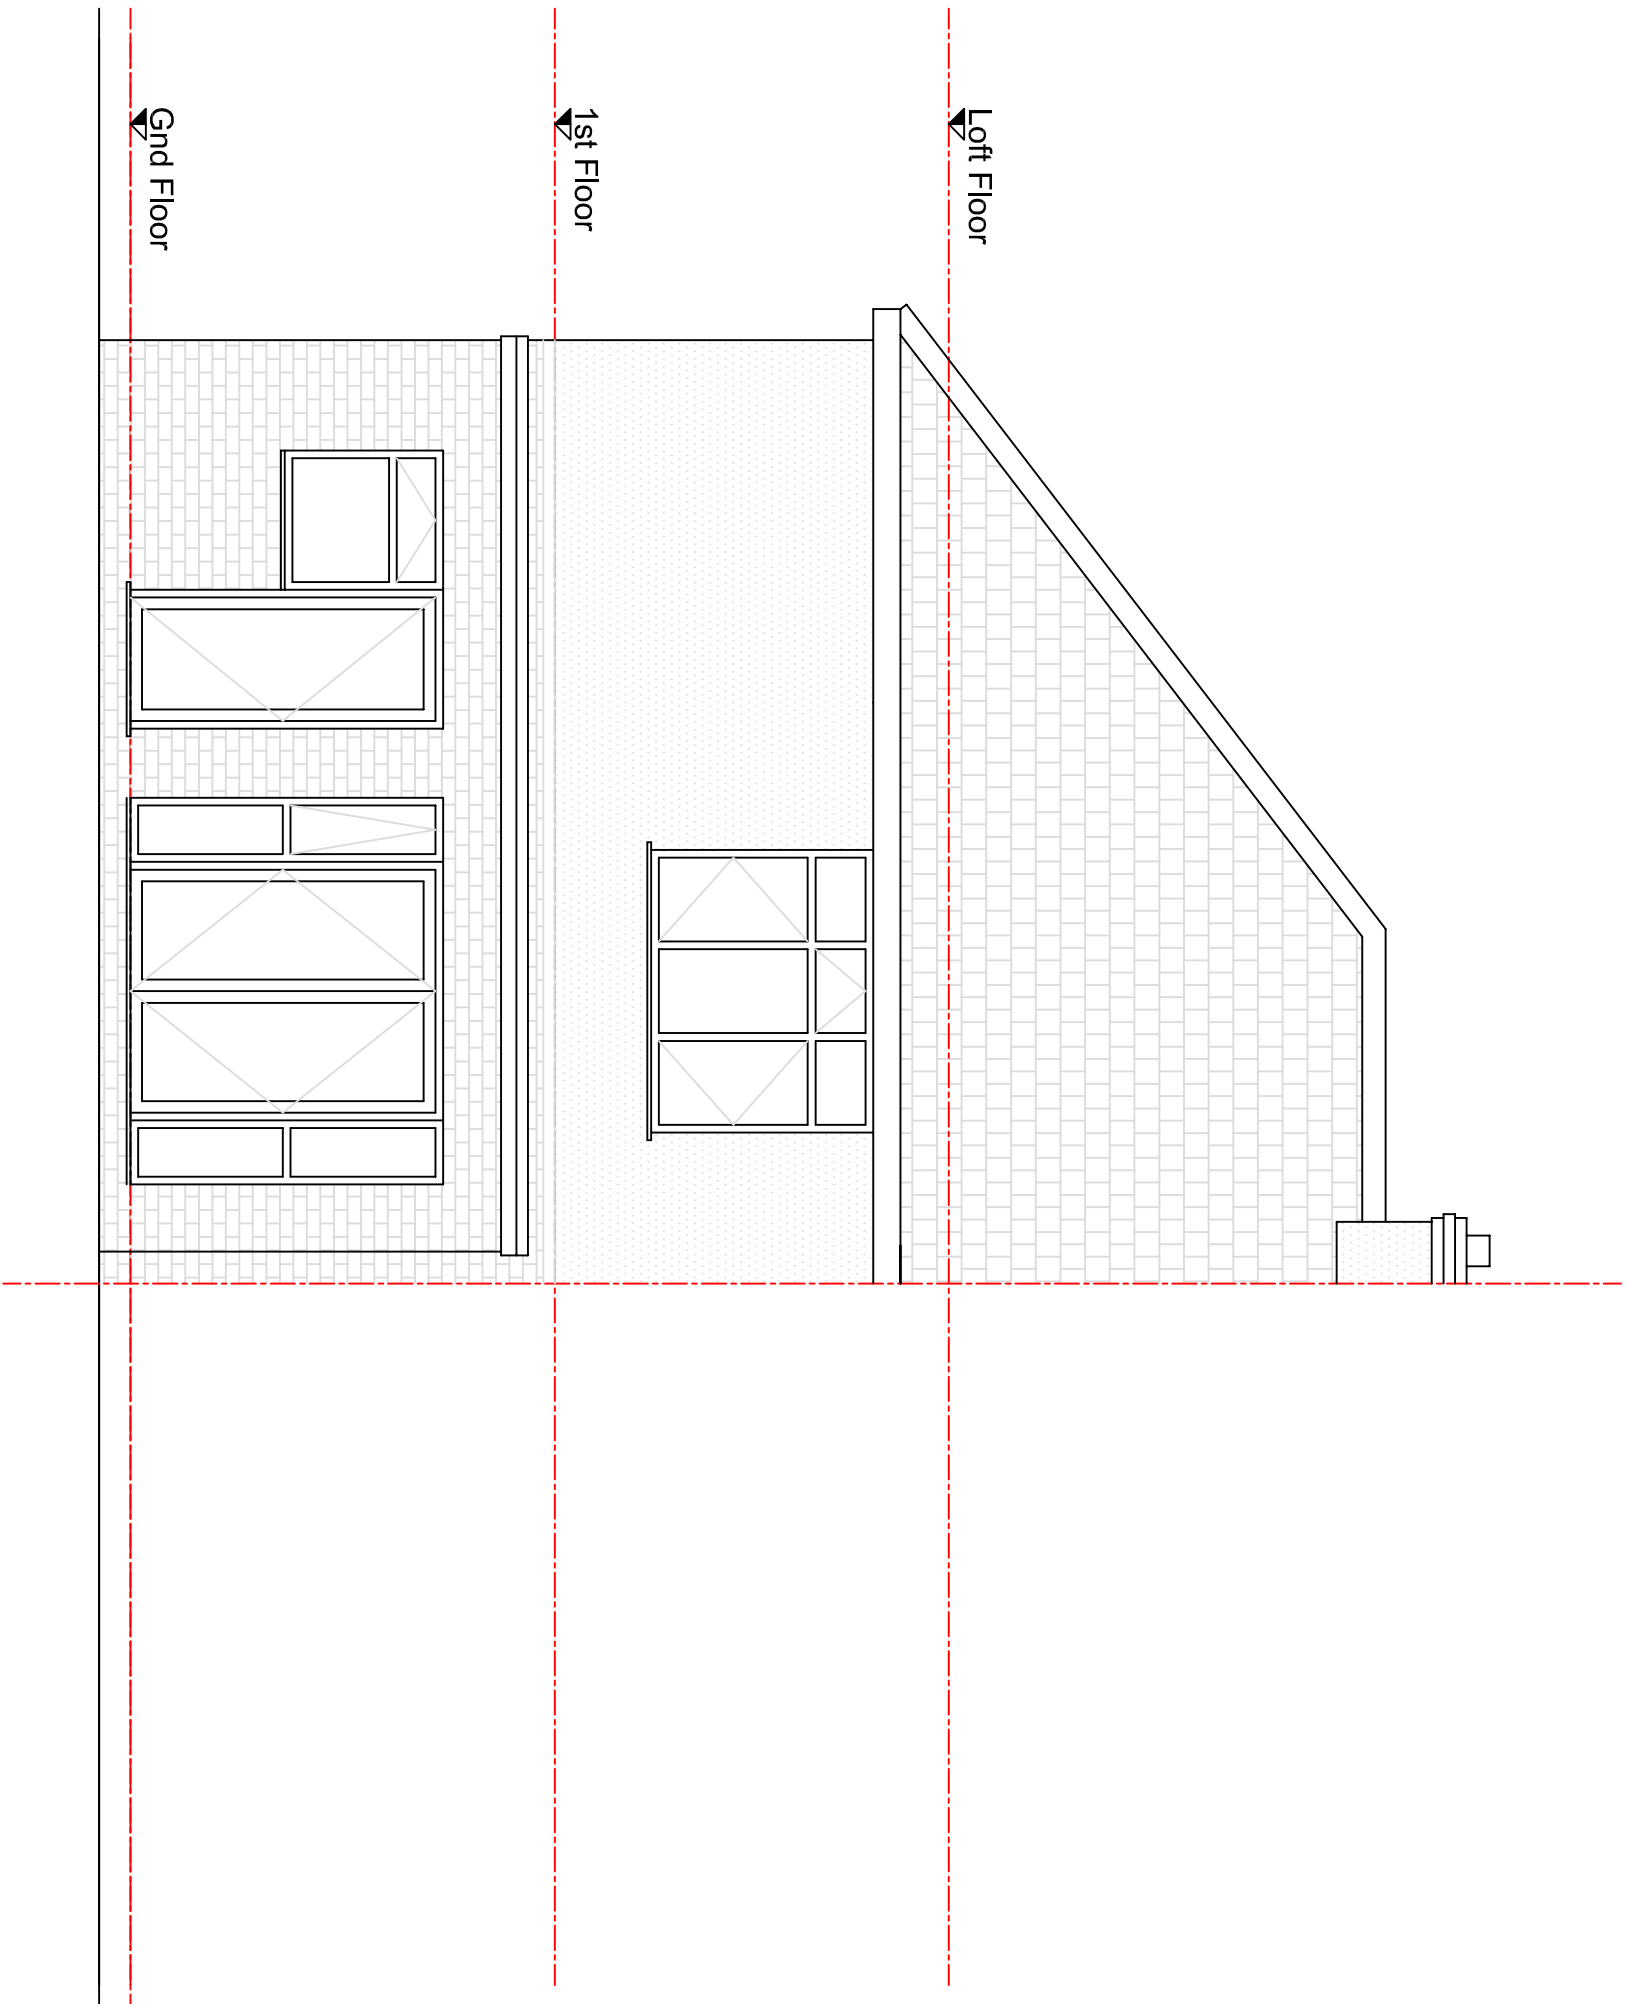

EXISTING REAR ELEVATION
1:50

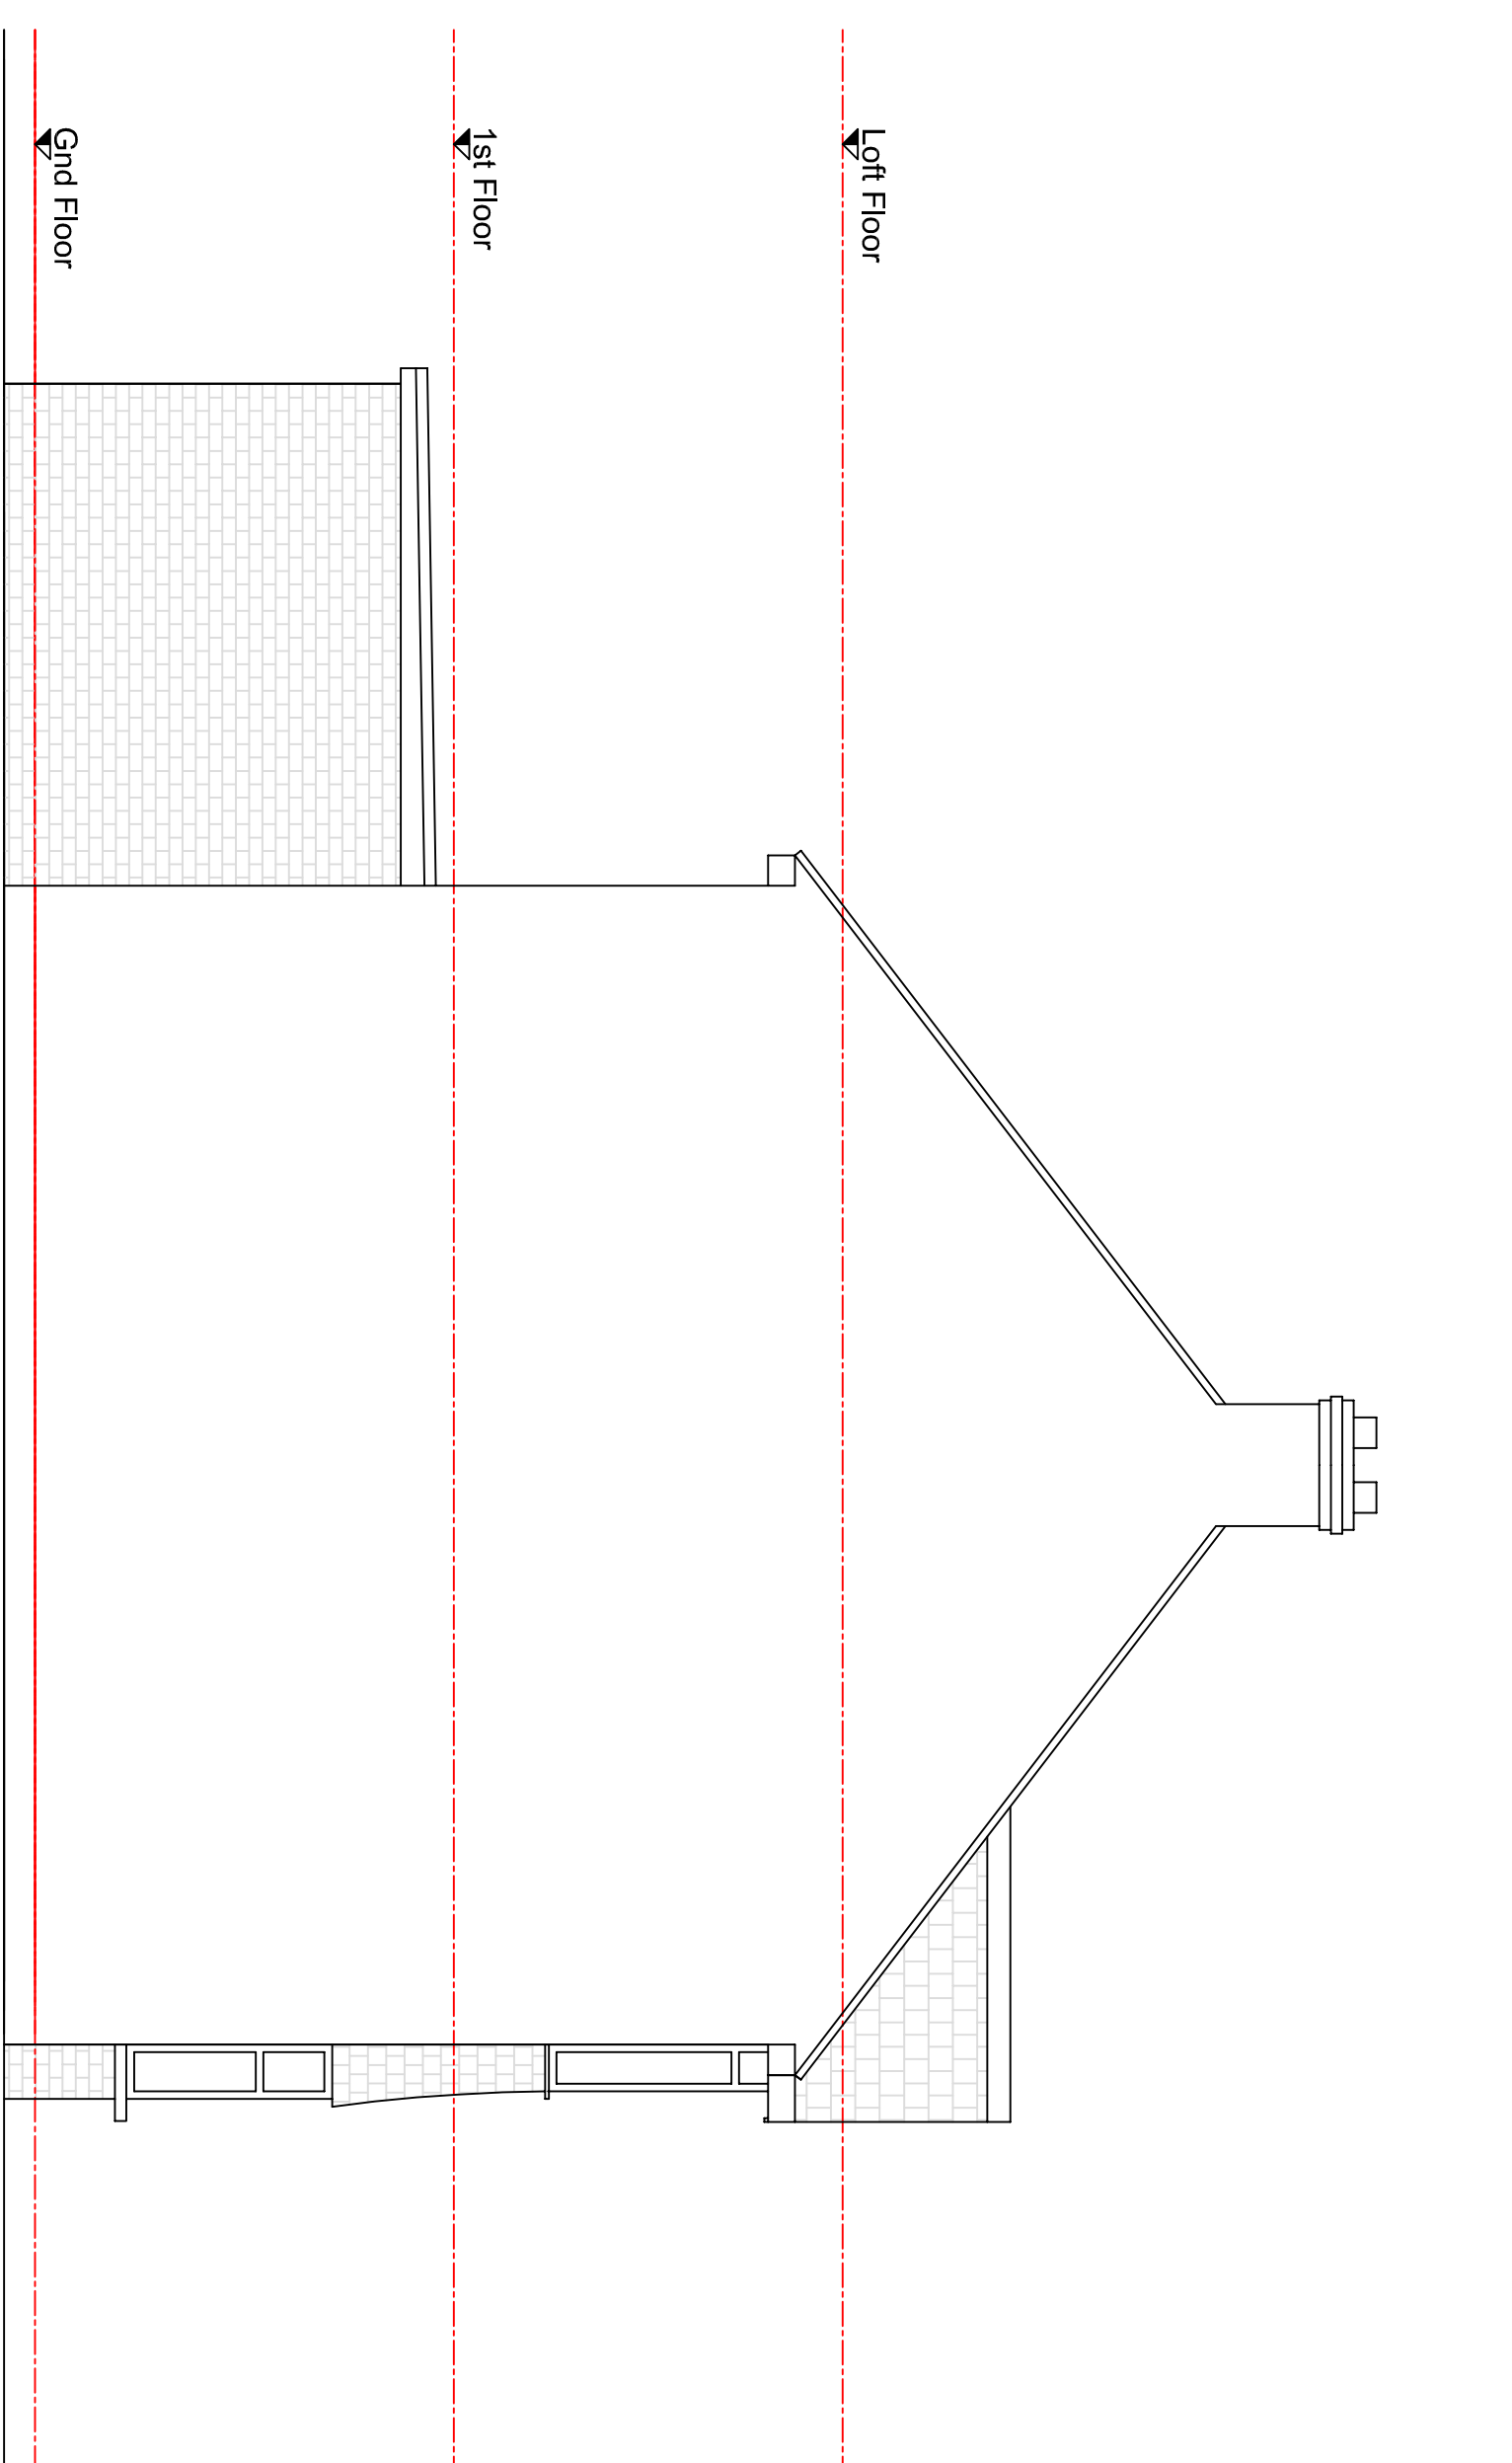

EXISTING SIDE ELEVATION
1:50



rev	description	date
1		

project	12 WEST DRAYTON PARK AVENUE, WEST DRAYTON, MIDDX.. UB7 7QA
---------	---

EXISTING ELEVATIONS

CLIENT

Ms. S. Butta

id	id	id	id	id
1	50	08	12	19

dwg. no.	revision	
1147	A1	SU03
		-

REN
DESIGN & PROJECT
MANAGEMENT

8 HAMILTON ROAD
CONLEY
UNBRIDGE
UR8 3AU

t: 01895 461 866
f: 01895 464 471
m: 07941 508 341
e: drutty@rtd.com