

DISCLAIMER: This drawing is intended for the design of the proposed building and is not a representation of the actual building. The design is based on the information provided by the client and is subject to change without notice. The client is responsible for the accuracy of the information provided and for obtaining all necessary permits and approvals. The design is not to be used for any other purpose without the written consent of the architect.


LEGEND:

CONSTRUCTION NOTES:




EXISTING GROUND FLOOR PLAN
1:50

EXISTING ROOF PLAN
1:50

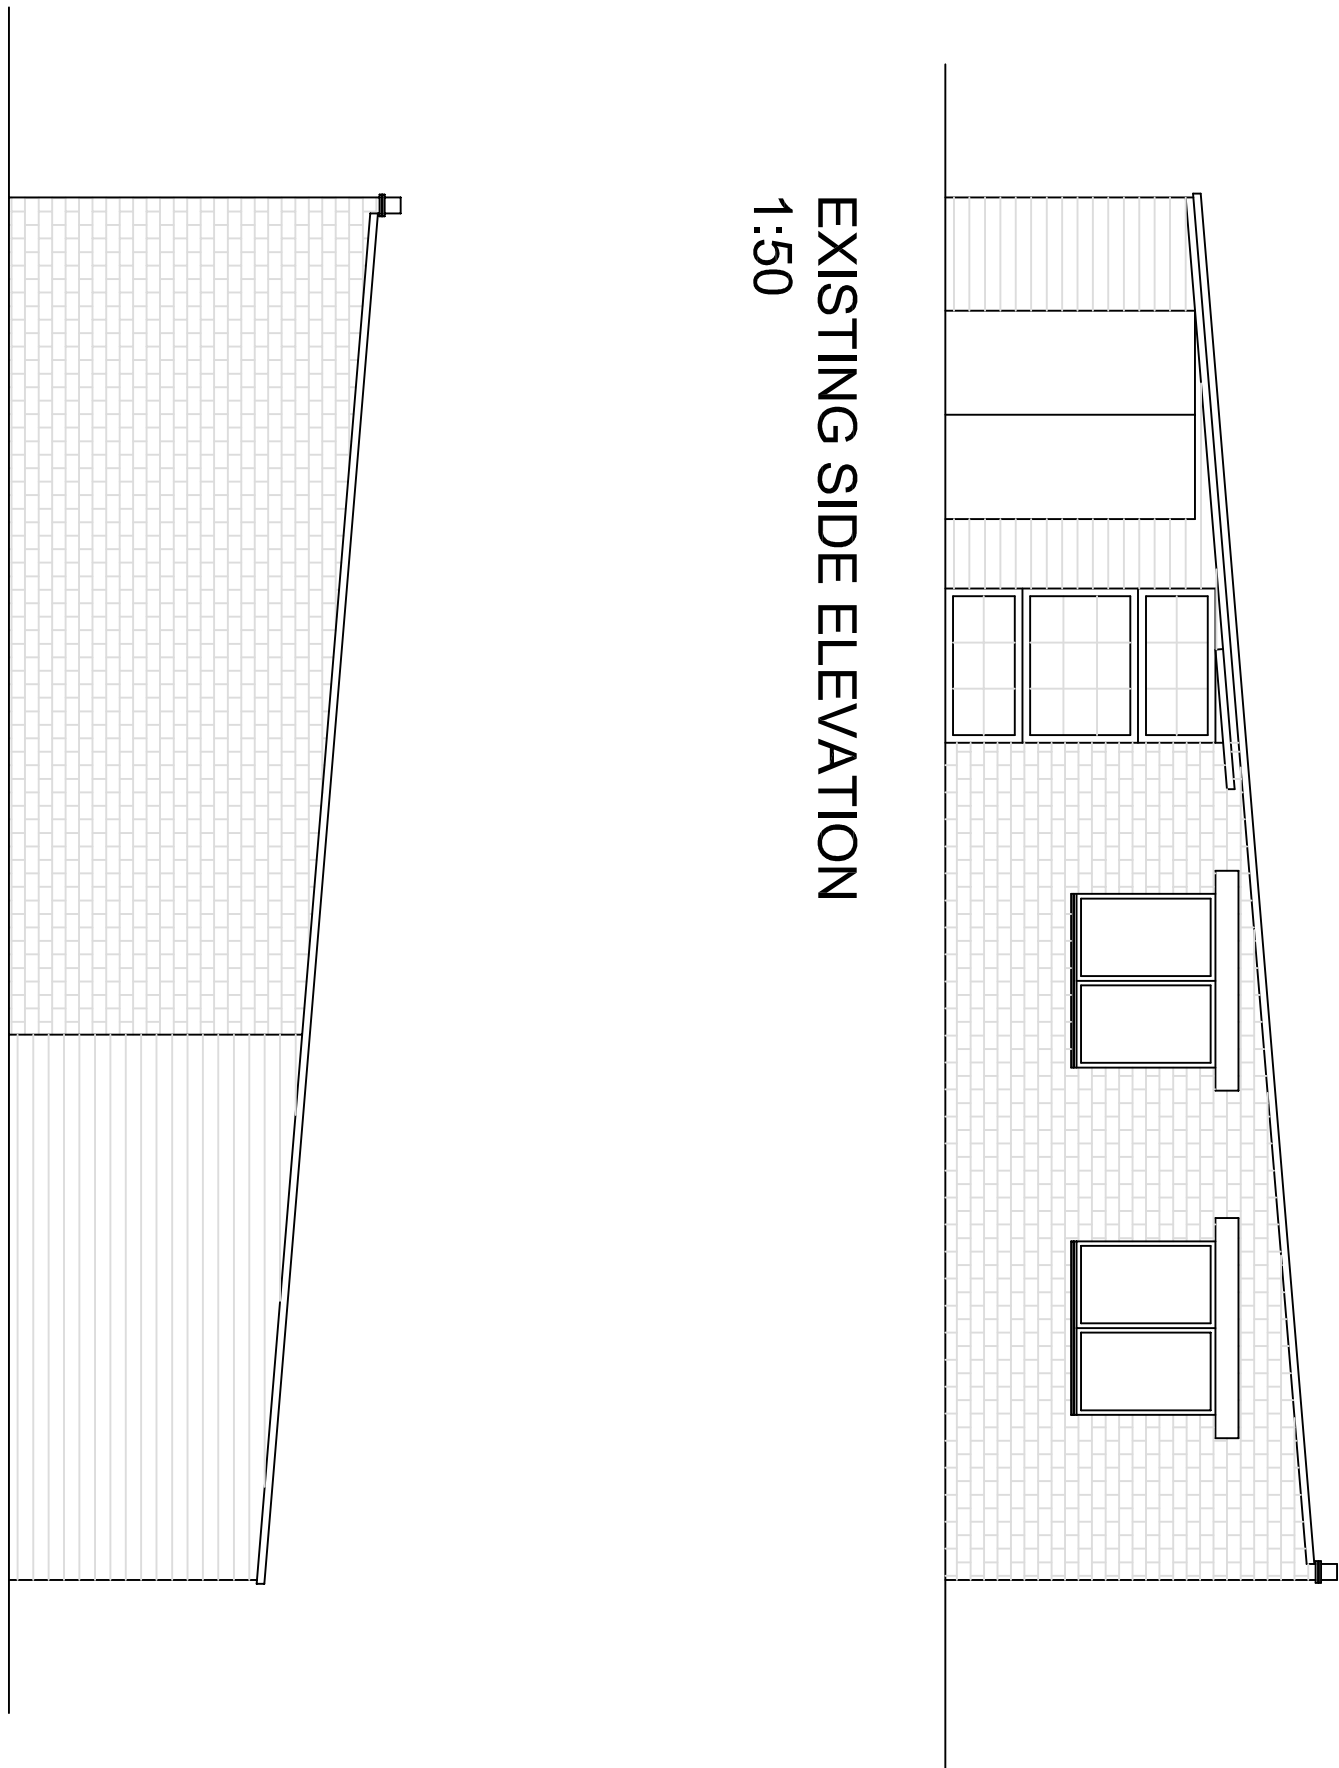

EXISTING SIDE ELEVATION
1:50

EXISTING SIDE ELEVATION
1:50

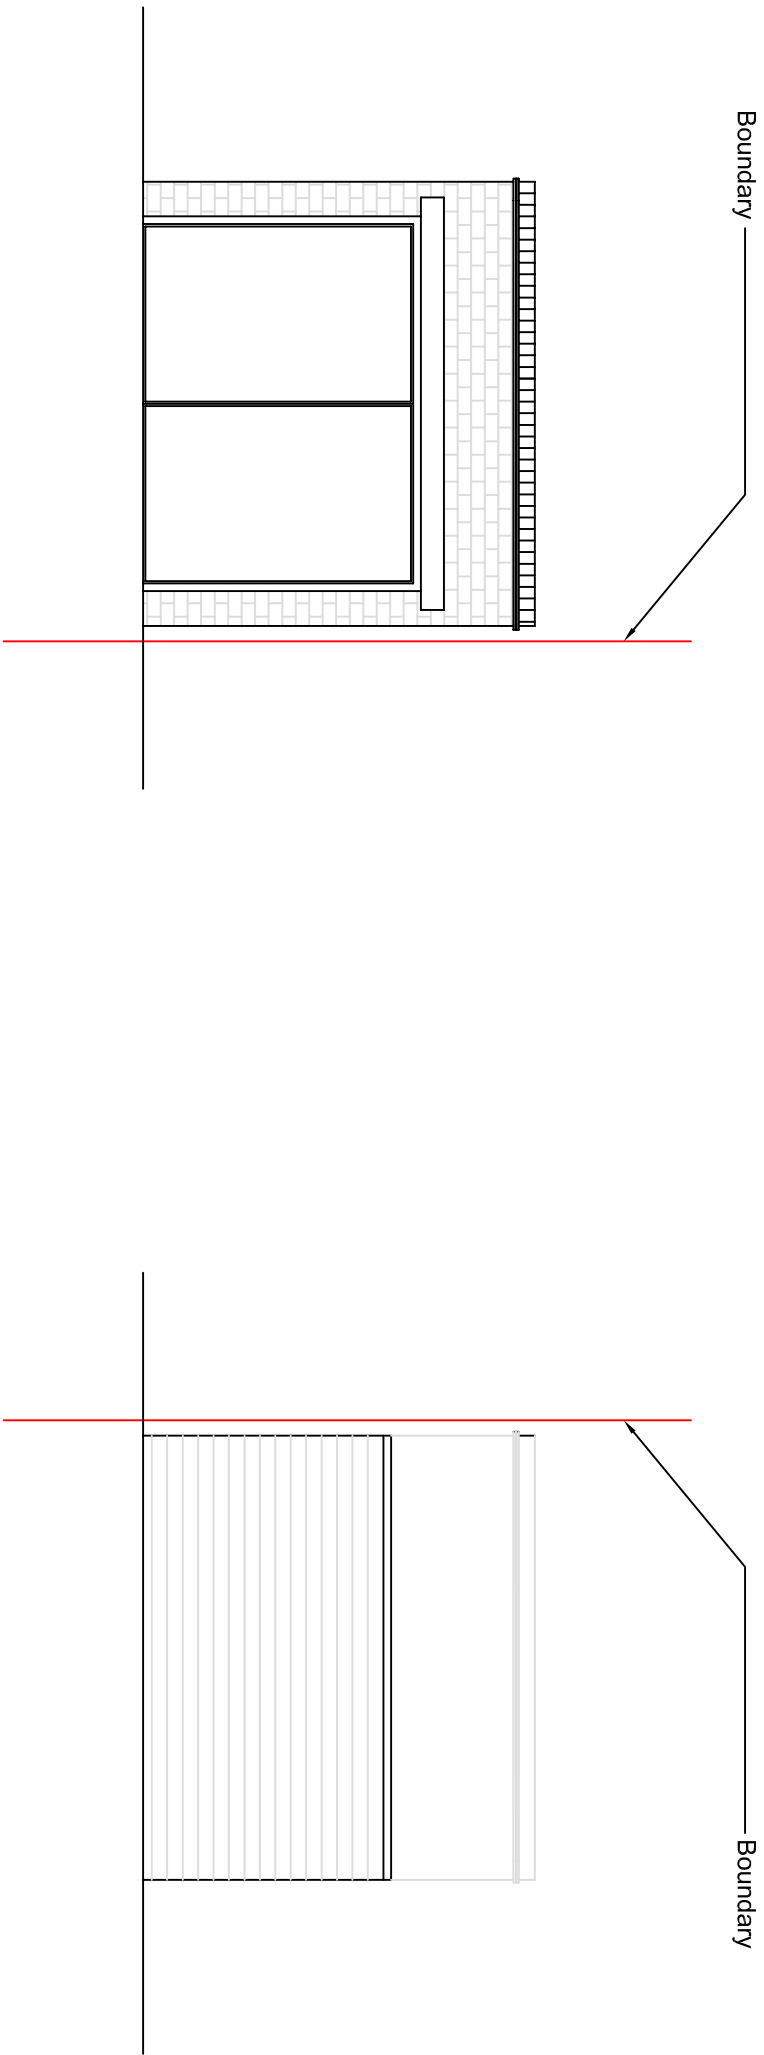

EXISTING FRONT ELEVATION
1:50

EXISTING REAR ELEVATION
1:50



rev.	description	date
------	-------------	------

-	-	-
1		

project	12 WEST DRAYTON PARK AVENUE, WEST DRAYTON, MIDDX., UB7 7QA
---------	---

title	EXISTING GARAGE
-------	-----------------

client	Ms. S. Butta
--------	--------------

scale	1	50	13	12	19
-------	---	----	----	----	----

dwg. no.	1147	A1	SU04	revision	-
----------	------	----	------	----------	---

REN 8 HAWKINS ROAD, 1, 01956 464 888
COMLEY T. 01956 464 471
DESIGN & PROJECT URBAN E
e. studio@ren.com
MANAGEMENT