



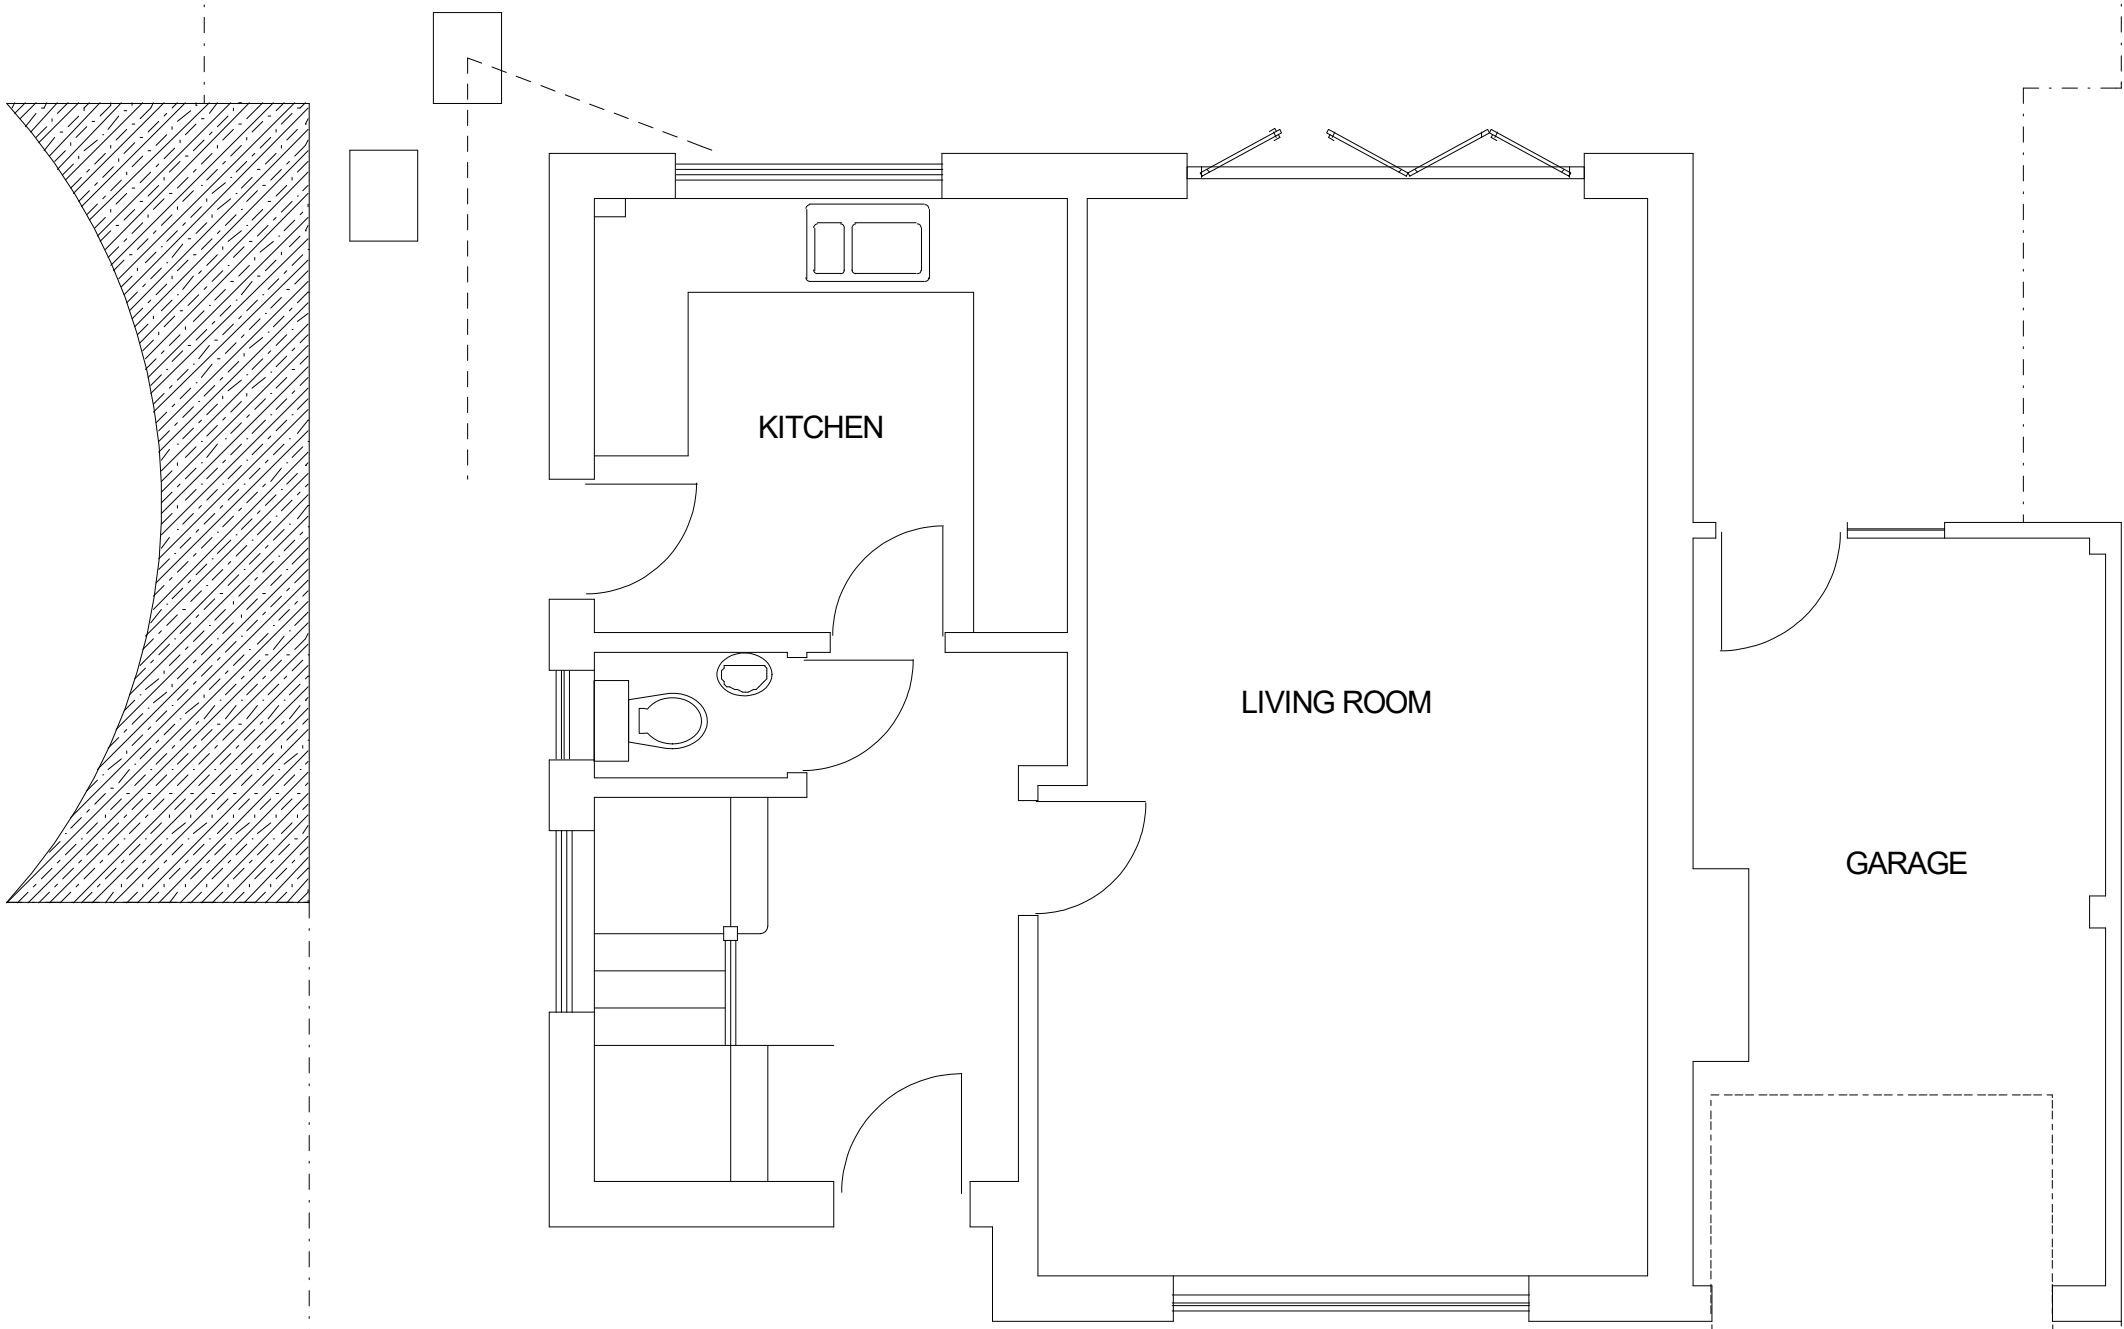

EXISTING FLOOR PLAN

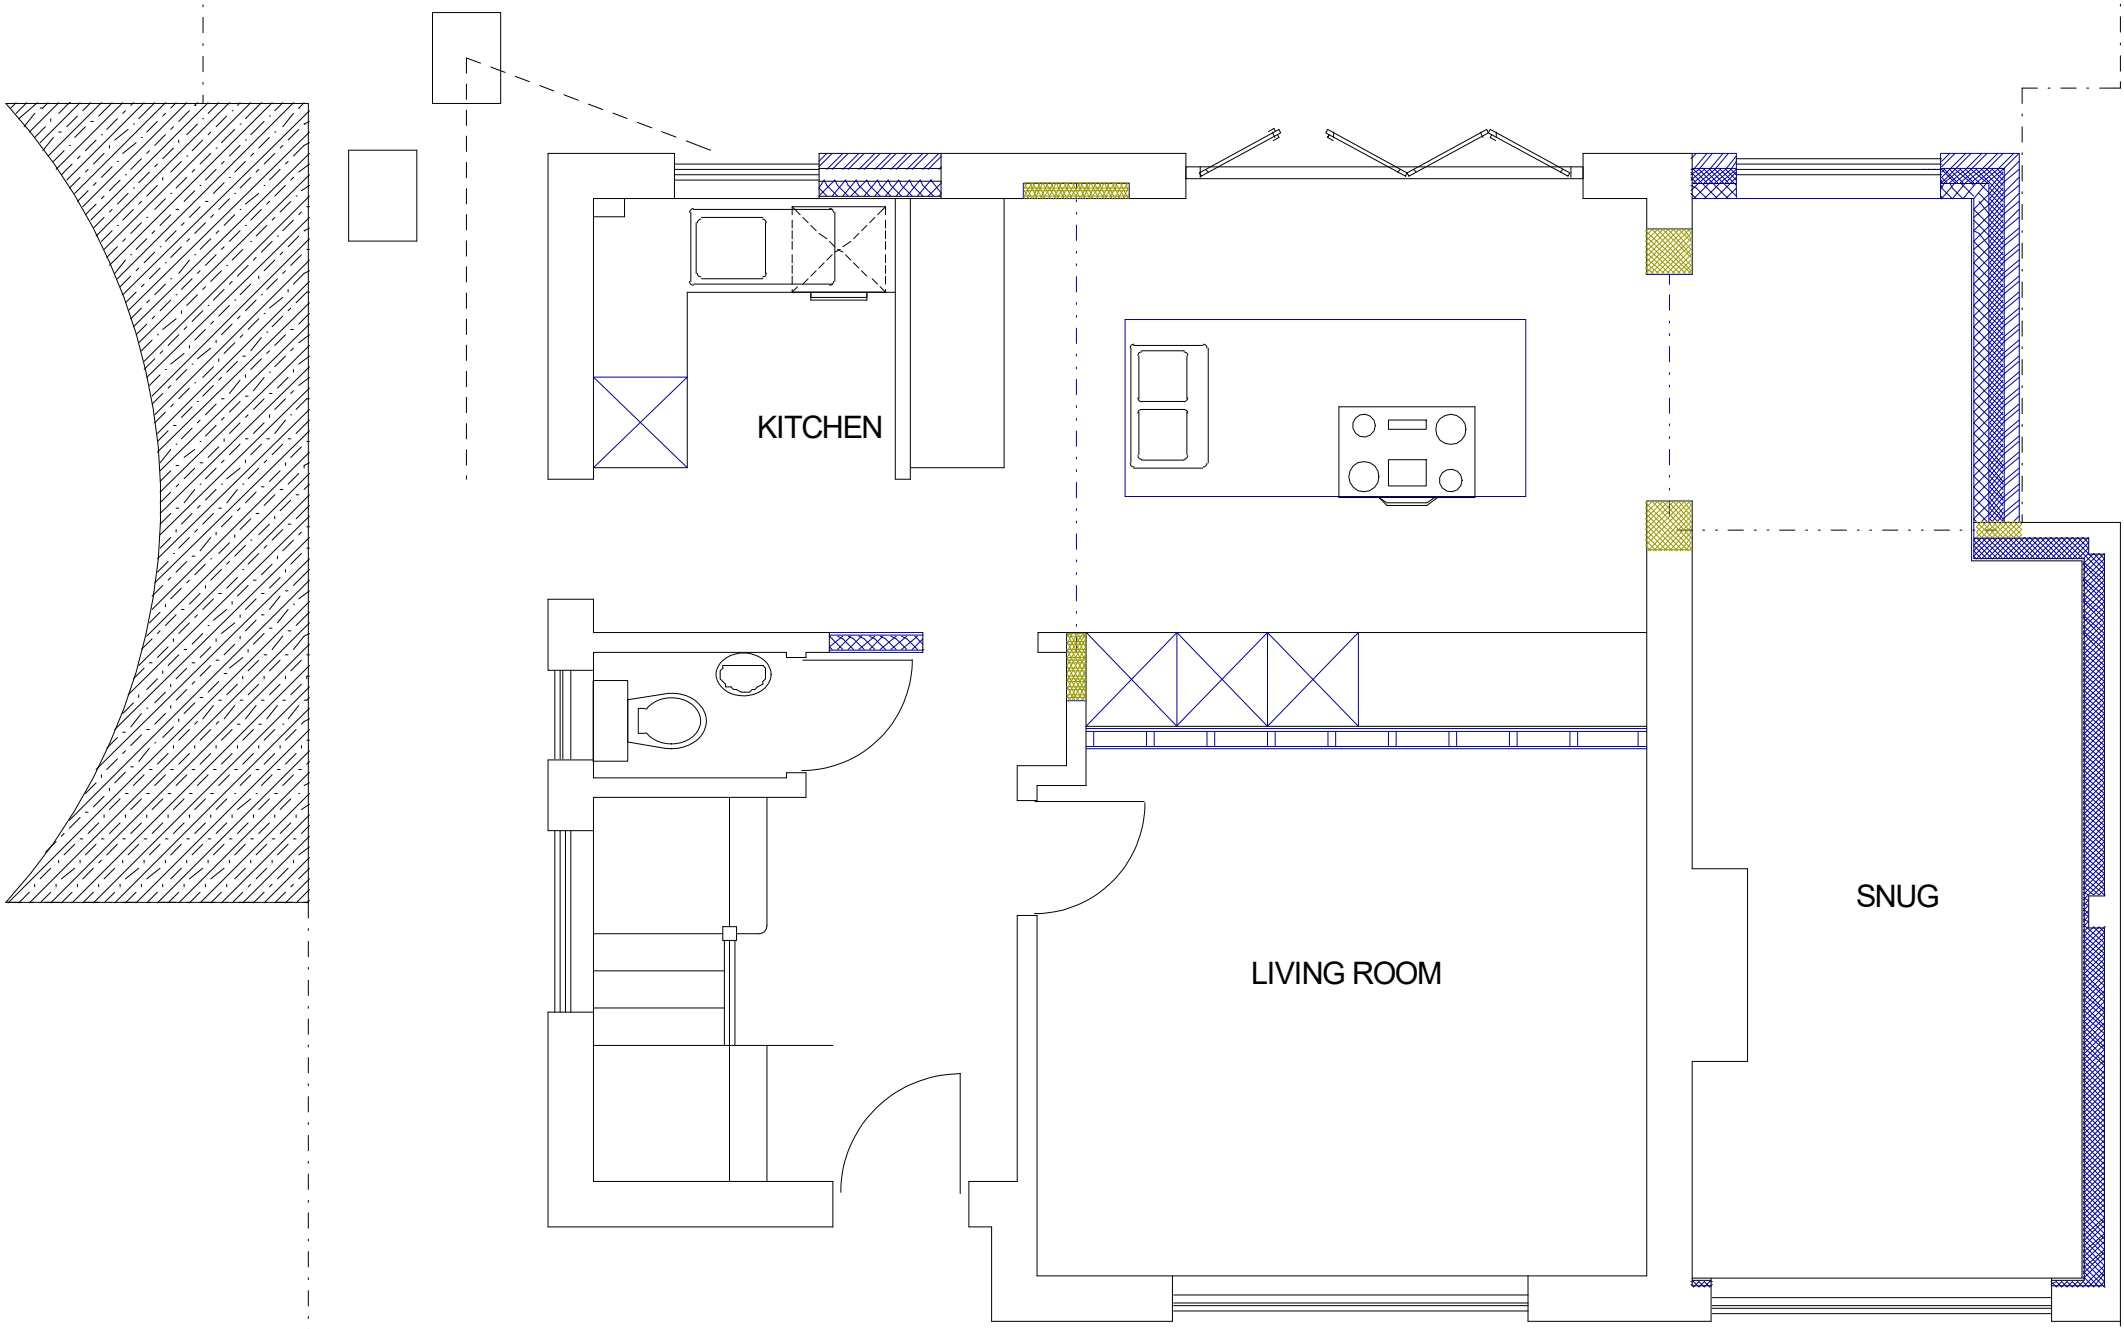

PROPOSED FLOOR PLAN

4 CROFT CLOSE
HILLINGDON

PLAN
PROJECT

Existing and Proposed Plans
Rear Extension and Garage Conversion

General Notes:
1. All dimensions to be checked on site prior to construction any discrepancies should be reported to the highest design.
2. All drawings are indicative of an intended design and are not to be used for construction purposes.
DWG No
01
Rev: -

Date: February 2021
Project: 4 Croft Close, Hillingdon
Scale 1:50 @ A1
Checked: AW
Drawing Title: Plans
Status: Planning
Job No: 313

Highford
Design and Build Limited
27 Bellamy Close, Ickenham, Middlesex UB10 8SJ
email: info@highforddesign.co.uk - web: www.highforddesign.co.uk
telephone: 01845 622575 - mobile: 01561 340205