




OS Map Licence
Crown copyright 2018. Supplied by Copla Ltd., trading as UKPlanningMaps.com a licensed Ordnance Survey partner (100054135). Data licensed for 1 year, expiring 24 February 2021. Unique plan reference: v1c/432819/586833 and 03 February 2022. Unique plan reference: v2c/568692/770583

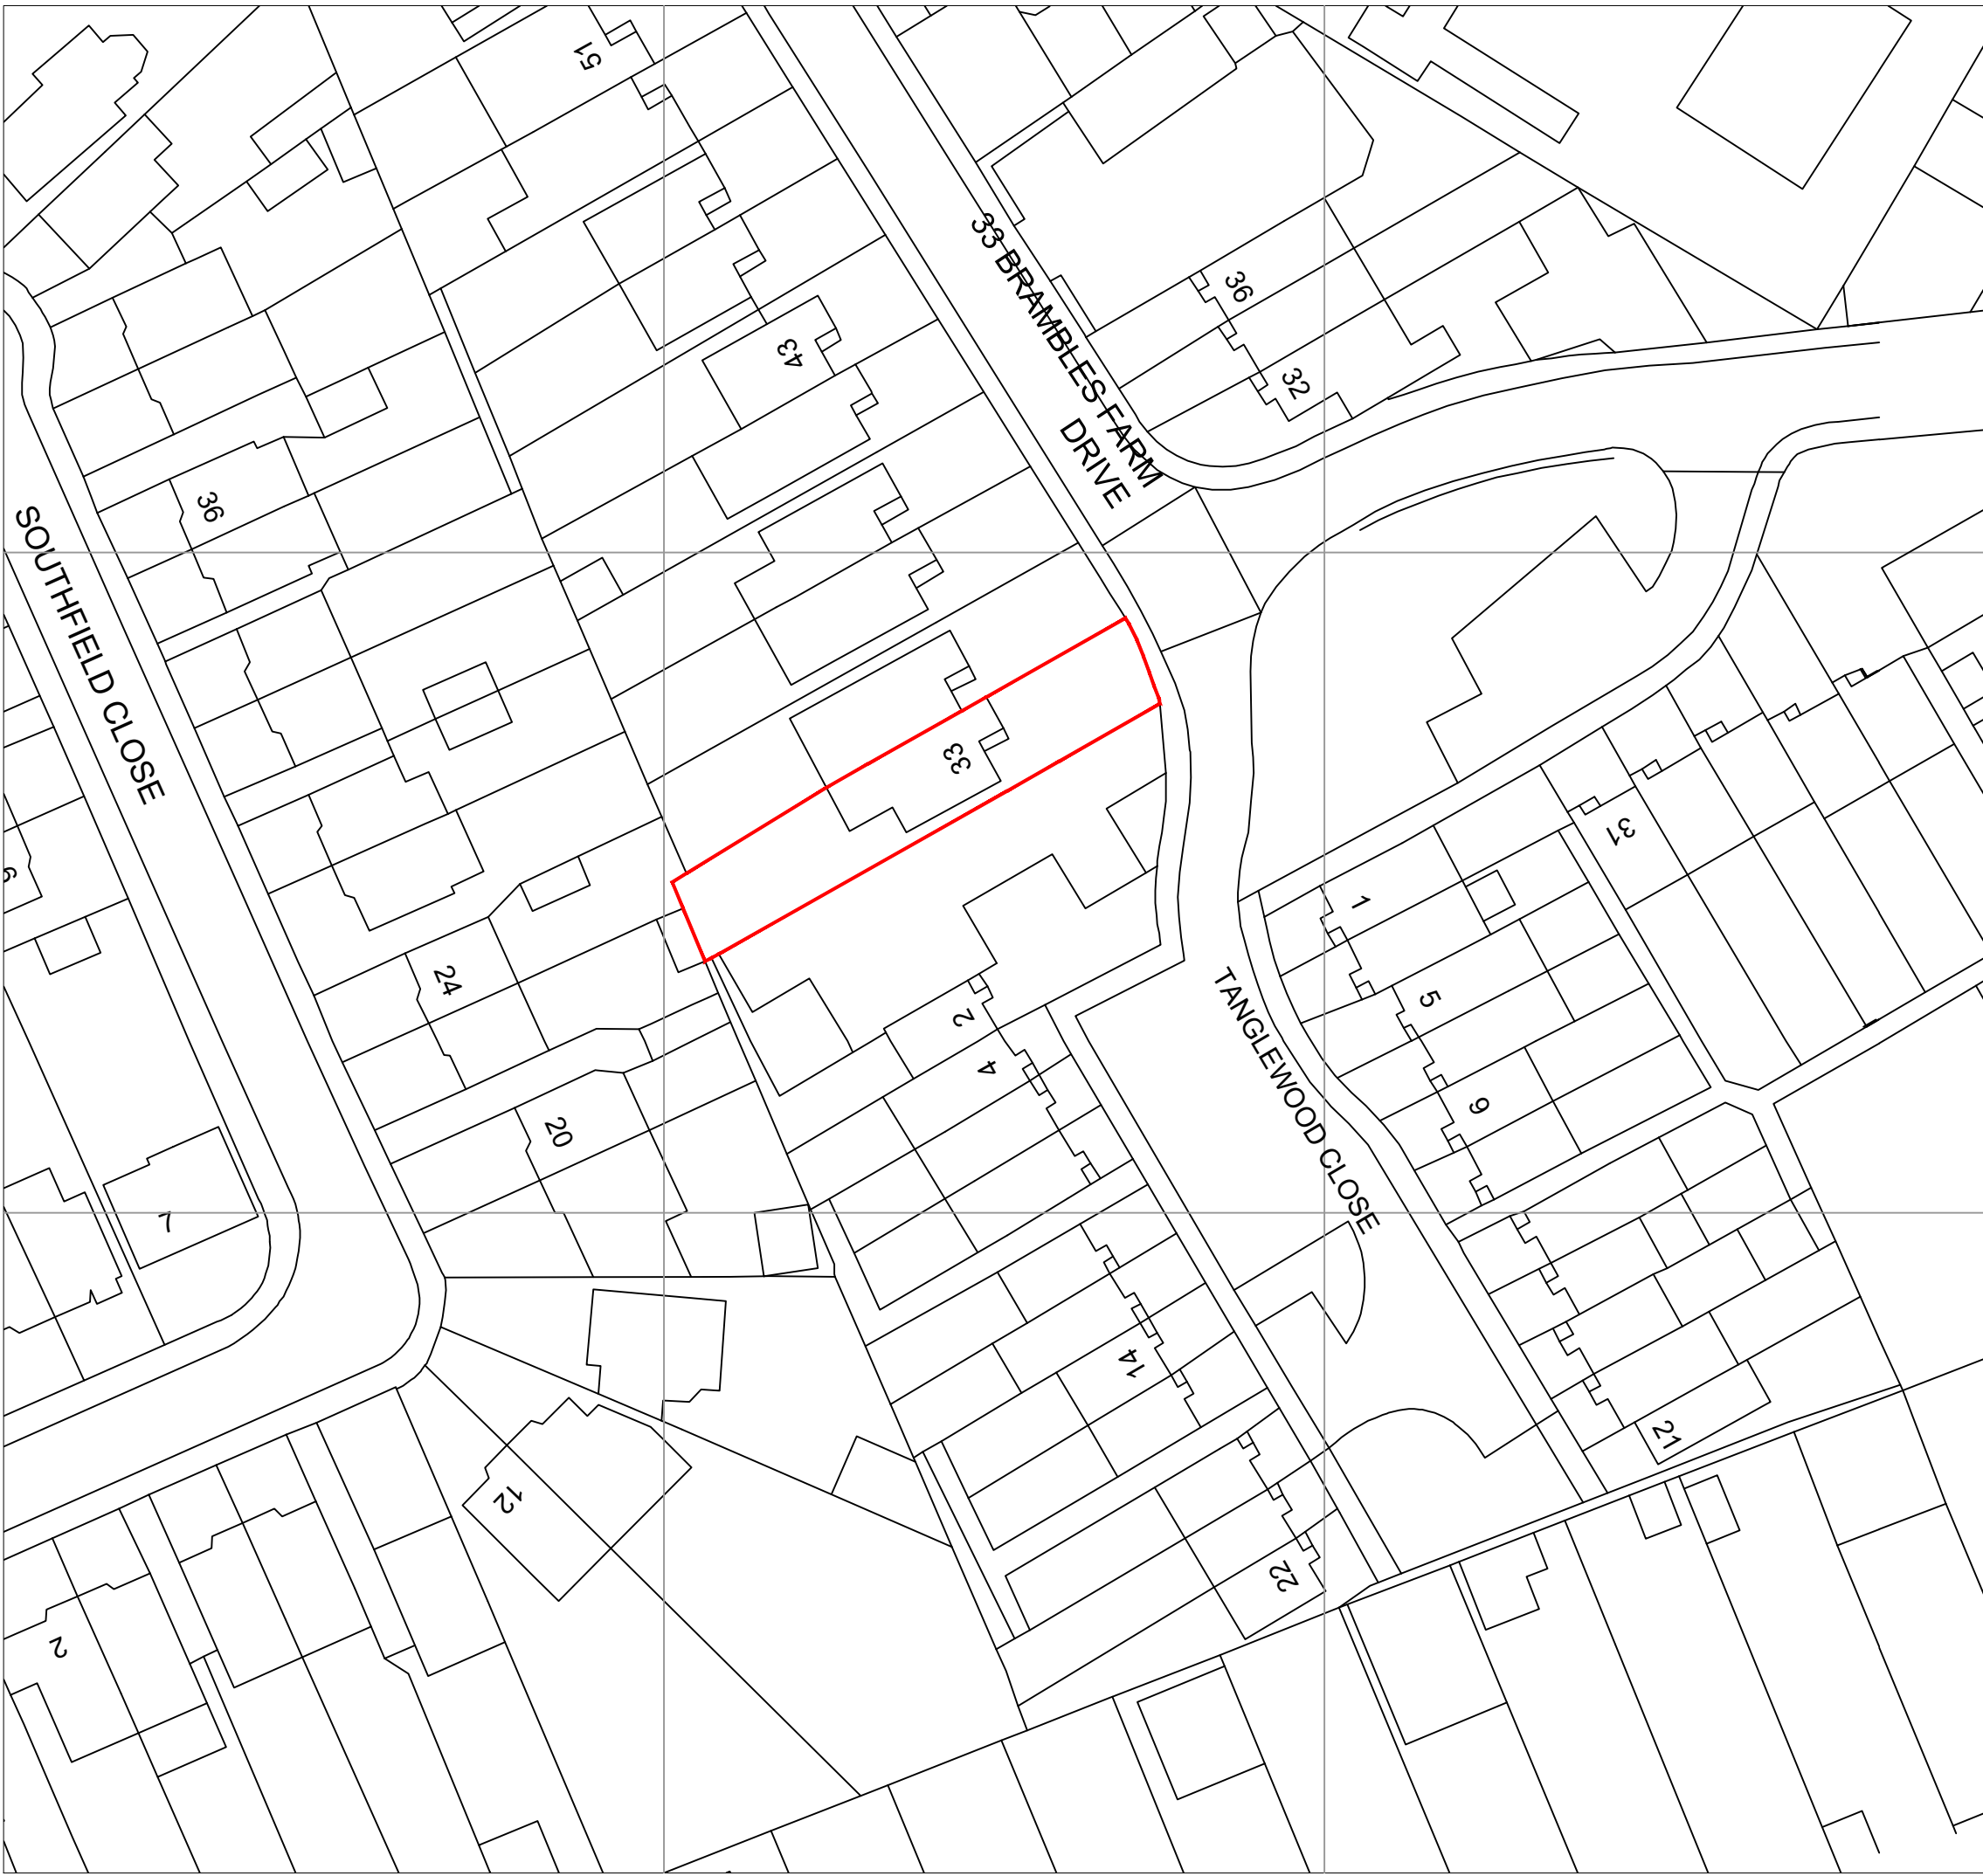

LOCATION PLAN
Scale 1:500

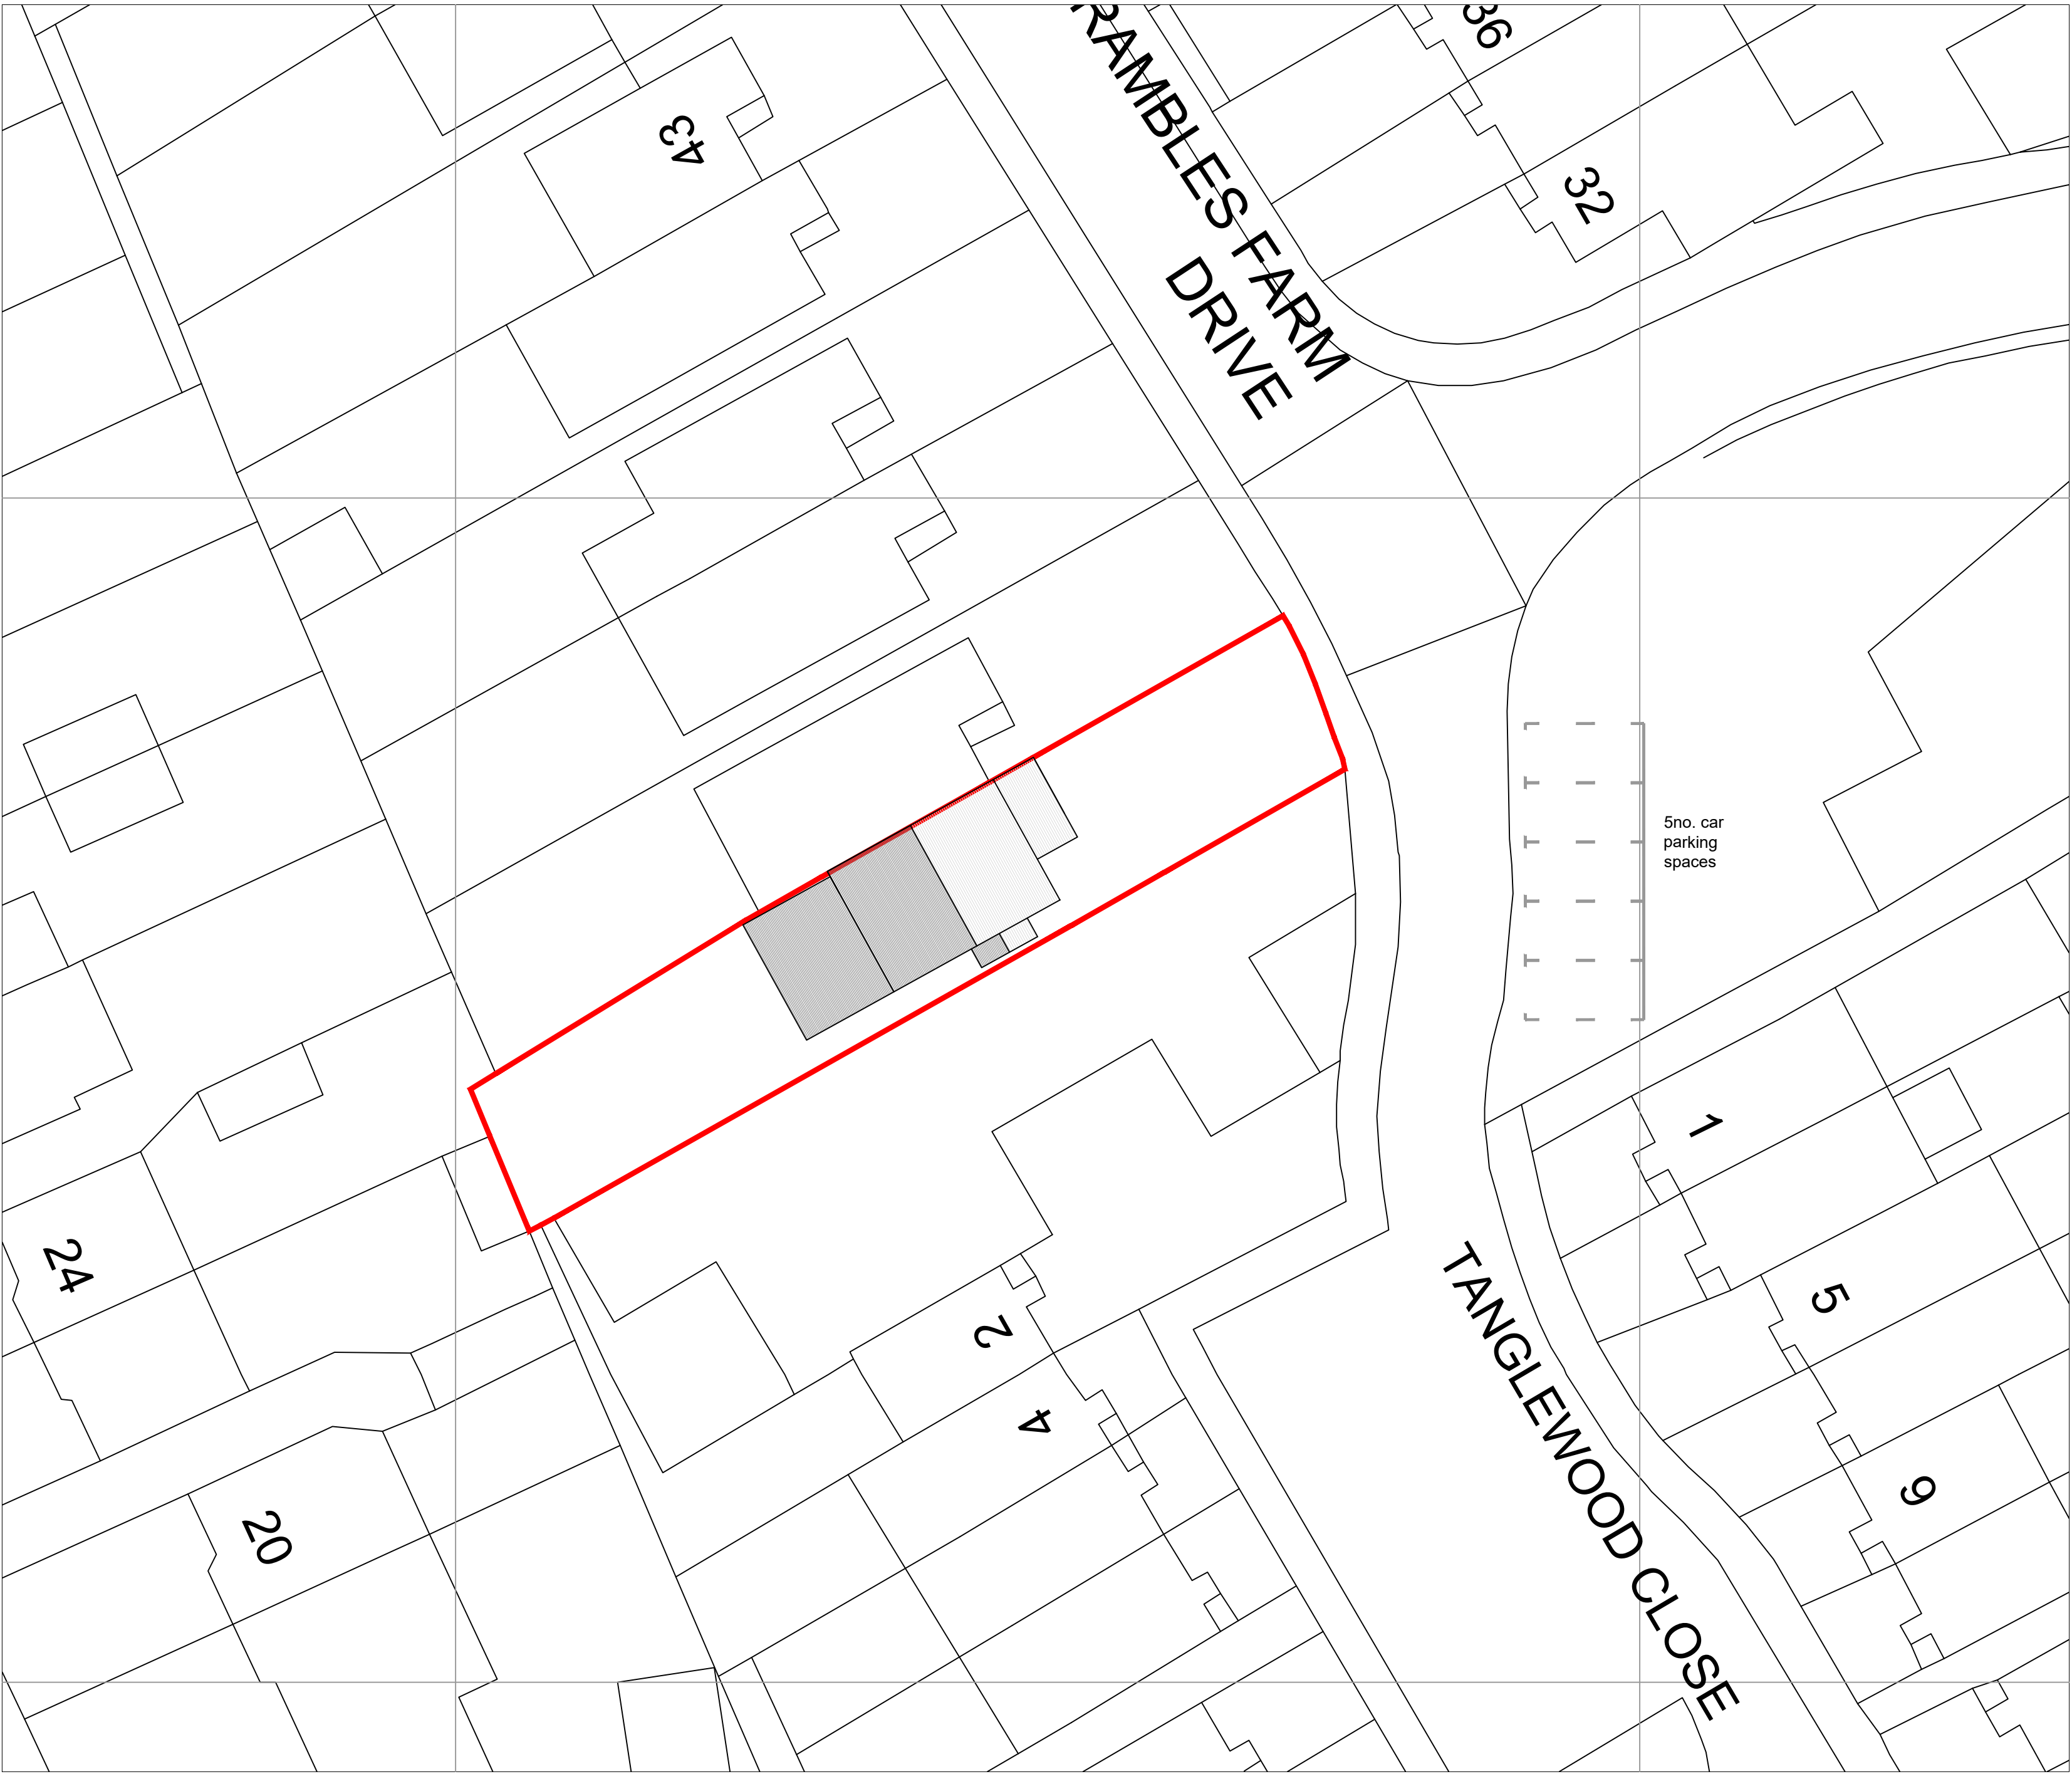

BLOCK PLAN
Scale 1:200

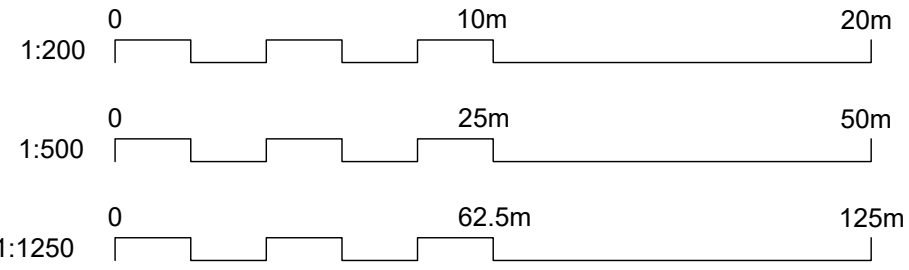

01 SITE LOCATION AND BLOCK PLAN

SCALE AS SHOWN @ A1



Salvus House, Aykley Heads,
Durham, DH1 5TS
sales@crdesignservices.co.uk
www.crdesignservices.co.uk
Tel: 0191 645 6000

NOTES:

1. All dimensions to be checked on site.
2. Any discrepancies to be reported back to CR Design Services.

Rev. Date Description

DRAWING NO

1231-01

DRAWN

RC

DATE

22.03.21

SCALE


AS SHOWN @ A1

DRAWING


SITE LOCATION AND
BLOCK PLAN

PROJECT


33 BRAMBLES FARM DRIVE
UXBRIDGE
UB10 0DY

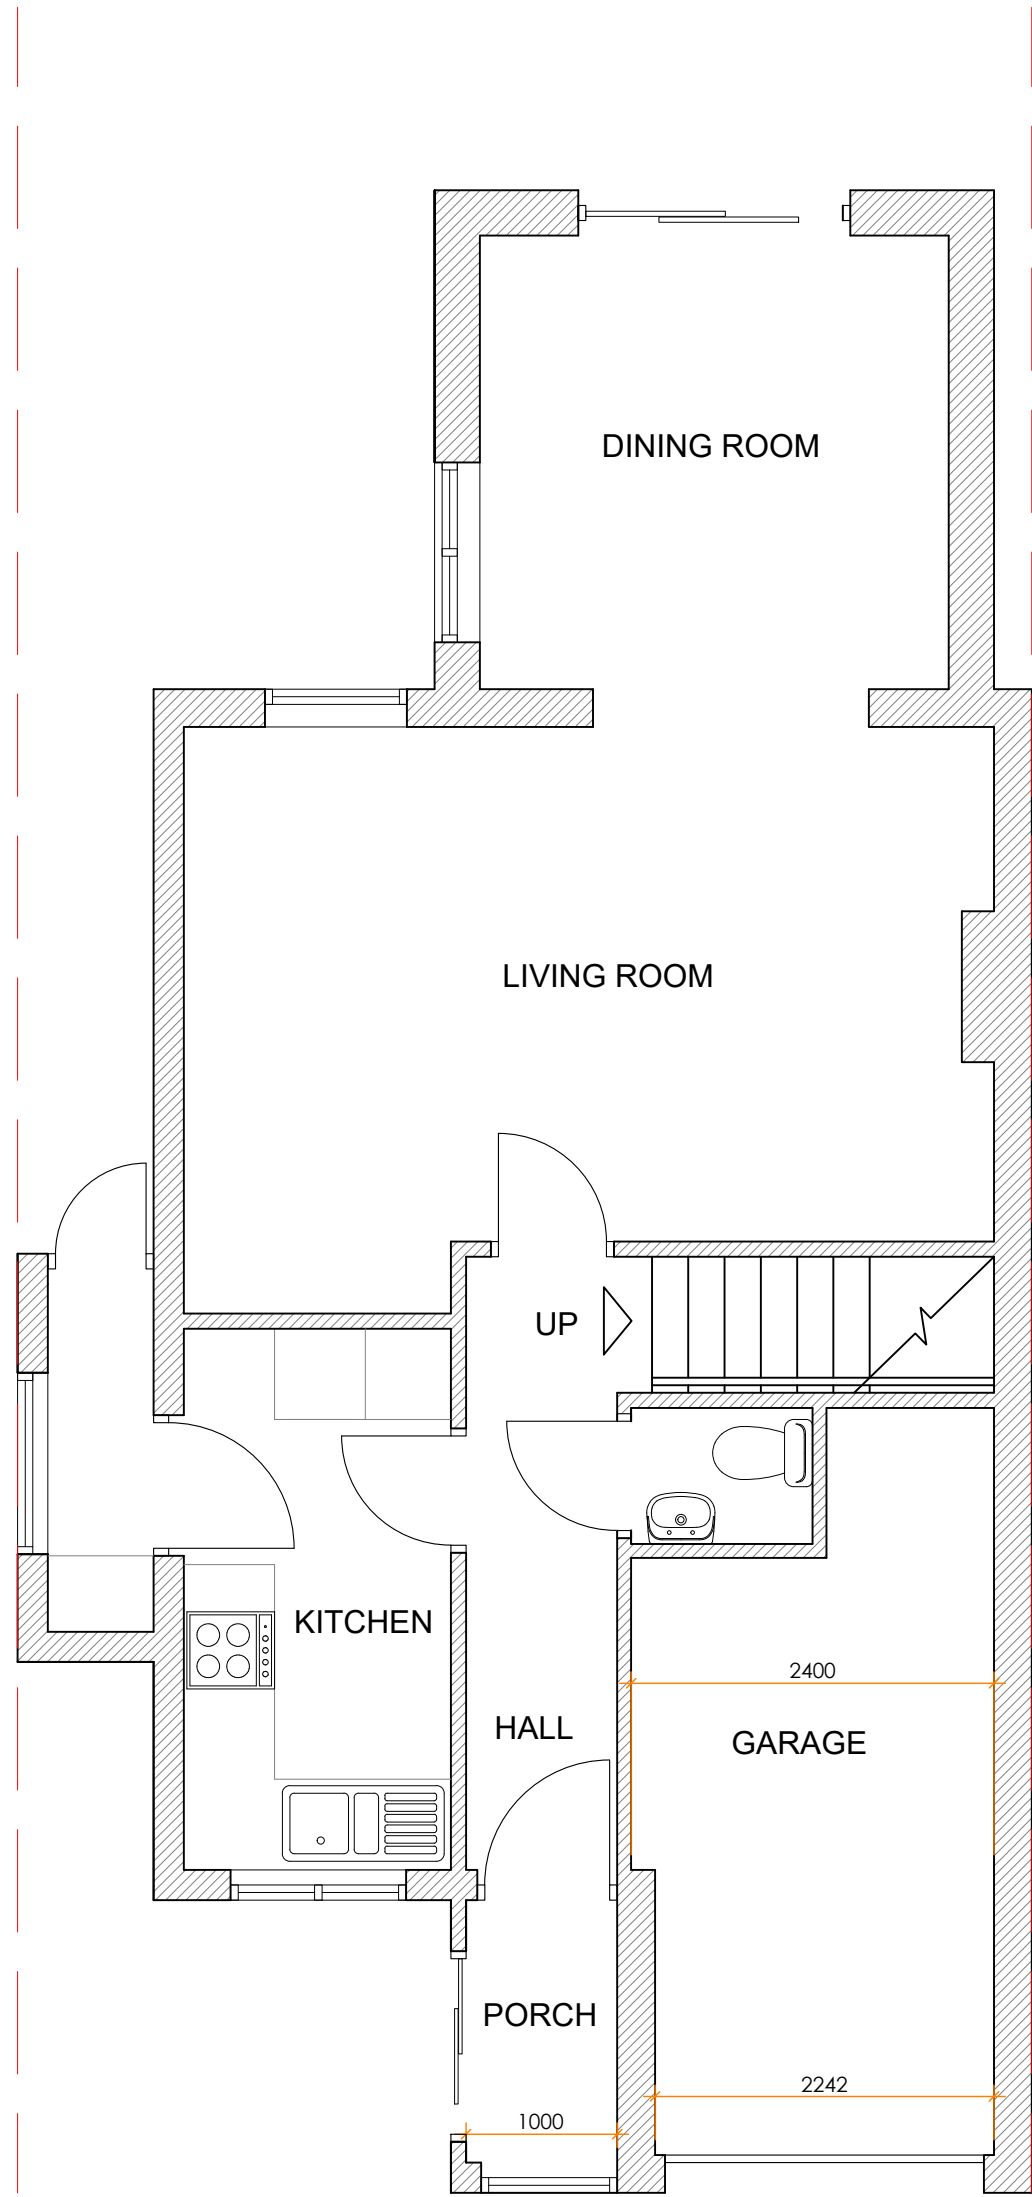

Existing Ground Floor Plan

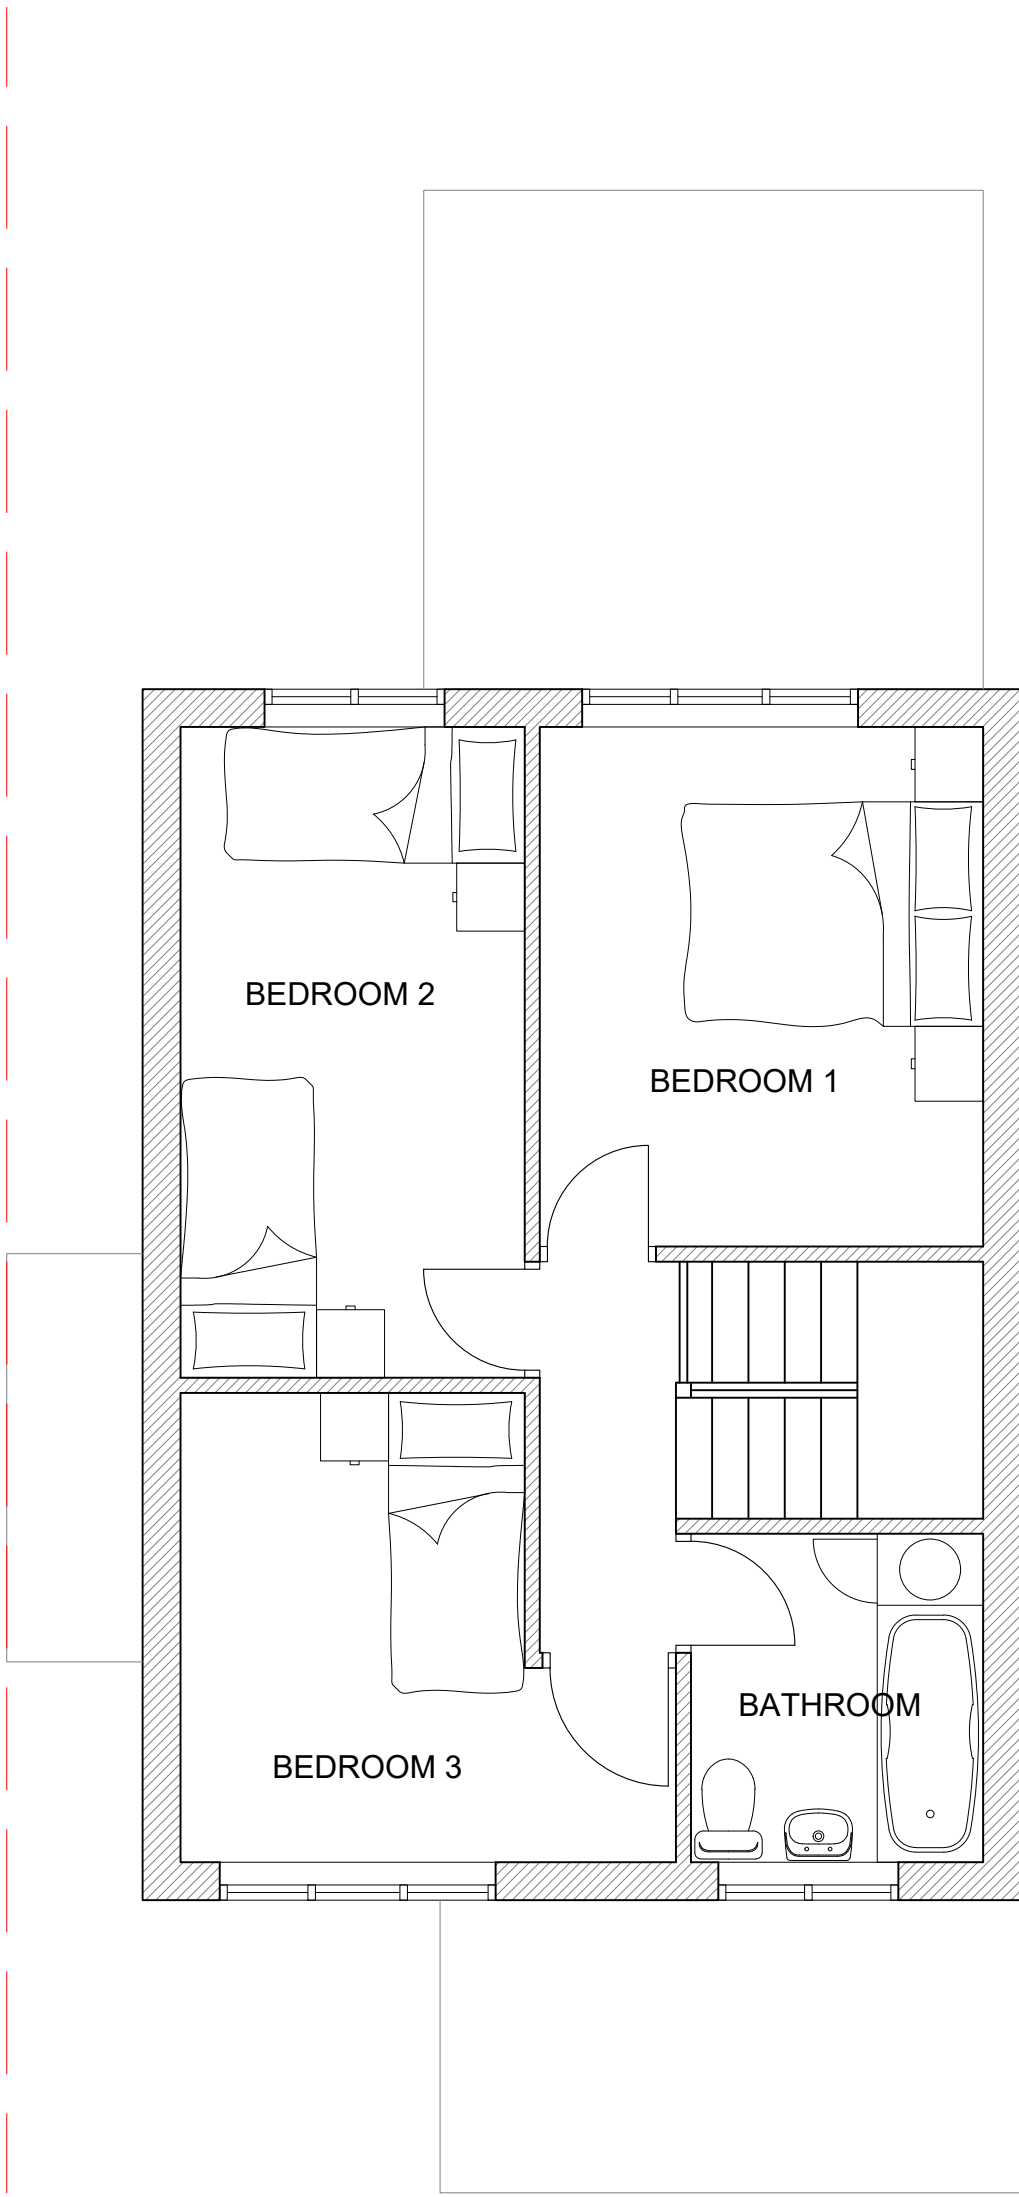

Existing First Floor Plan

 


Existing Roof Plan

- NOTES:
- 1. All dimensions to be checked on site.
 - 2. Any discrepancies to be reported back to CR Design Services.

Rev.	Date	Description
------	------	-------------

DRAWING NO	DATE	DRAWING	PROJECT
1231-02	22.03.21	EXISTING PLANS	33 BRAMBLES FARM DRIVE UXBRIDGE UB10 0DY
DRAWN	SCALE		
RC	1:50 @ A1		

 





Existing Front Elevation
Scale 1:50



Existing Rear Elevation
Scale 1:50

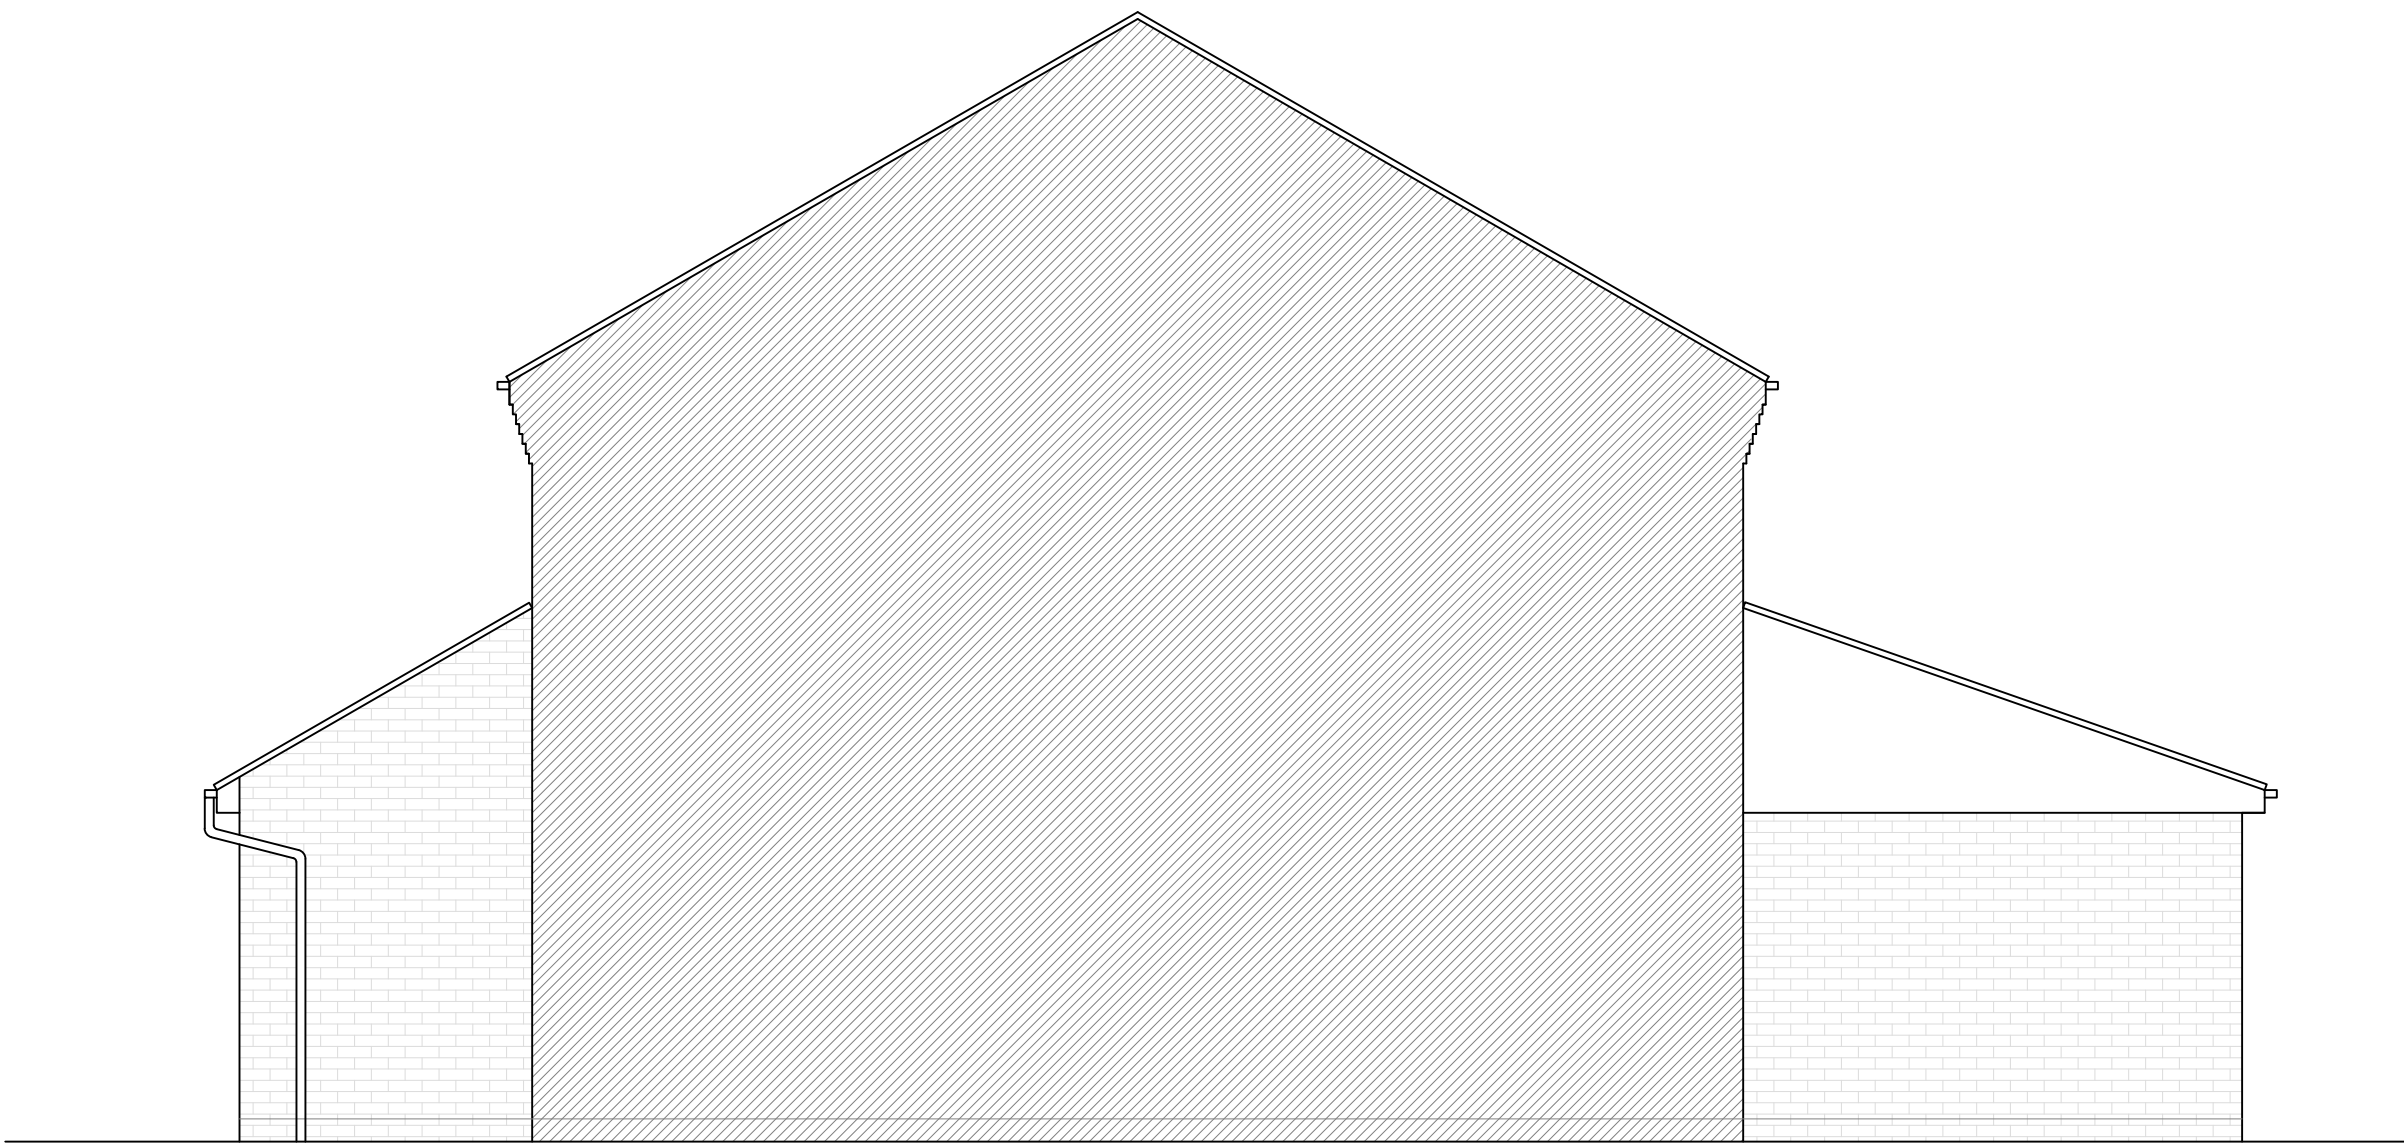

Existing Side Elevation
Scale 1:50

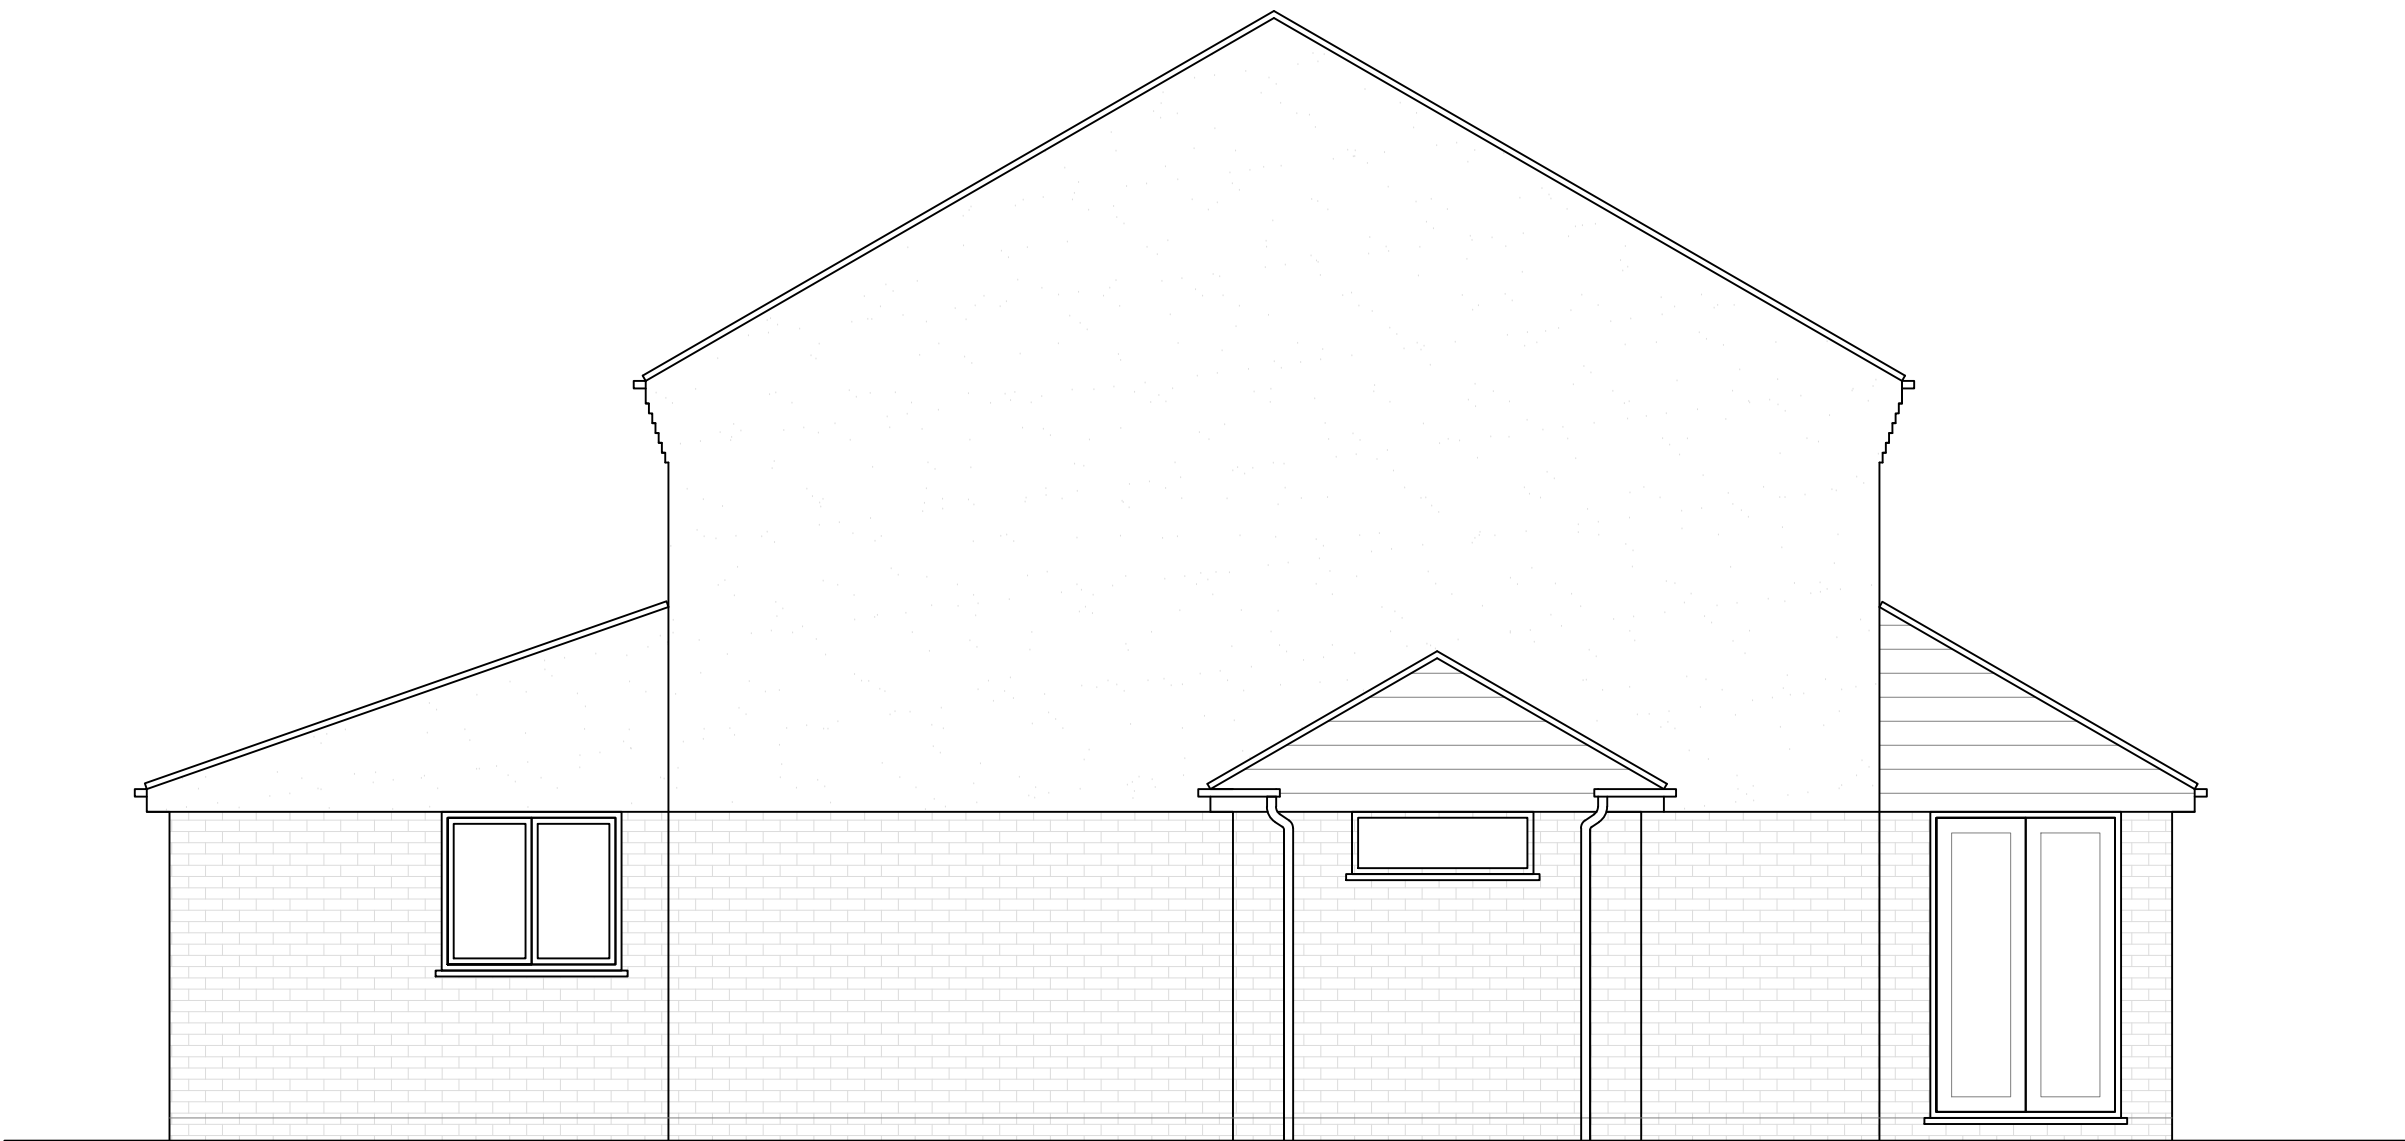

Existing Side Elevation
Scale 1:50

03 EXISTING ELEVATIONS
SCALE 1:50 @ A1

CRDesignServices

Salvus House, Aykley Heads,
Durham, DH1 5TS
sales@crdesignservices.co.uk
www.crdesignservices.co.uk
Tel: 0191 645 6000

NOTES:

- 1. All dimensions to be checked on site.
- 2. Any discrepancies to be reported back to CR Design Services.

Rev.	Date	Description
------	------	-------------

DRAWING NO

DATE

DRAWING

PROJECT

1231-03

22.03.21

EXISTING ELEVATIONS


33 BRAMBLES FARM DRIVE
UXBRIDGE
UB10 0DY


DRAWN

SCALE


RC

1:50 @ A1

 


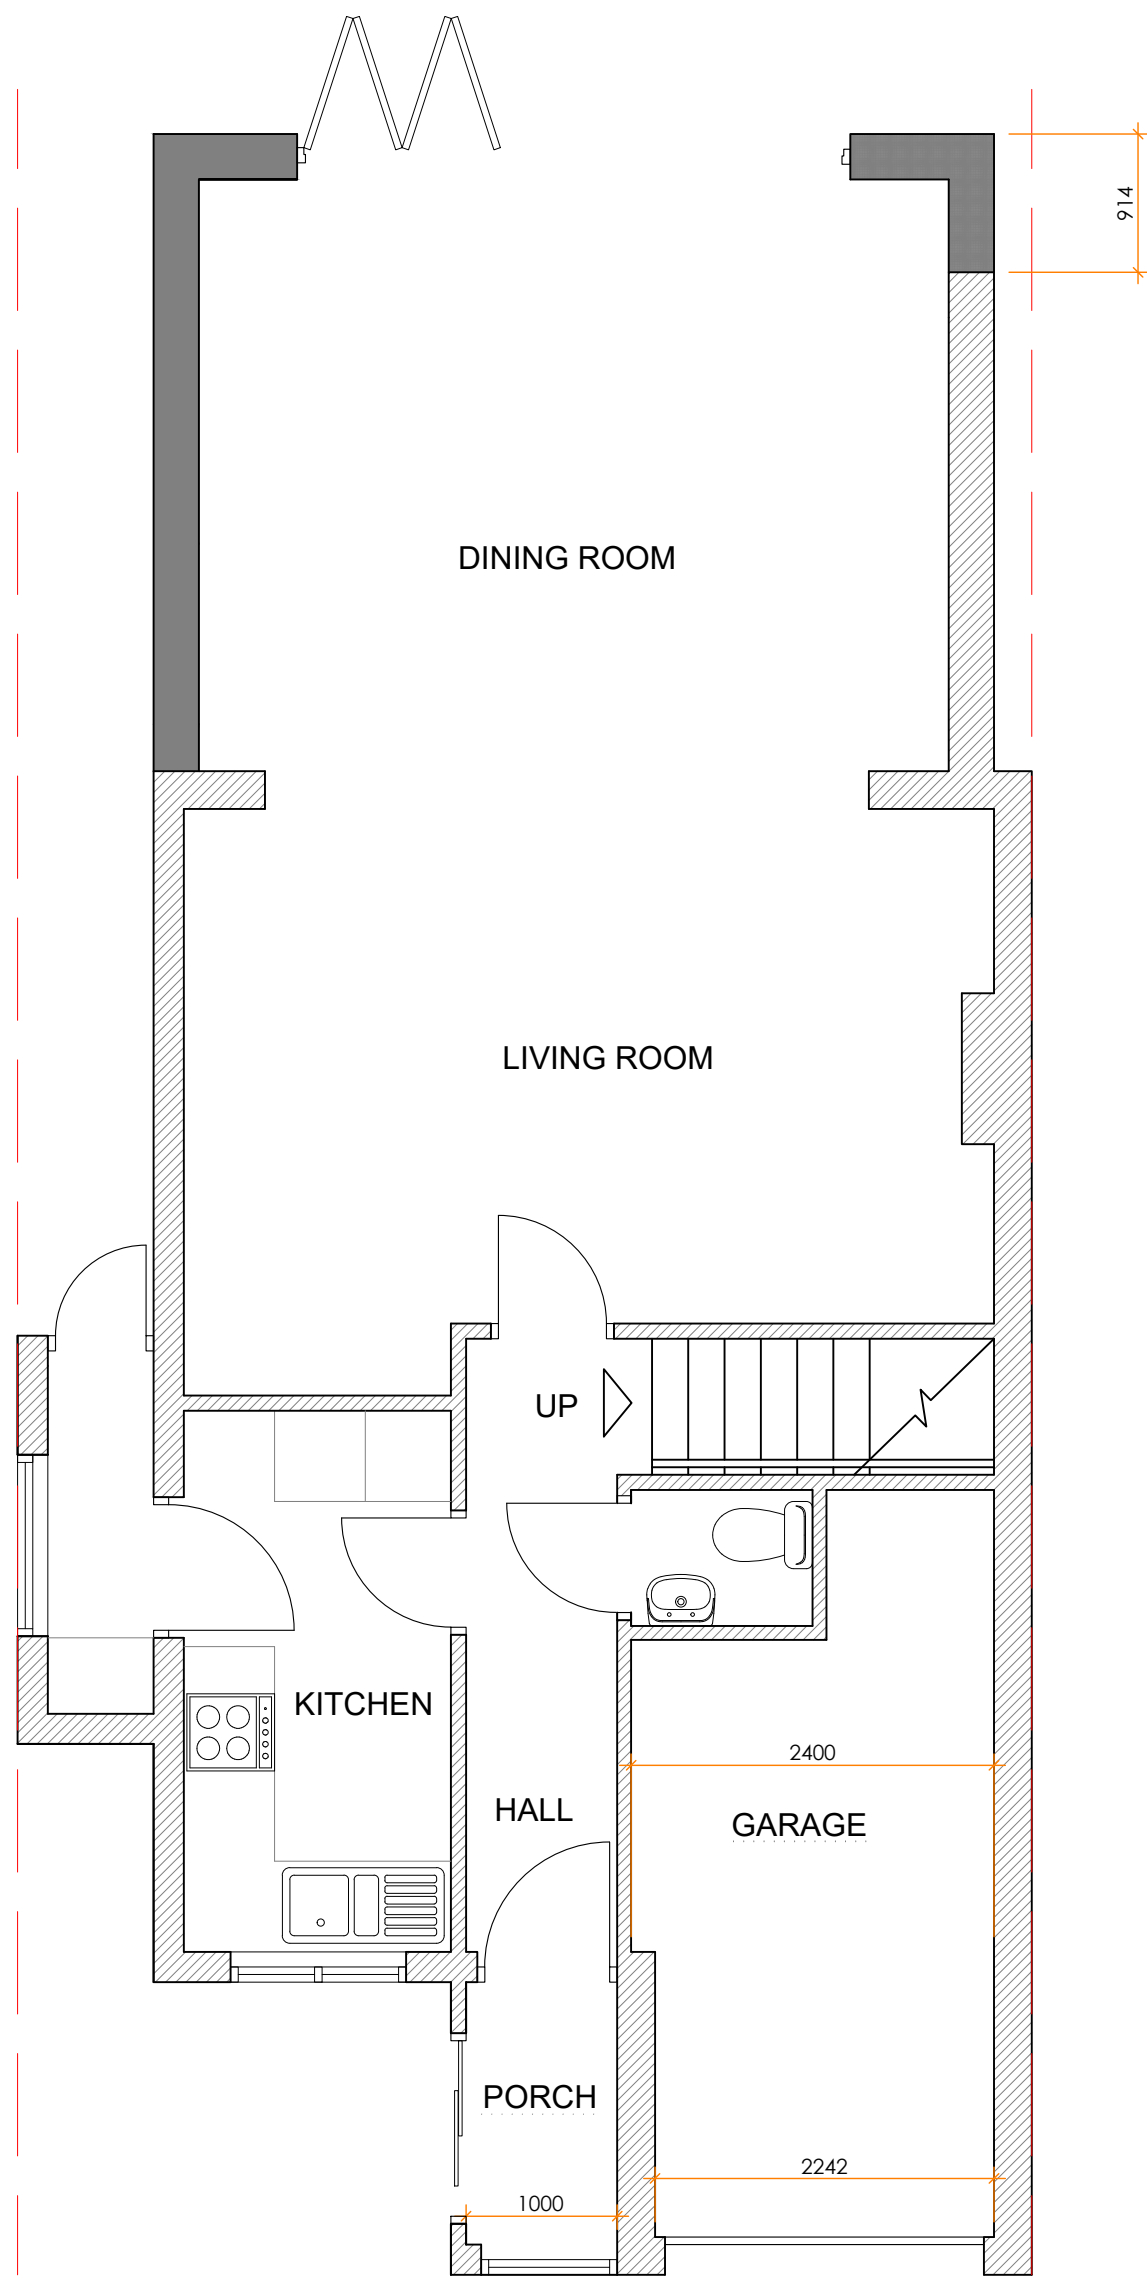

Proposed Ground Floor Plan
Scale 1:50

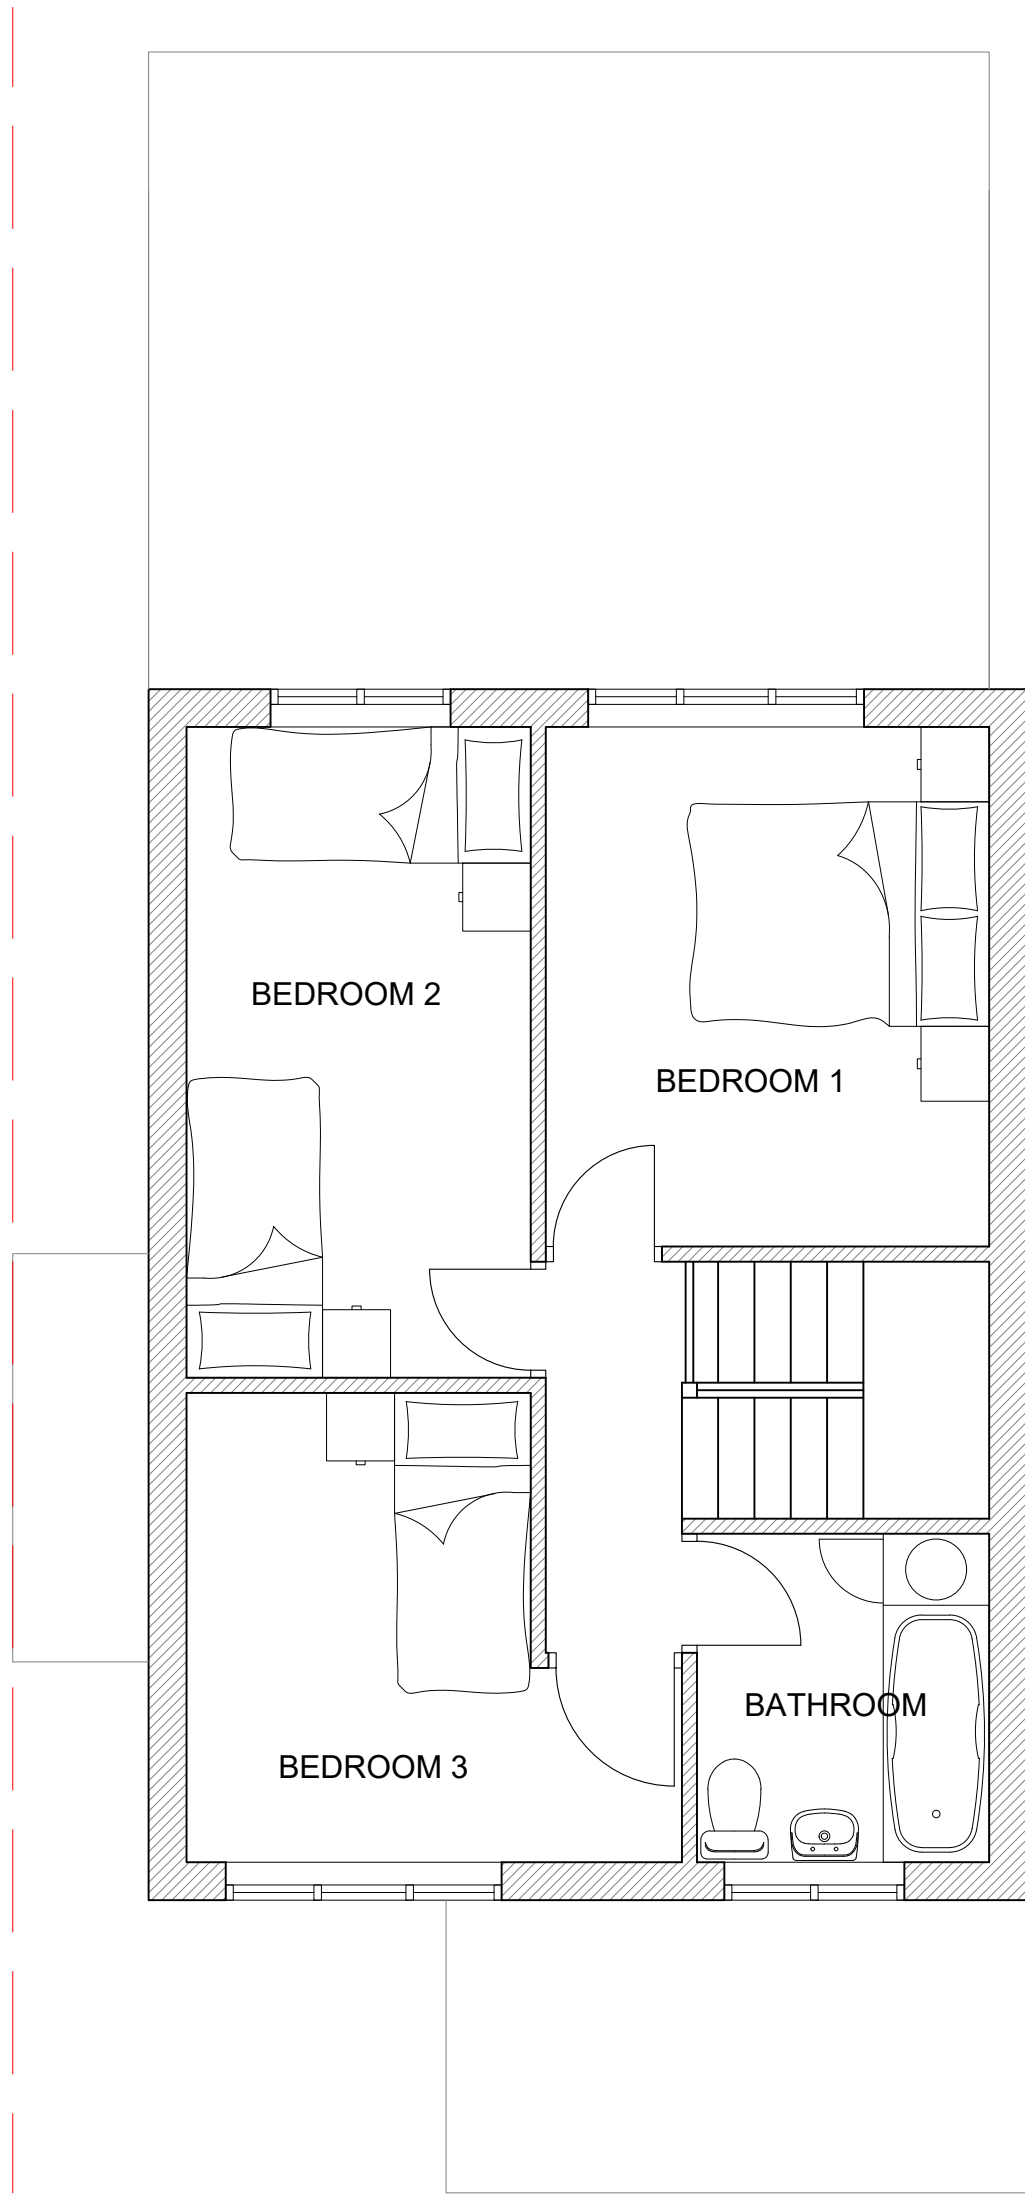

Proposed First Floor Plan
Scale 1:50

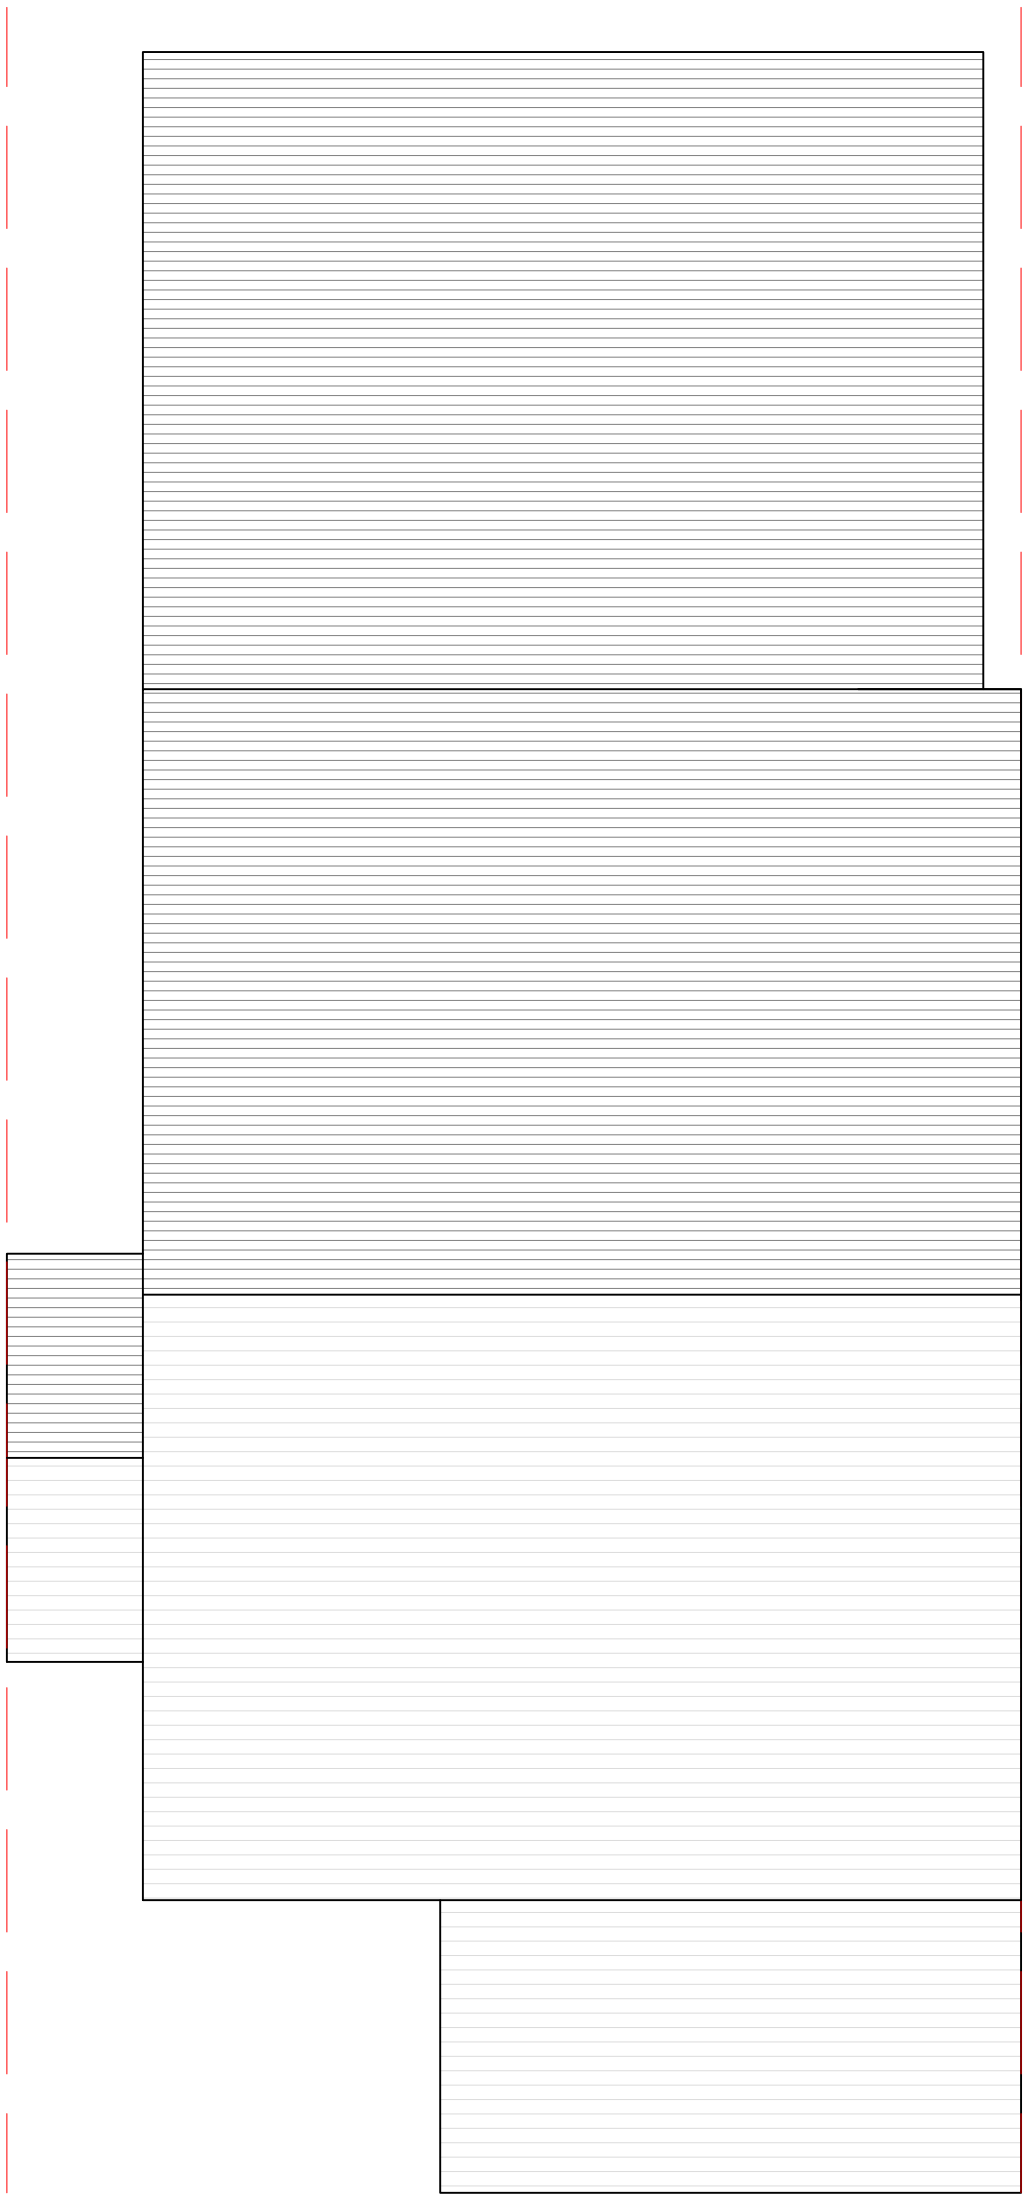


Proposed Roof Plan
Scale 1:50

NOTES:
1. All dimensions to be checked on site.
2. Any discrepancies to be reported back to CR Design Services.

A	28.04.21	Extension increased by 3ft
Rev.	Date	Description

DRAWING NO	DATE	DRAWING	PROJECT
1231-04	22.03.21	PROPOSED PLANS	33 BRAMBLES FARM DRIVE UXBRIDGE UB10 0DY
DRAWN	SCALE		
RC	1:50 @ A1		

 





Proposed Front Elevation
Scale 1:50



Proposed Rear Elevation
Scale 1:50

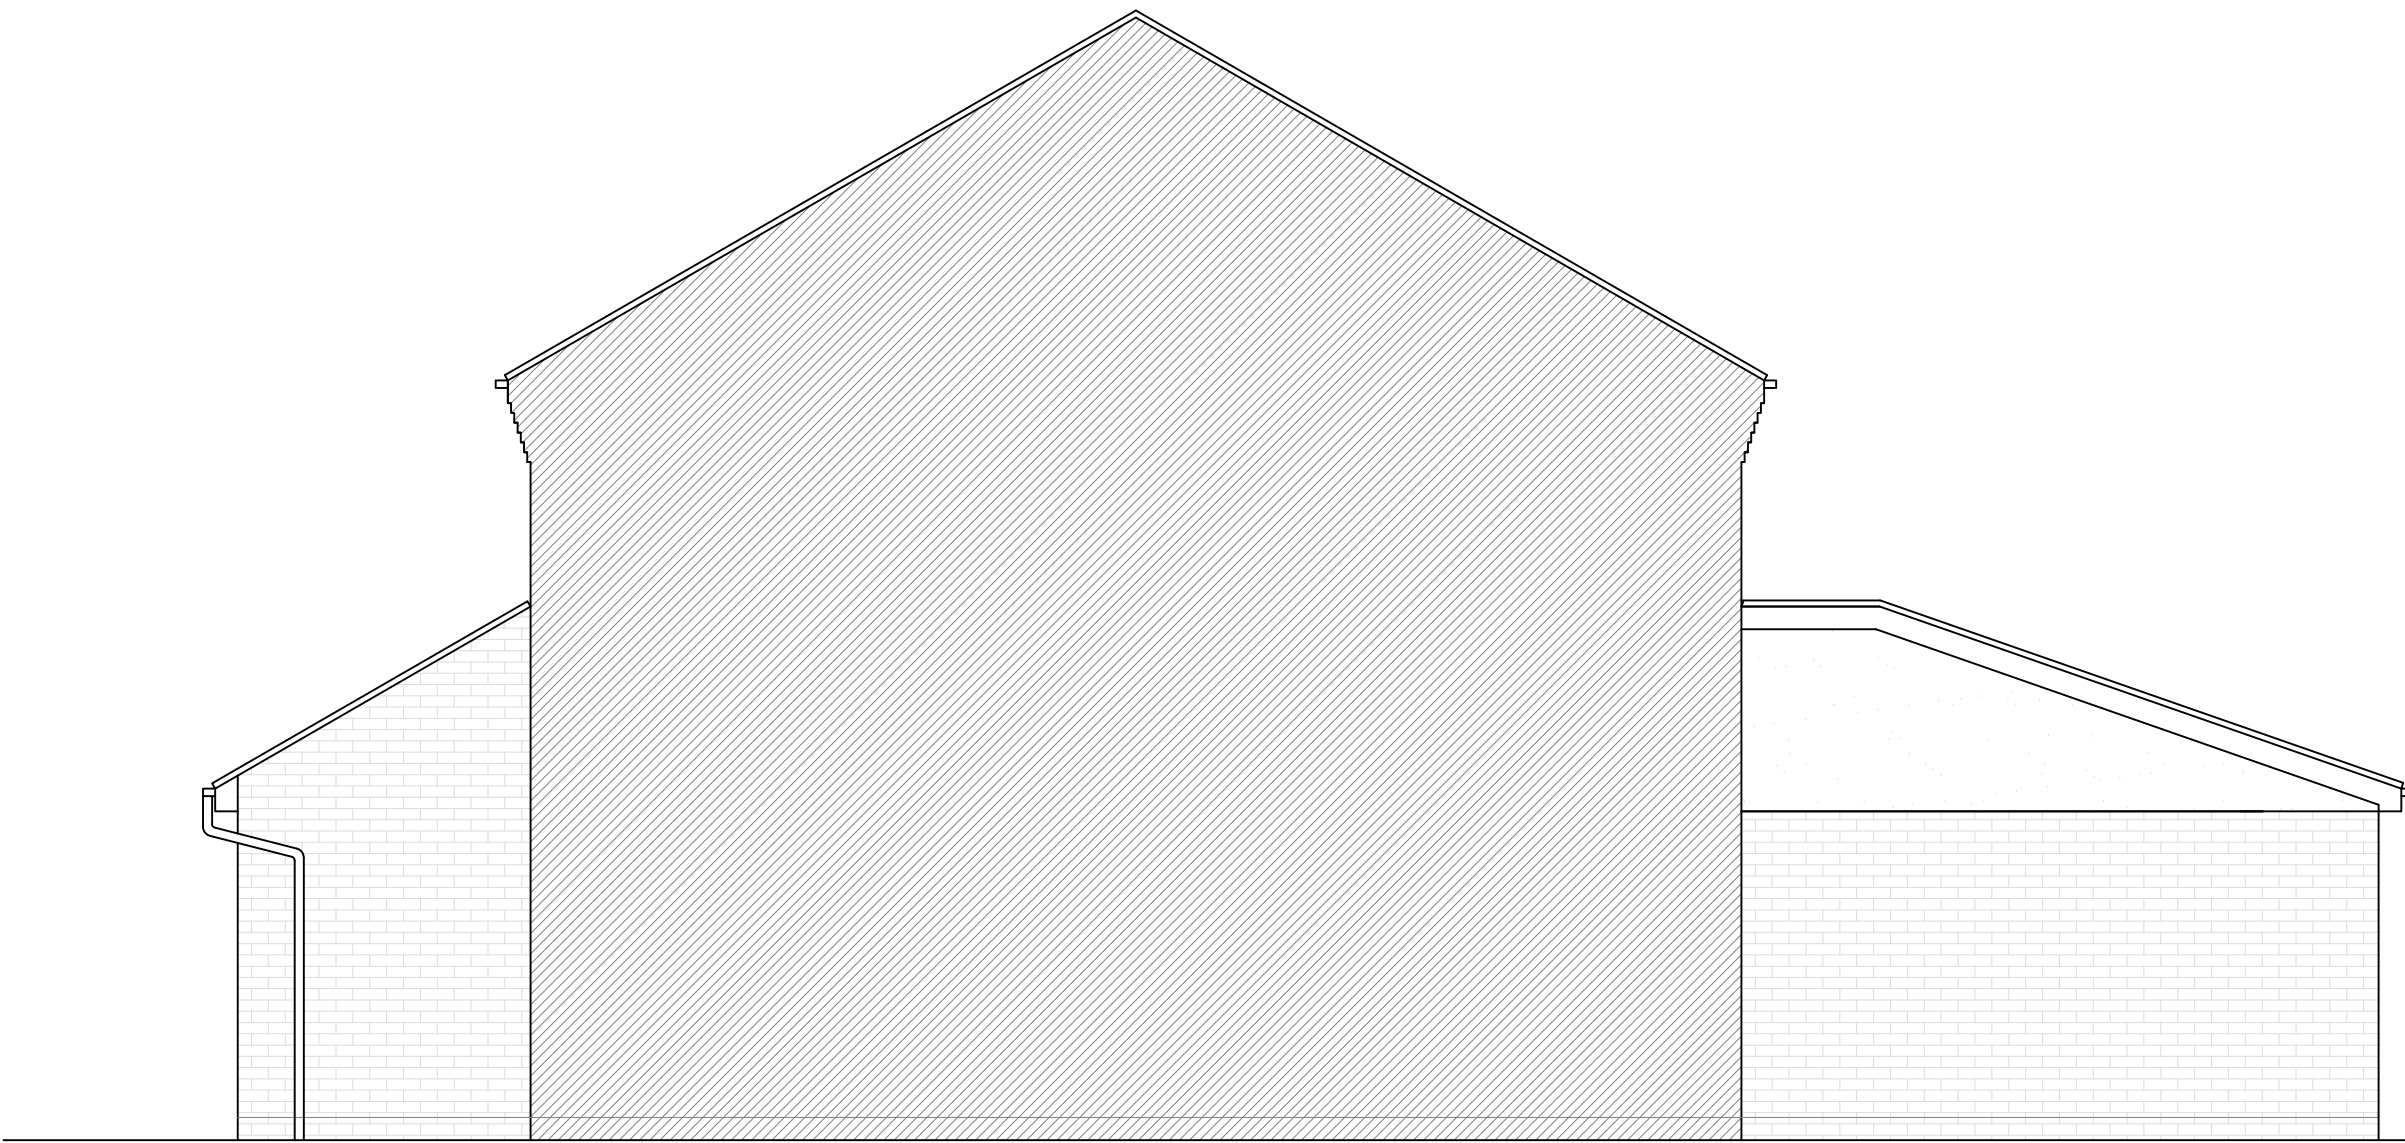

Proposed Side Elevation
Scale 1:50

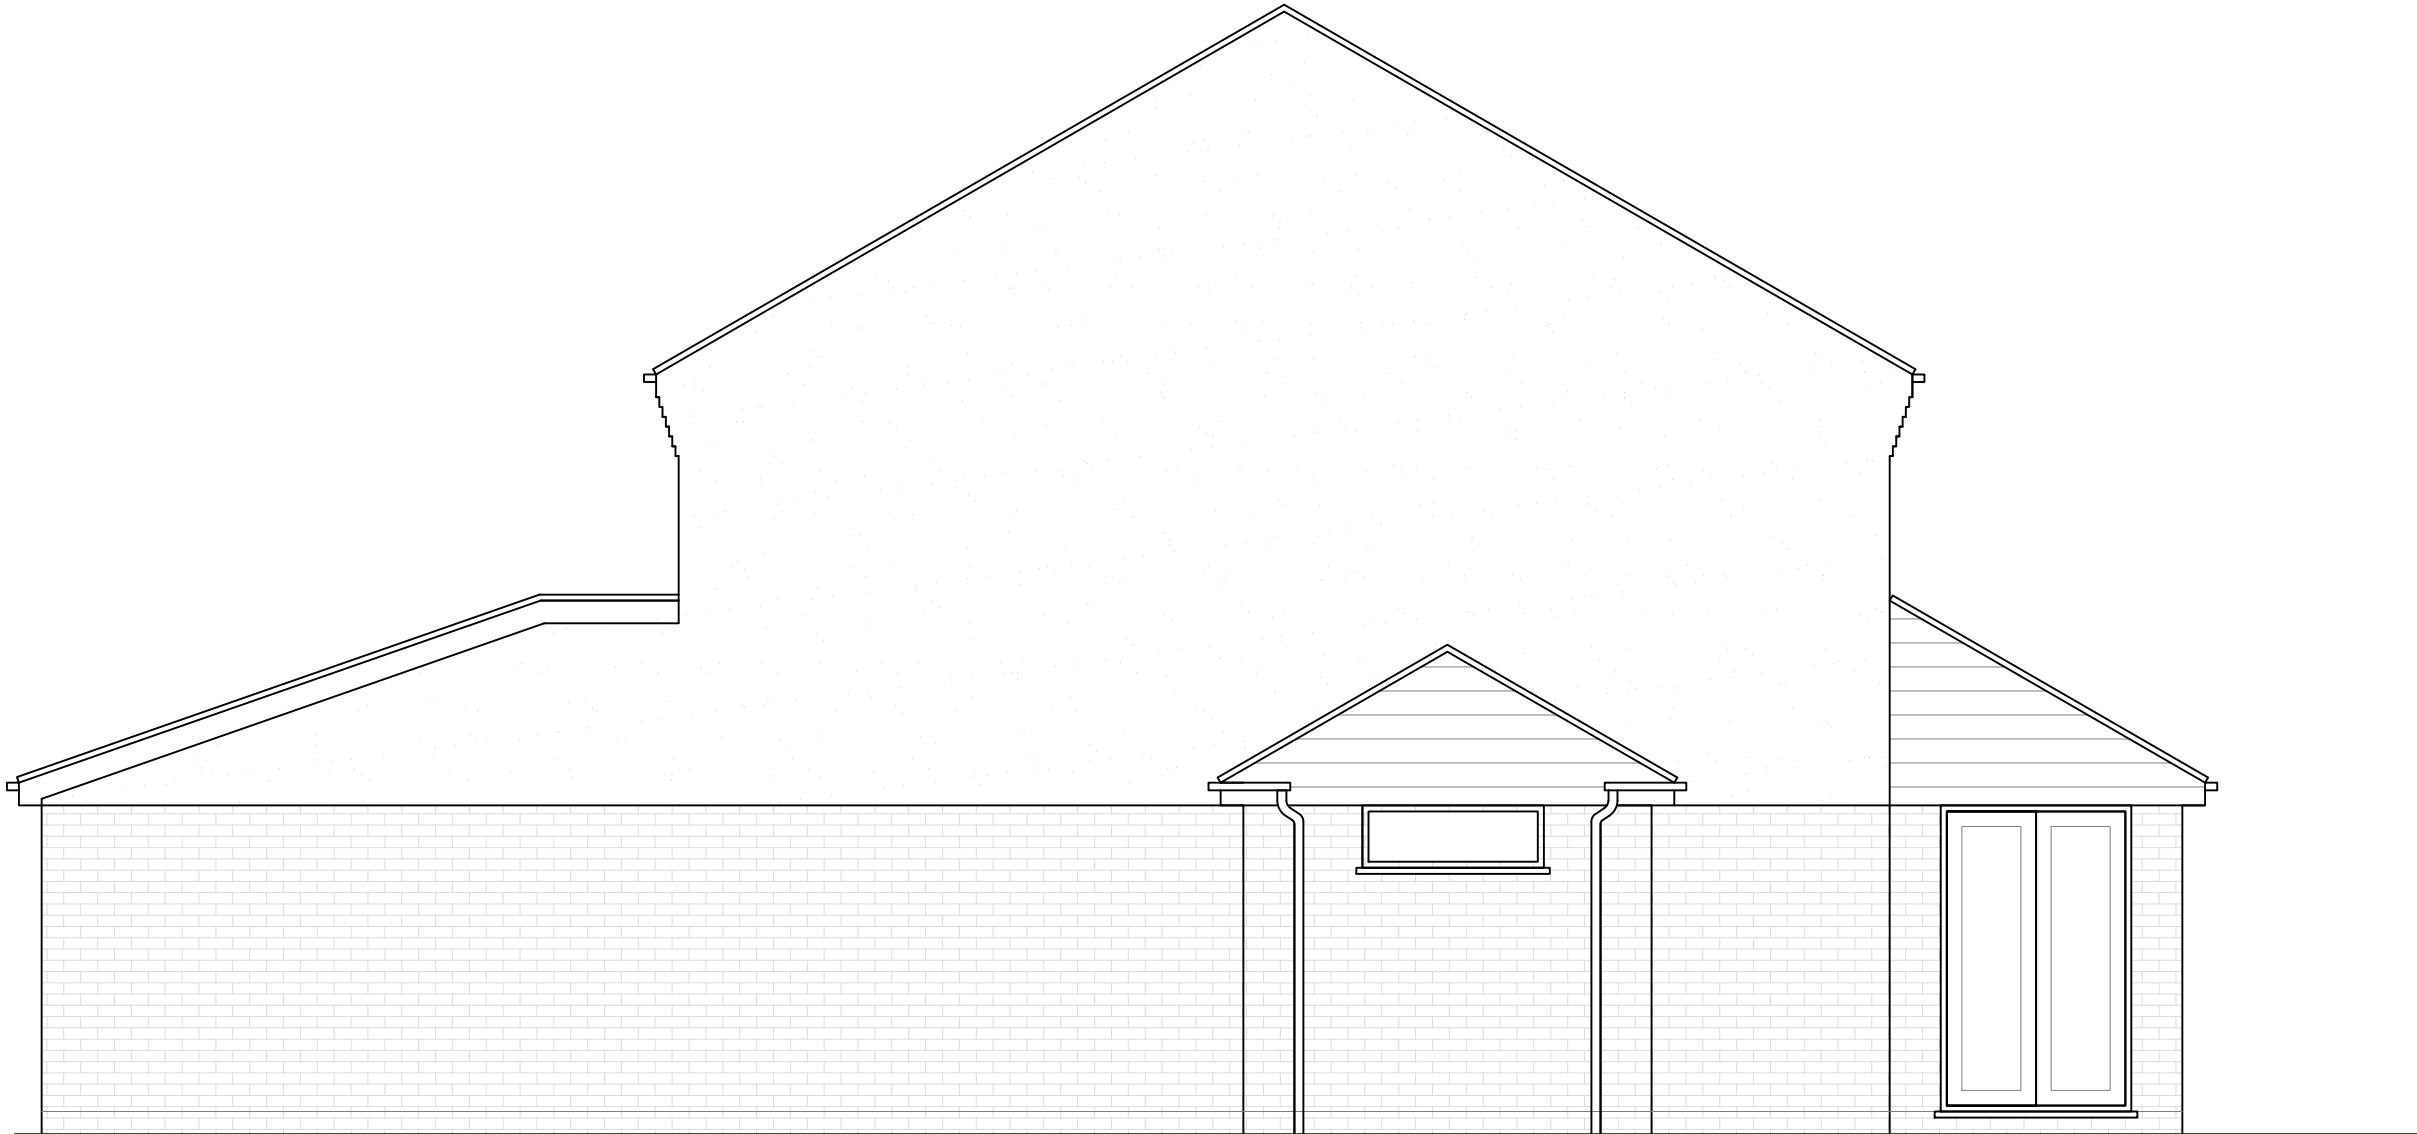

Proposed Side Elevation
Scale 1:50

NOTES:

1. All dimensions to be checked on site.
2. Any discrepancies to be reported back to CR Design Services.

A	28.04.21	Extension increased by 3ft
Rev.	Date	Description

DRAWING NO	DATE	DRAWING	PROJECT
1231-05	22.03.21	PROPOSED ELEVATIONS	33 BRAMBLES FARM DRIVE UXBRIDGE UB10 0DY
DRAWN	SCALE		
RC	1:50 @ A1		

