





FRONT ELEVATION




REAR ELEVATION

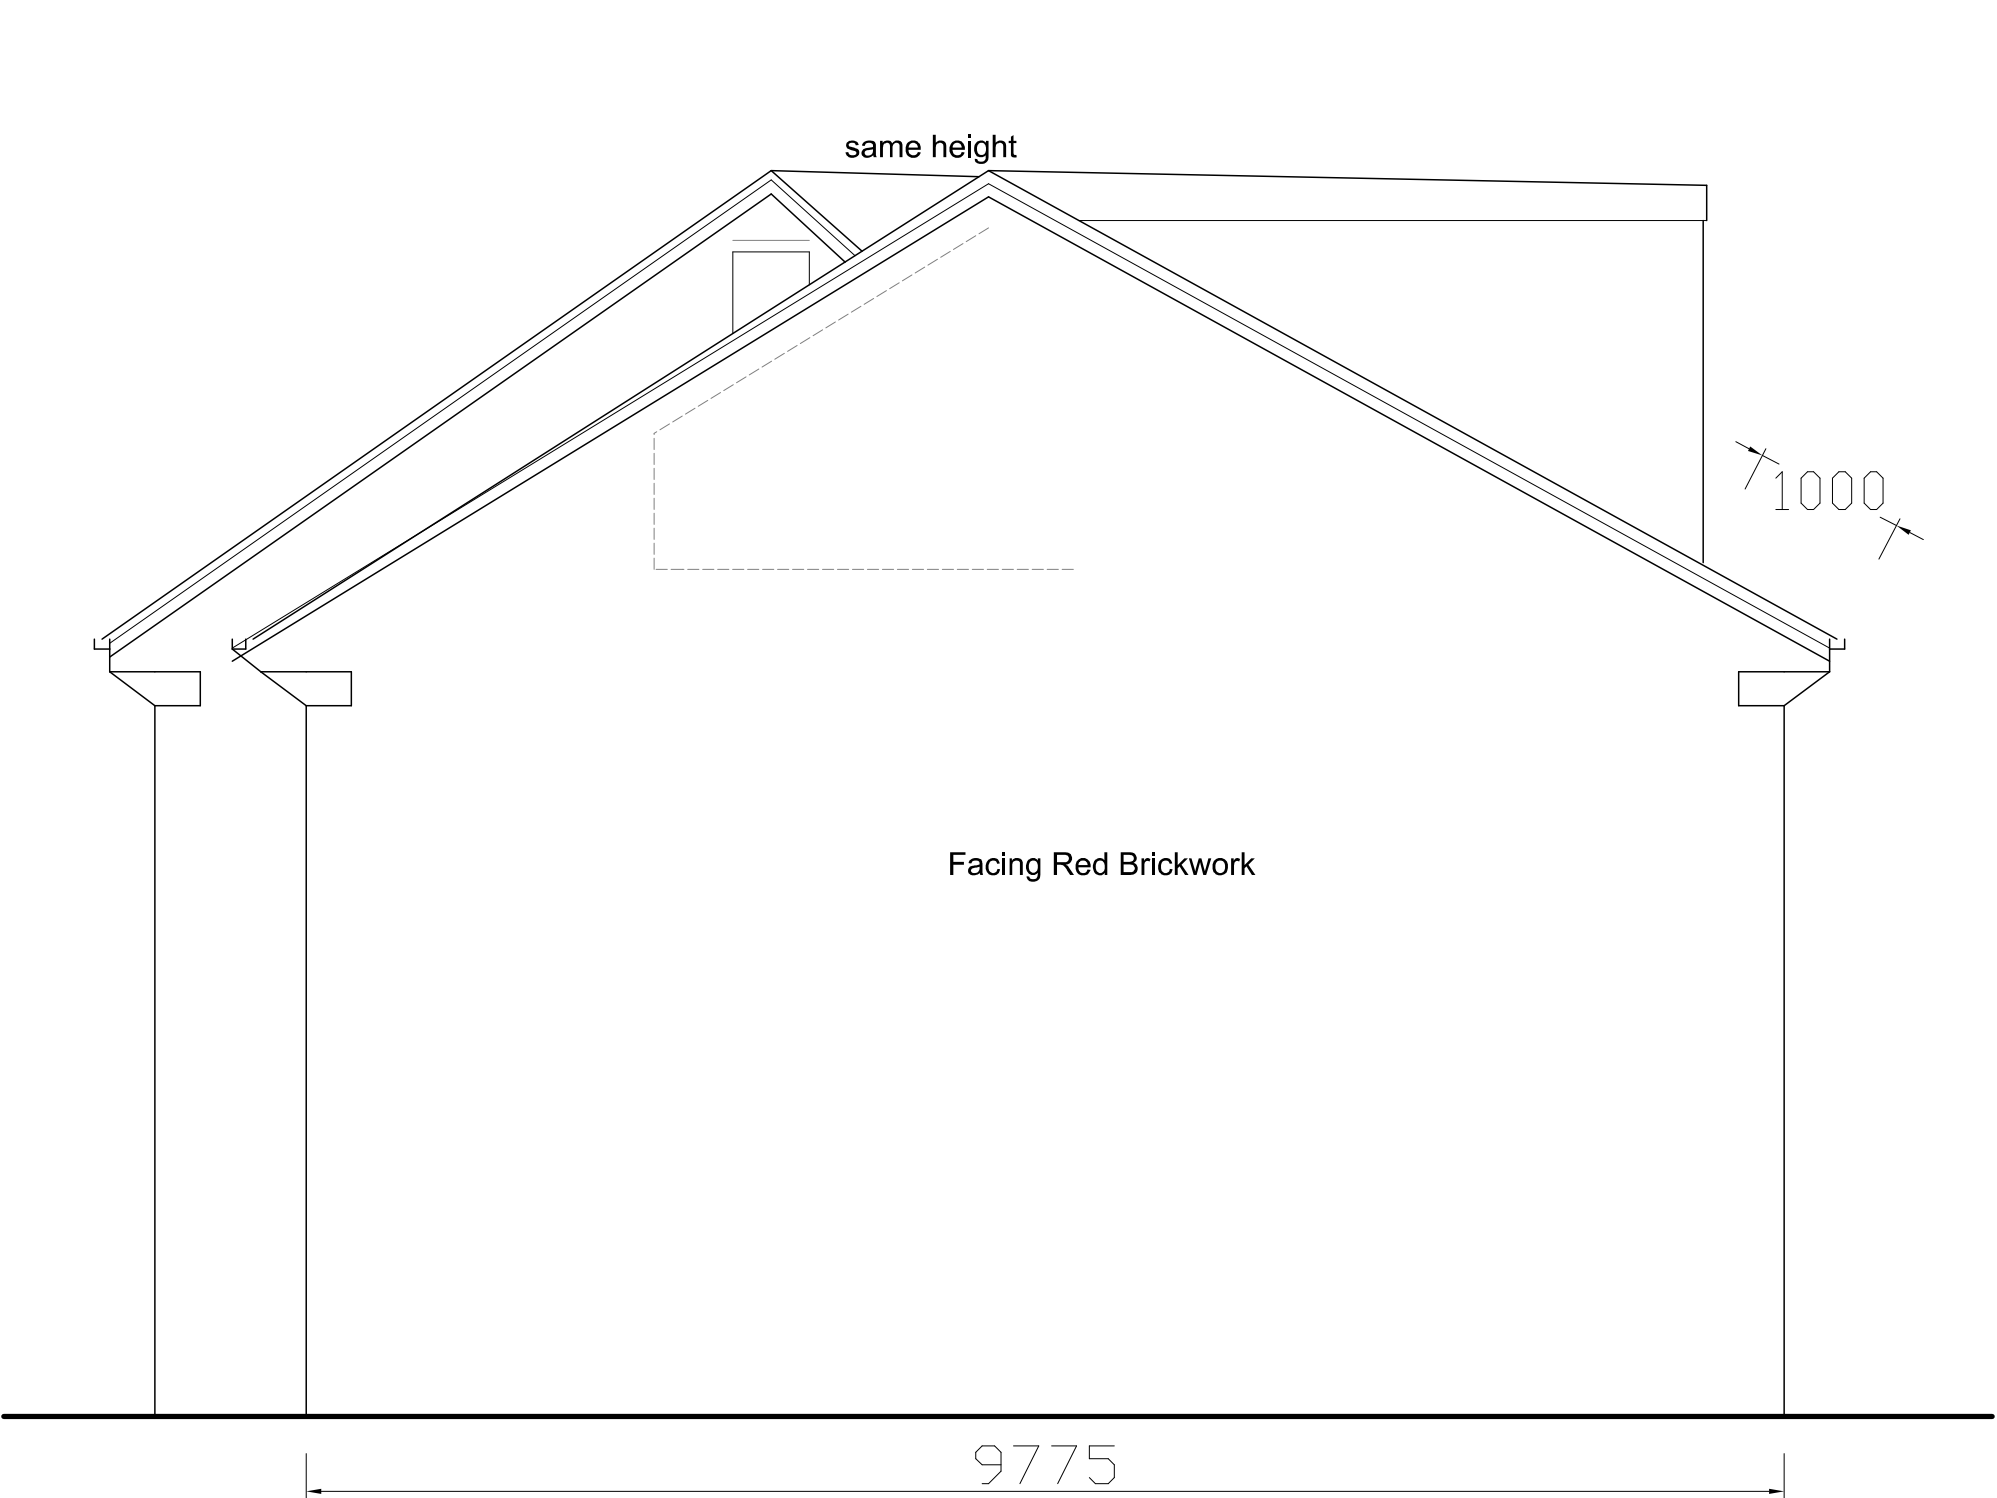


SIDE ELEVATION

 



scale

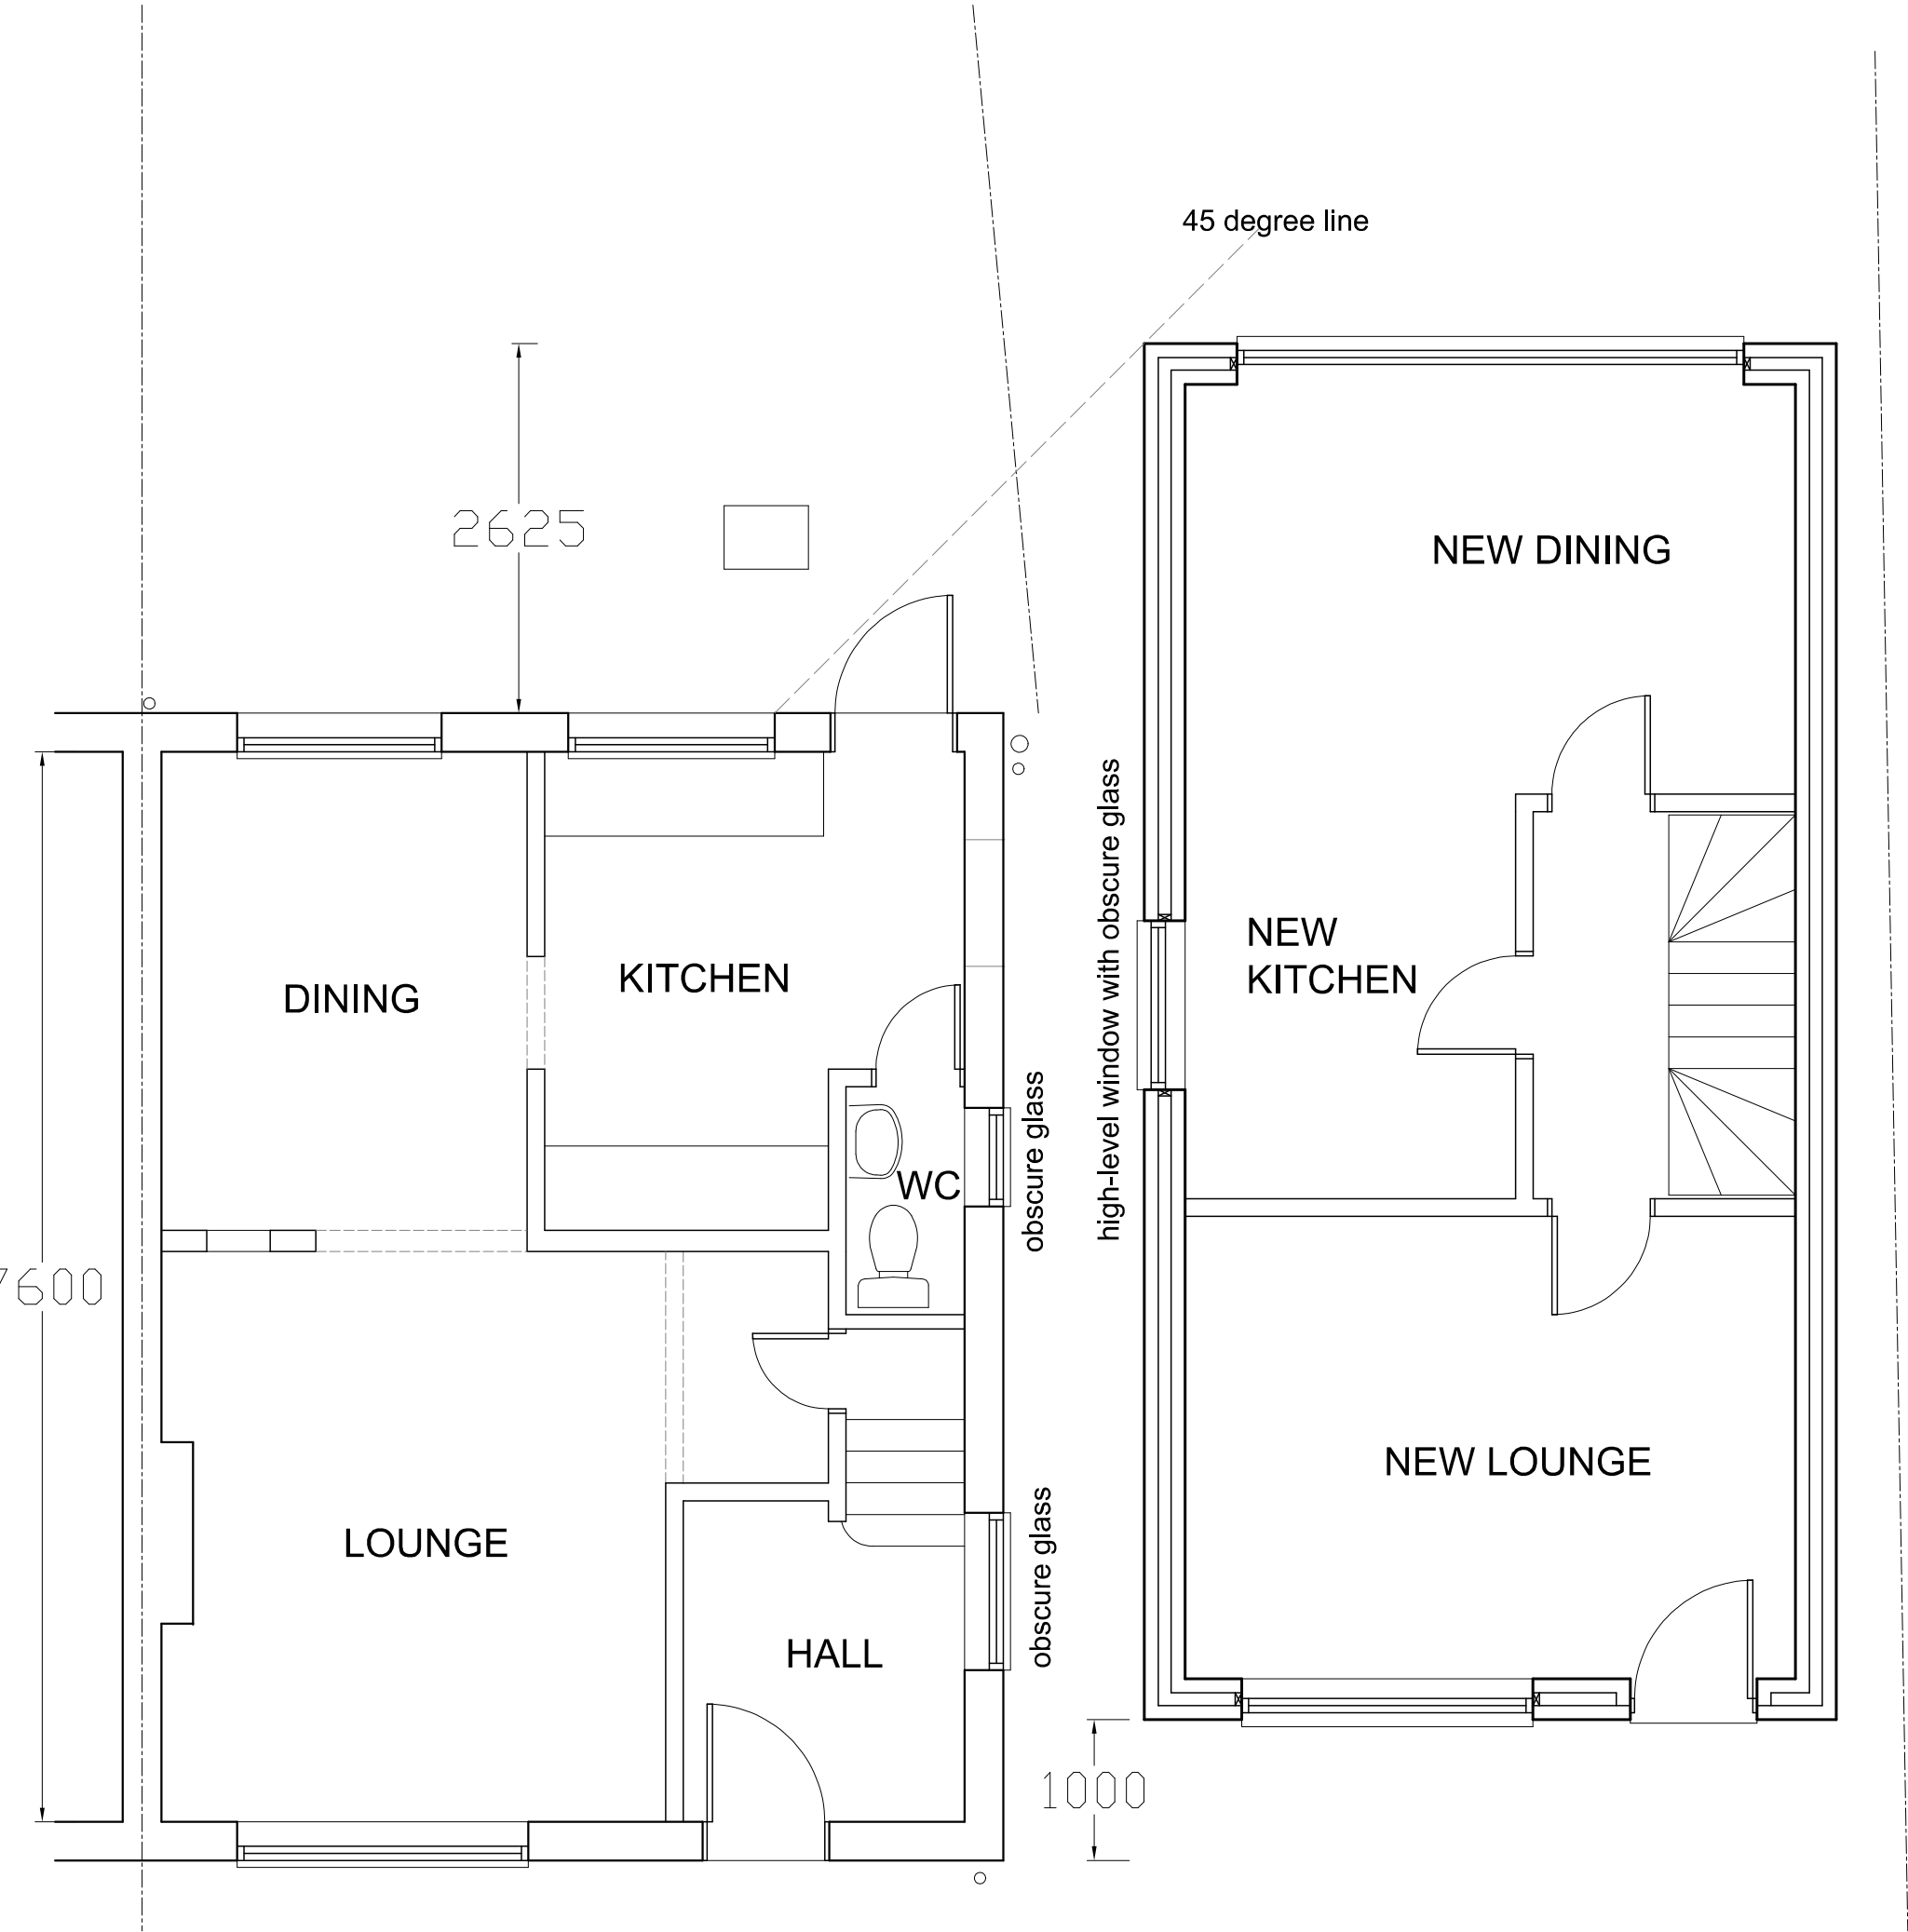


GROUND FLOOR PLAN

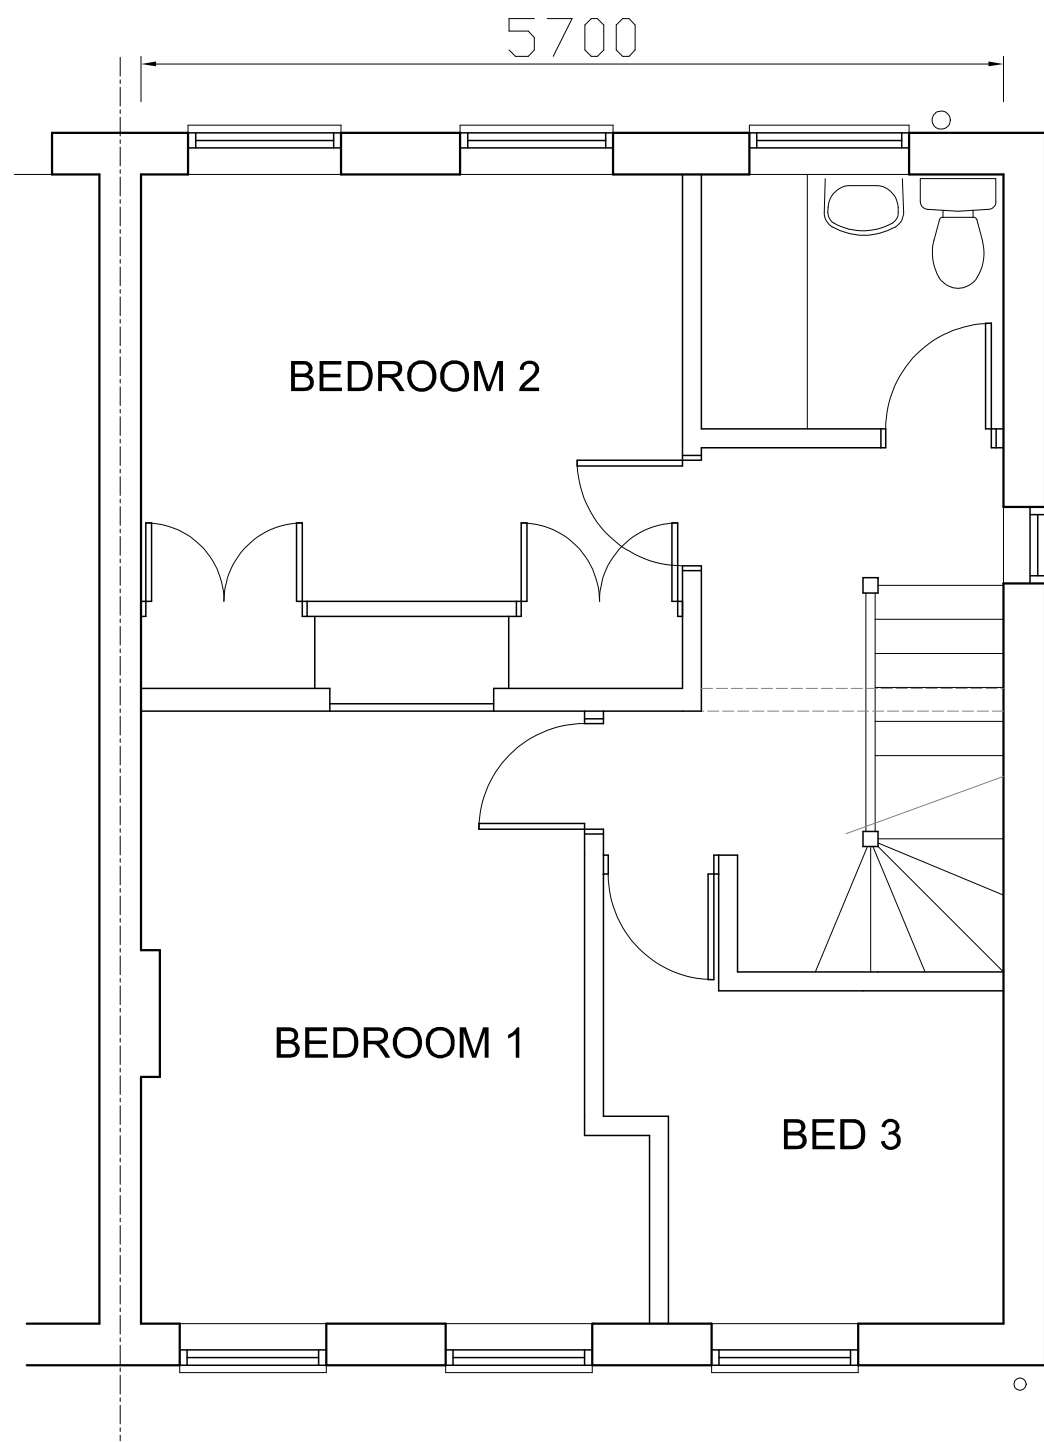

FIRST FLOOR PLAN

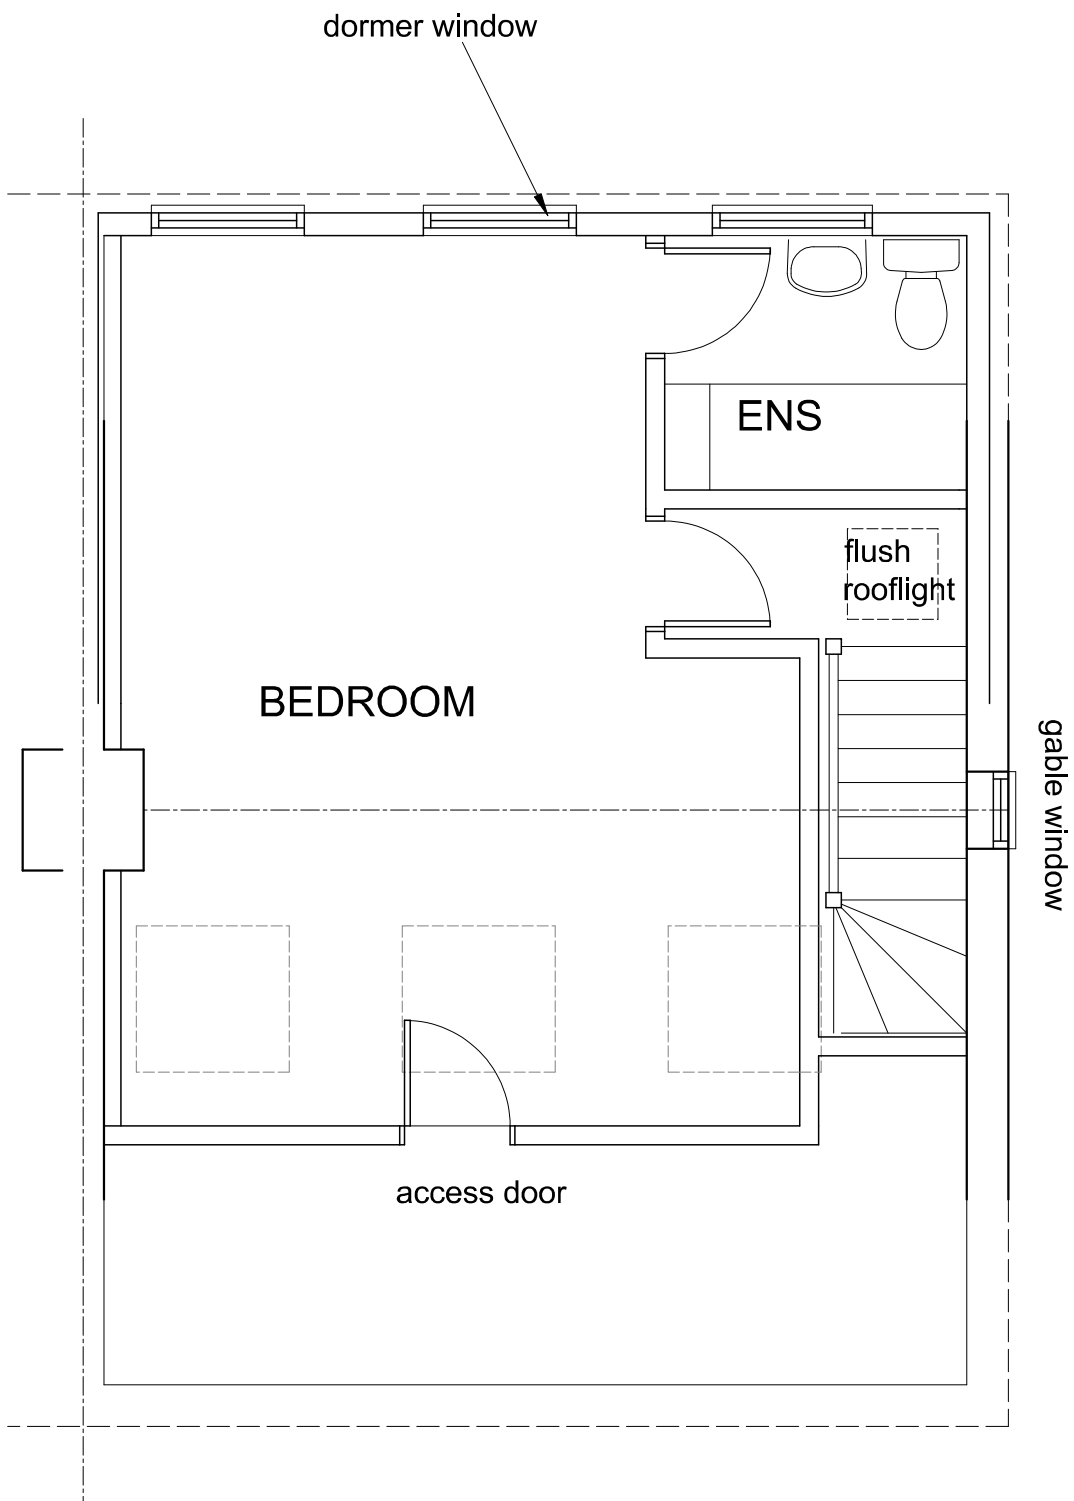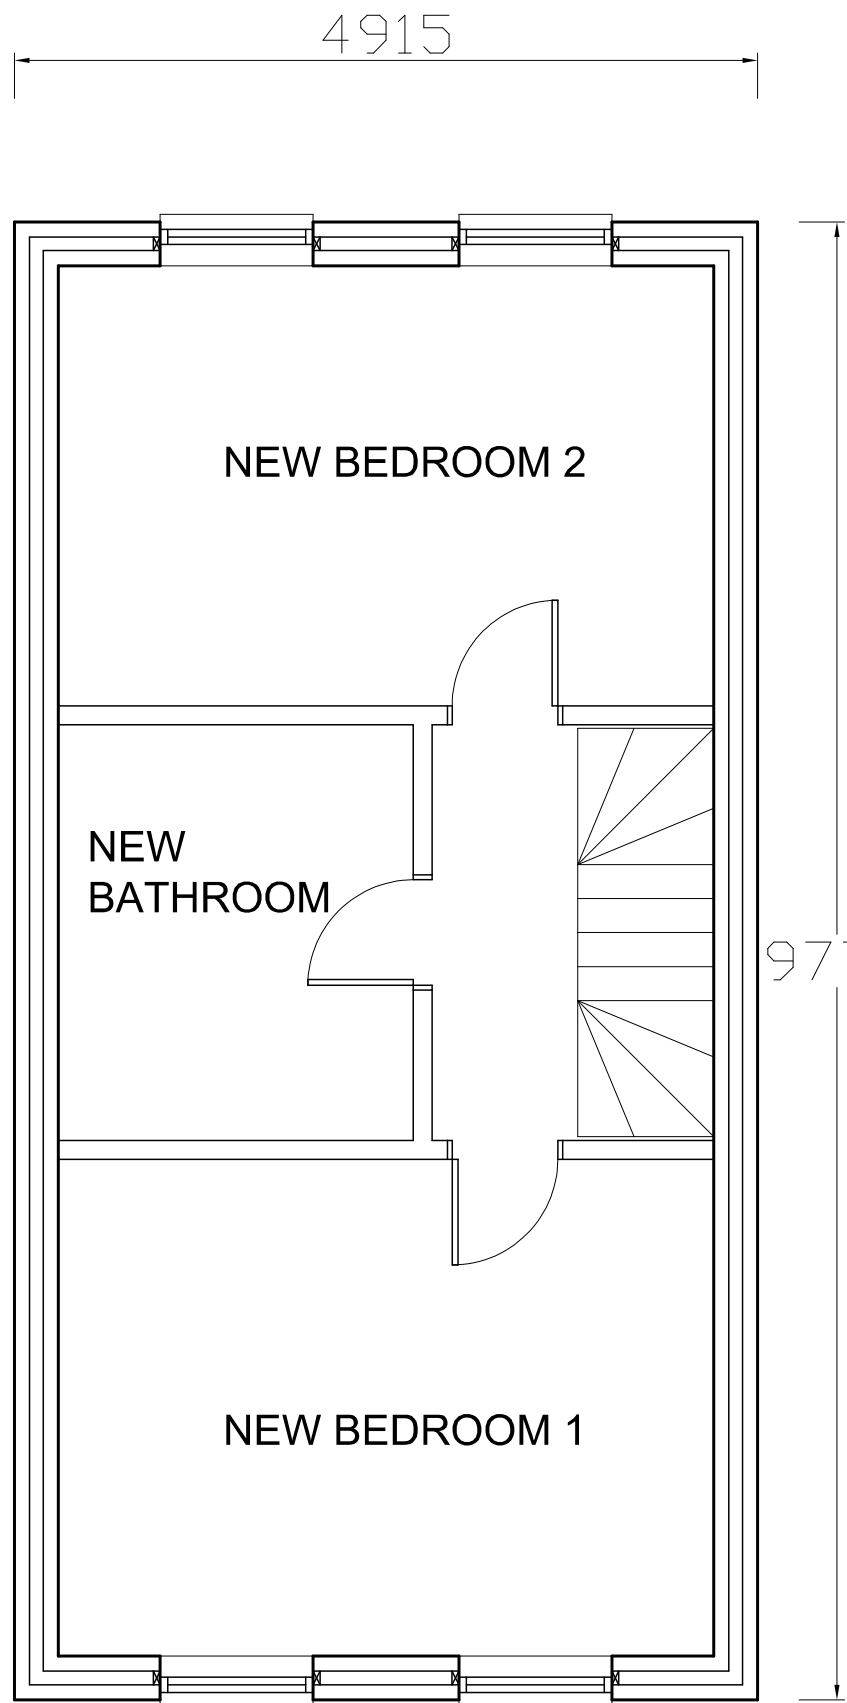

SECOND FLOOR PLAN

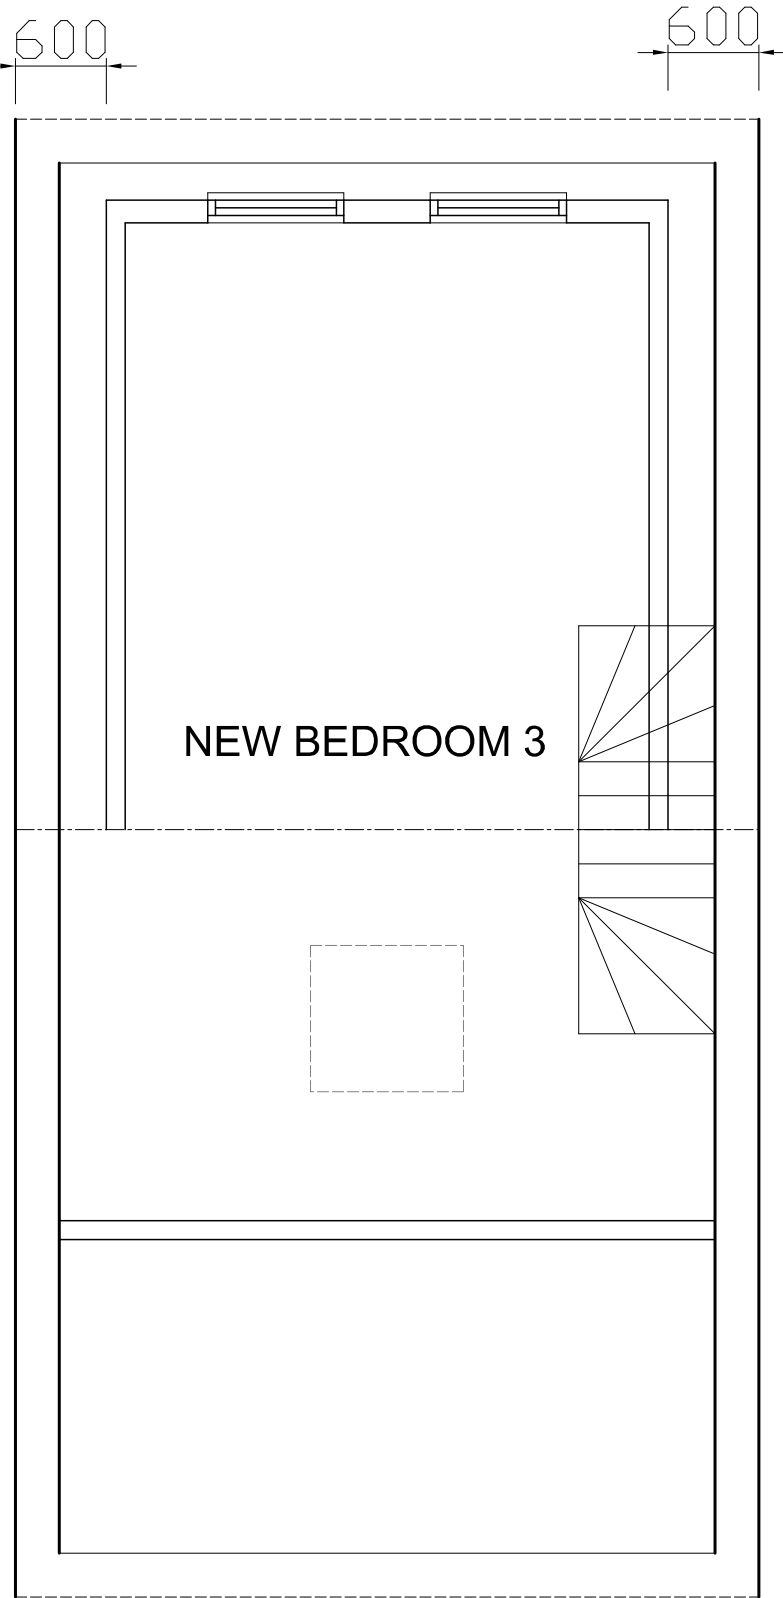

FLOOR AREAS :
GF = 39.8 m2
FF = 39.8 m2
SF = 16.8 m2
Total 96.4 m2 = 3b, 4p 3 st House [min. 90 LP]
(equivalent to 5p 2st house with loft)

Revision	Description	Date
A	Planning changes	Oct 17
This drawing must not be re-issued, loaned or copied without consent of M. Baldwin ©		
www.plansdesigned.co.uk Mark Baldwin (MRIC, MCIOB, MCIAT) CHARTERED SURVEYING & ARCHITECTURAL CONSULTANT Telephone : 01895 254456		
Client: Mr. P. Shanahan.		
Project: 2 WORCESTER ROAD, UXBRIDGE UB8 3TH.		
Description: PROPOSED PLANS & ELEVATIONS.		
Scale: 1:50 @ A1	Date: Mar 17	
Project No: MB / 3107 / 2	Rev. A	