


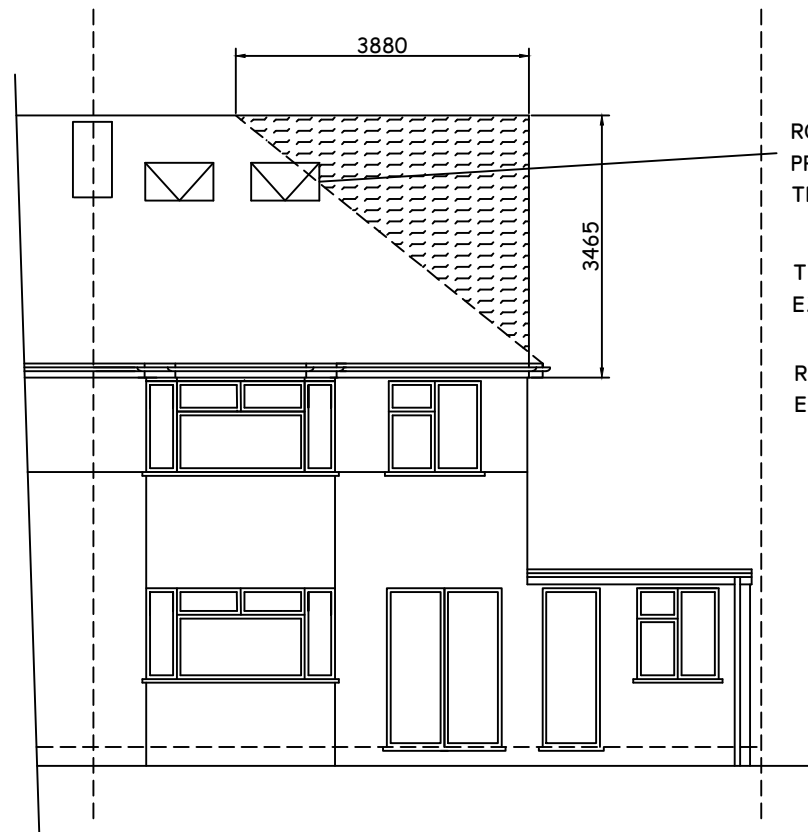


FRONT ELEVATION

ROOF LIGHT NOT TO
PROTRUDE 150MM BEYOND
THE ROOF SLOPE

TILES TO MATCH
EXISTING

RENDER TO MATCH
EXISTING

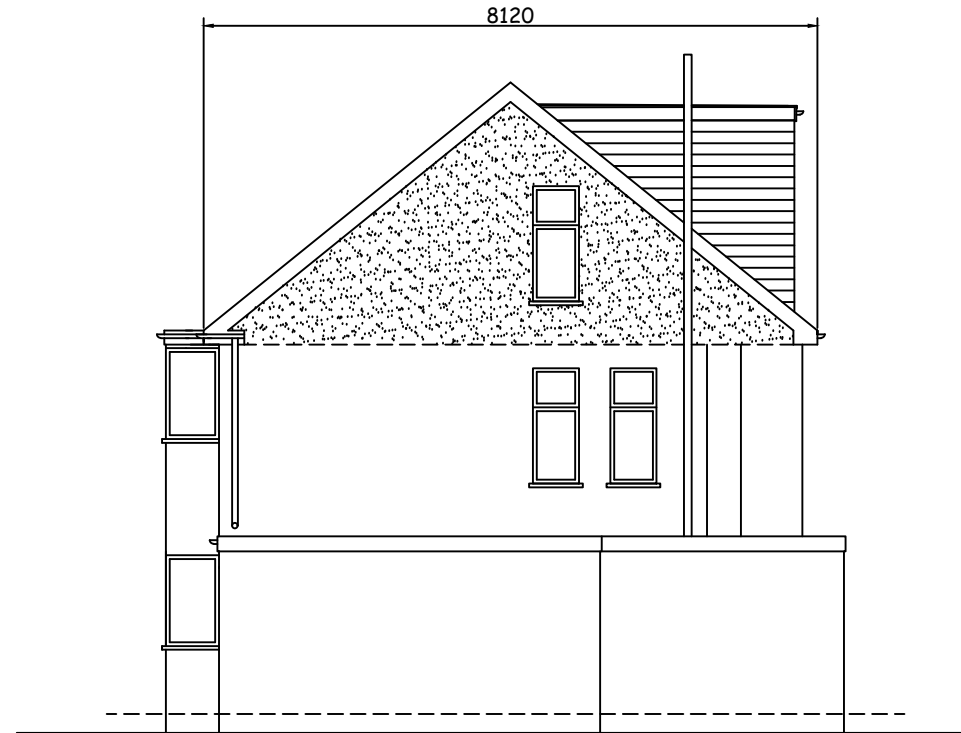


SIDE ELEVATION

VOLUME OF LOFT
= $8.120 \times 3.880 \times 3.465 / 6 + 5.425 \times 3.380 \times 2.725 / 2$
= $43.2\text{M}^3 < 50.0\text{M}^3$ COMPLIES WITH GENERAL PERMITTED
DEVELOPMENT ORDER (NO.2) ORDER 2008

- NOTES:
- 1.WINDOW IN GABLE WALL TO BE OBSCURE-GLAZED LEVEL 3,
AND FIXED SHUT TO 1.7M ABOVE STAIRS - MEASURED AT CENTRE
LINE OF THE WINDOW AND THE STEP BELOW THAT CENTRE LINE
 - 2.EXTERNAL MATERIALS TO MATCH EXISTING
 - 3.ROOF LIGHTS NOT TO PROTRUDE 150MM BEYOND THE ROOF SLOPE



REAR ELEVATION

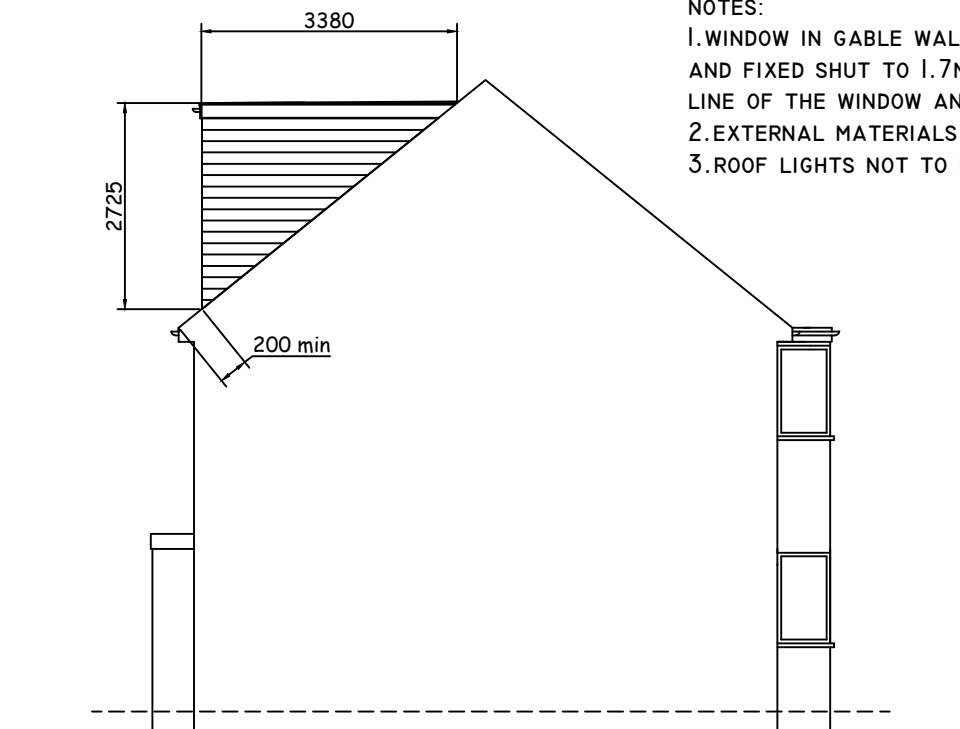

FLANK ELEVATION

0 10M

CHECKED: DATE: SEPT 2020
DRAWN: SCALE: 1:100
DRAWING NUMBER:

L5

DRAWING TITLE:
PROPOSED
ELEVATIONS

PROJECT:
1 PERRY CLOSE
UXBRIDGE
UB8 3HR