



COPYRIGHT CONTRACTOR MUST CONFIRM SITE DIMENSIONS BEFORE COMMENCEMENT OF WORK. THIS DRAWING OR DESIGN IS THE COPYRIGHT AND MAY NOT BE REPRODUCED WITHOUT WRITTEN CONSENT OF THE DESIGNER. CONTRACTOR RESPONSIBLE FOR CORRECT SETTING OUT ON SITE. ANY DISCREPANCIES TO BE NOTED TO THE DESIGNER IMMEDIATELY.		
MARKED	REVISION	DATE
A		

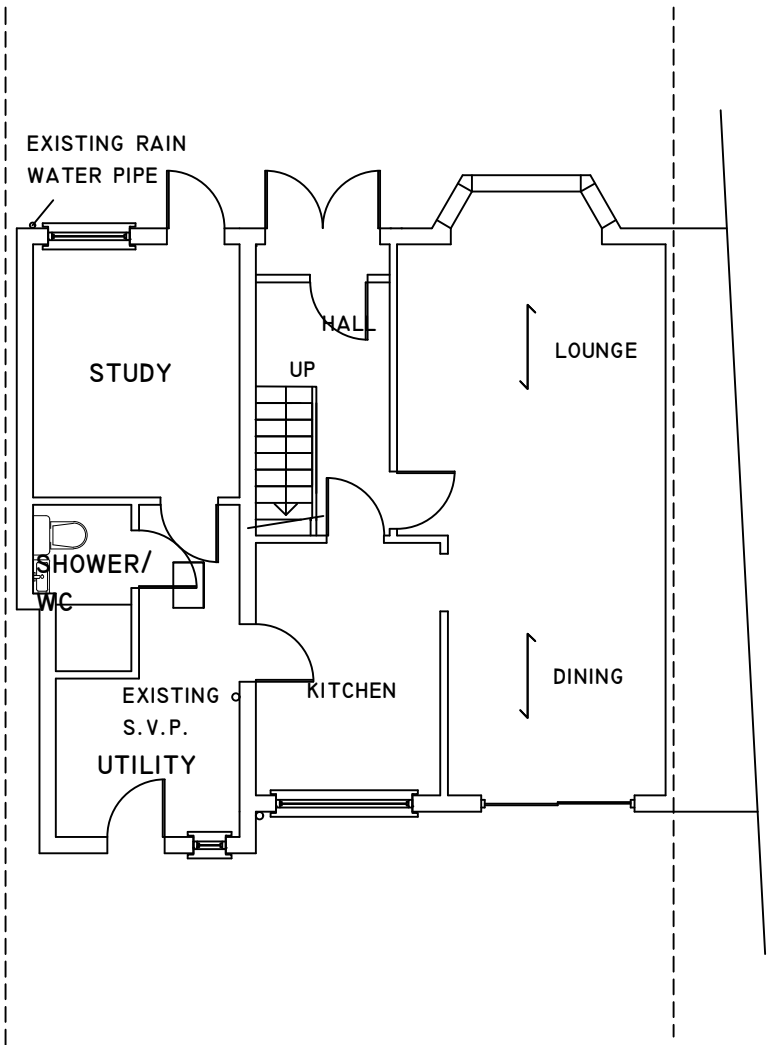


GROUND FLOOR PLAN

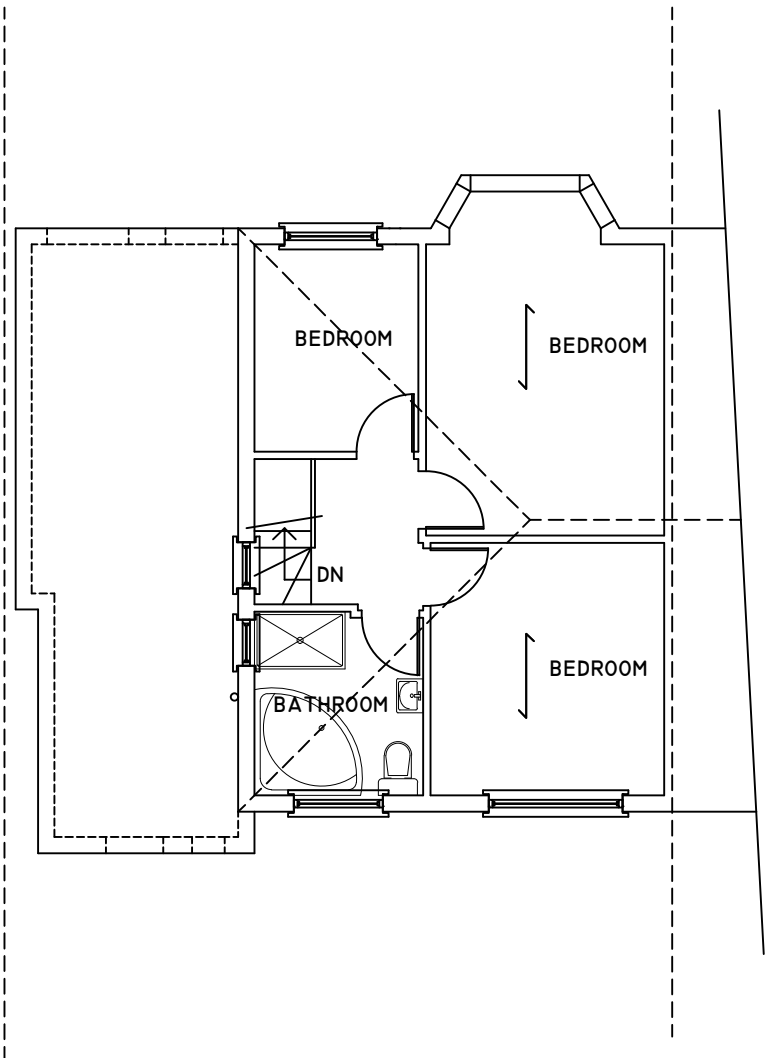

FIRST FLOOR PLAN

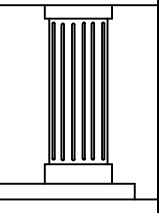

	CHECKED:	DATE: SEPT 2020	DRAWING TITLE: EXISTING GROUND AND FIRST FLOOR PLAN	PROJECT: 1 PERRY CLOSE UXBRIDGE UB8 3HR	
	DRAWN:	SCALE: 1:100			
	DRAWING NUMBER: L7				