




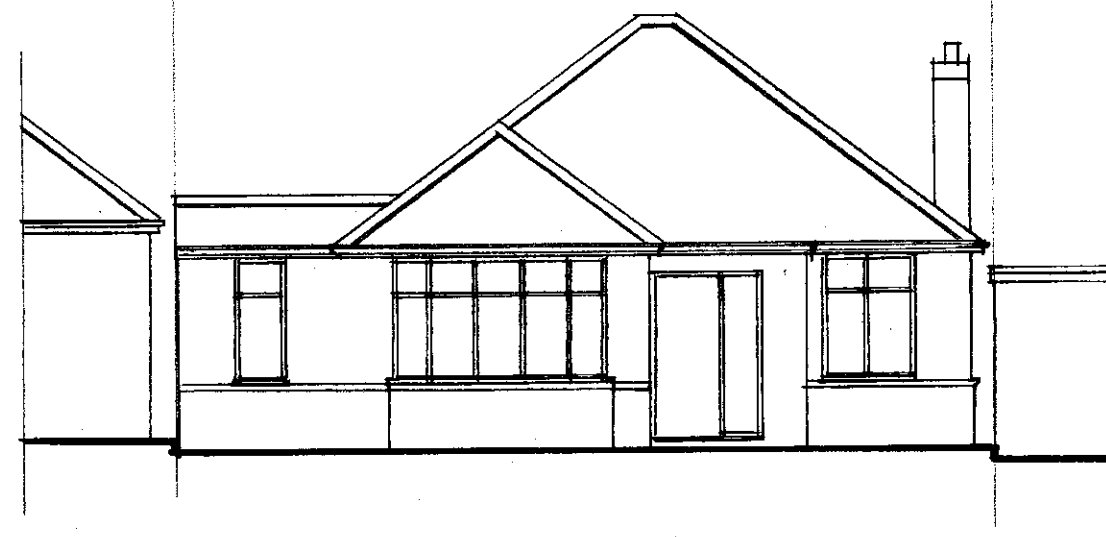


FRONT VIEW

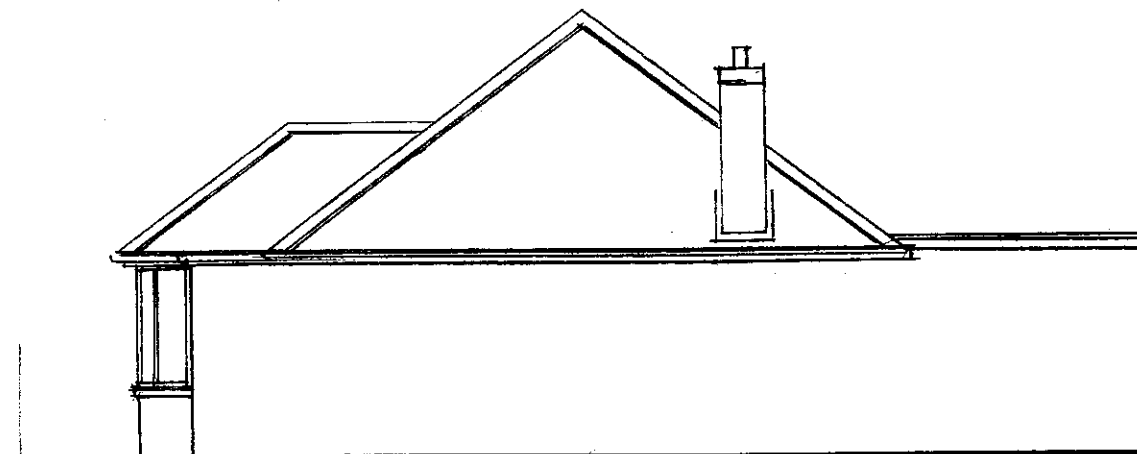



SIDE VIEW TO NO 49

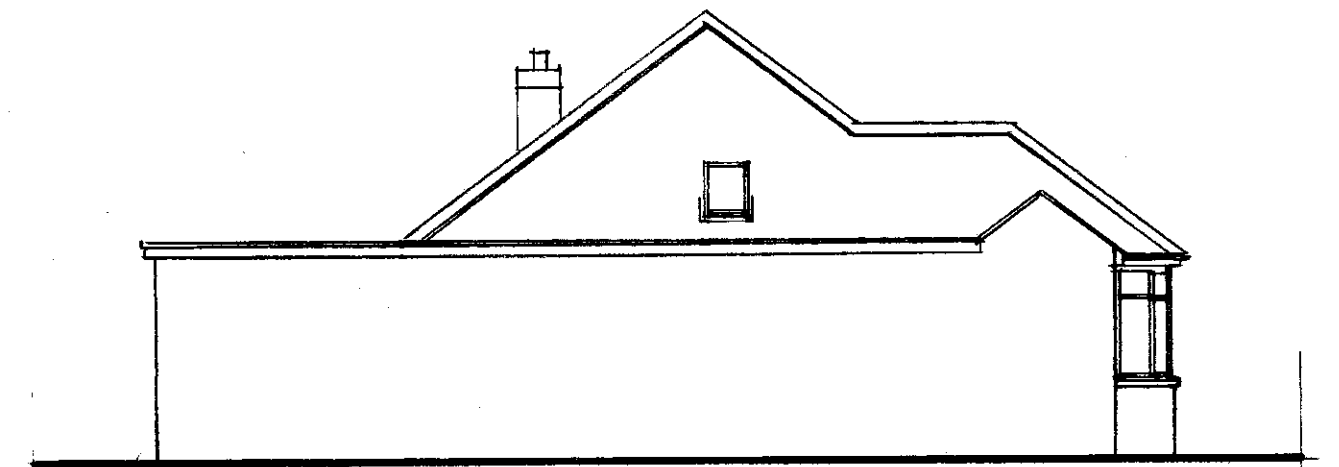


SIDE VIEW TO NO. 45

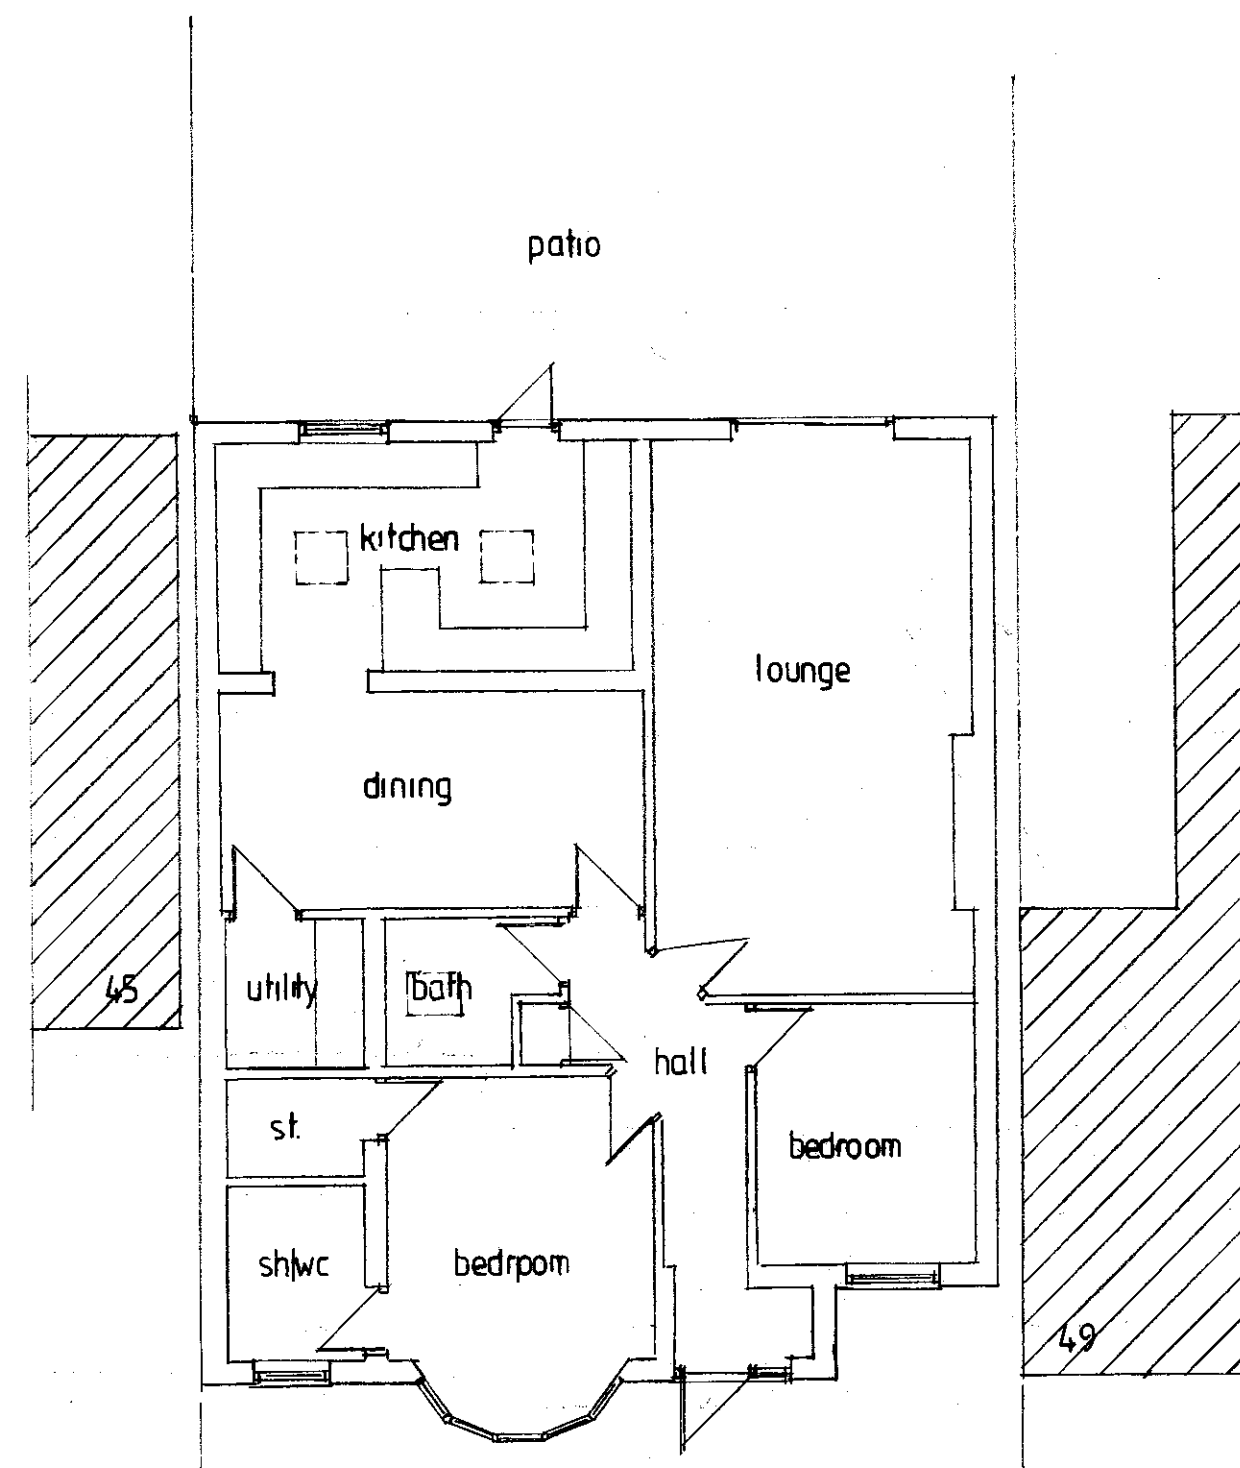

GROUND FLOOR PLAN

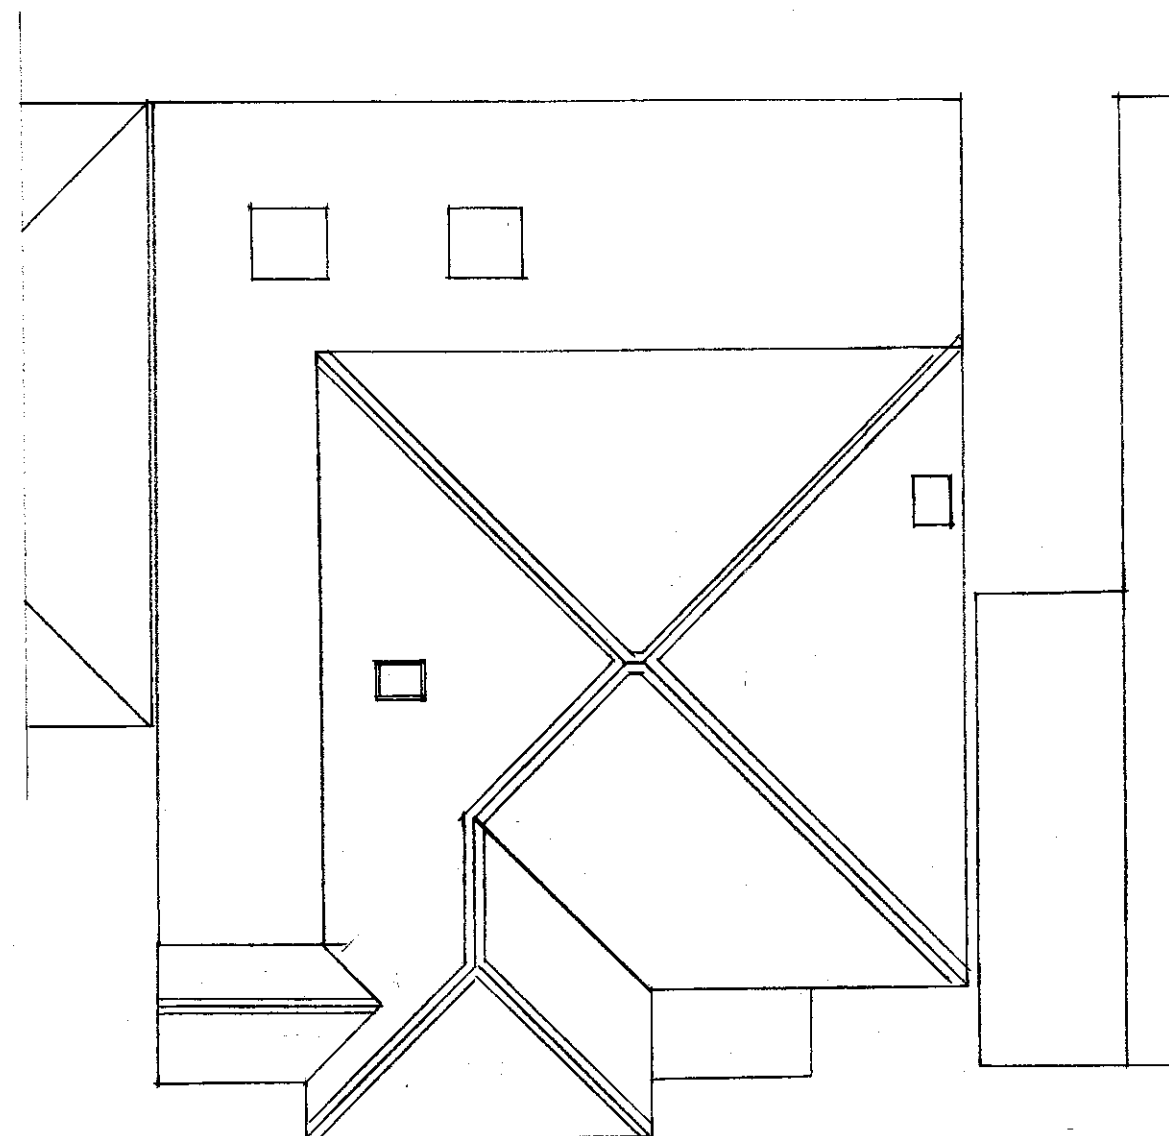 

ROOF PLAN

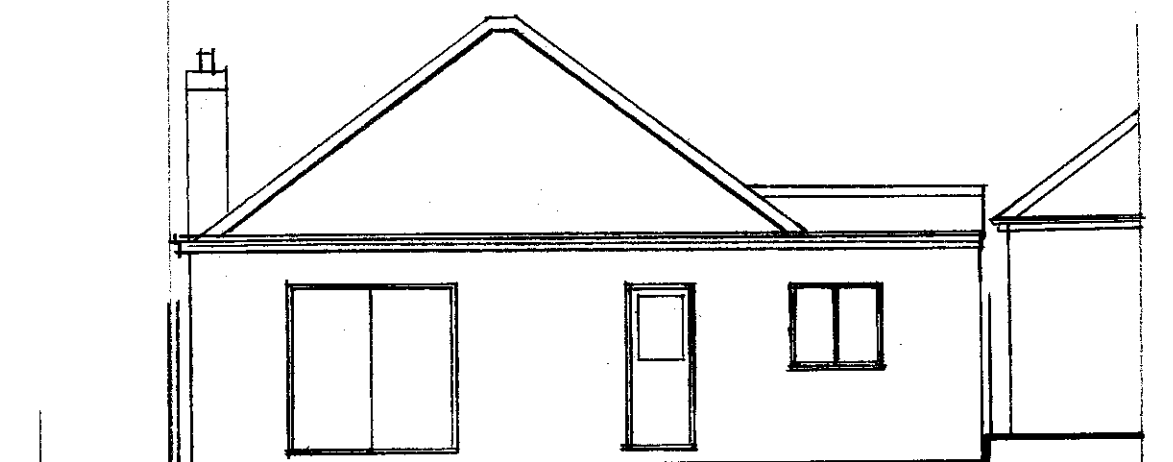

REAR VIEW

homeplans

Church Gardens, Church Hill, Harefield, Middlesex UB9 6DU

T: 01895 822488
E: patrick@homeplansharefield.com
W: www.homeplansharefield.com



CLIENT: MR & MRS AURORA

PROJECT: 47 WOODFORD CRESCENT
PINNER

TITLE: EXISTING BUILDING
PLANS & ELEVATIONS

DRG NO:
204711

DATE:
JAN. 2019

SCALE:
1:100 AT A2

DRAWN: