


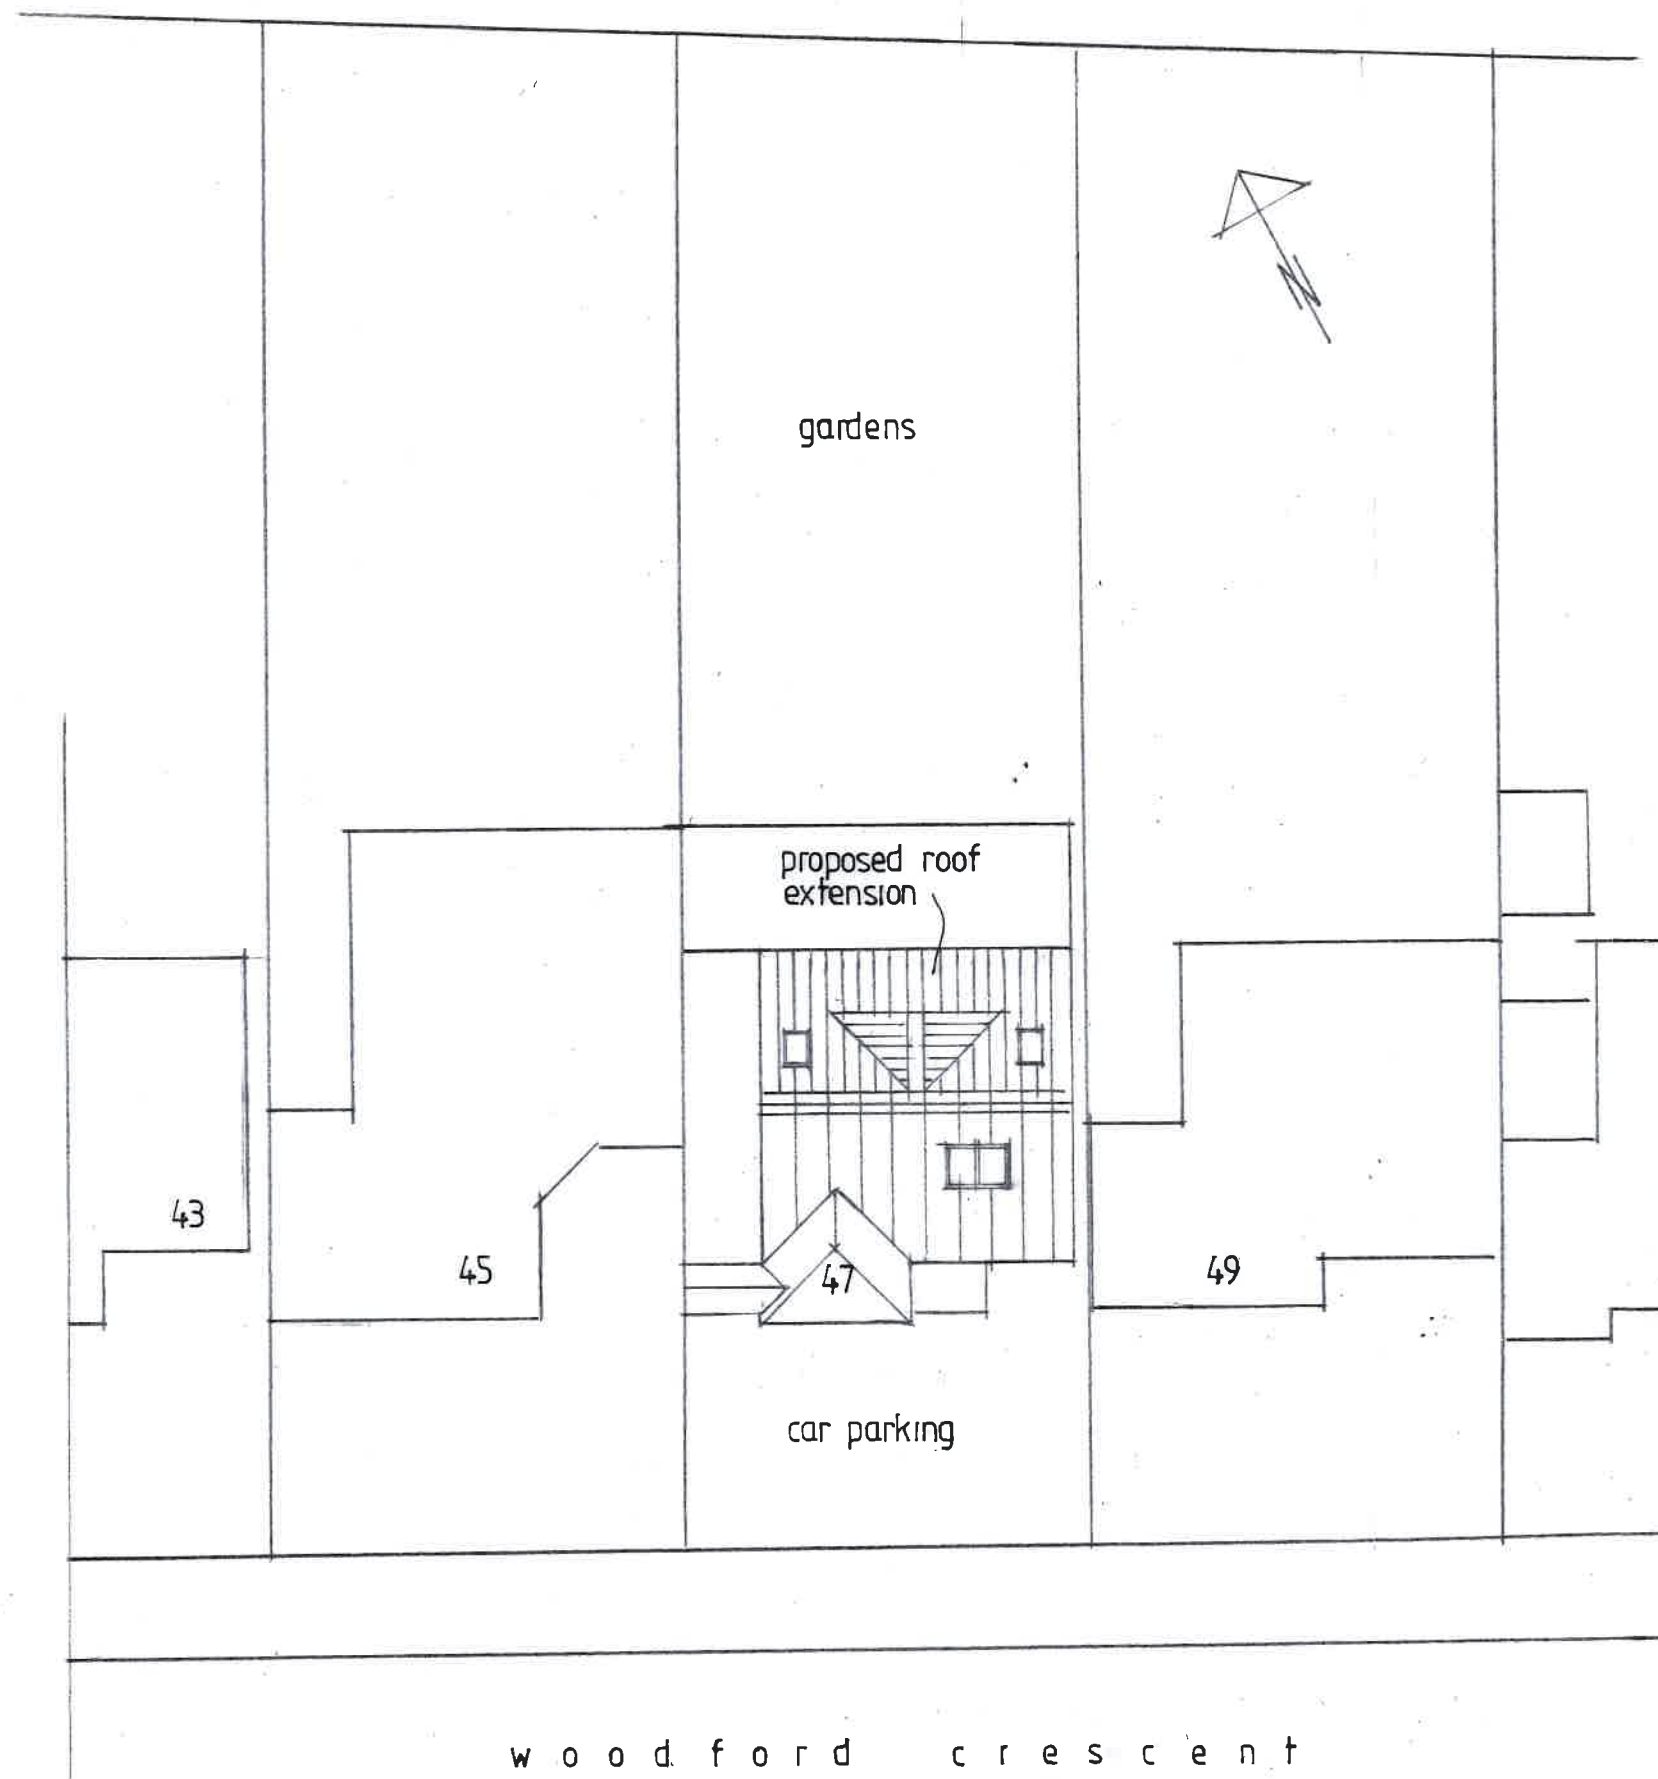

SITE PLAN 1:200



SITE LOCATION 1:1250

homeplans

Church Gardens, Church Hill, Harefield, Middlesex UB9 6DU

T: 01895 822488

E: patrick@homeplansharefield.com

W: www.homeplansharefield.com



P J McHugh RIBA
7632833

CLIENT: MR & MRS AURORA

PROJECT: 47 WOODFORD CRESCENT
PINNER

TITLE: DETAIL PROPOSAL - LOFT CONVERSION
SITE PLANS

DRG NO:
204713

DATE:
MAY 2019

SCALE:
1:200 FT A3

DRAWN: