

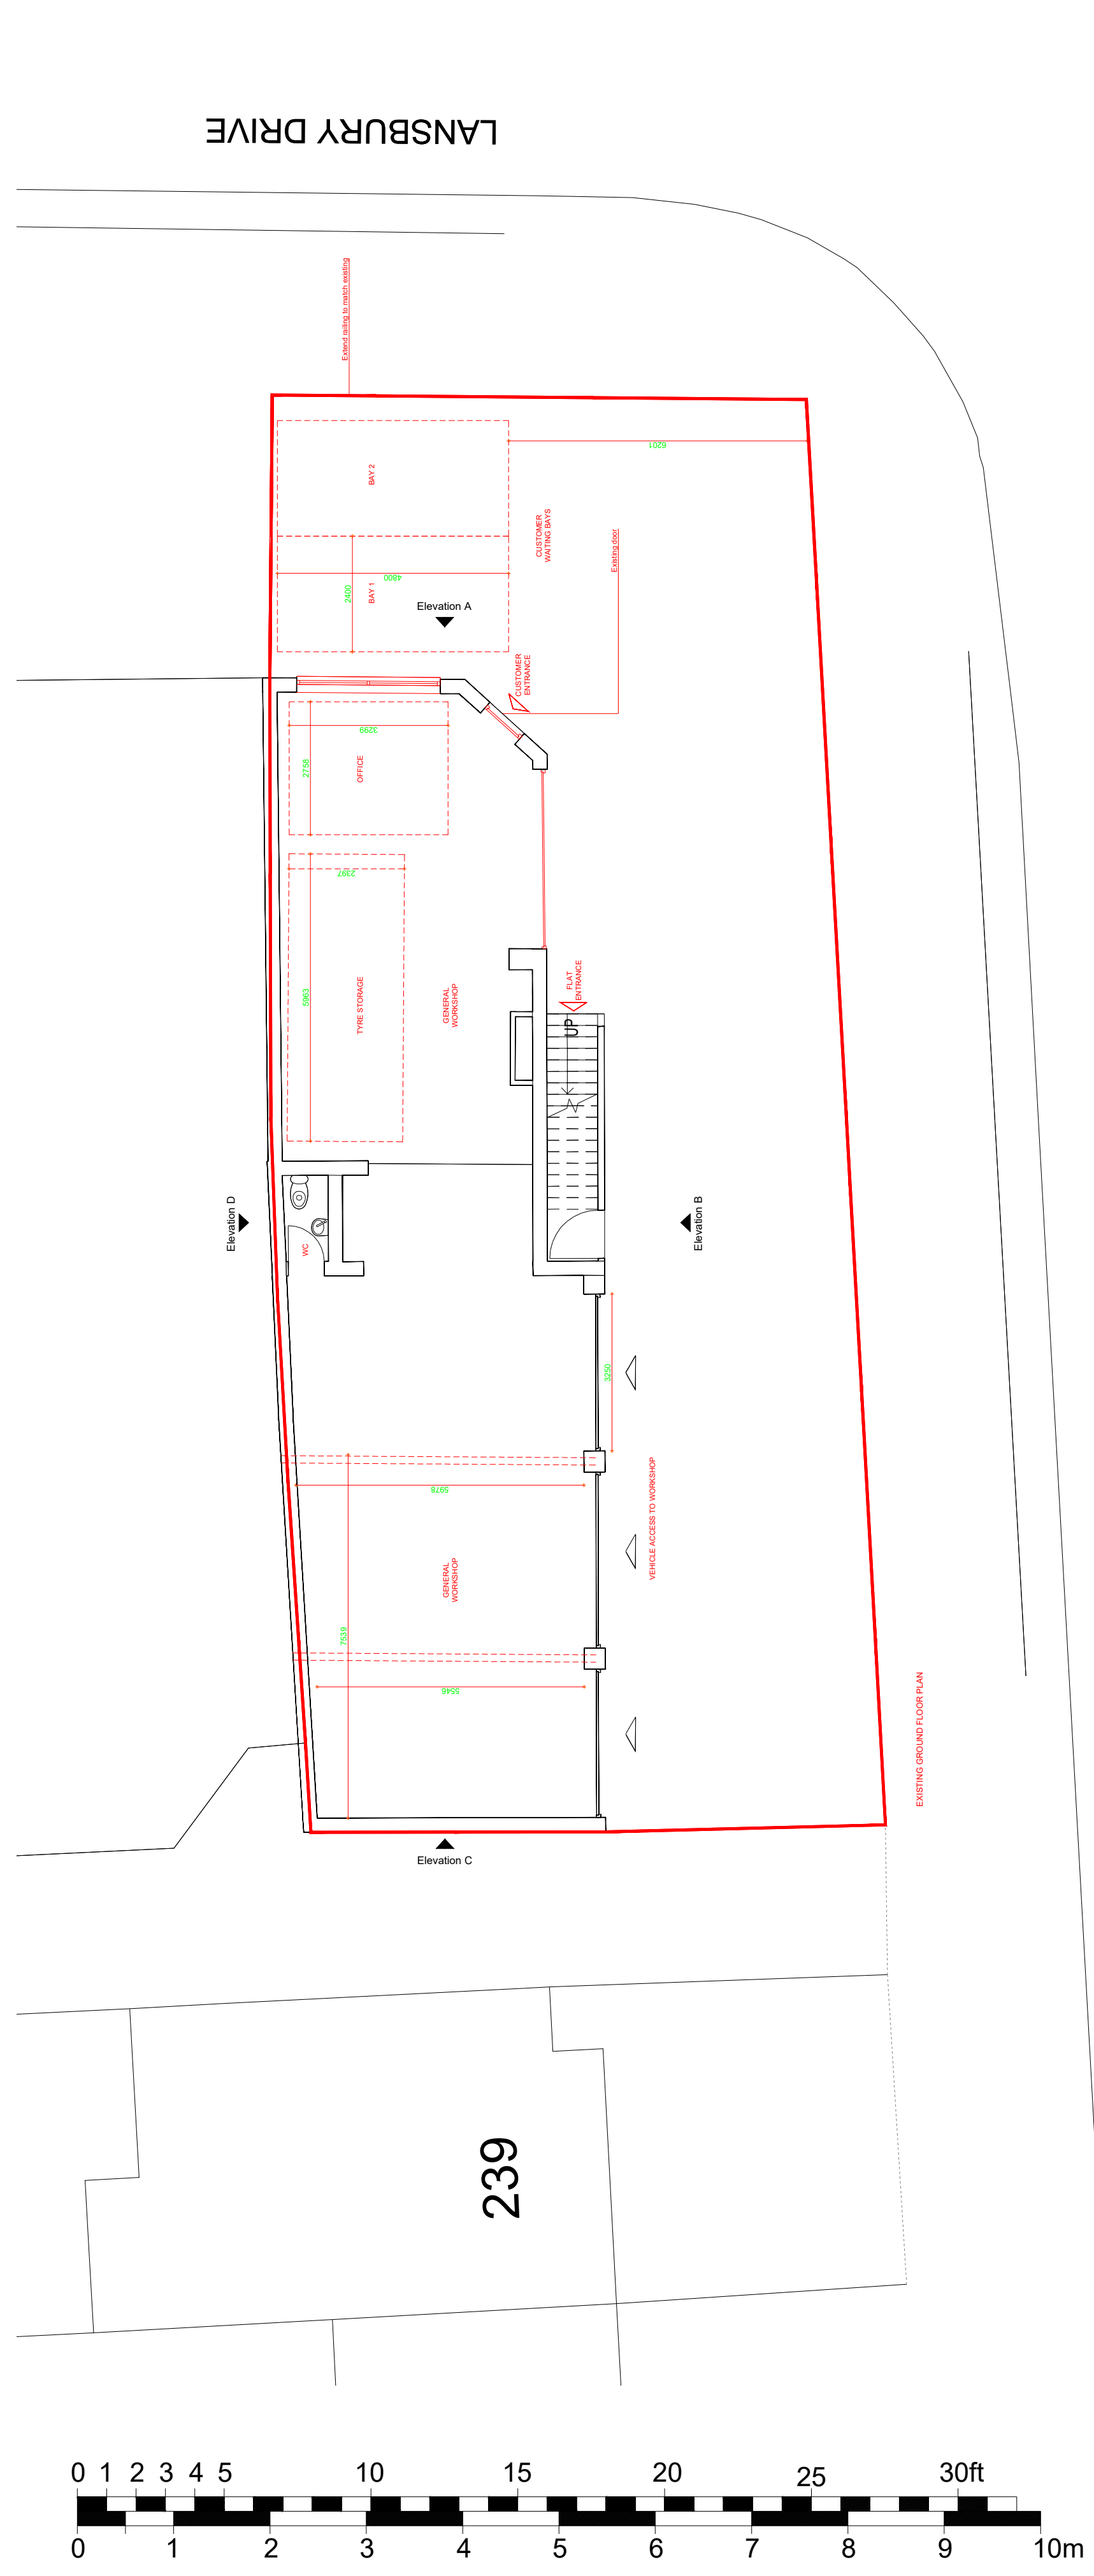
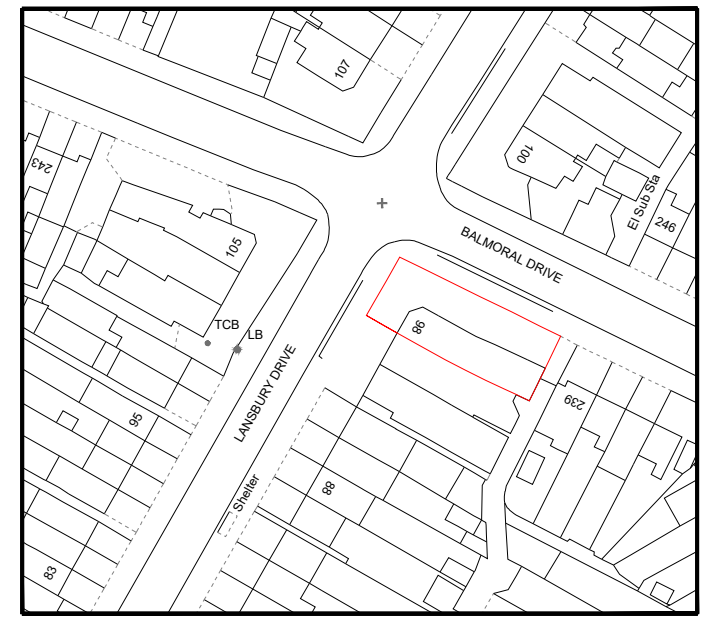


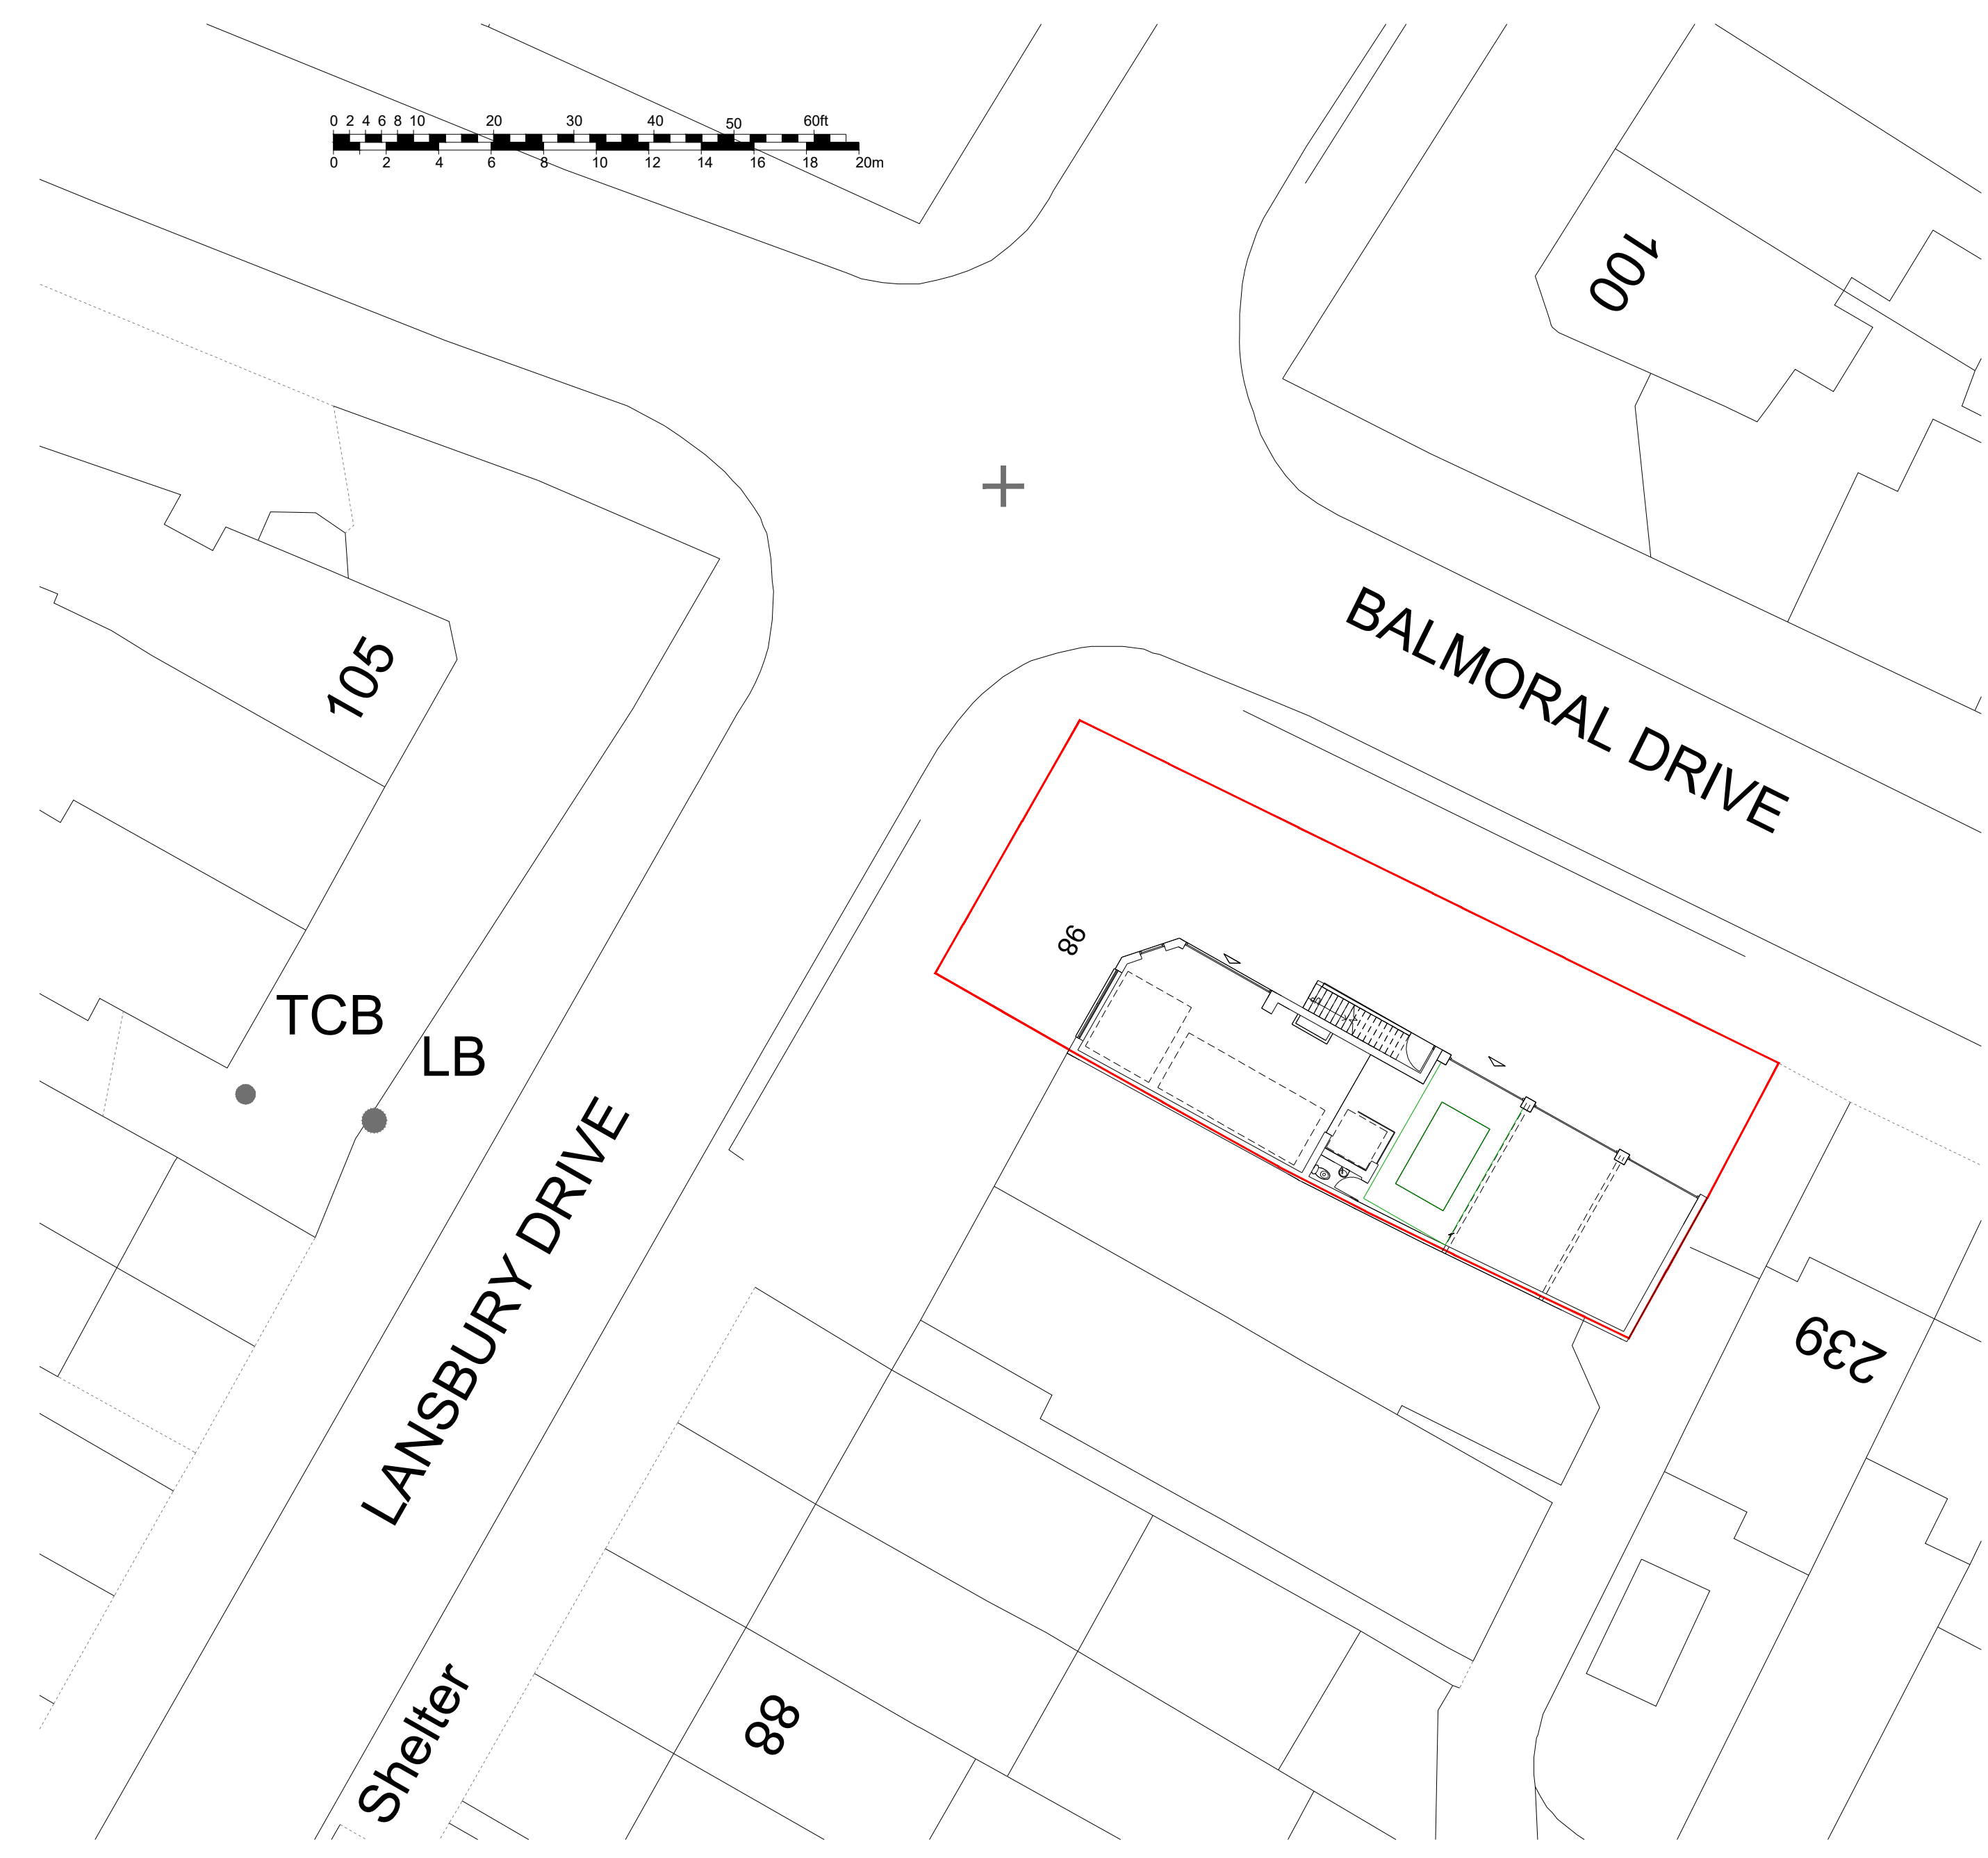

BALMORAL DRIVE

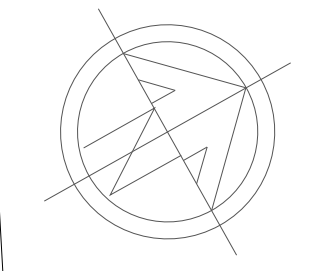


General Notes

© ABAY ARCHITECTURE RIBA

All dimensions and levels to be checked on site and any discrepancies to be reported to the architect before construction.

Written dimensions to be taken in preference to scaled dimensions.

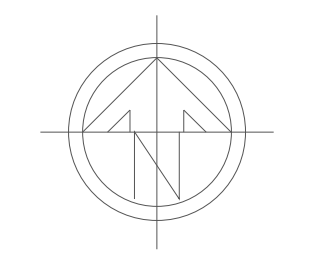

Rev	Date	Amendment
-----	------	-----------

CLIENT
AUTO SPARES AND TYRES
98 LANSBURY DRIVE
HAYES
MIDDLESEX.
UB4 8SD
PROJECT
EXISTING
Site Plan, Location Plan & Floor Plans

DATE
05/02/2021

SCALE
1:1250, 1:200 & 1:100 @ A1

DRAWN
NA

REV

DRAWING NUMBER
1186-P-001

Neha Abayawardana RIBA
abay.architecture@yahoo.com

ABAY ARCHITECTURE