


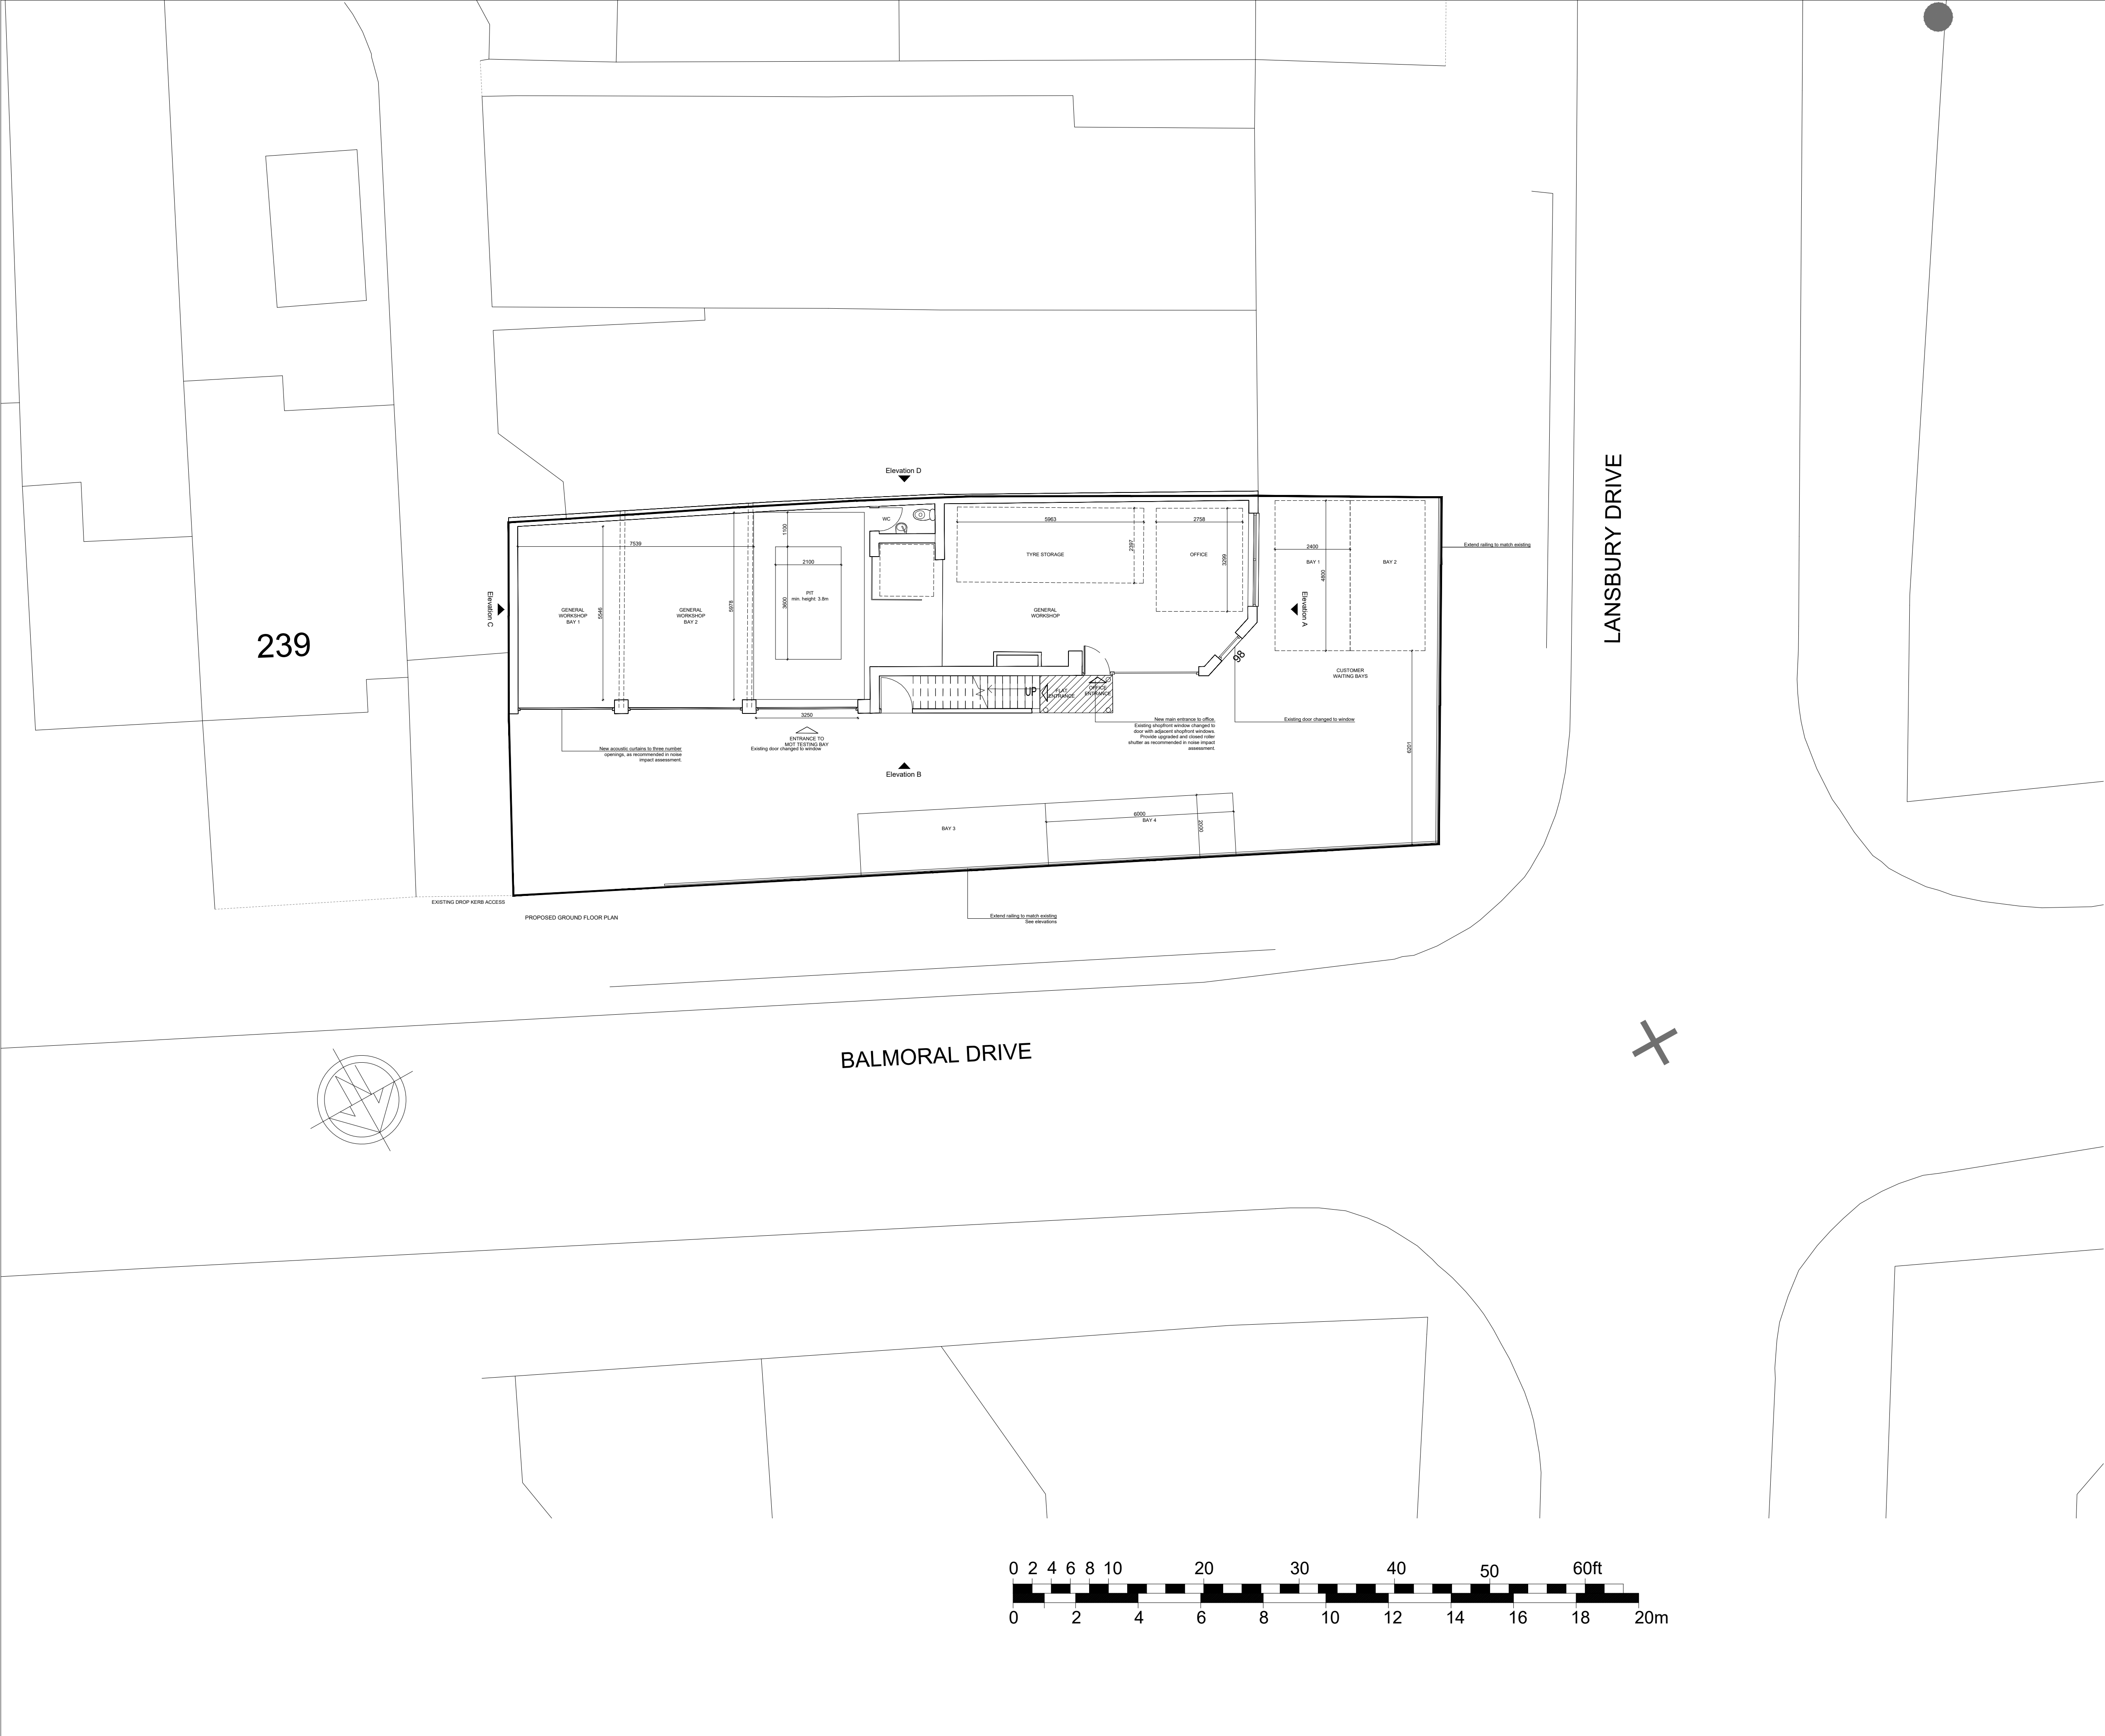

General Notes

• ABAY ARCHITECTURE RIBA

All dimensions and levels to be checked on site and any discrepancies to be reported to the architect before construction.

Written dimensions to be taken in preference to scaled dimensions.

A	06.04.21	Extend existing railing to site boundary.
---	----------	---

Rev	Date	Amendment
-----	------	-----------

CLIENT
AUTO SPARES AND TYRES
98 LANSBURY DRIVE
HAYES
MIDDLESEX. UB4 8SD

PROJECT
PROPOSED
Floor Plan & Elevations

DATE
05/02/2021

SCALE
1:100 @ A1

DRAWN
NA

REV
A

DRAWING NUMBER
1186-P-004

Neha Abayawardana RIBA
abay.architecture@yahoo.com

ABAY ARCHITECTURE