


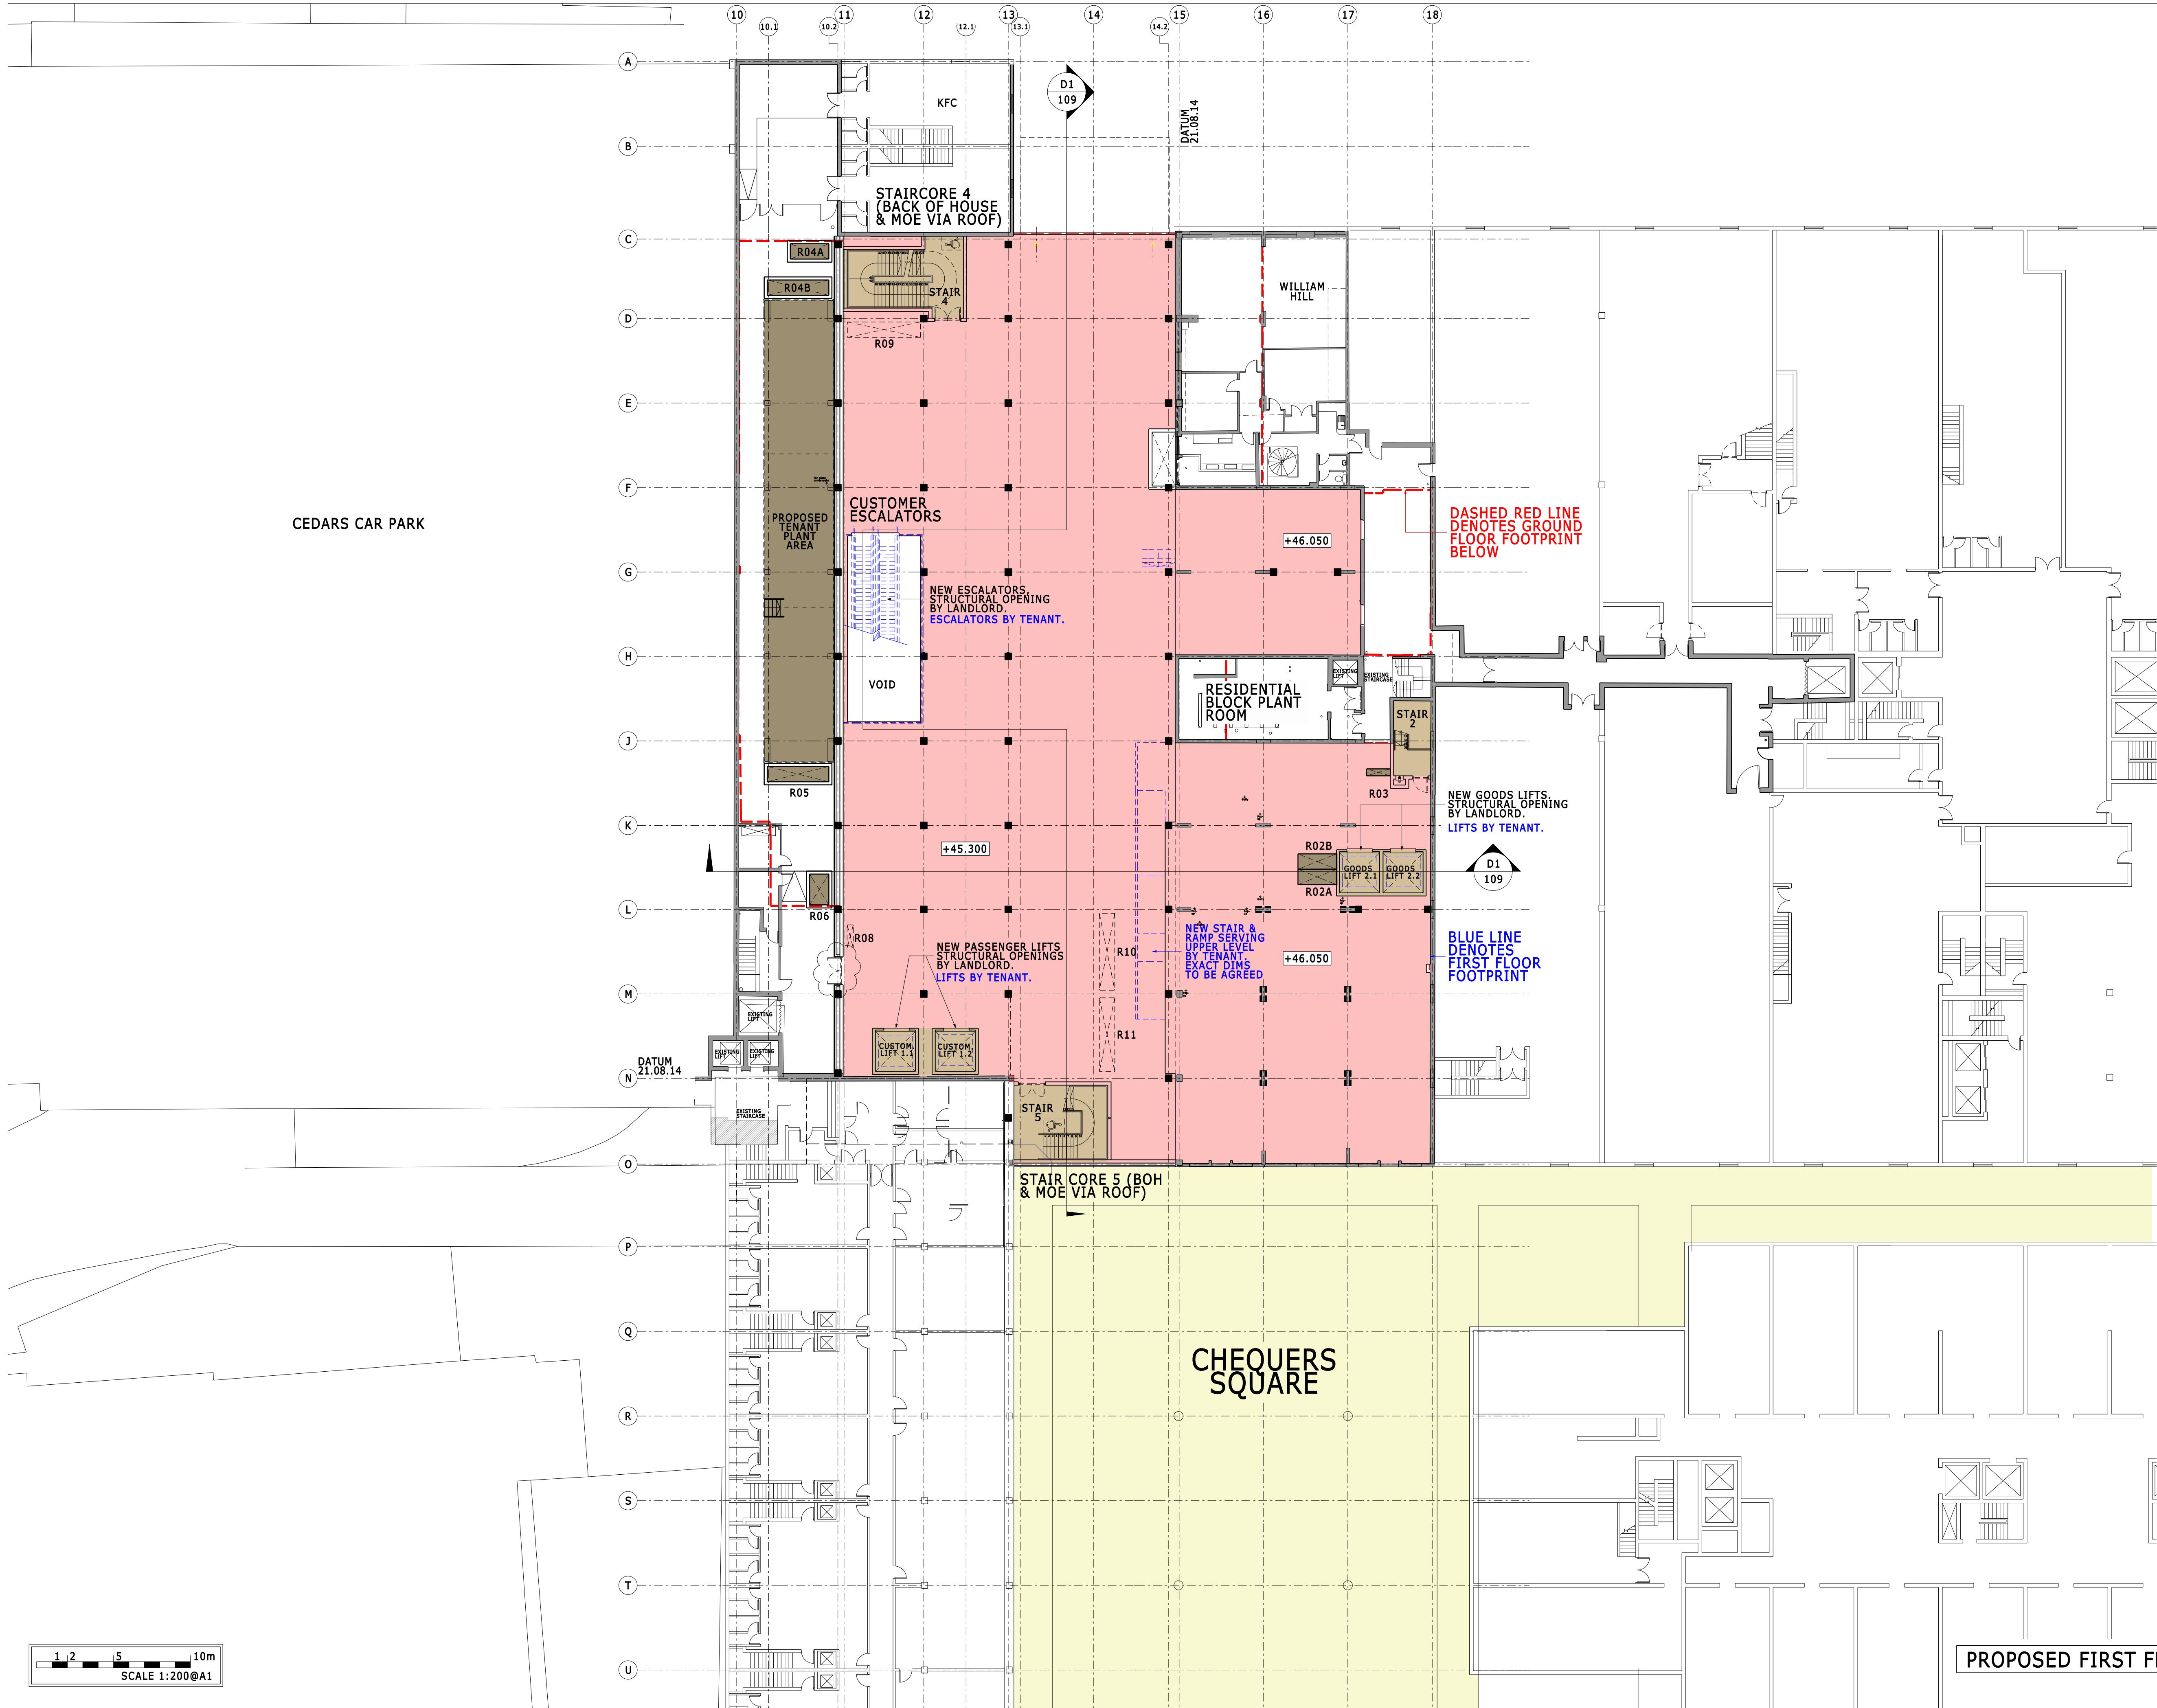

CEDARS CAR PARK

THIS DRAWING AND CAD DATA THEREIN IS PROTECTED BY COPYRIGHT AND MUST NOT BE COPIED OR REPRODUCED WITHOUT THE WRITTEN CONSENT OF DLG ARCHITECTS

NO DIMENSIONS ARE TO BE SCALED FROM THIS DRAWING. USE FIGURED DIMENSIONS ONLY. ALL DIMENSIONS AND SIZES ARE TO BE CHECKED ON SITE AND ANY DISCREPANCIES REPORTED TO THE ARCHITECT PRIOR TO INITIATION OF ANY WORKS.


THIS DRAWING IS FOR DESIGN PURPOSES ONLY AND IS SUBJECT TO DETAILED SITE AND/OR BUILDING SURVEYS. ALL AREAS ARE SUBJECT TO MEASUREMENT ON SITE AND ARE NOT DEEMED TO BE NET LETTABLE OR DEMISE AREAS.

THESE PROPOSALS ARE SUBJECT TO ALL NECESSARY LOCAL AUTHORITY APPROVALS, STATUTORY CONSENTS AND VERIFICATION OF ALL LEGAL OWNERSHIPS AND ASSOCIATED TENANT AGREEMENTS.

THESE PROPOSALS ARE SUBJECT TO FURTHER STRUCTURAL AND BUILDING SERVICES INVESTIGATIONS AND RELATED STRUCTURAL AND MAE DESIGN, INCLUDING COORDINATION OF MEANS OF ESCAPE, FIRE FIGHTING PROVISIONS AND WHERE APPROPRIATE AGREEMENT OF A FIRE STRATEGY.

EXISTING LANDLORD & TENANT SERVICES FROM UNITS ABOVE AND ADJACENT TO THE NEW STORE WILL PASS THROUGH THE NEW STORE. THESE WILL BE IDENTIFIED AND RECORDED AS WORKS PROCEED.

THESE PROPOSALS HAVE BEEN CREATED FROM LIMITED AS-BUILT DATA AND SURVEY DRAWINGS AND ARE THEREFORE SUBJECT TO FURTHER SITE MEASUREMENTS AND APPROPRIATE SITE INVESTIGATIONS.

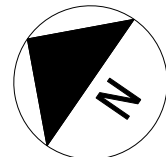

NOTE: LAYOUT BASED ON CAD DRAWING (LR) 2001 & GLANVILLE SURVEY DRAWING 8130873-202 (06.11.2013)

NOTE: THIS DRAWING SHOULD BE READ IN CONJUNCTION WITH ALL OTHER 3906-D1 SERIES DRAWINGS

F	UPDATED IN ACCORDANCE WITH TENANT REQUIREMENTS AND DOUBLE DOOR ADDED TO SERVICE AREA	01/02/2016
E	REVISED PLANNING SUBMISSION	AN/12.09.14
D	STAGE 2 - TENDER ISSUE	AN/12.08.14
C	TENDER ISSUE LAYOUT AROUND STAIR CORE 2 AMENDED TO SUIT LEASE AGREEMENT & GOODS LIFTS RELOCATED.	SL/11.06.14
B	PLANNING SUBMISSION	SL/11.04.14
A	STAGE D ISSUE	SL/18.03.14
Job Name: LASALLE IM THE PAVILIONS UXBRIDGE		

Drawing Title: MSU REDEVELOPMENT PROPOSED FIRST FLOOR PLAN

Status: PLANNING

Date: SEP'13 Sheet By: SL Scale @ Size: 1:200@A1

Job Number	Code	Drawing Number	Rev
3906	D1	102	F

DLG Architects LLP
Studio 12.G.1 The Leathermarket
11-13 Weston Street
London SE1 3ER
t +44(0)20 7620 1236
admin.london@dlgarchitects.com
dlgarchitects.com



PROPOSED FIRST FLOOR PLAN