


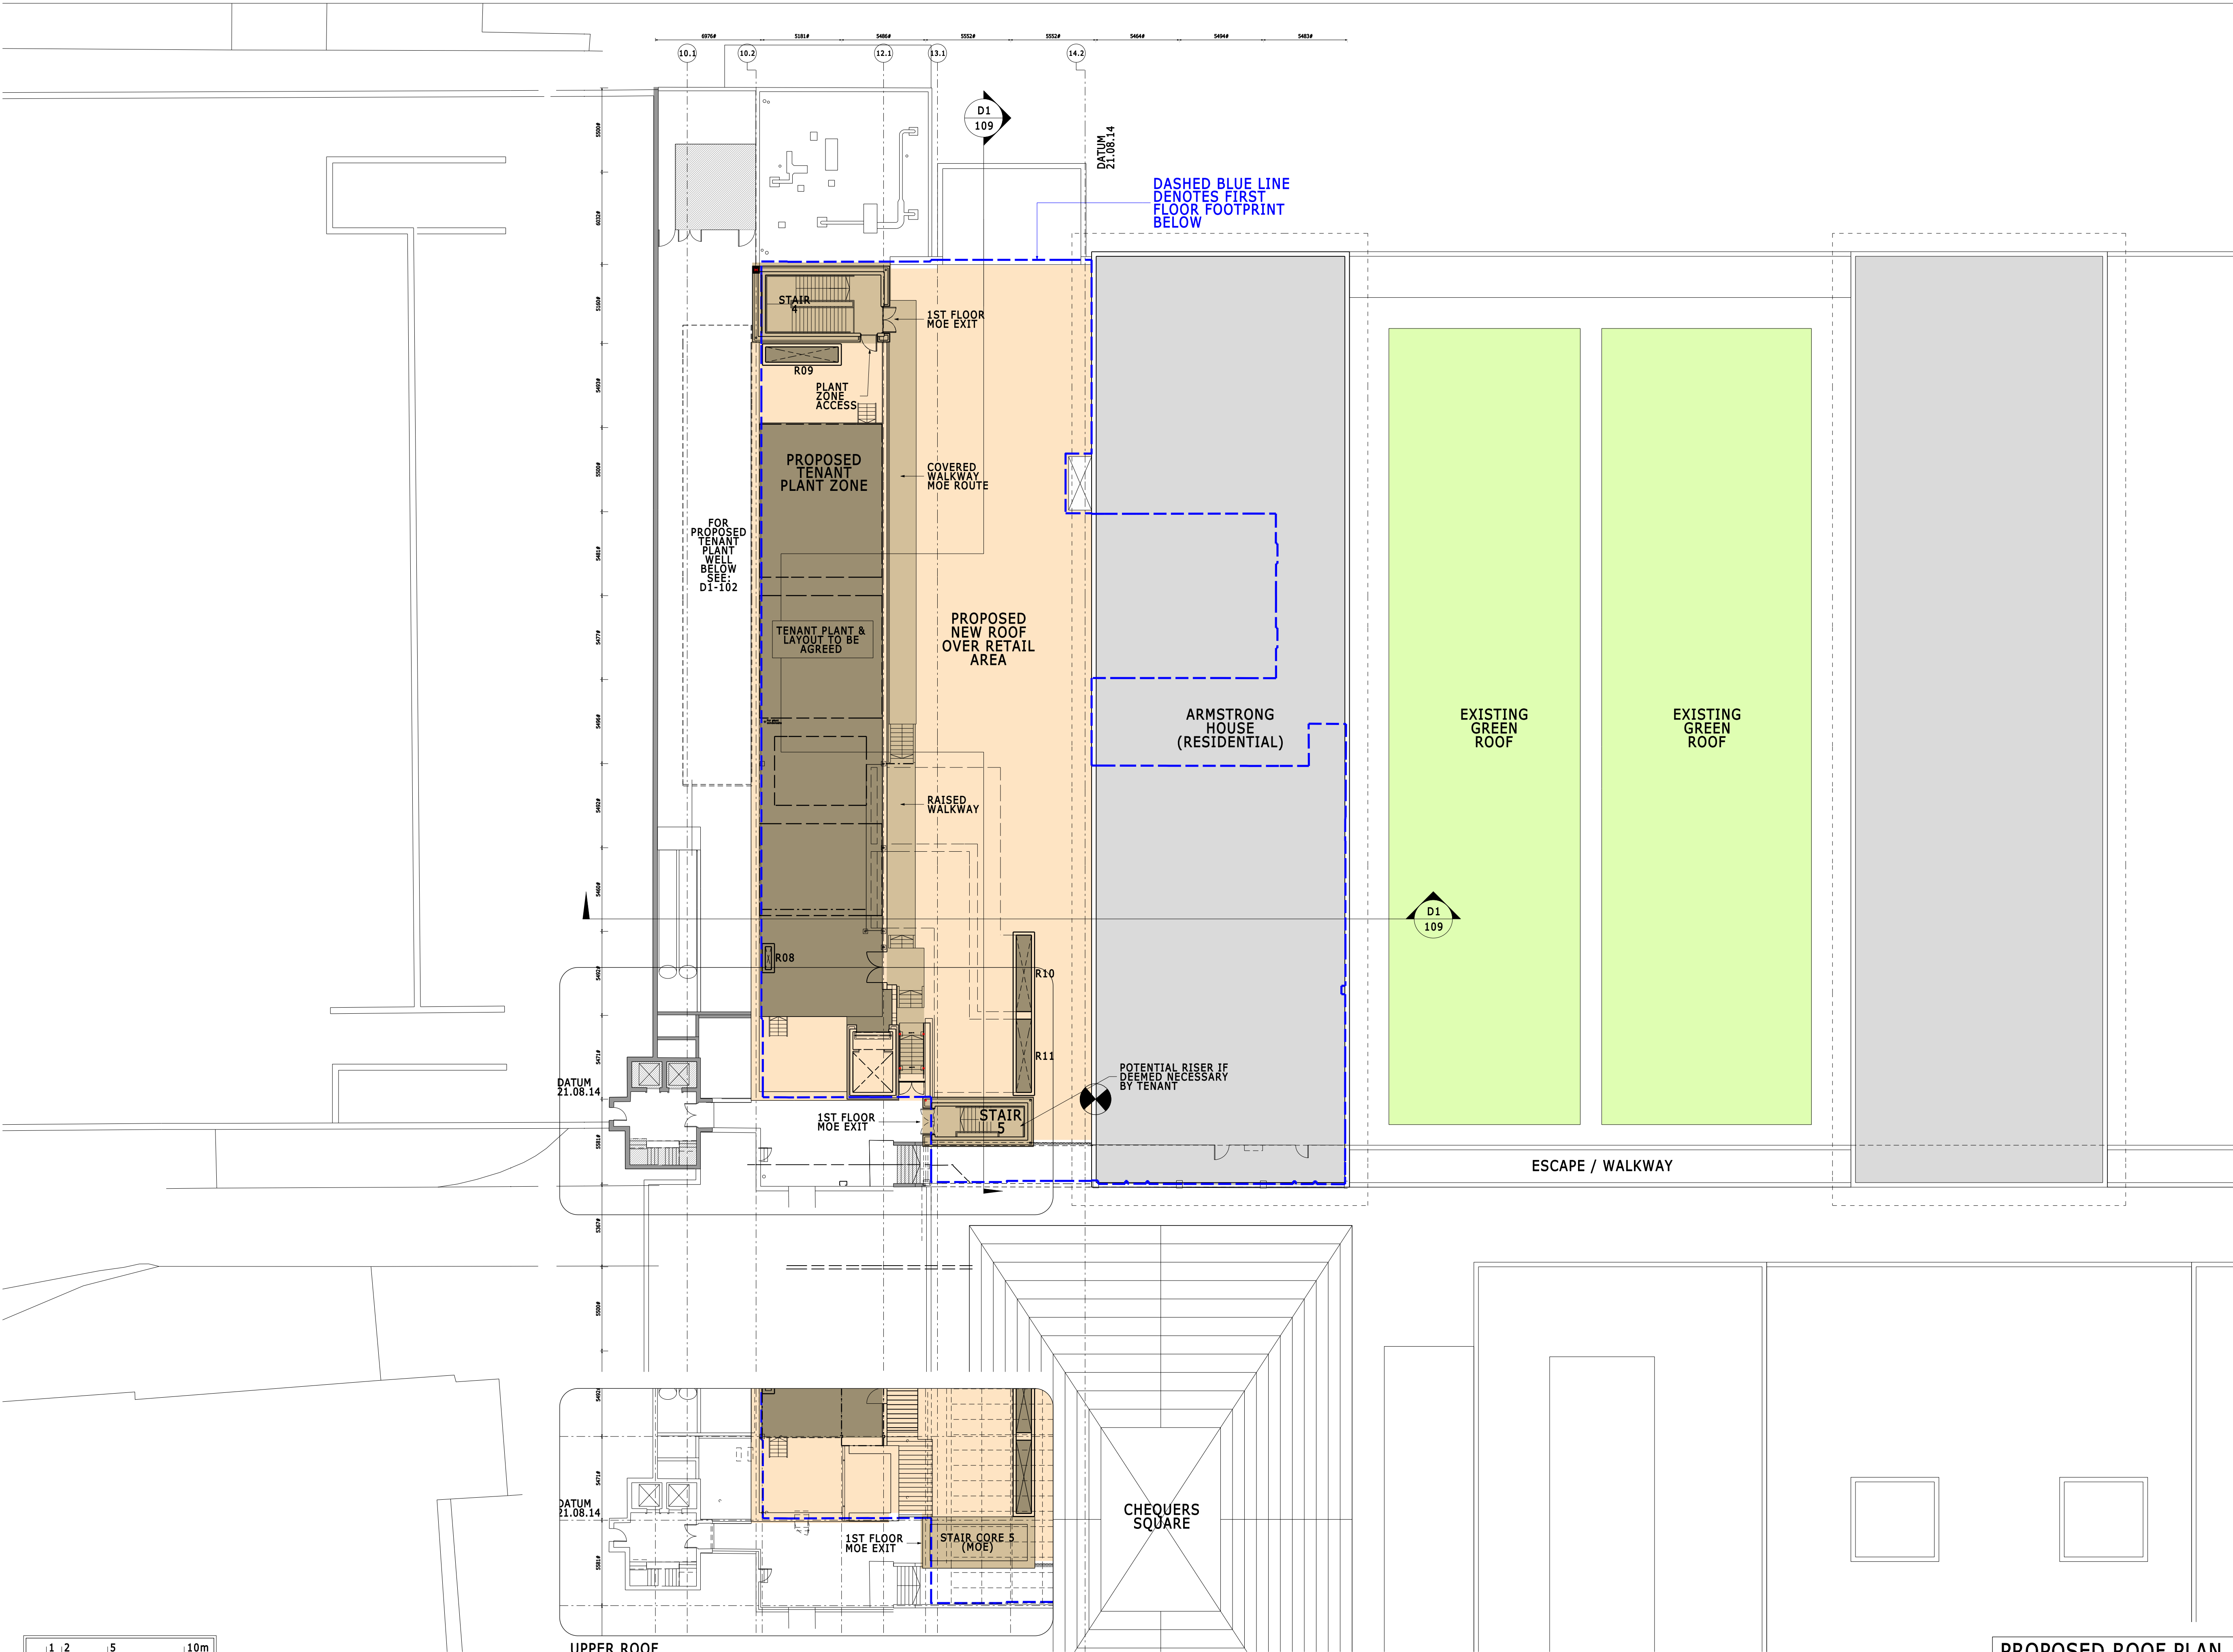

THIS DRAWING AND CAD DATA THEREIN IS PROTECTED BY COPYRIGHT AND MUST NOT BE COPIED OR REPRODUCED WITHOUT THE WRITTEN CONSENT OF DLG ARCHITECTS

NO DIMENSIONS ARE TO BE SCALED FROM THIS DRAWING. USE FIGURED DIMENSIONS ONLY. ALL DIMENSIONS AND SIZES ARE TO BE CHECKED ON SITE AND ANY DISCREPANCIES REPORTED TO THE ARCHITECT PRIOR TO INITIATION OF ANY WORKS.


THIS DRAWING IS FOR DESIGN PURPOSES ONLY AND IS SUBJECT TO DETAILED SITE AND/OR BUILDING SURVEYS. ALL AREAS ARE SUBJECT TO MEASUREMENT ON SITE AND ARE NOT DEEMED TO BE NET LETTABLE OR DEMISE AREAS.

THESE PROPOSALS ARE SUBJECT TO ALL NECESSARY LOCAL AUTHORITY APPROVALS, STATUTORY CONSENTS AND VERIFICATION OF ALL LEGAL OWNERSHIPS AND ASSOCIATED TENANT AGREEMENTS.

THESE PROPOSALS ARE SUBJECT TO FURTHER STRUCTURAL AND BUILDING SERVICES INVESTIGATIONS AND RELATED STRUCTURAL AND MAE DESIGN, INCLUDING COORDINATION OF MEANS OF ESCAPE, FIRE FIGHTING PROVISIONS AND WHERE APPROPRIATE AGREEMENT OF A FIRE STRATEGY.

EXISTING LANDLORD & TENANT SERVICES FROM UNITS ABOVE AND ADJACENT TO THE NEW STORE WILL PASS THROUGH THE NEW STORE. THESE WILL BE IDENTIFIED AND RECORDED AS WORKS PROCEED.

THESE PROPOSALS HAVE BEEN CREATED FROM LIMITED AS-BUILT DATA AND SURVEY DRAWINGS AND ARE THEREFORE SUBJECT TO FURTHER SITE MEASUREMENTS AND APPROPRIATE SITE INVESTIGATIONS.

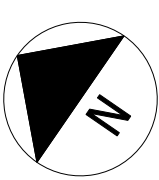

NOTE: LAYOUT BASED ON GLANVILLE SURVEY DRAWING 8130873-203 (06.11.2013)

NOTED IN DRAWING OF MECHANICAL RISERS DOWN AS TO OTHER RISERS TO BE IN OTHER DRAWINGS

G	LIFT & PLANT DECK EXTENDED AND SERVICES RISERS R10 & R11 MOVED BACK TOWARDS CHEQUERS SQ.,	01.02.16
F	WALKWAY REVISED	SL/30.09.14
E	REVISED PLANNING SUBMISSION	RAA/12.09.14
D	STAGE 2 - TENDER ISSUE	AN/12.08.14
C	TENDER ISSUE	SL/11.06.14
B	PLANNING SUBMISSION	SL/11.04.14
A	STAGE D ISSUE	SL/18.03.14
REV.	DESCRIPTION	INITIALS/ DATE
JOB NAME	LASALLE IM THE PAVILIONS UXBRIDGE	

Drawing Title
MSU REDEVELOPMENT
PROPOSED ROOF PLAN

Status PLANNING			
Date	Sheet By	Scale @ Size	
SEP'13	AN	1:200@A1	
Job Number	Code	Drawing Number	Rev
3906	D1	103	G

DLG Architects LLP
One Brewery Wharf
Waterloo Street
Leeds LS10 1GX

t +44(0)113 2471 222
f +44(0)113 2204 520
leeds@dlgarchitects.com

dlgarchitects.com



PROPOSED ROOF PLAN

1 2 5 10m
SCALE 1:200@A1