



This drawing is the copyright design of Freeman Ankerman Partnership. Unless stated otherwise, it must not be copied or republished or used in any way without the written consent of Freeman Ankerman Partnership. Freeman Ankerman Partnership Limited dimensions to be checked on site do not scale from this drawing all errors and omissions to be reported back to the Architect prior to commencement

Freeman Ankerman Partnership Ltd

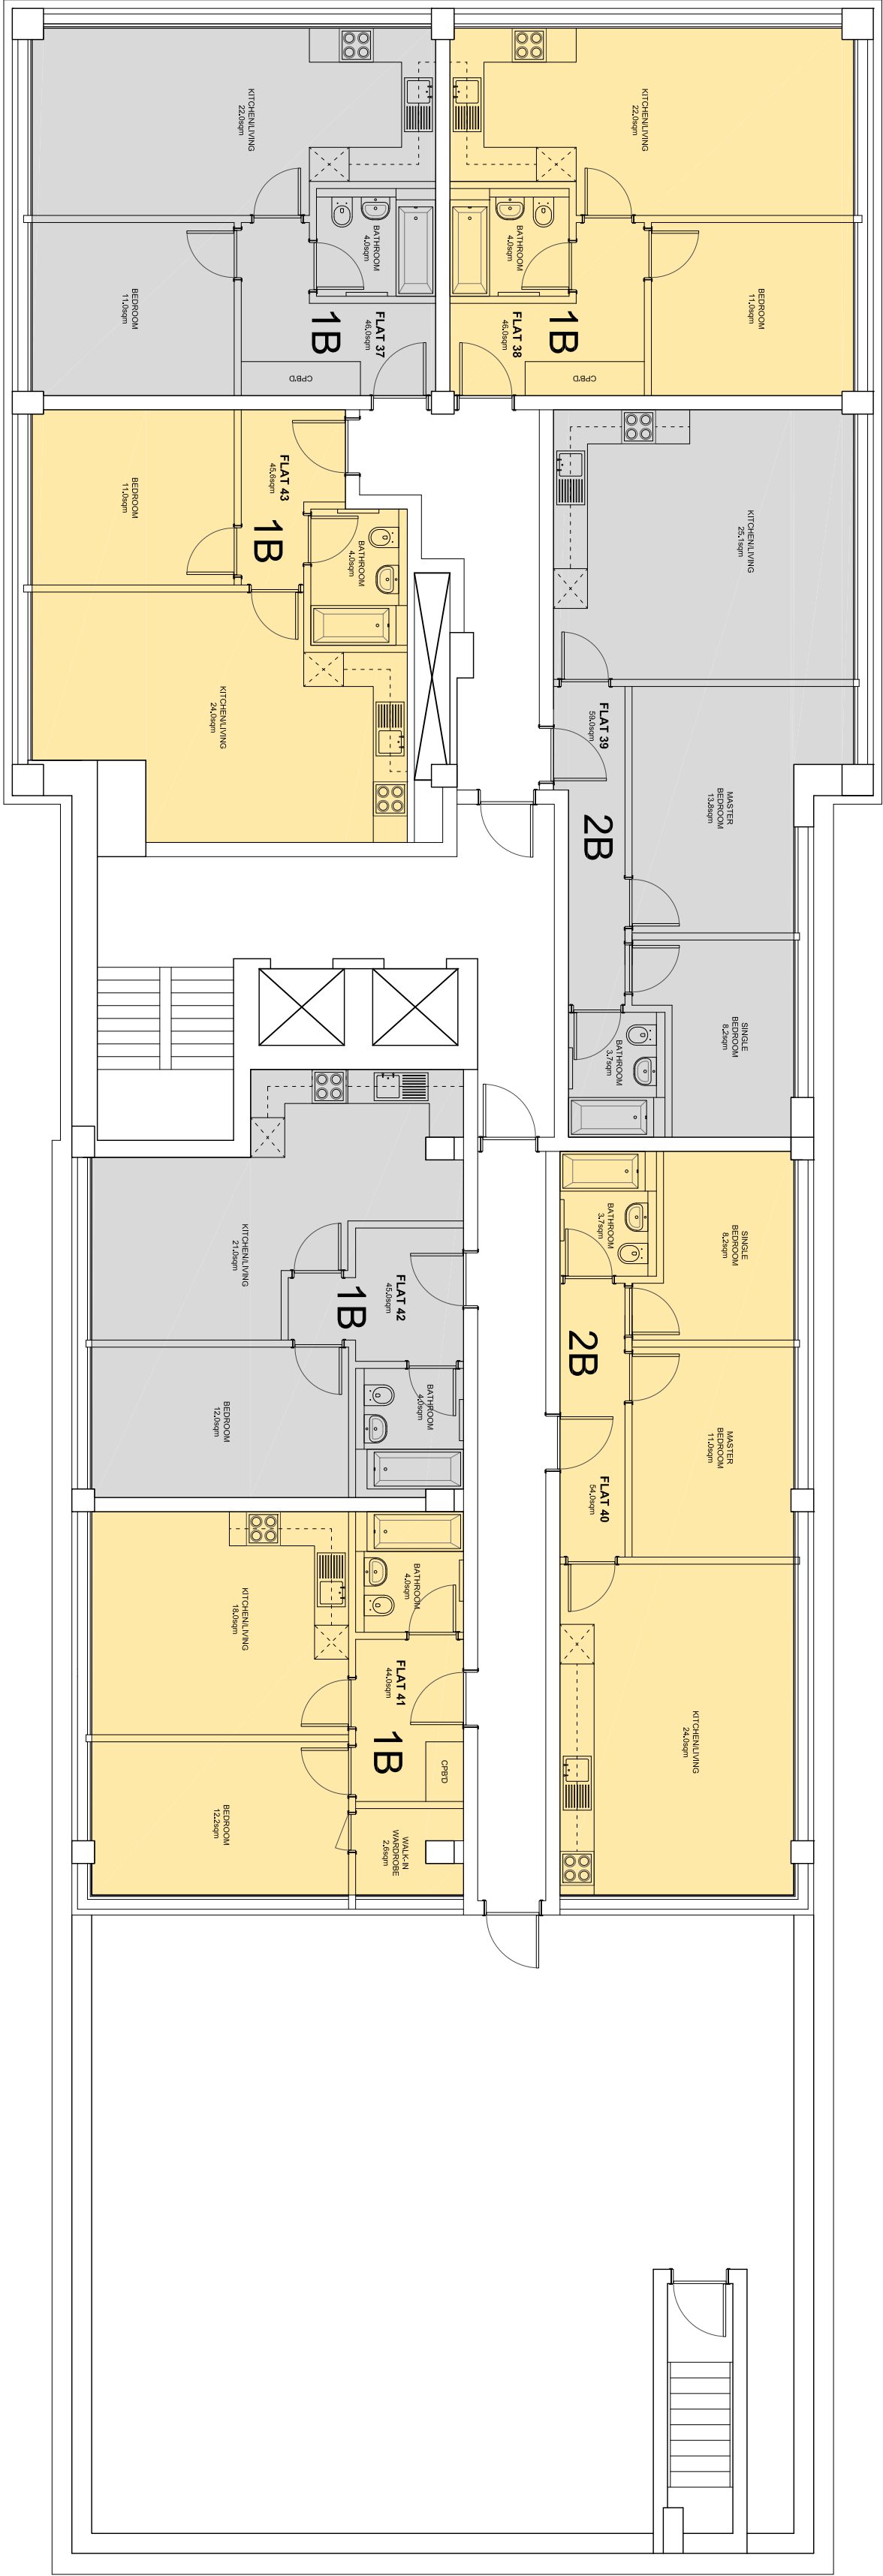


198 Providence Square ■ Jacob's Street ■ London SE1 2DZ
e admin@fap-architects.co.uk
t 020 7394 2232
f 020 7252 3585

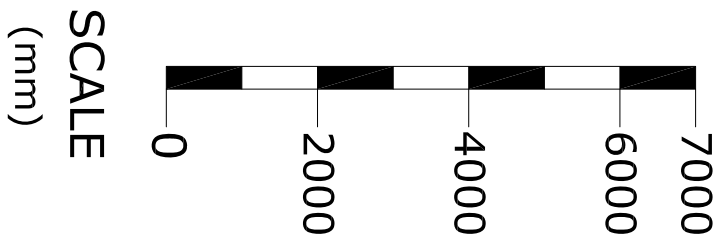

FLAT NO.	AREA	BEDROOMS
37	46	1B
38	46	1B
39	59	2B
40	54	2B
41	44	1B
42	45	1B
43	45.6	1B

PROPOSED FLOOR PLAN - LEVEL 4

 revision		by	checked	date
B		AB		08.05.14
FLATS NUMBERING CORRECTED				
ISSUE PURPOSE CHANGED				
A	AB			07.05.14
LAYOUT CHANGES TO CLIENT'S COMMENTS				
client				
MR JOEL SOFFER				
project				
ANGUR				
CLAYTON ROAD				
HAYES				
drawing title			scale of sheet	
FLOOR PLAN			1:100	
LEVEL 4,			@ A2	
AS PROPOSED				
issue purpose				
PERMITTED DEVELOPMENT				
project no.		drawing no.		
2014-527		527/03		
sheet	revision	north point		
	B			
drawn	checked by			
MN/AB				
signed	date			
	02/05/2014			