


This drawing is the copyright design of Freeman Ankerman Ltd and is the property of Freeman Ankerman Ltd. It must not be copied or republished or used in any way without the written permission of Freeman Ankerman Ltd. Any person who does so without the written permission of Freeman Ankerman Ltd shall be liable to legal action. Freeman Ankerman Partnership Limited dimensions to be checked on site do not scale from this drawing all errors and omissions to be reported back to the Architect prior to commencement

Freeman Ankerman Partnership Ltd




178 Providence Square ■ Jacob Street ■ London SE1 2DZ
e admin@fap-architects.co.uk
t 020 7394 2232
f 020 7252 3585

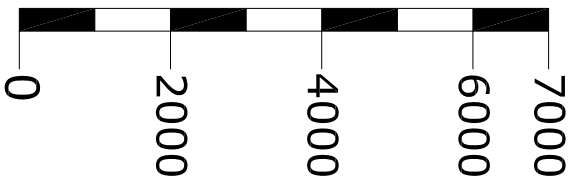


SCALE
(mm)

FLAT MIXTURE	
STUDIO	2
1 BED	31
2 BED	10
3 BED	3
TOTAL UNITS	46

FLAT NO.	AREA	BEDROOMS
44	44	1B
45	44	1B
46	44	1B

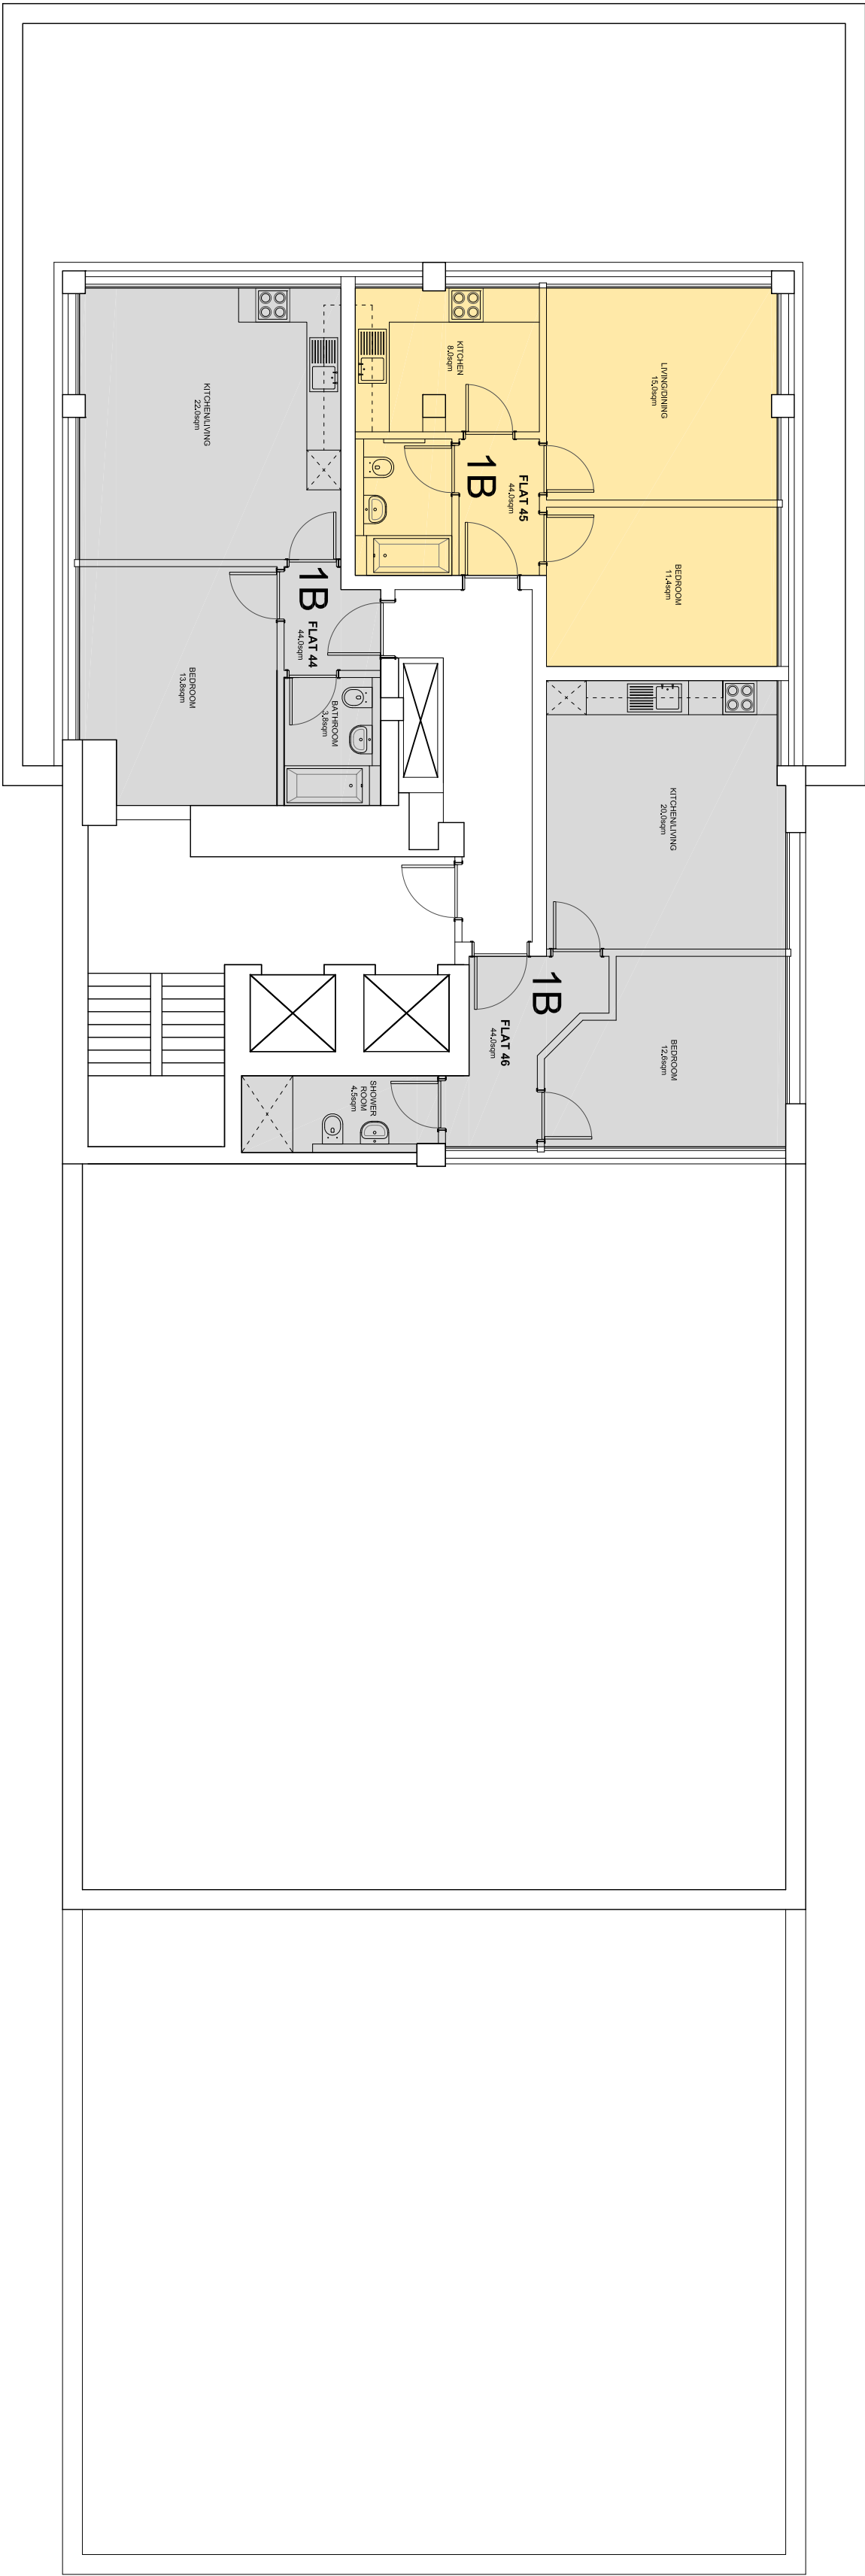

PROPOSED FLOOR PLAN - LEVEL 5

 revision		by		checked		date	
B		AB				08.05.14	
SPELLING MISTAKE CORRECTED ISSUE PURPOSE CHANGED							
A		AB				07.05.14	
LAYOUT CHANGES TO CLIENT'S COMMENTS							
client MR JOEL SOFFER							
project ANGUR CLAYTON ROAD HAYES							
drawing title FLOOR PLAN LEVEL 5, AS PROPOSED						scale at sheet 1:100 @ A2	
issue purpose PERMITTED DEVELOPMENT							
project no. 2014-527		drawing no. 527/04					
sheet		revision B		north point			
drawn MN/AB		checked by					
signed		date 02/05/2014					