


This drawing is the copyright design of Freeman Ankenman Partnership. Unless stated otherwise, it must not be copied or reproduced in any form without the written permission of Freeman Ankenman Partnership. Freeman Ankenman Partnership Limited dimensions to be checked on site do not scale from this drawing all errors and omissions to be reported back to the Architect prior to commencement

Freeman Ankenman Partnership Ltd




198 Providence Square ■ Jacob Street ■ London SE1 2DZ
e admin@fap-architects.co.uk
t 020 7994 2232
f 020 7252 3585

FLAT NO.	AREA	BEDROOMS
10, 19, 28	46	1B
11, 20, 29	46	1B
12, 21, 30	47	1B
13, 22, 31	53	2B
14, 23, 32	45	1B
15, 24, 33	69.4	3B
16, 25, 34	61	2B
17, 26, 35	46	1B
18, 27, 36	45.6	1B

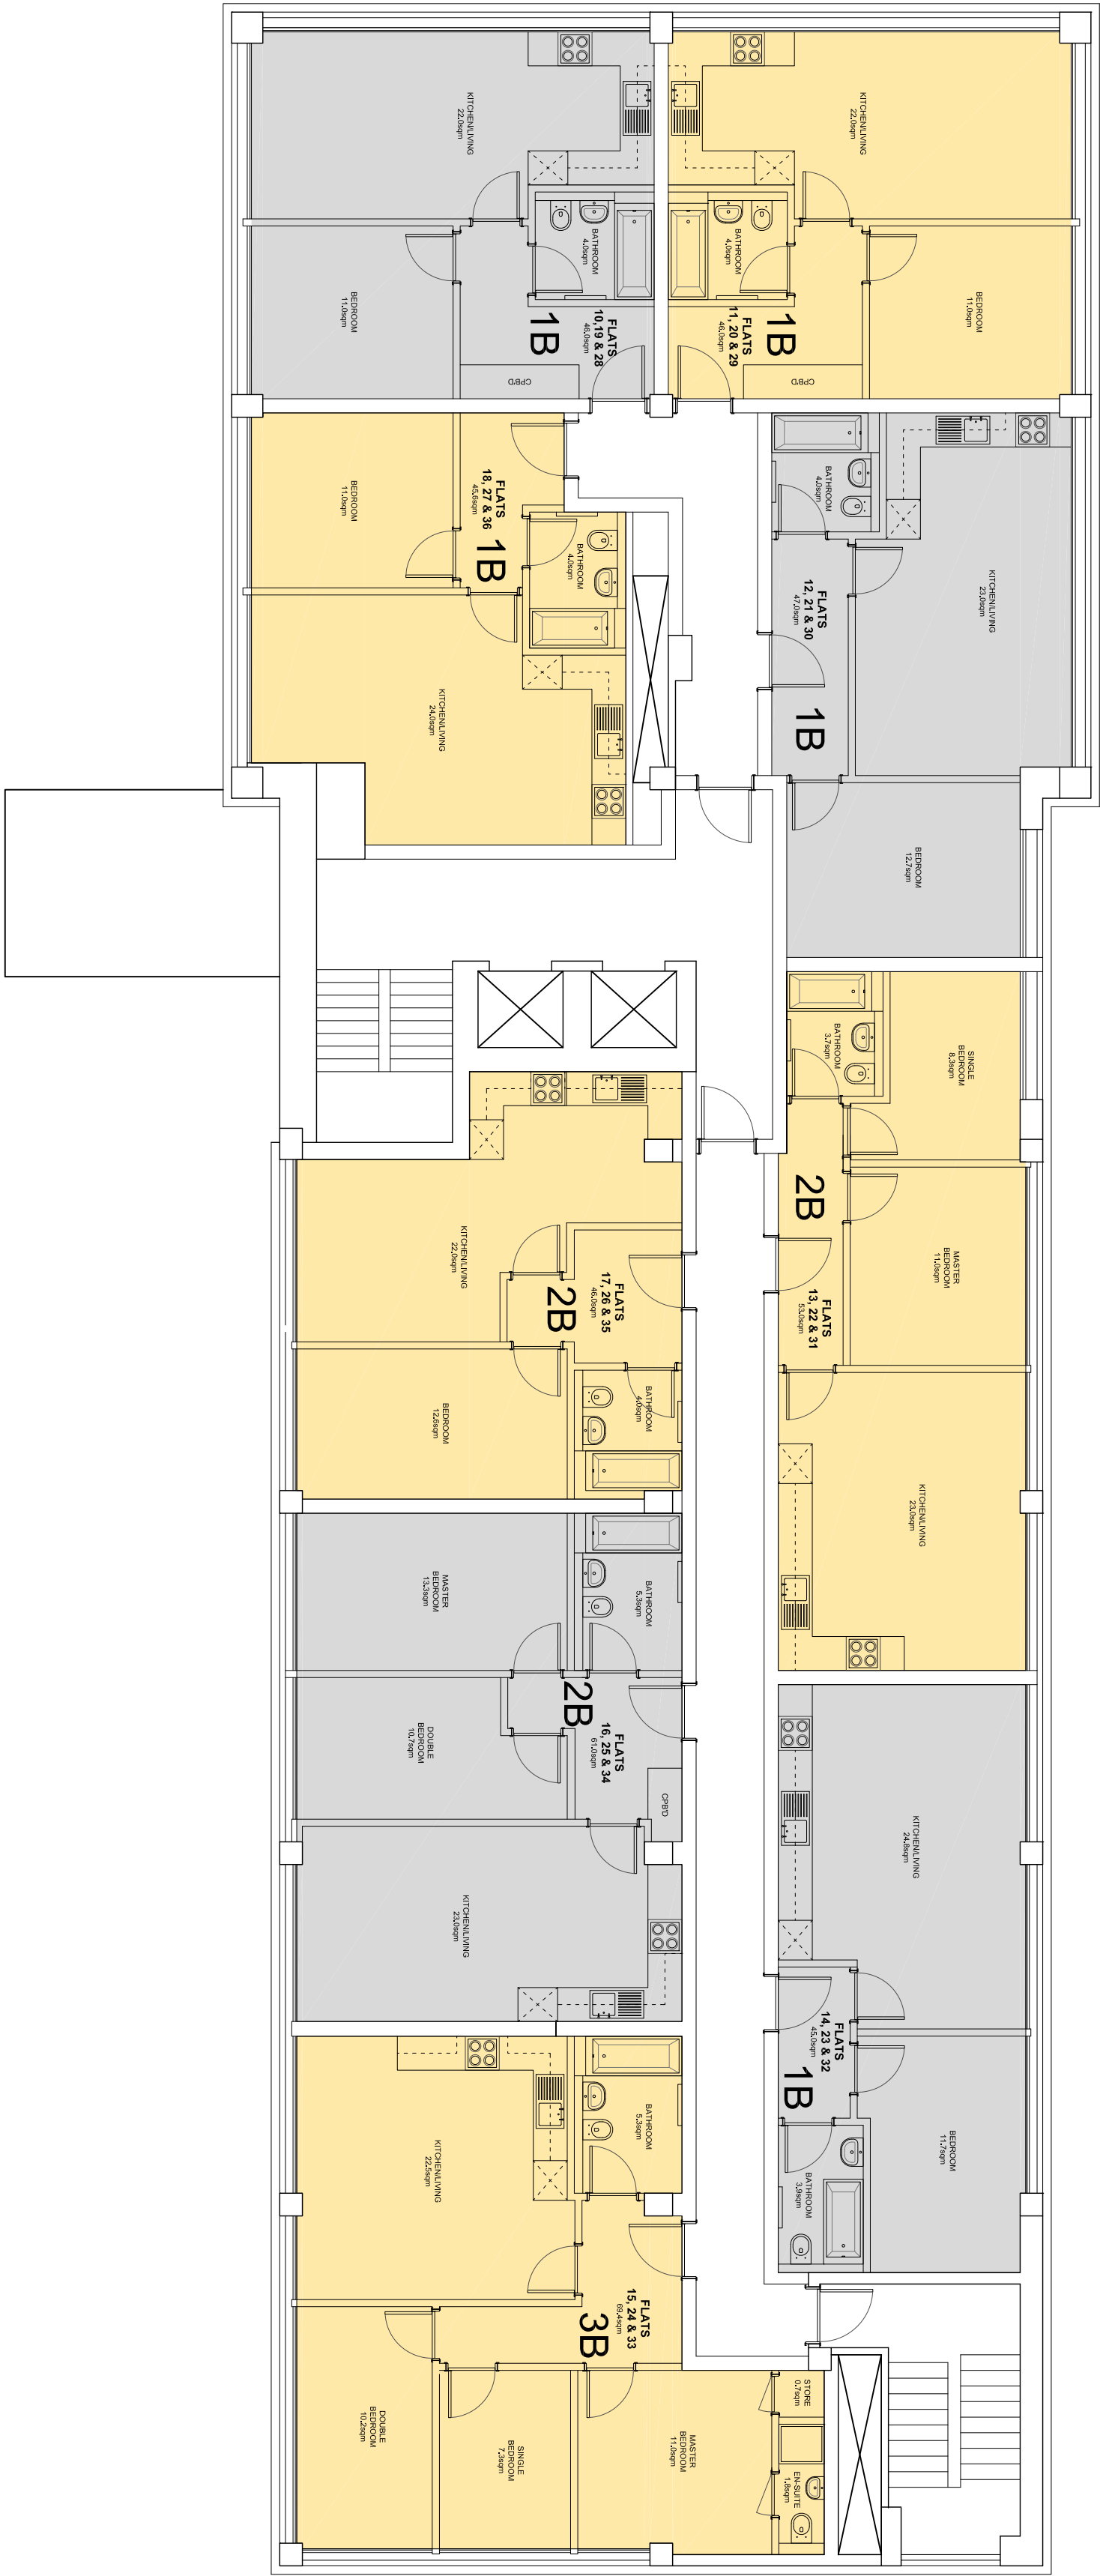

PROPOSED FLOOR PLAN - LEVELS 1, 2 & 3

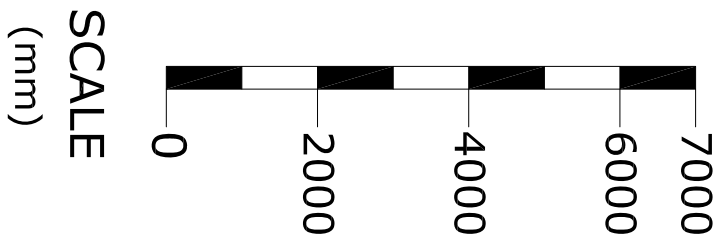

revision	by	checked	date
B	AB		08.05.14
ISSUE PURPOSE CHANGED			
A	AB		07.05.14

LAYOUT CHANGES TO CLIENT'S COMMENTS

client

MR JOEL SOFFER

project
ANGUR
CLAYTON ROAD
HAYES

drawing title
FLOOR PLAN
LEVELS 1, 2, & 3,
AS PROPOSED

scale of sheet
1:100
@ A2

issue purpose PERMITTED DEVELOPMENT			
project no.	drawing no.		
2014-527	527/02		
sheet	revision	north point	
	B		
drawn	checked by		
MN/AB			
signed	date		
	02/05/2014		