





PROPOSED FRONT ELEVATION
Scale 1:100




PROPOSED REAR ELEVATION
Scale 1:100

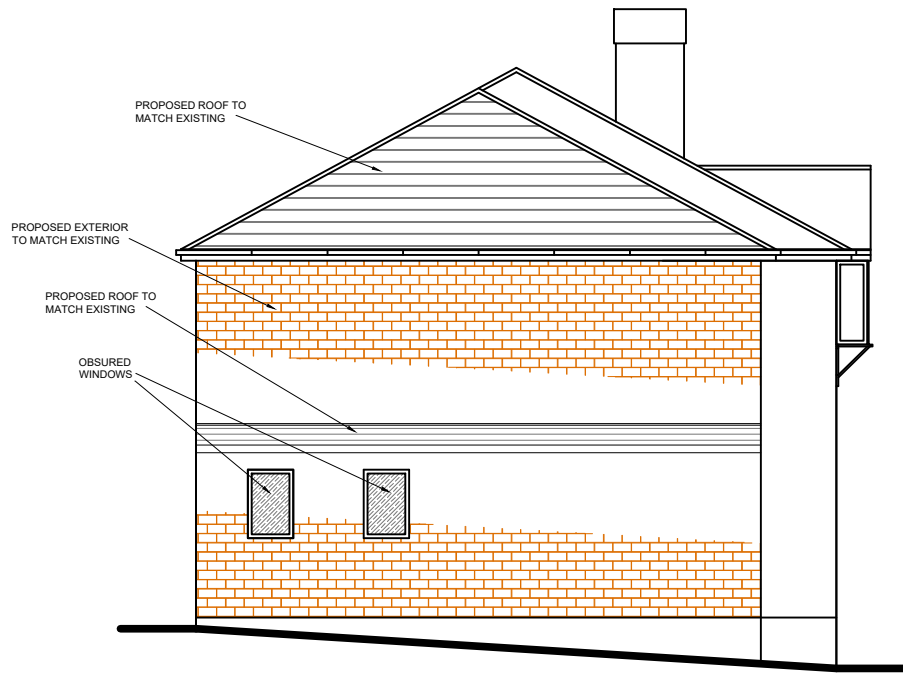


PROPOSED SIDE ELEVATION
Scale 1:100

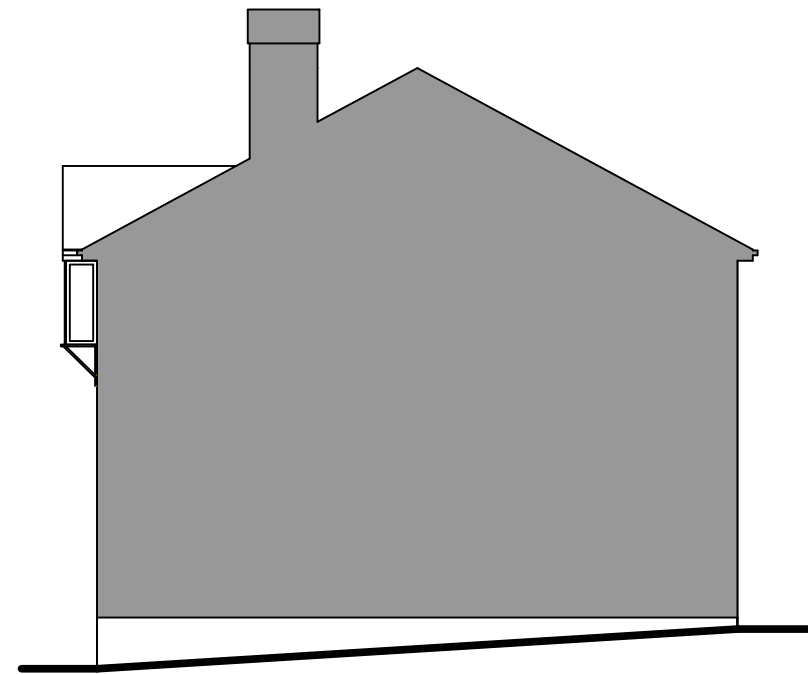

PROPOSED SIDE ELEVATION
Scale 1:100

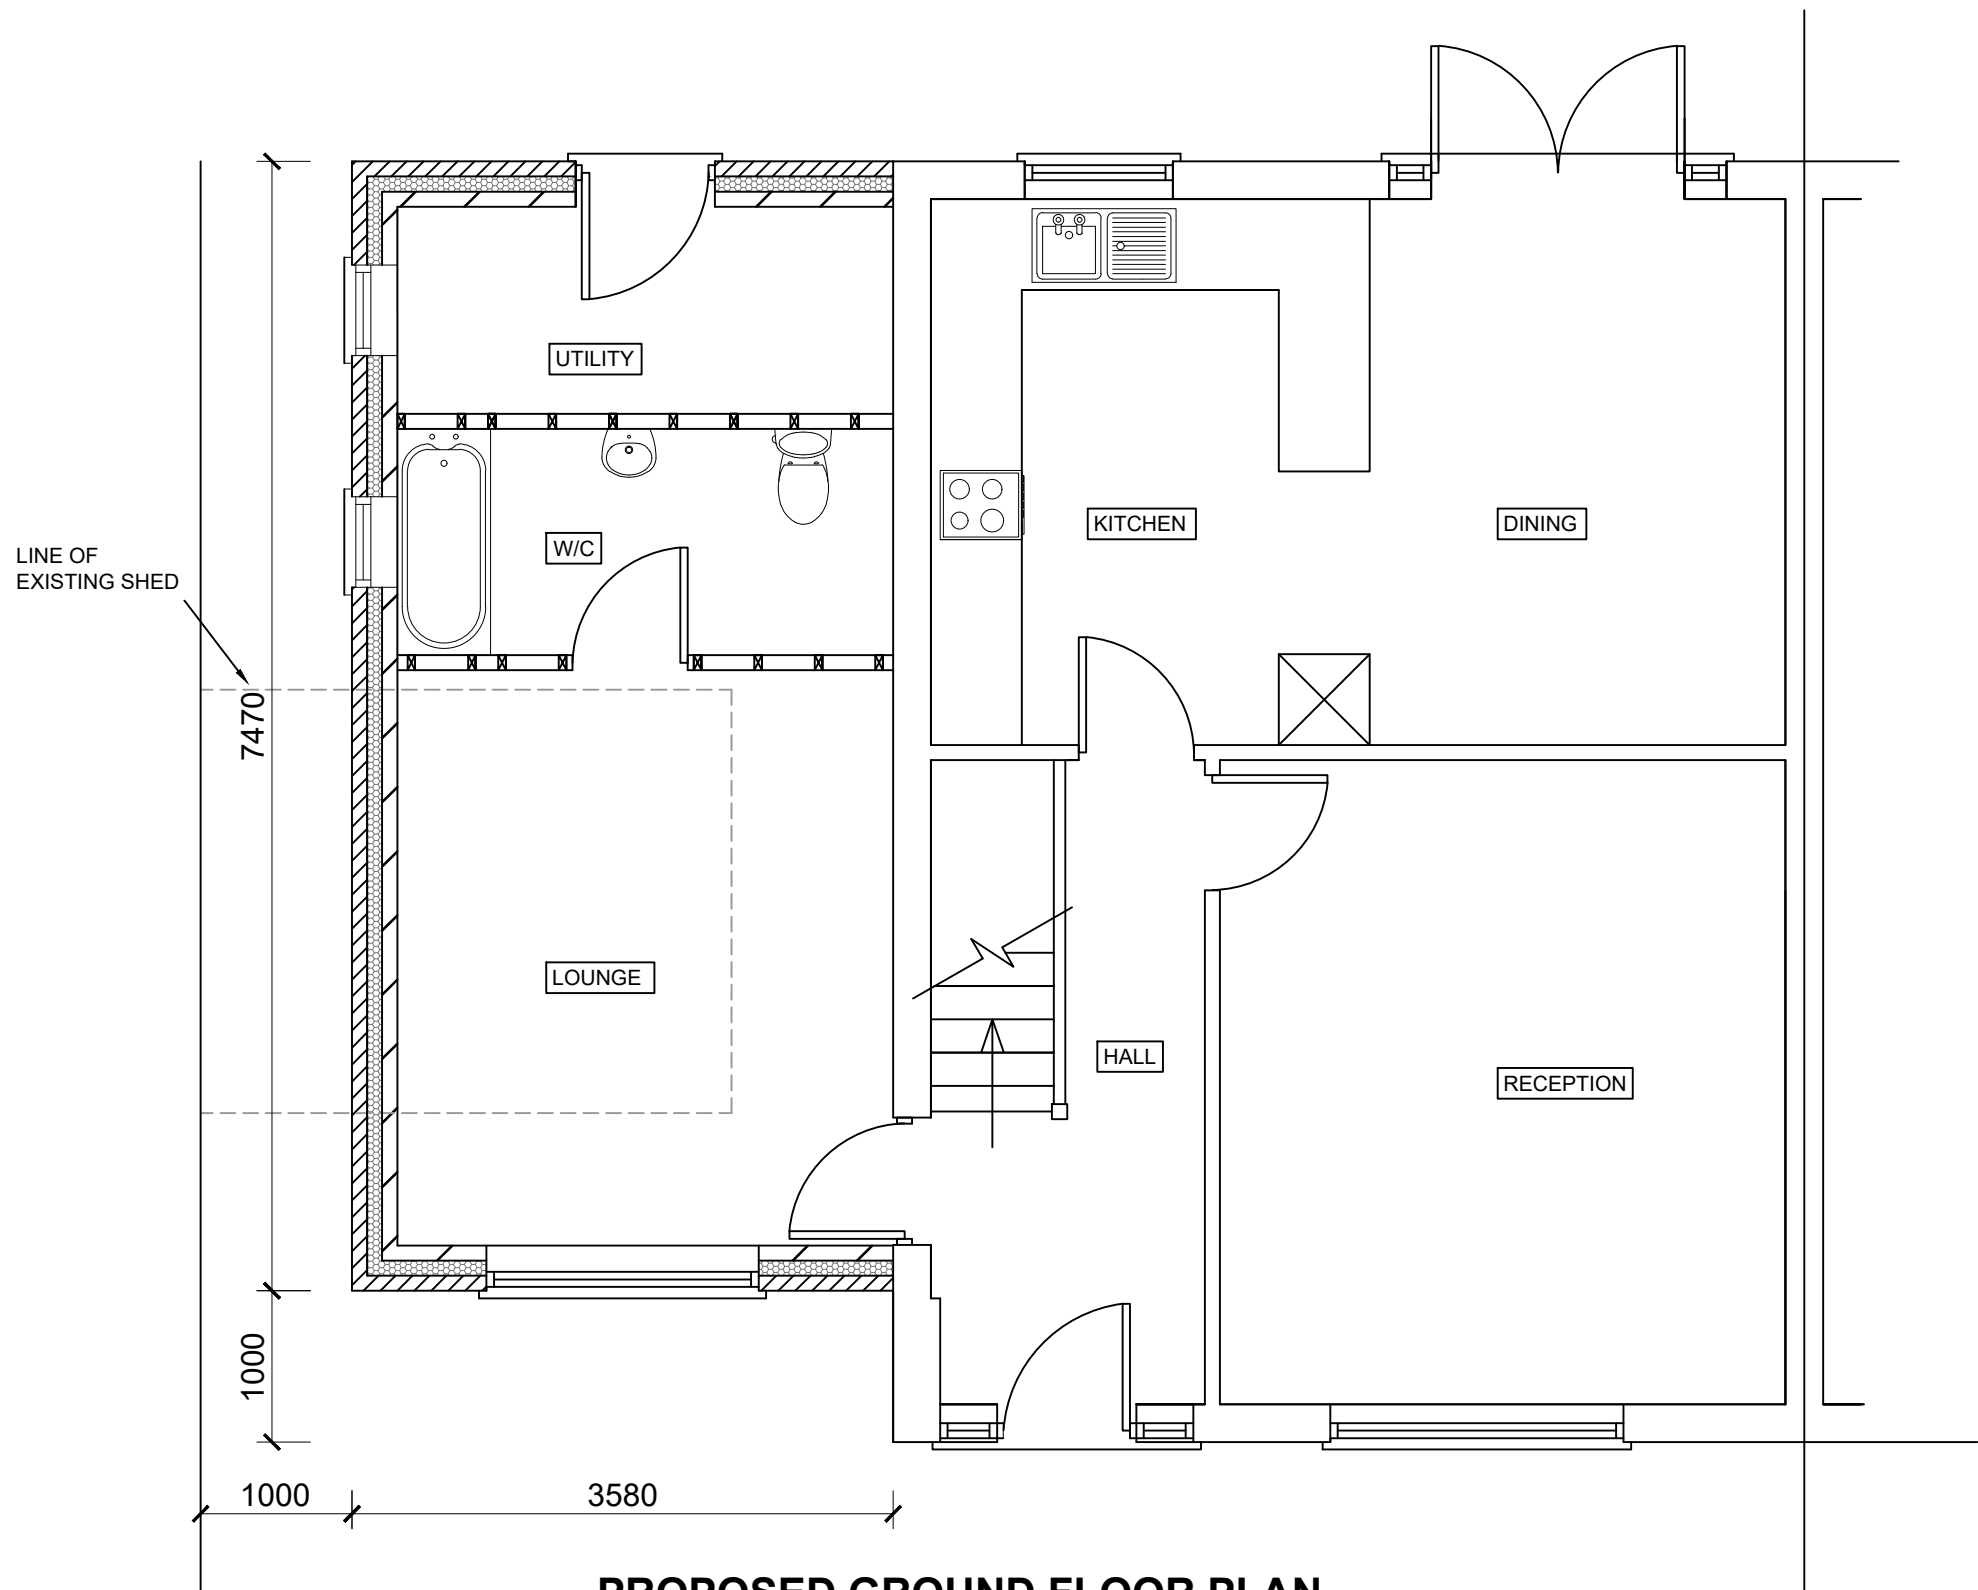

PROPOSED GROUND FLOOR PLAN
Scale 1:50

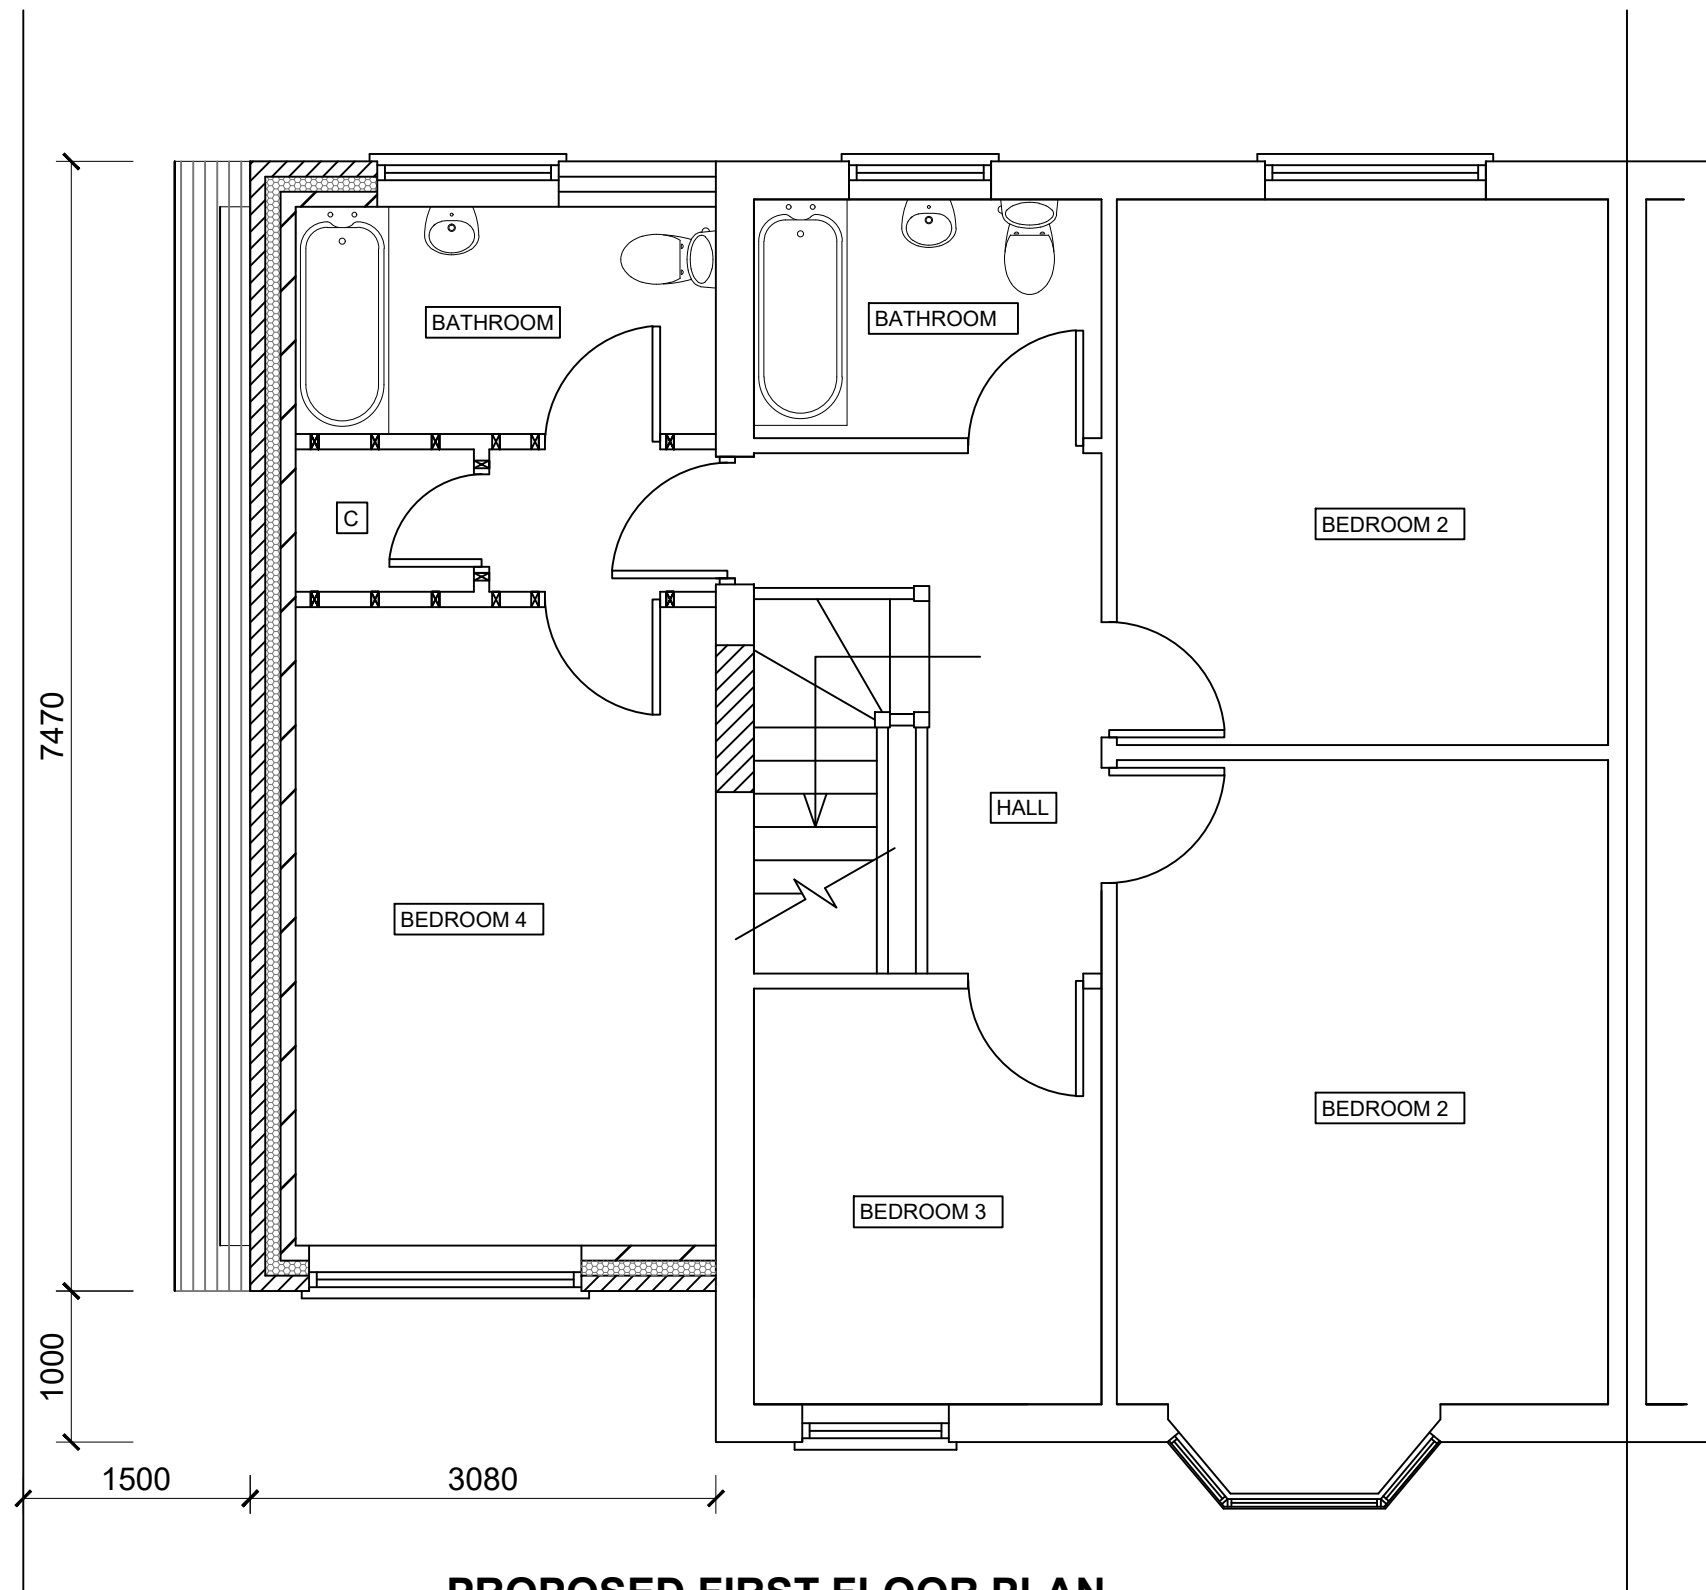

PROPOSED FIRST FLOOR PLAN
Scale 1:50

SCALE 1:100
0 1 2 3 4 5 m

SCALE 1:50
0 1 2 3

PRELIMINARY

These drawings should be approved by local Authority
No dimensions to be scaled from this drawing. All dimensions to be checked on site.
This drawing is copyright and should not be reproduced without permission of the Architects

Rev	Description
A	Amendment to plan

Project
1 Enstone Road
ICKENHAM
UB10 8EZ

Drawing
Proposed Plans and Elevations

SCALE	Rev	Drawing no.
As Shown	A	