


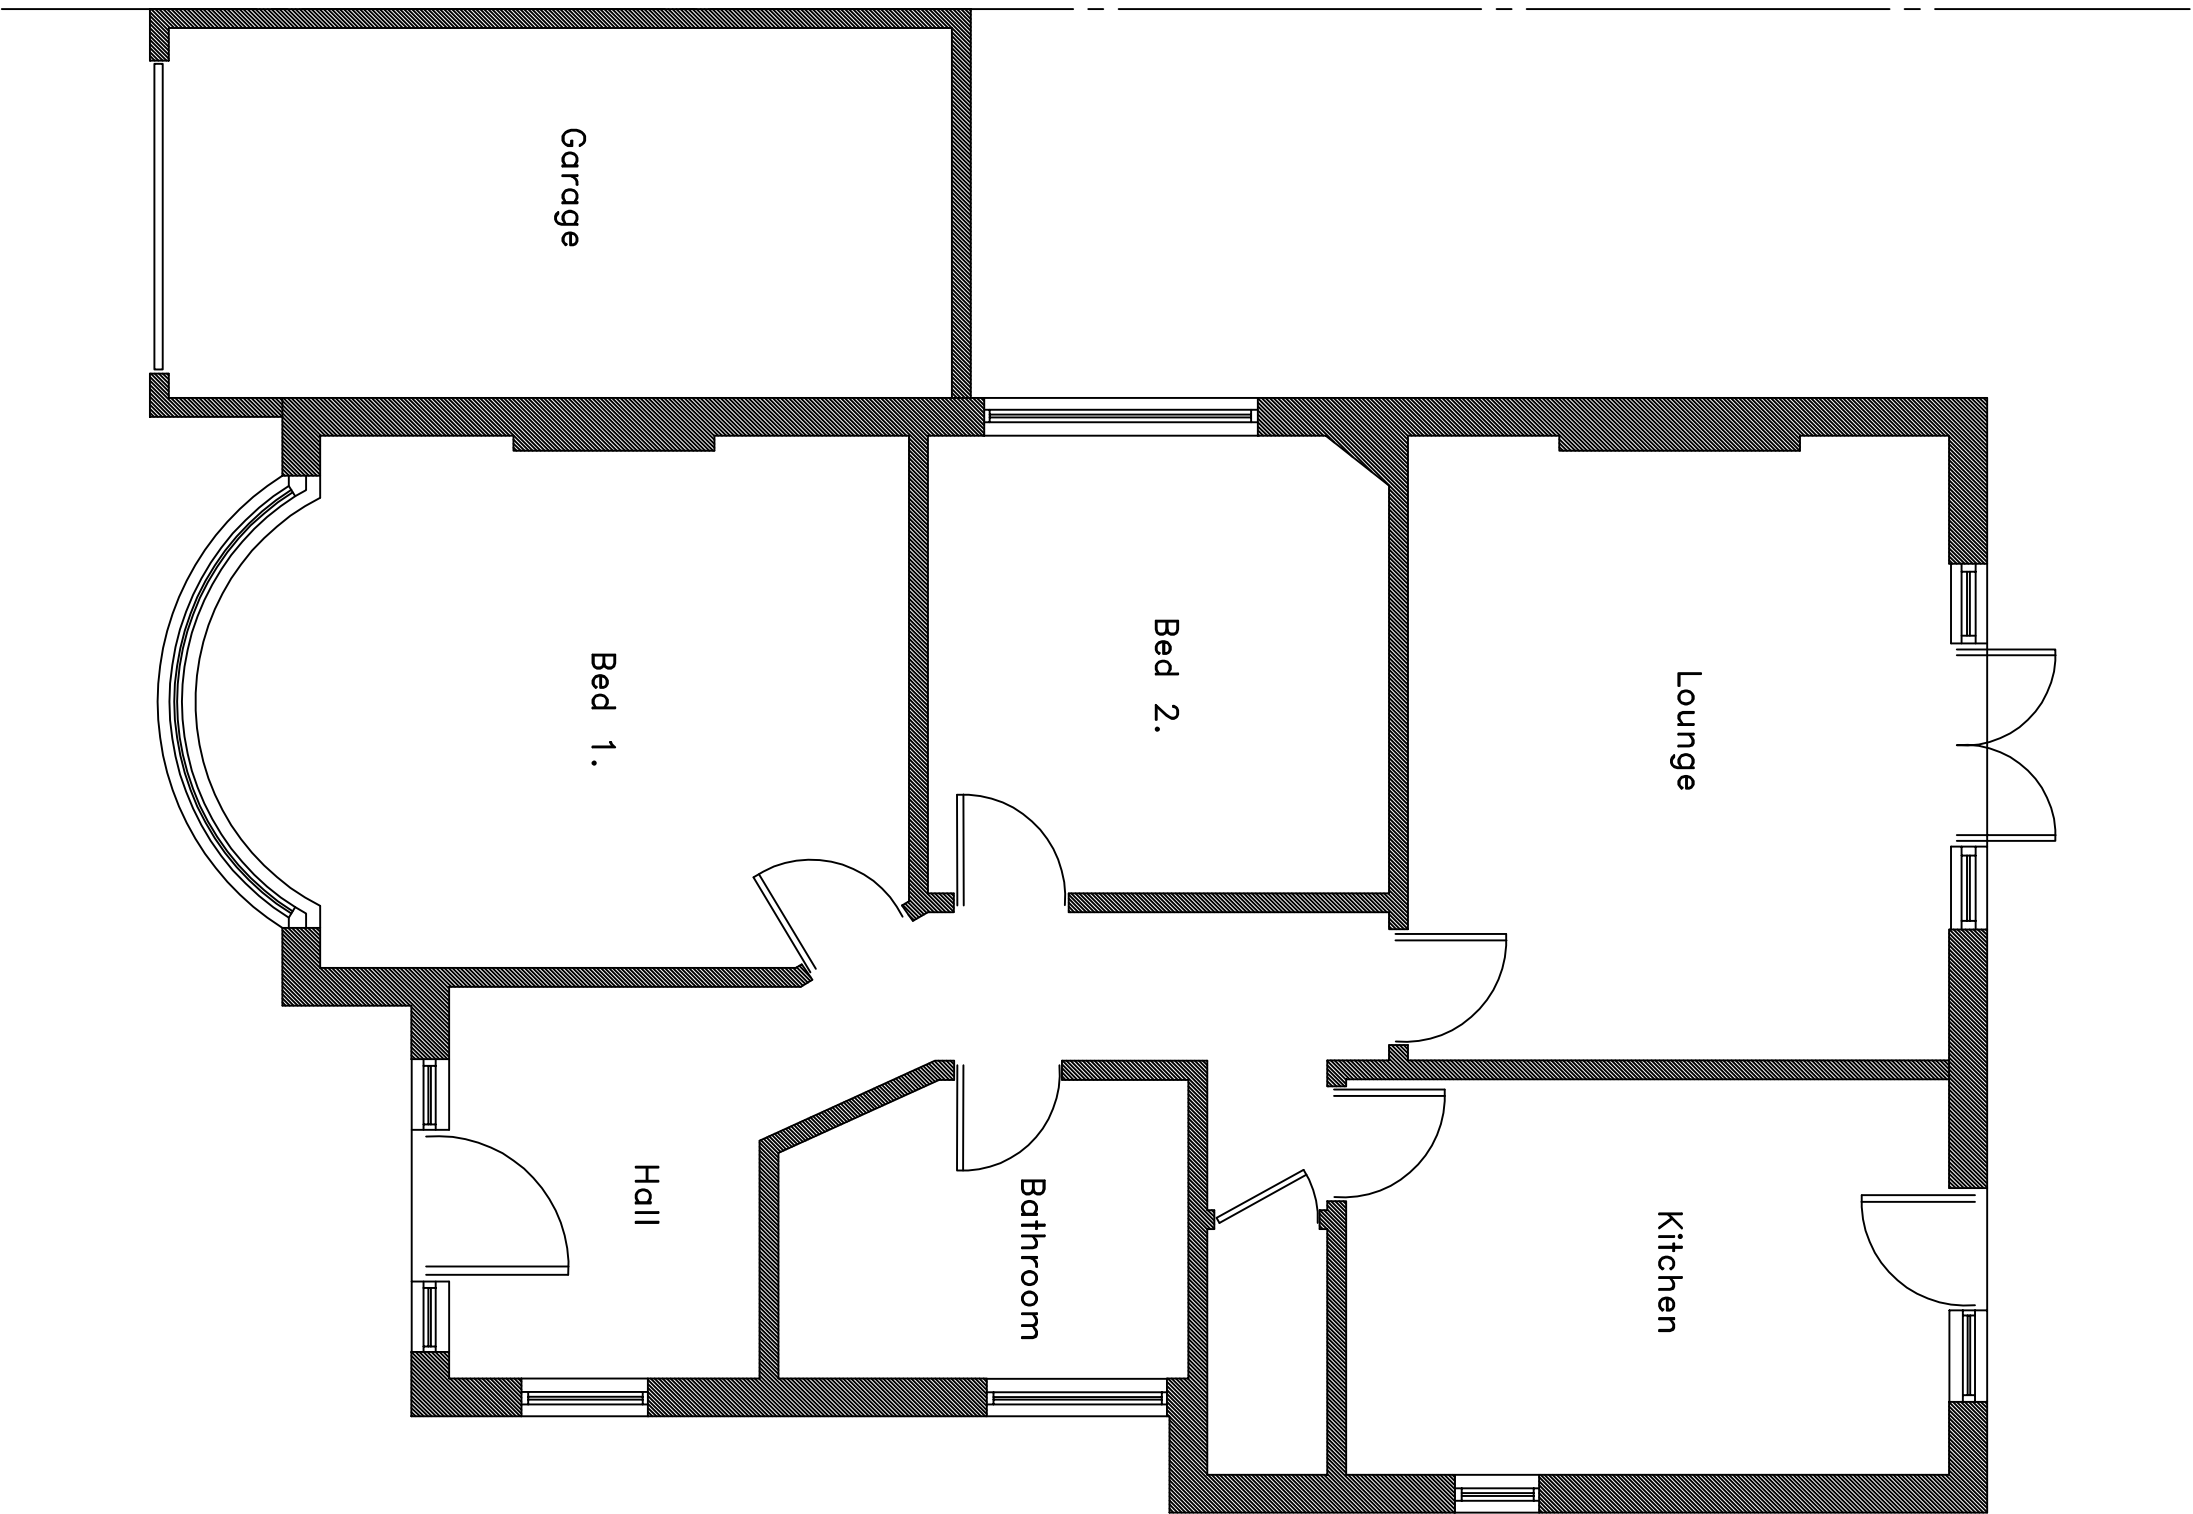
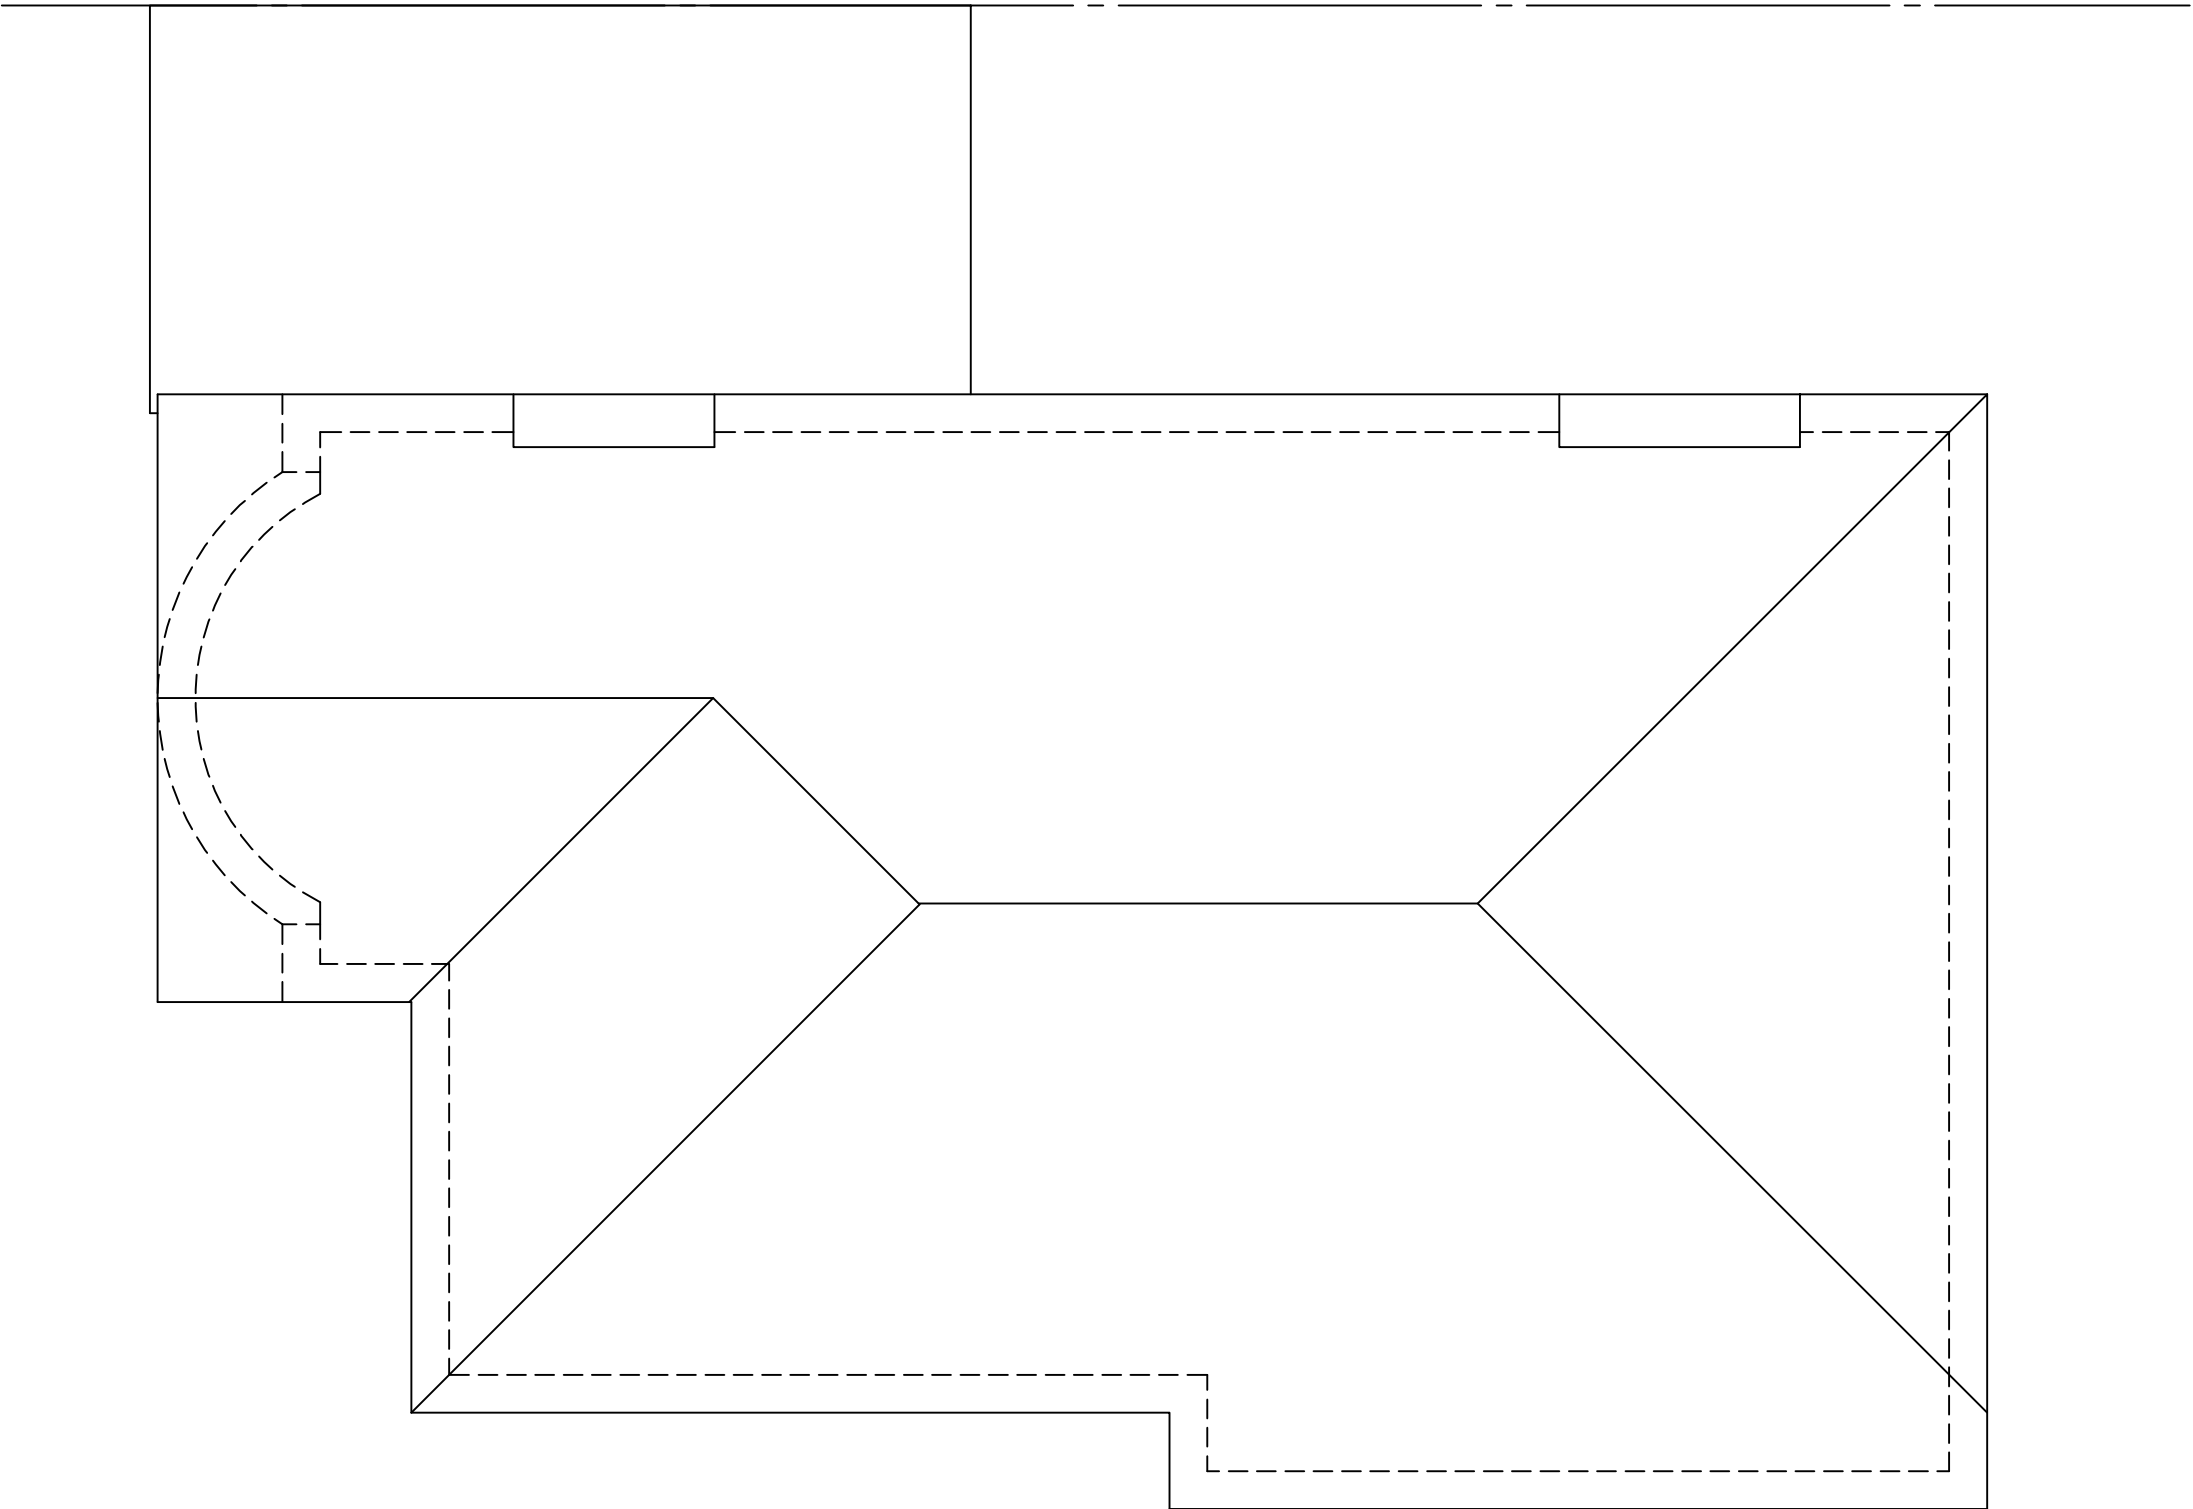


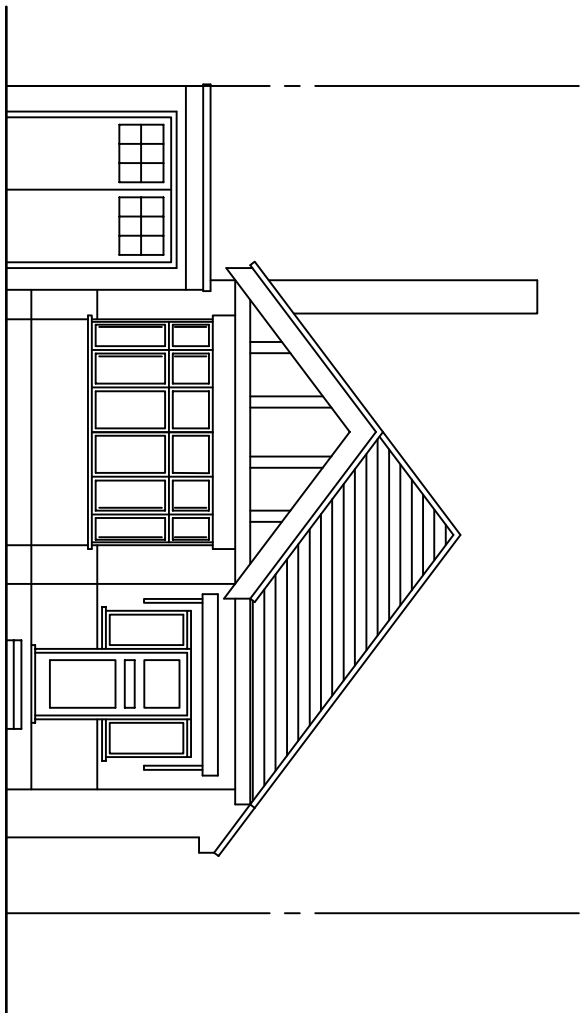


Existing Ground Floor Plan

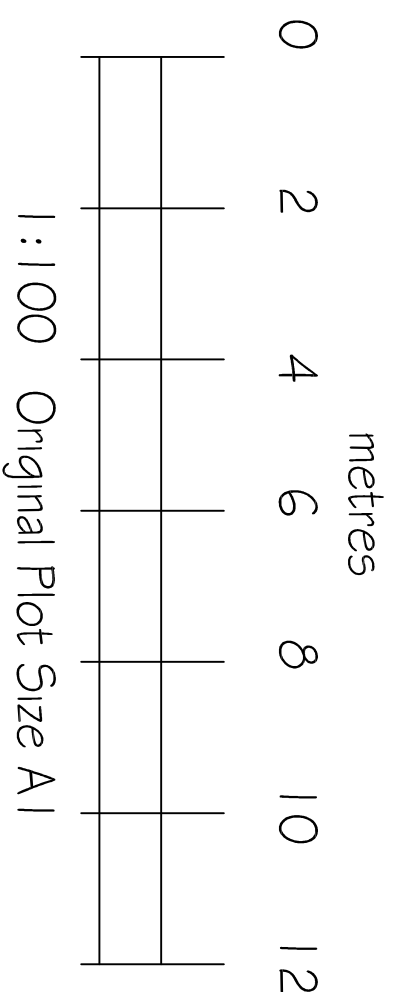


Existing Roof Plan

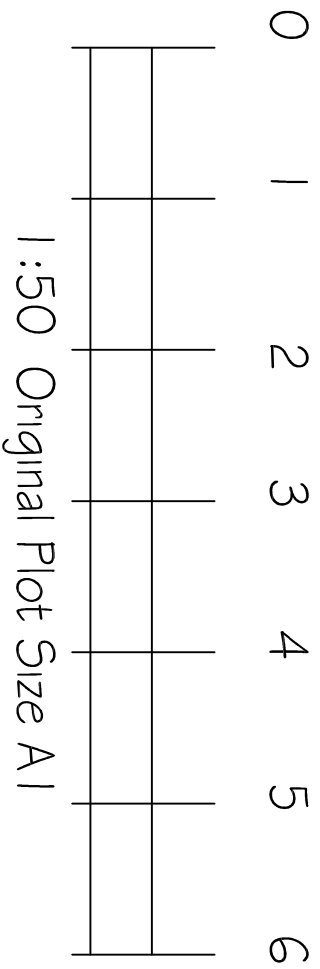


Existing Front Elevation

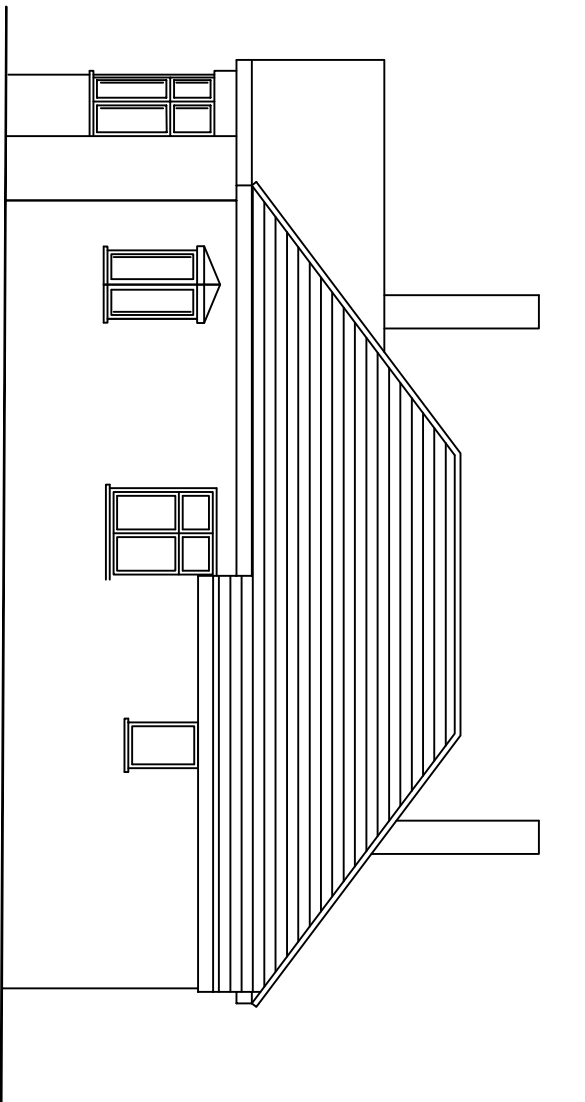

Existing Side Elevation

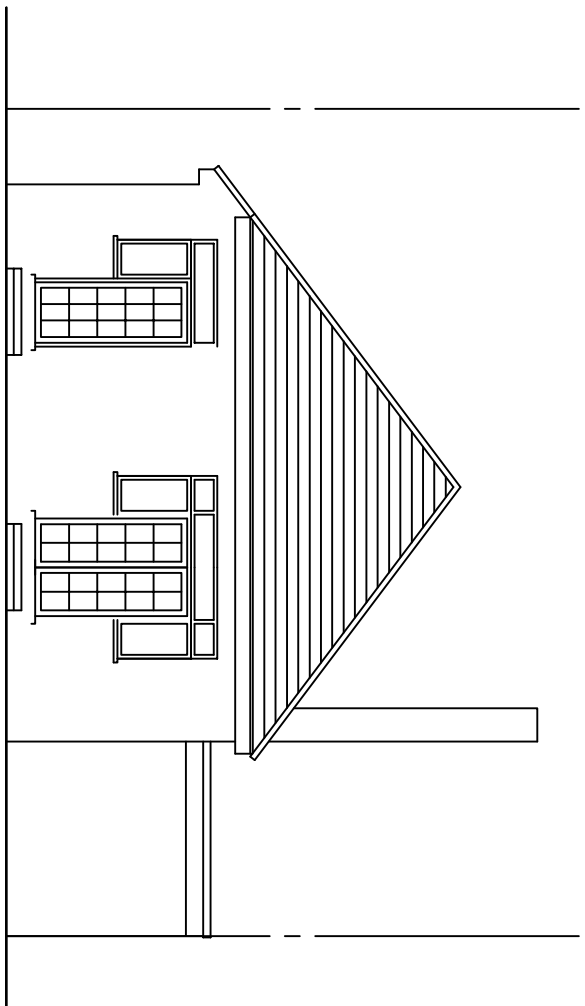

Existing Rear Elevation

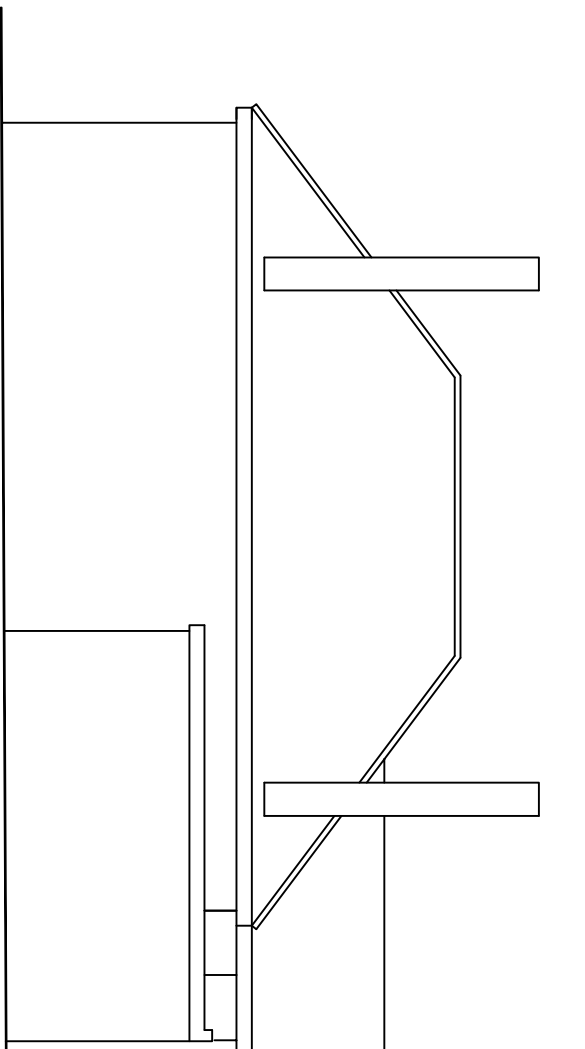

Existing Side Elevation

SITE:		3 Ellesmere Close	
Ruistip		Middx	
HA4 7PQ		TITLE:	
Existing Plans & Elevations		Revision	

Drawn JH	Checked		
Date Aug' 17	Scale 1:50/1:100		
Drawing No.			
1017/EC1			