


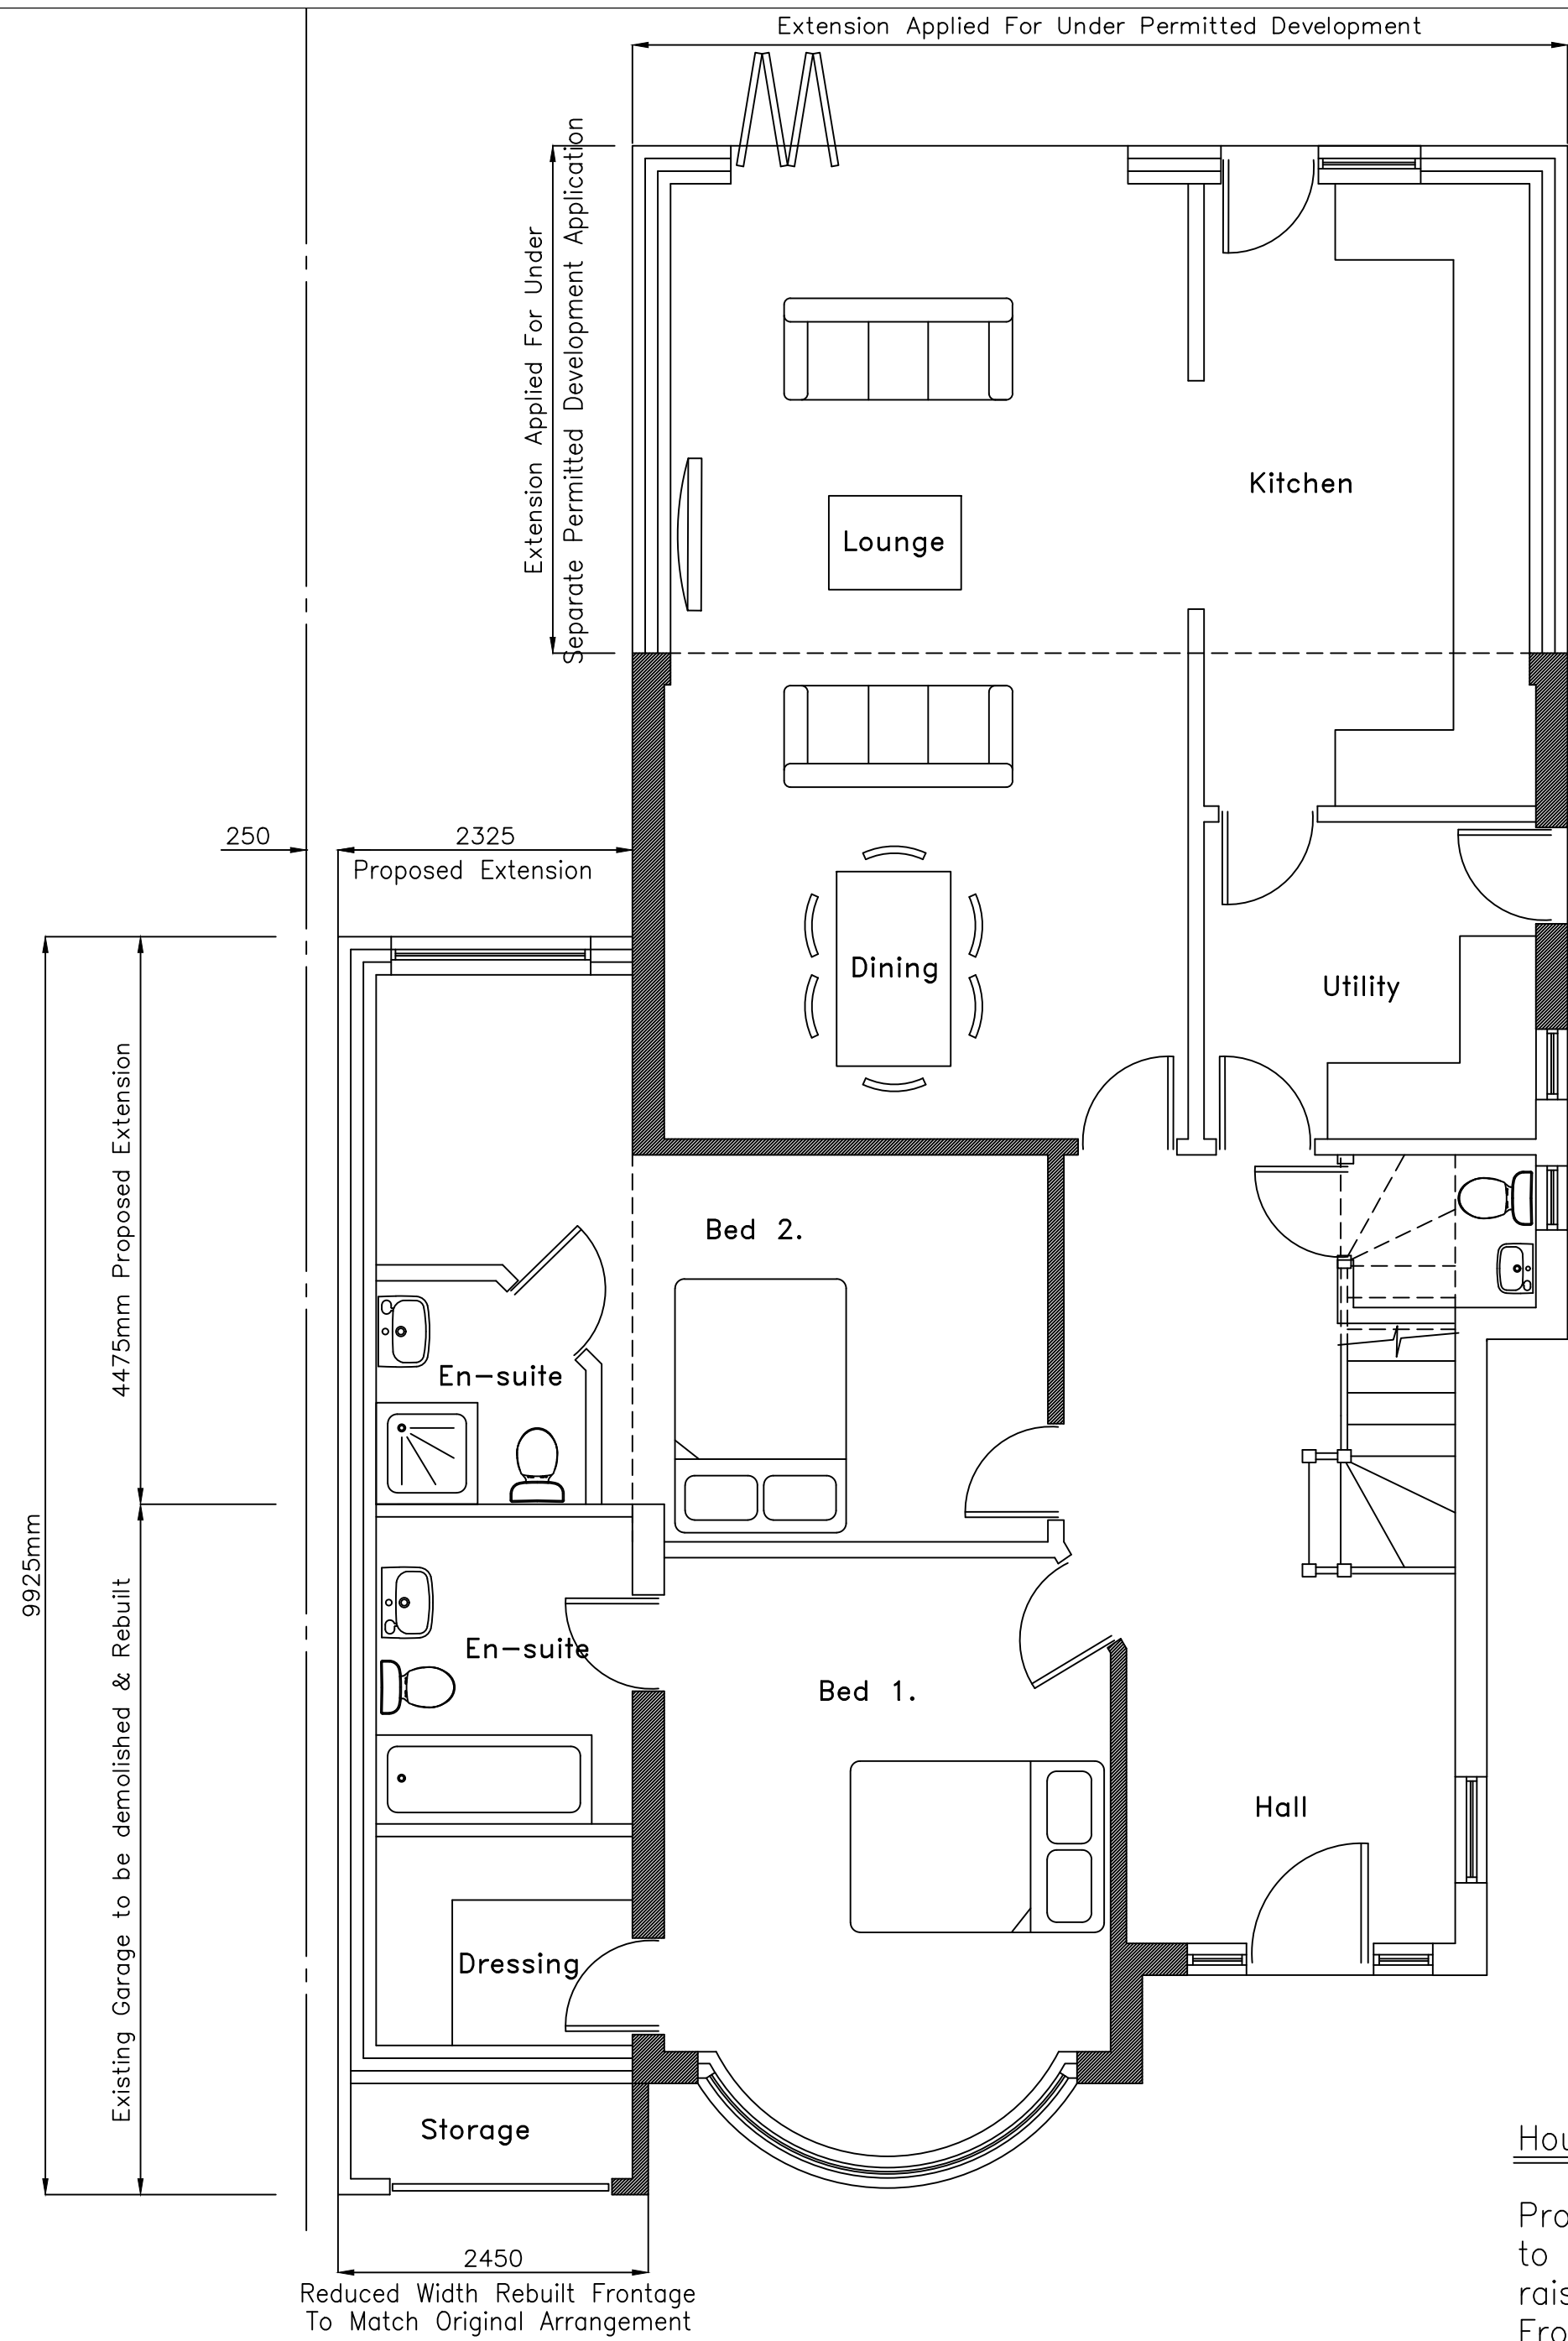


Proposed Ground Floor Plan




House Holder Planning Application

Proposed demolition of existing garage and to be rebuilt and extended to the rear with a raised flat roof to form habitable accommodation. Frontage to be rebuilt to match existing appearance. To Rebuilt set 250mm inboard of boundary.

Materials:–
Flat Roof – Glass fibre covering.
External Walls – Cavity Blockwork finished in pebble dash painted white to match existing.
Windows & Doors – White UPVC Framed.
Storage Doors – Painted white timber framed.

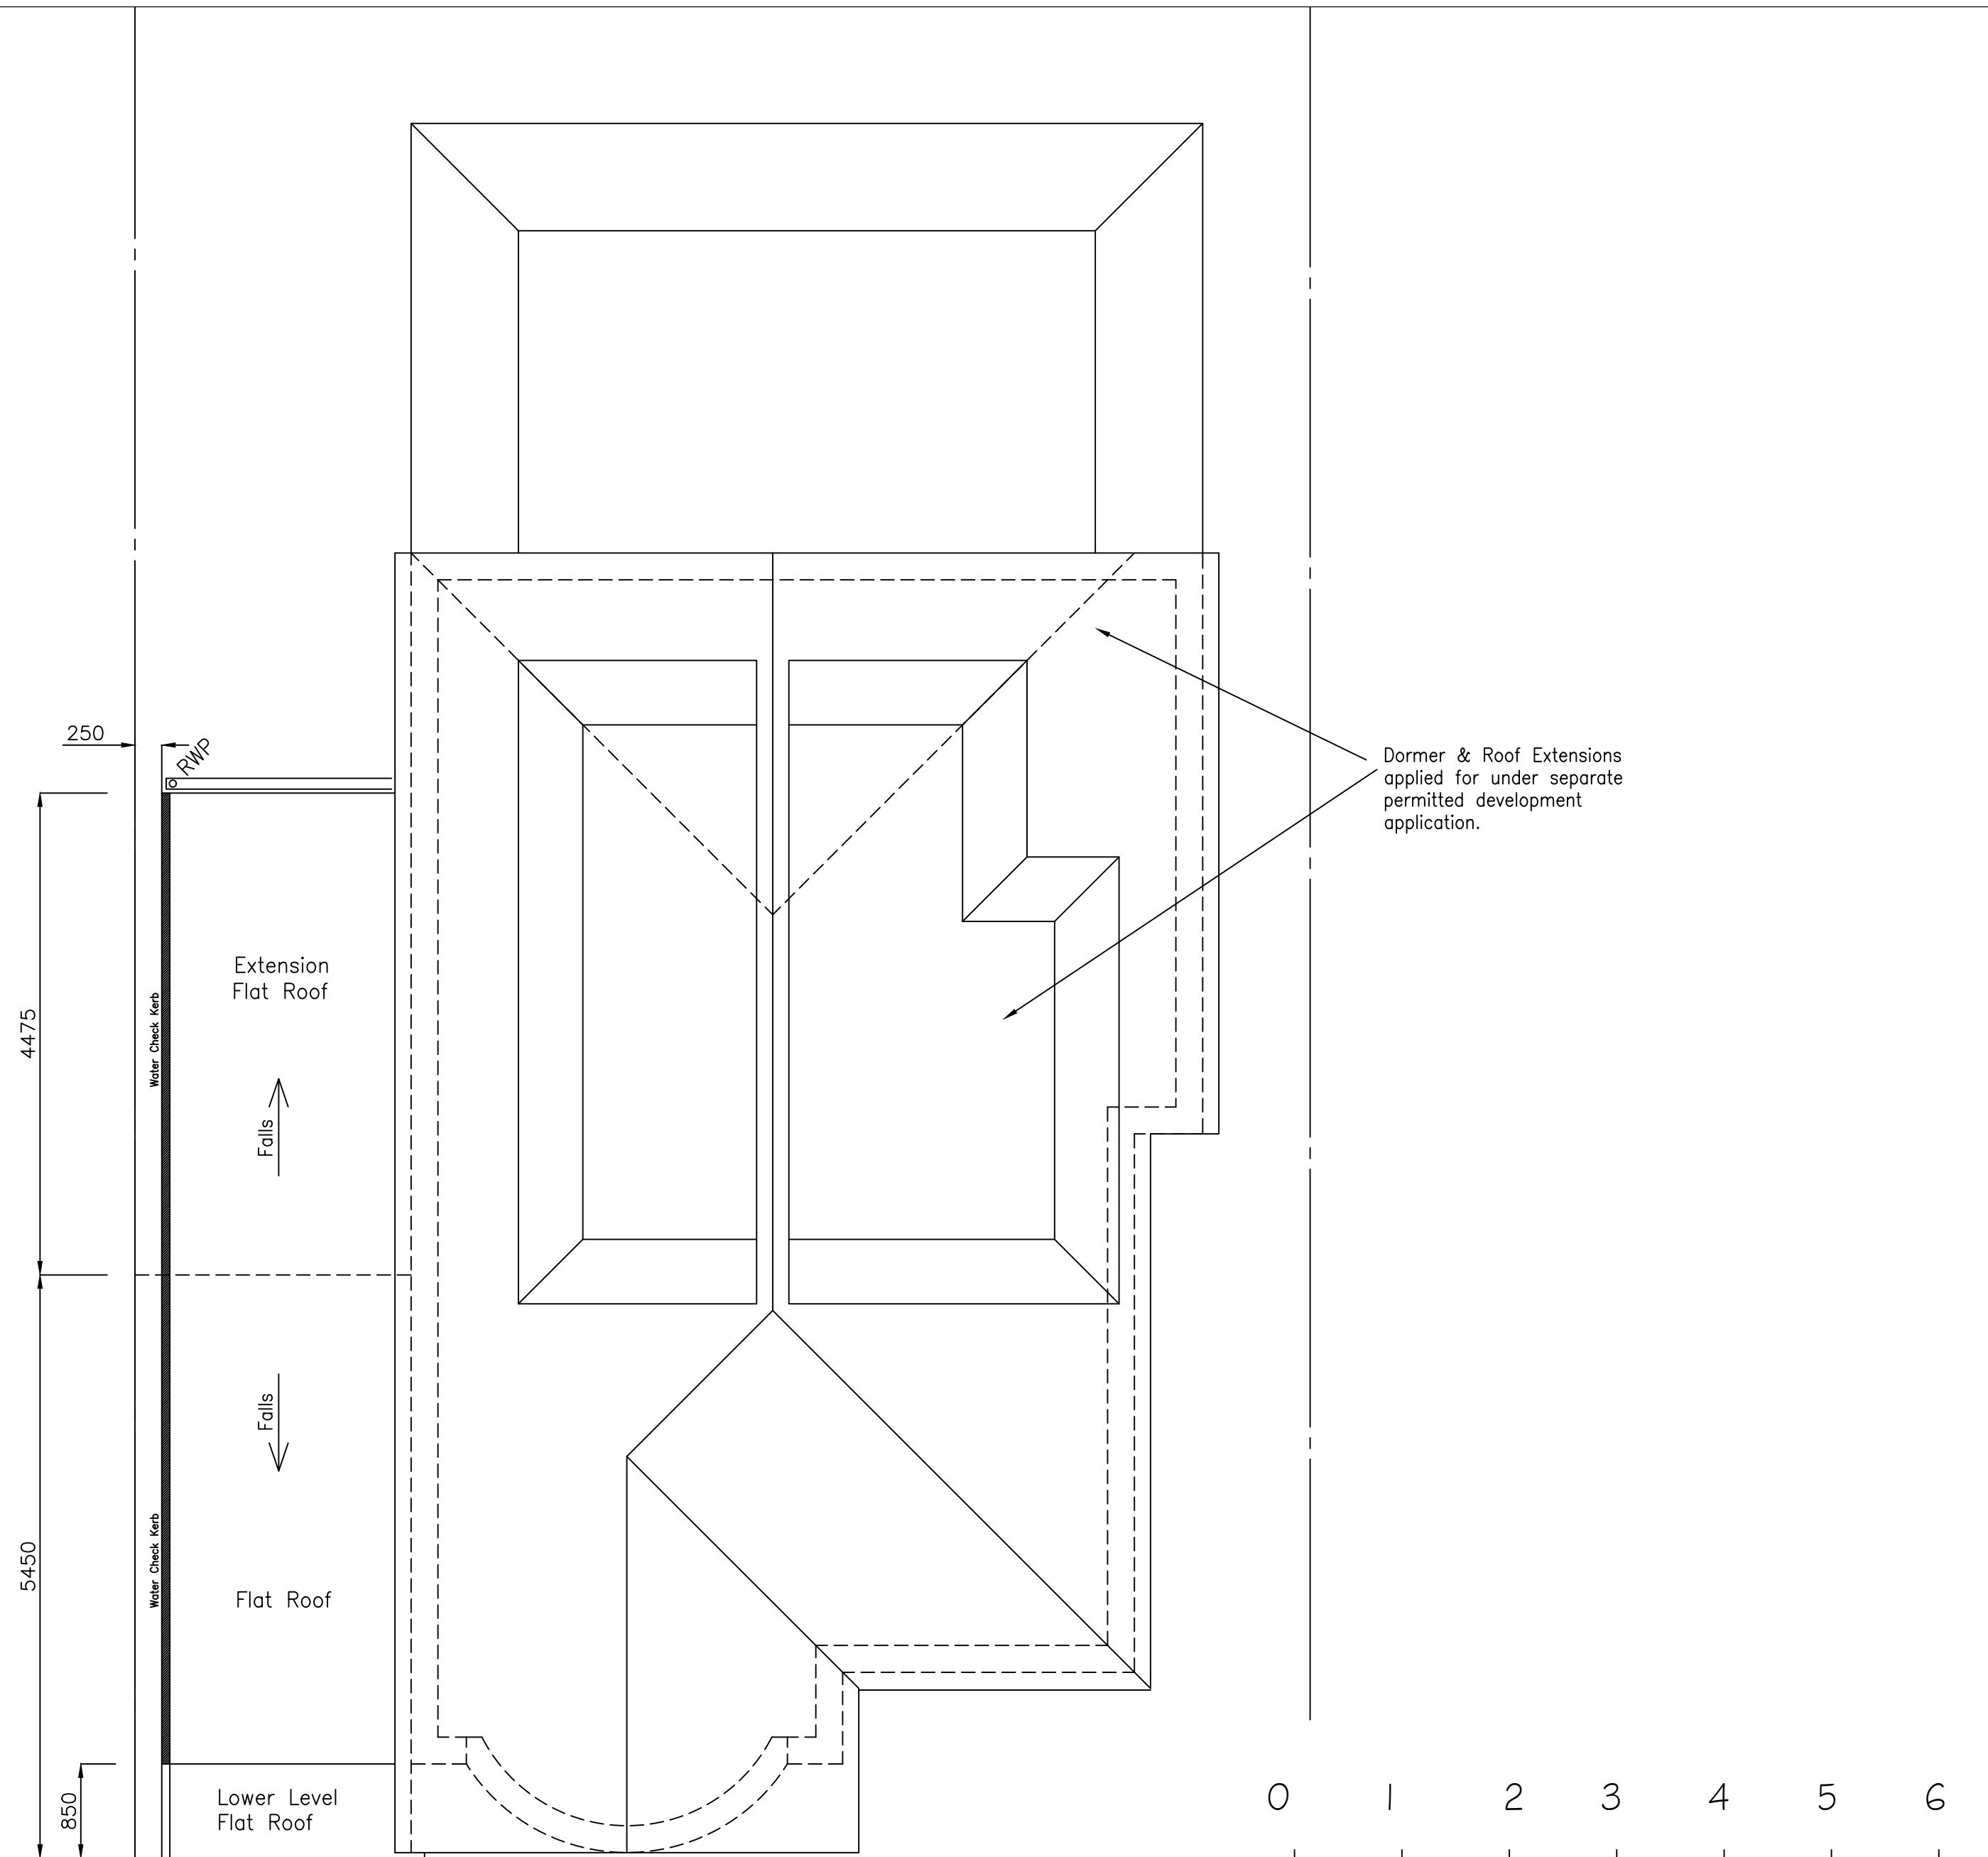


Proposed Roof Plan

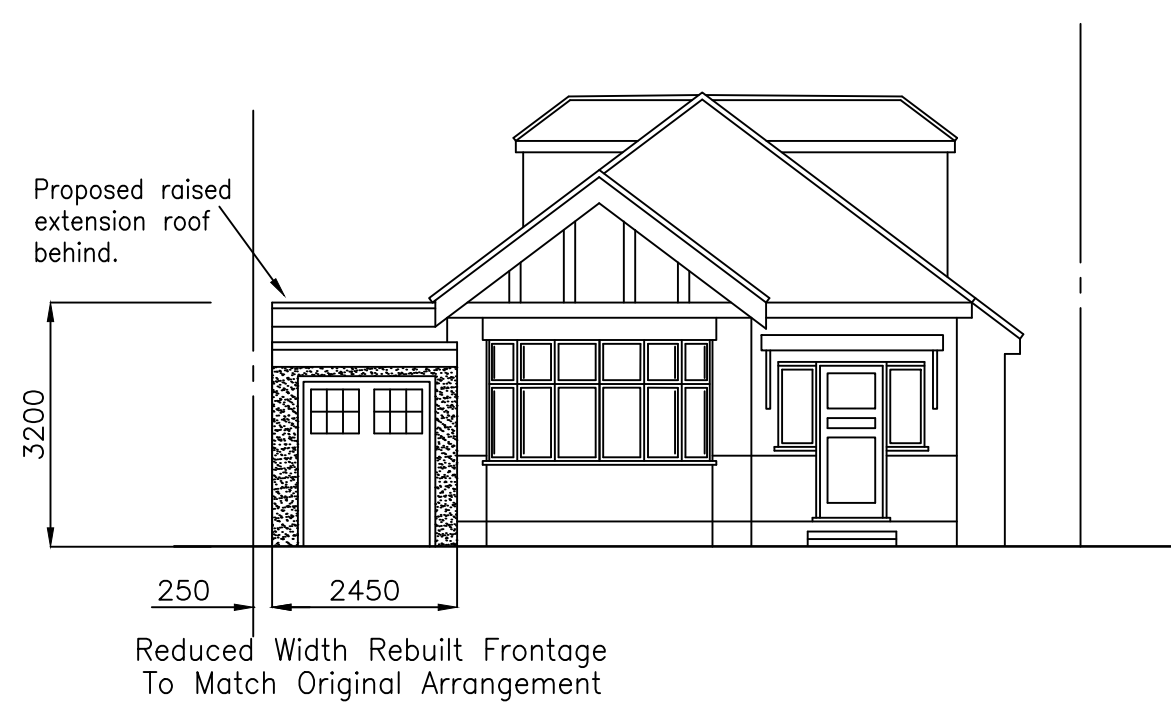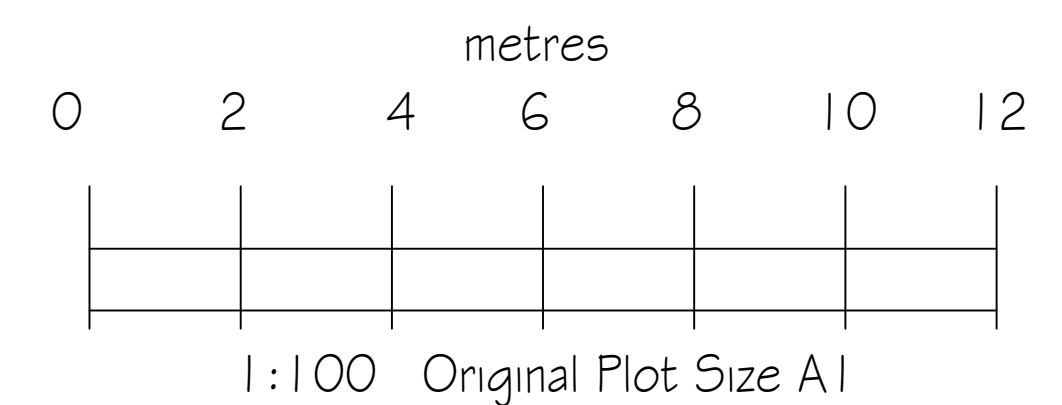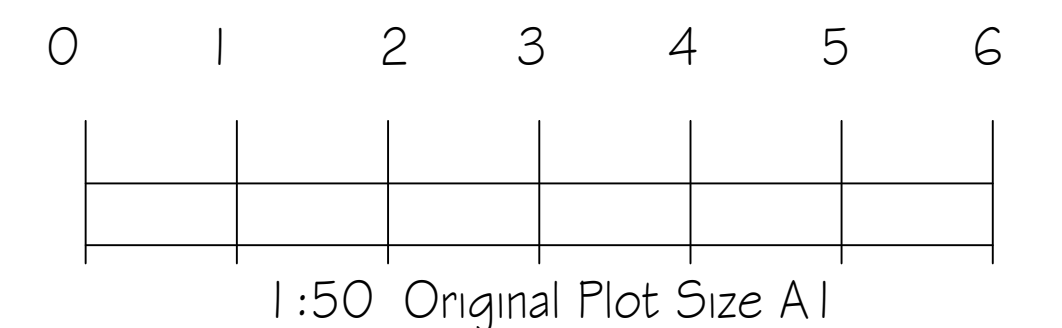

Proposed Front Elevation



Proposed Rear Elevation

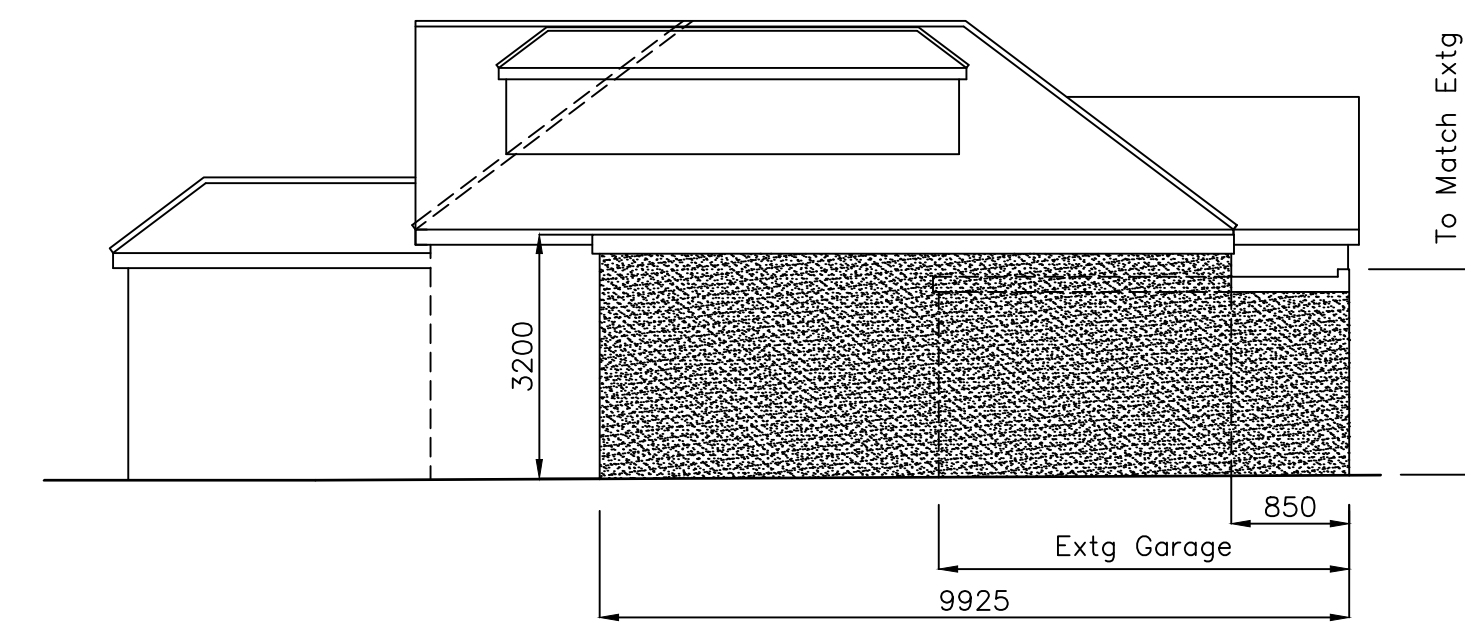

Proposed Side Elevation

Rev A 11/01/2018 – Side extension set 250mm inboard of boundary

SITE:
3 Ellesmere Close
Ruislip
Middx
HA4 7PQ

TITLE:
Propsoed Plans & Elevations

Drawn JH	Checked
Date Aug' 17	Scale 1:50/1:100
Drawing No.	Revision
/ 1017 / EC3	A