

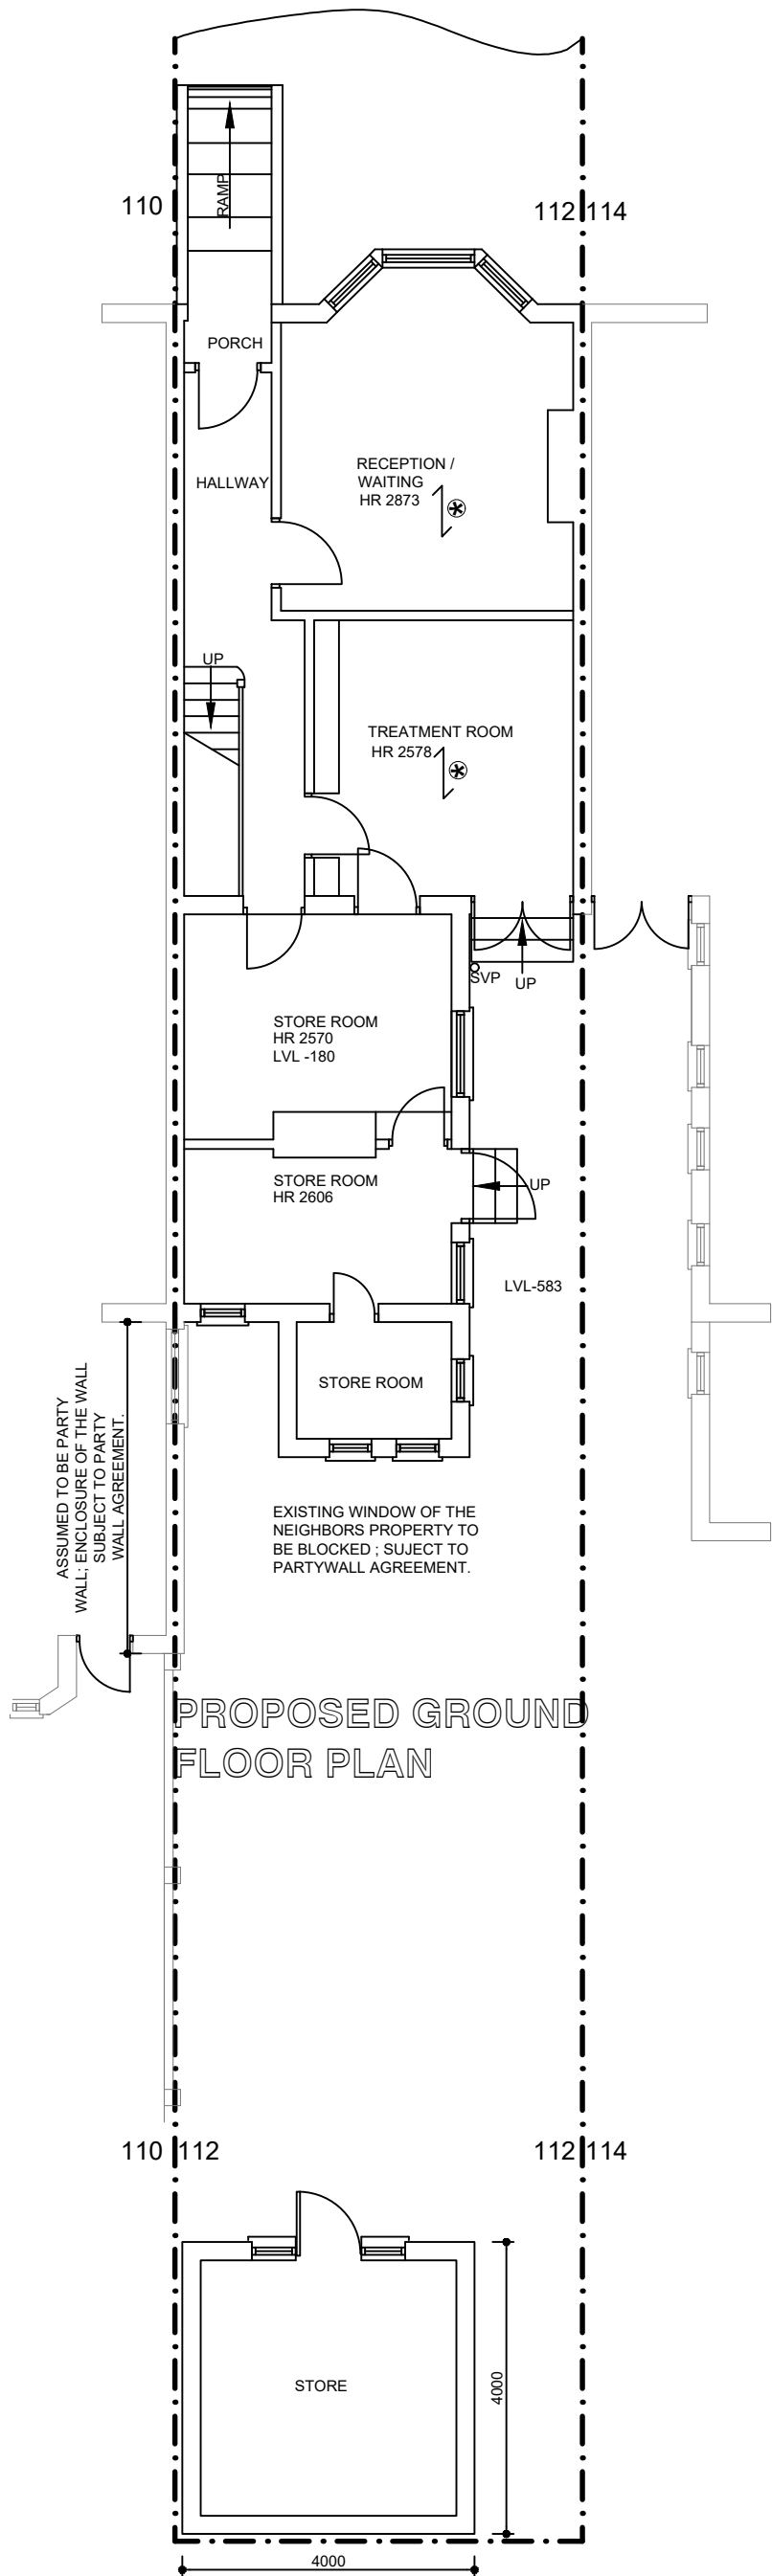
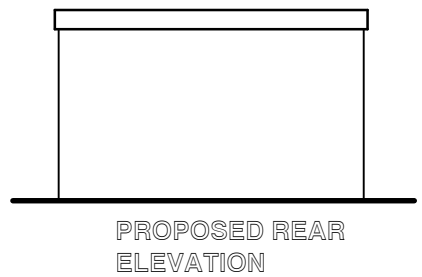
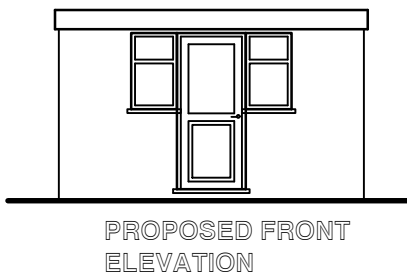


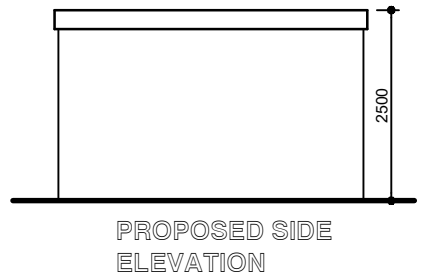

PROPOSED GROUND
FLOOR PLAN

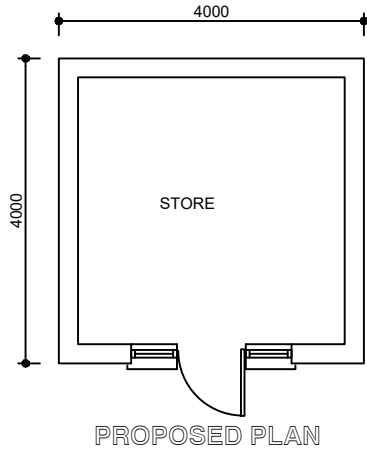

ICREATE ©
DESIGN LIMITED
Planning & Designing of All Types of Building Works
13 ROBB ROAD, STANMORE, HA7 3SQ
Tel: 07886759400 ; EM: ikreated@gmail.com

PROJECT/TITLE

OUTHOUSE AT 112 PINNER ROAD,
NORTHWOOD, HA6 1BS

A	25/02/2019	FOR PLANNING APPLICATION
REV	DATES	COMMENTS
SCALE: 1:100@A3		DRG NO : 112 PINNER ROAD -201