
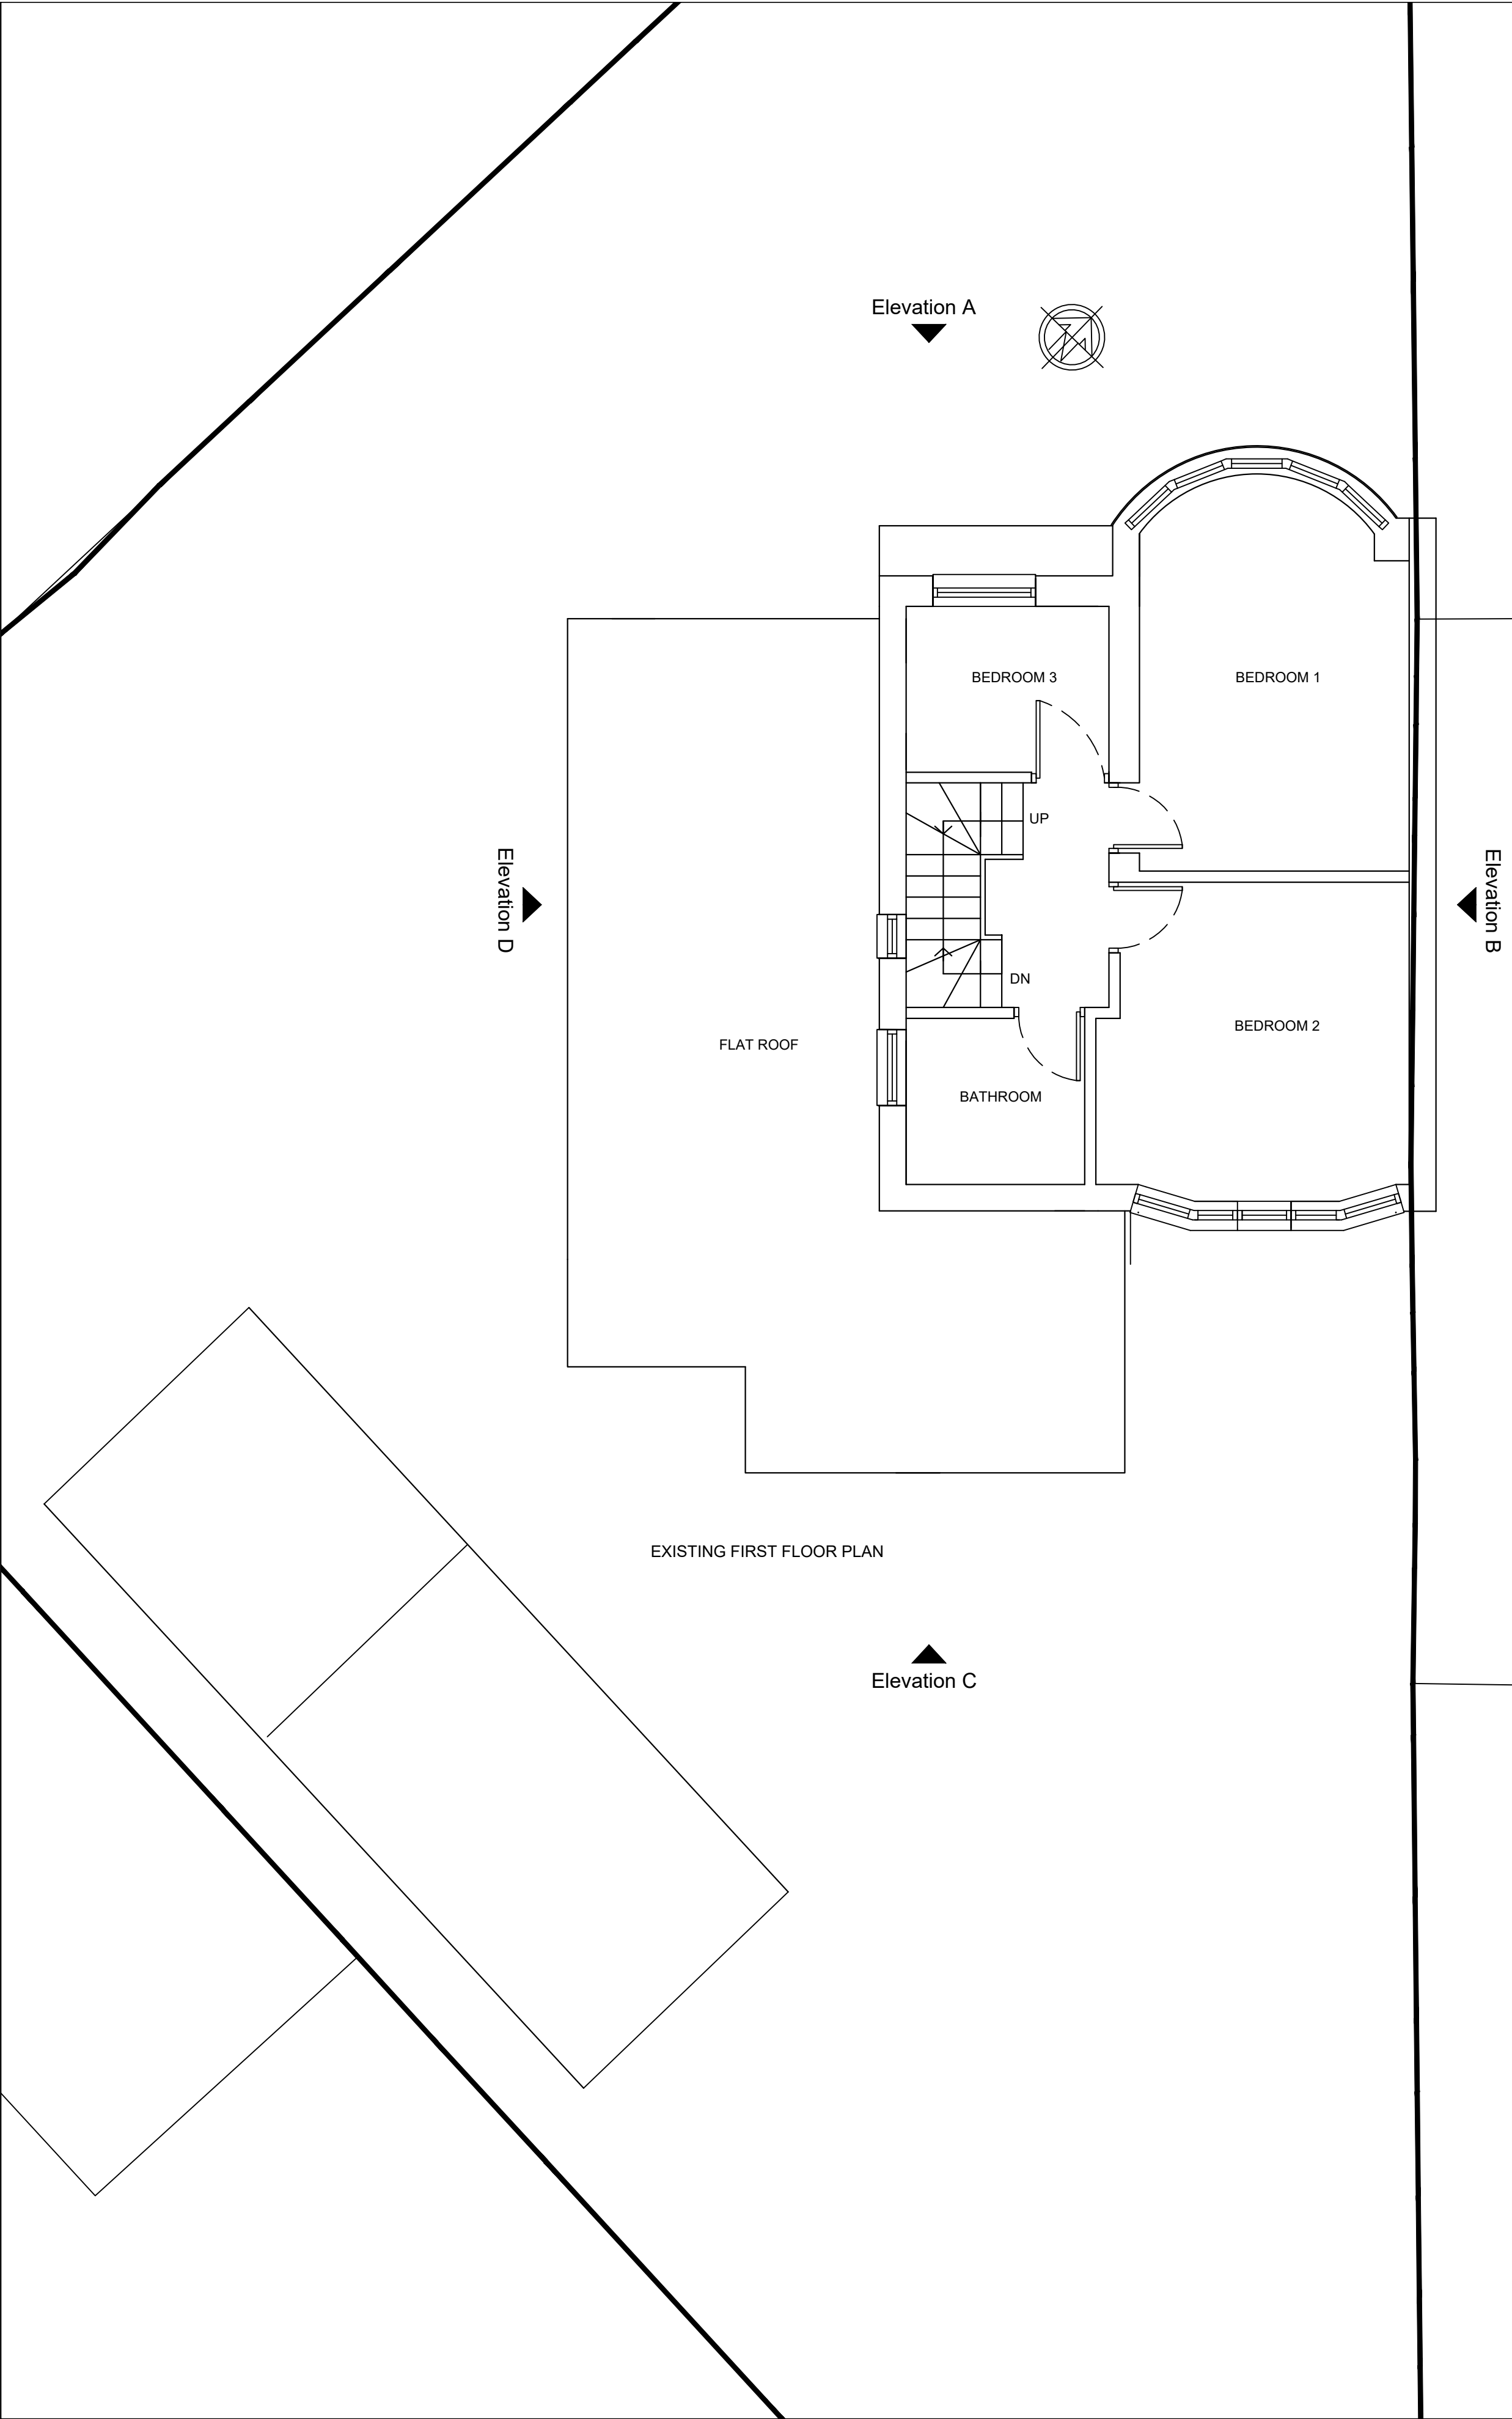


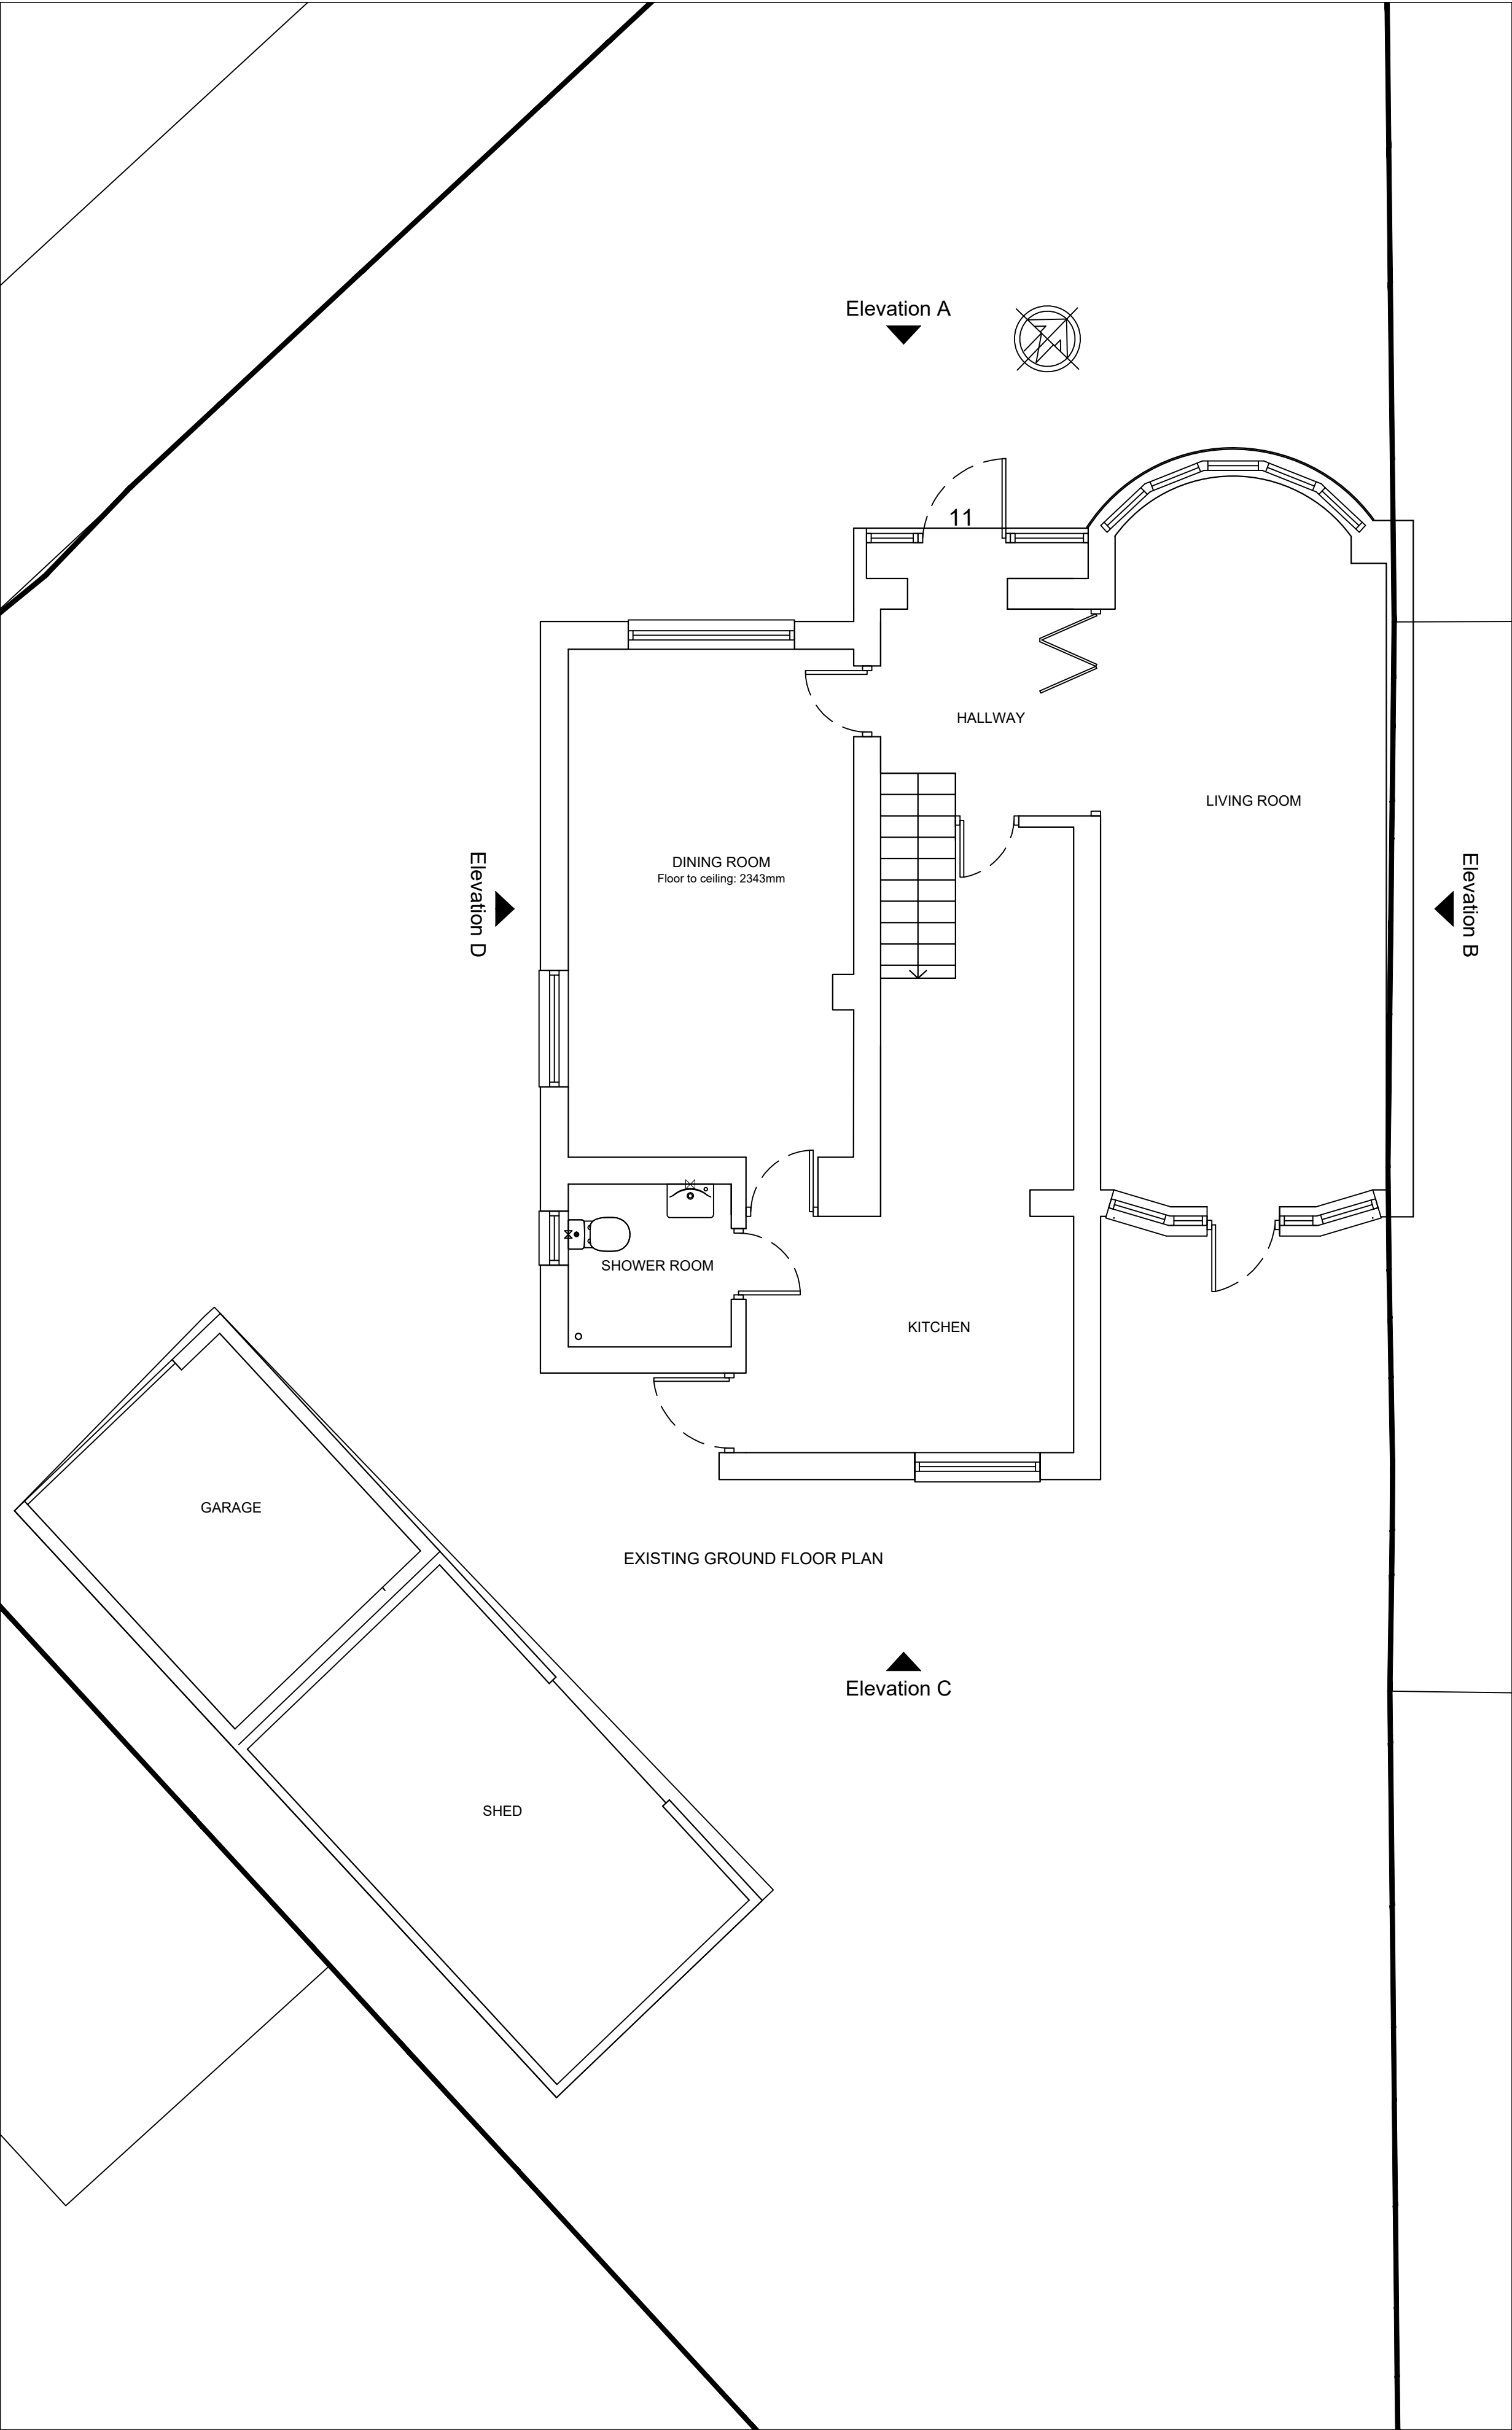

General Notes

◦ ABAY ARCHITECTURE RIBA

All dimensions and levels to be checked on site and any discrepancies to be reported to the architect before construction.

Written dimensions to be taken in preference to scaled dimensions.

Rev	Date	Amendment
CLIENT MR. & MRS. RAM 11 CARNARVON DRIVE HAYES UB3		
PROJECT EXISTING Ground and First Floor Plans		
DATE 31.08.21		
SCALE 1:50 @ A1		
DRAWN NA		
REV		
DRAWING NUMBER 1182-P-021		
Neha Abayawardana RIBA abay.architecture@yahoo.com		

ABAY ARCHITECTURE